




ALL DIMENSIONS TO BE VERIFIED AT SITE PRIOR TO COMMENCEMENT OF WORKS BY APPOINTED CONTRACTOR.ANY DISCREPANCY IN THE DRAWING MUST BE REPORTED TO KEVIN FOEY.WRITTEN DIMENSIONS TO BE TAKEN IN PREFERENCE TO SCALED OFF DIMENSIONS.

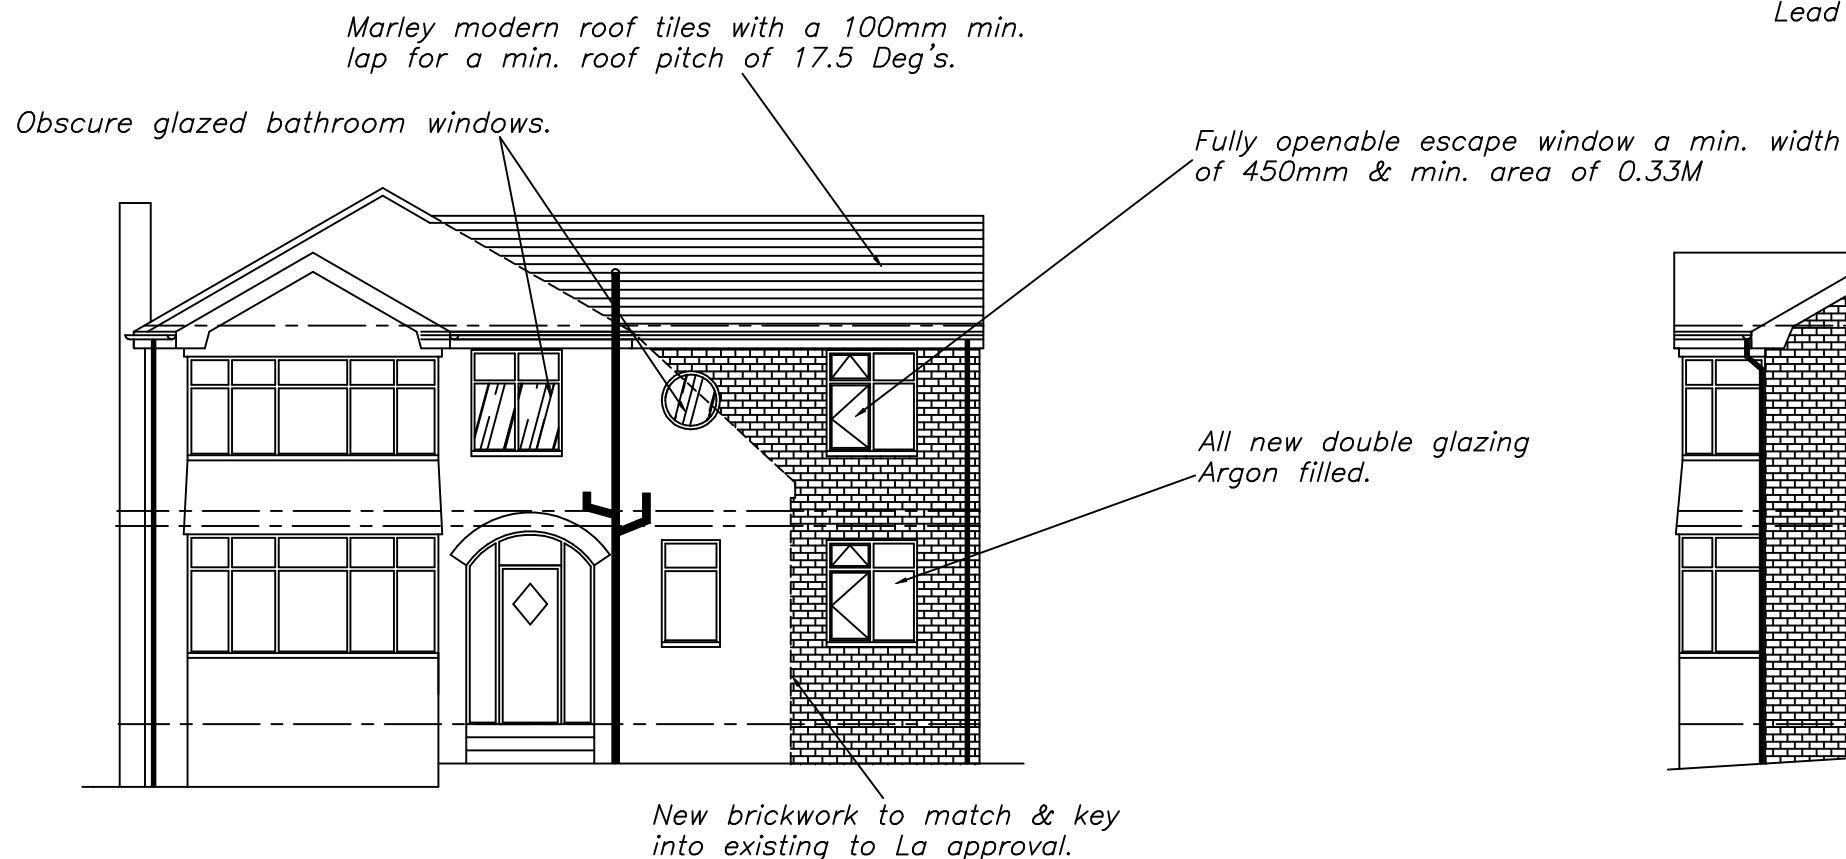

PROPOSED FRONT ELEVATION

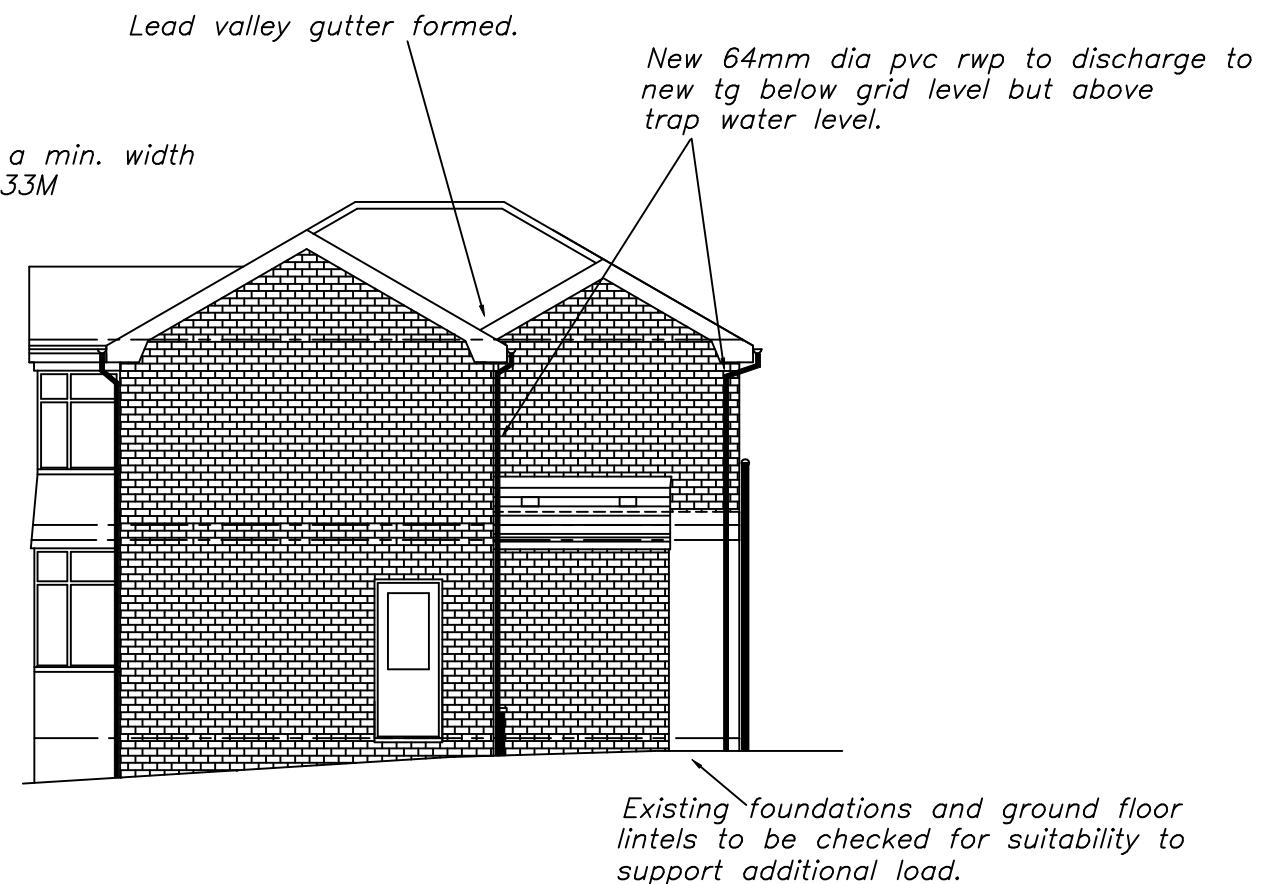

PROPOSED SIDE ELEVATION

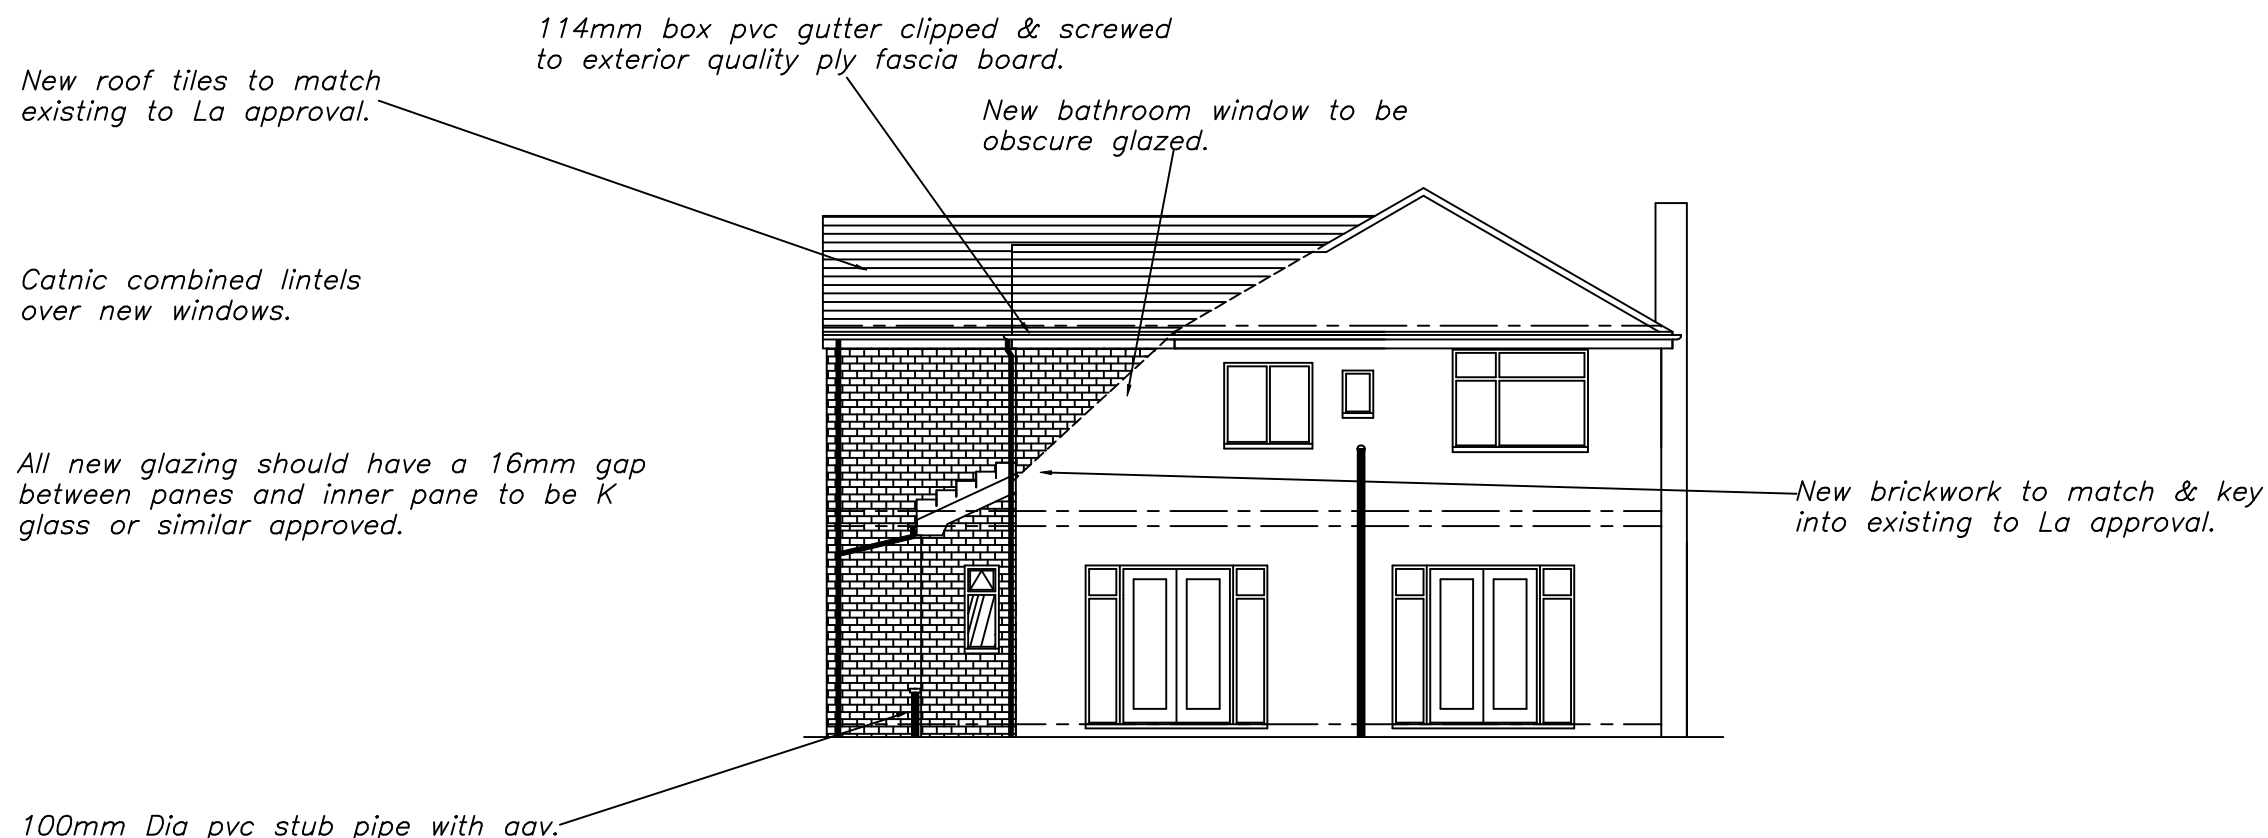

PROPOSED REAR ELEVATION

DRAWING No 8 OF 10 DRAWING'S

PROPOSED 2-STOREY SIDE  
EXTENSION AT-  
No 2 NORTHLEIGH DRIVE,  
PRESTWICH,  
MANCHESTER,  
M25 0GQ.  
FOR-MR UMAR SAJAD.

SCALE:- 1:100 DATE:- DEC 2023

**kevin foey**

BUILDING  
DESIGN CONSULTANTS

28 CHEW VALE,  
GREENFIELD,  
OLDHAM, OL3 7EQ.  
TEL- 0798 676 1559

ALL DIMENSIONS TO BE VERIFIED AT SITE PRIOR TO COMMENCEMENT OF WORKS BY APPOINTED CONTRACTOR.ANY DISCREPANCY IN THE DRAWING MUST BE REPORTED TO KEVIN FOEY.WRITTEN DIMENSIONS TO BE TAKEN IN PREFERENCE TO SCALED OFF DIMENSIONS.