



ⓈⒹ = Interlinked, mains wired (with battery back up) smoke detector positions.

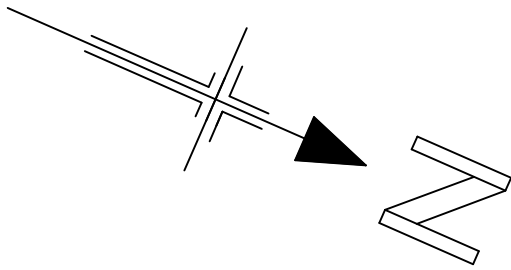

Rear garden

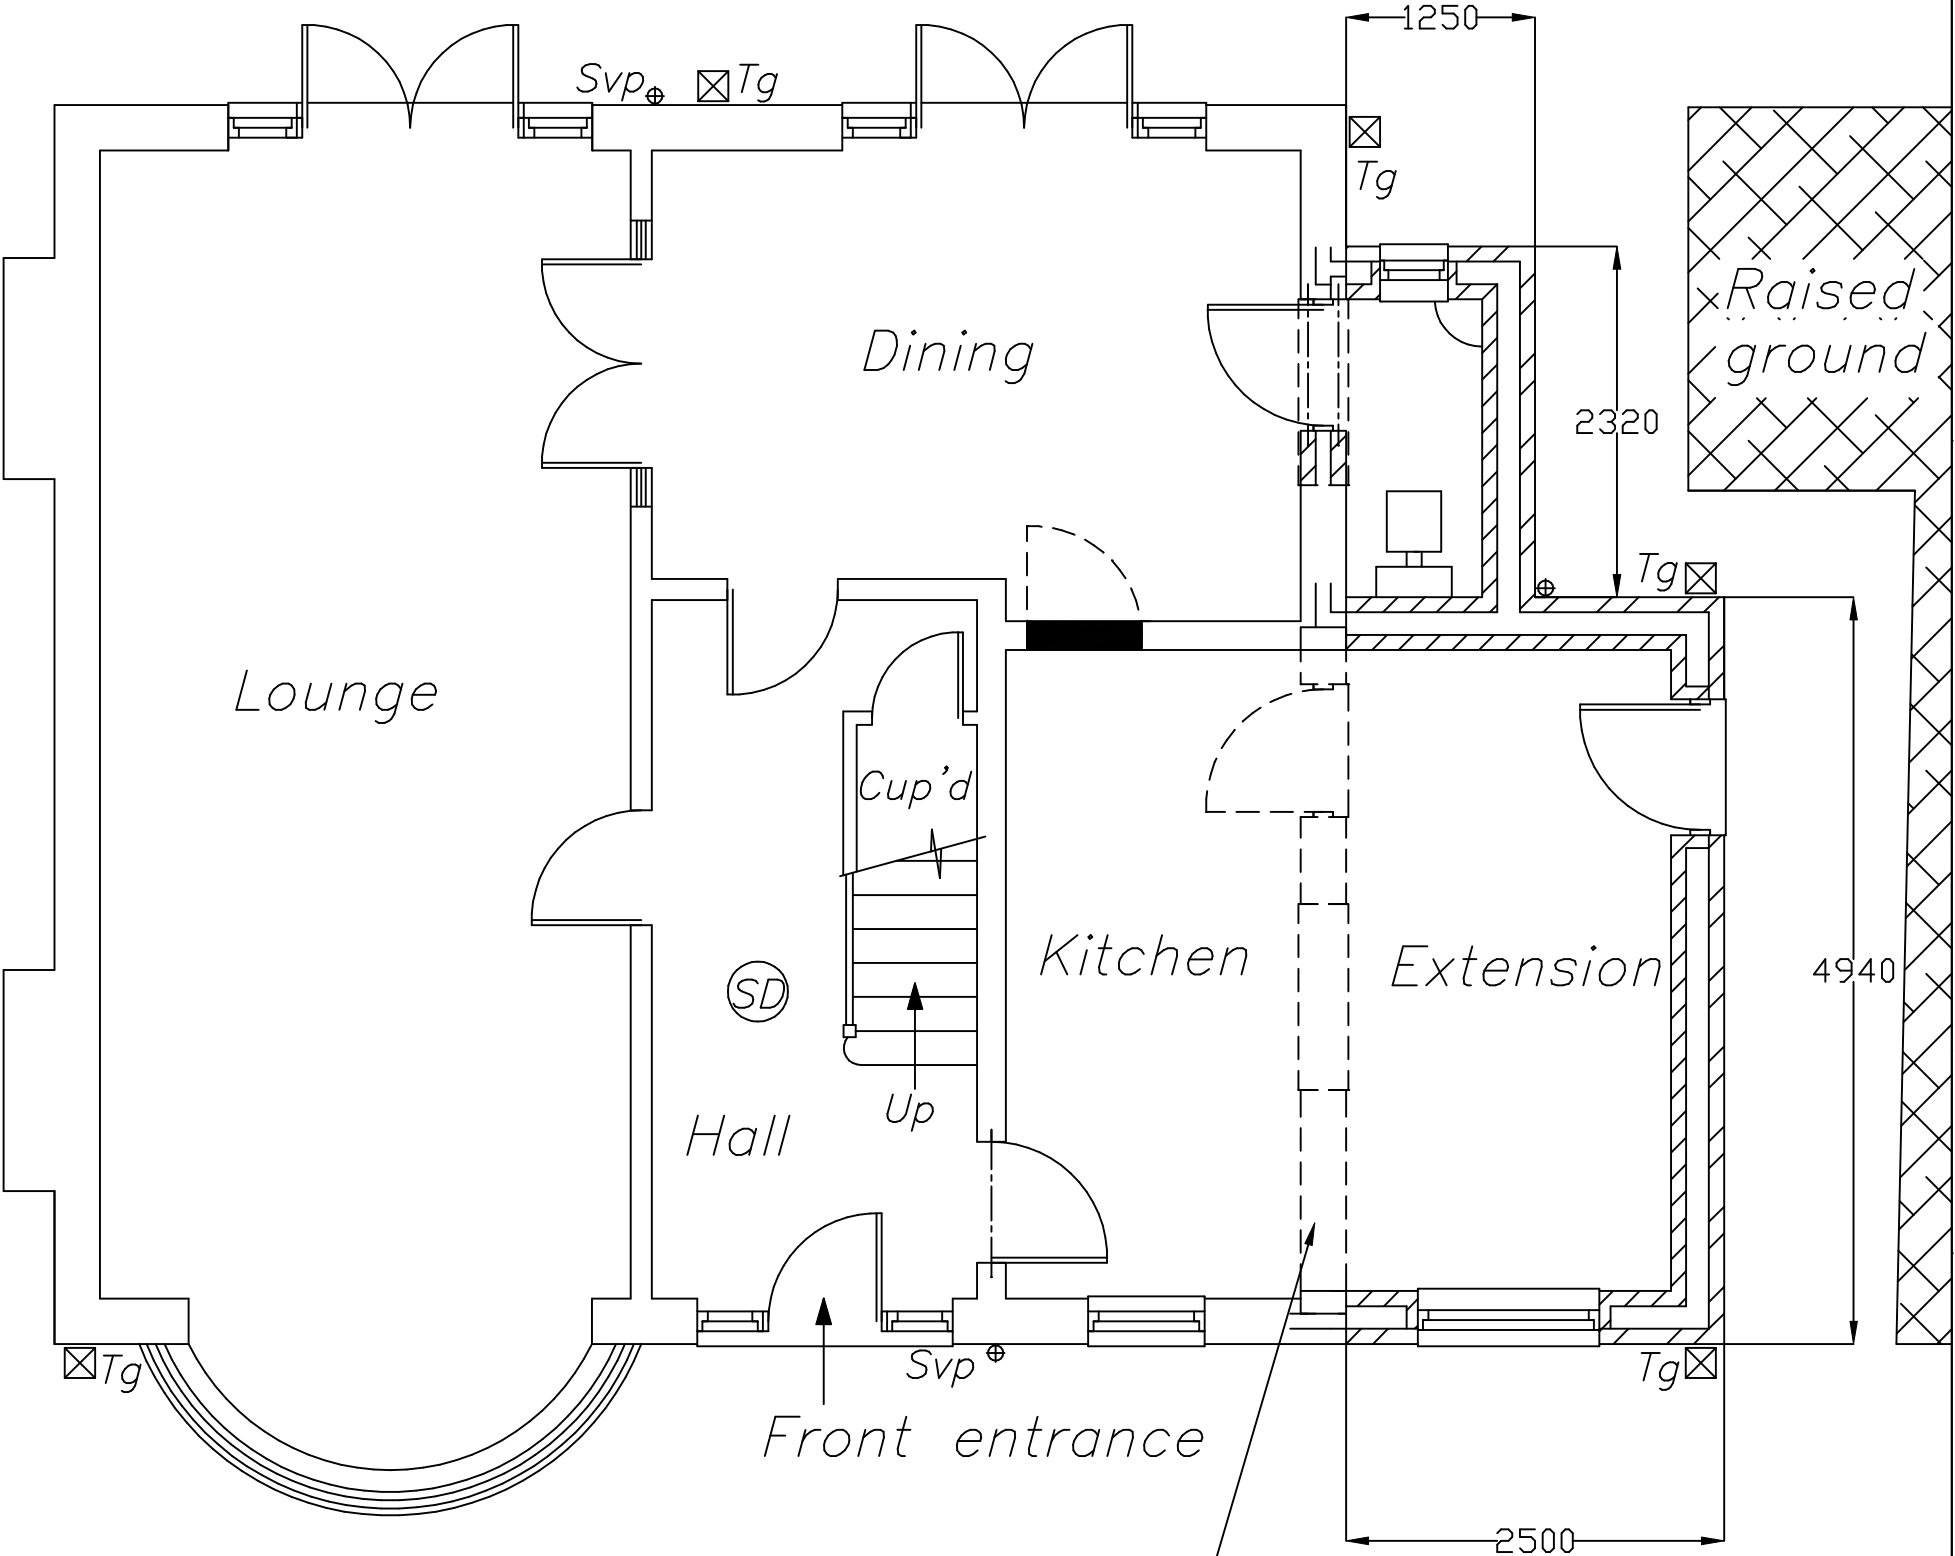

Front garden

Take existing walls out
(shown dotted)

DRAWING No 6 OF 10 DRAWING'S

PROPOSED 2-STOREY SIDE
EXTENSION AT—
No 2 NORTHLEIGH DRIVE,
PRESTWICH,
MANCHESTER,
M25 0GQ.
FOR—MR UMAR SAJAD.

SCALE:— 1:50 DATE:— DEC 2023

PROPOSED GROUND FLOOR PLAN

No work to be carried out until
Building inspectors report back after
receiving the proposed plans.

kevin foey

BUILDING
DESIGN CONSULTANTS

28 CHEW VALE,
GREENFIELD,
OLDHAM, OL3 7EQ.
TEL— 0798 676 1559