

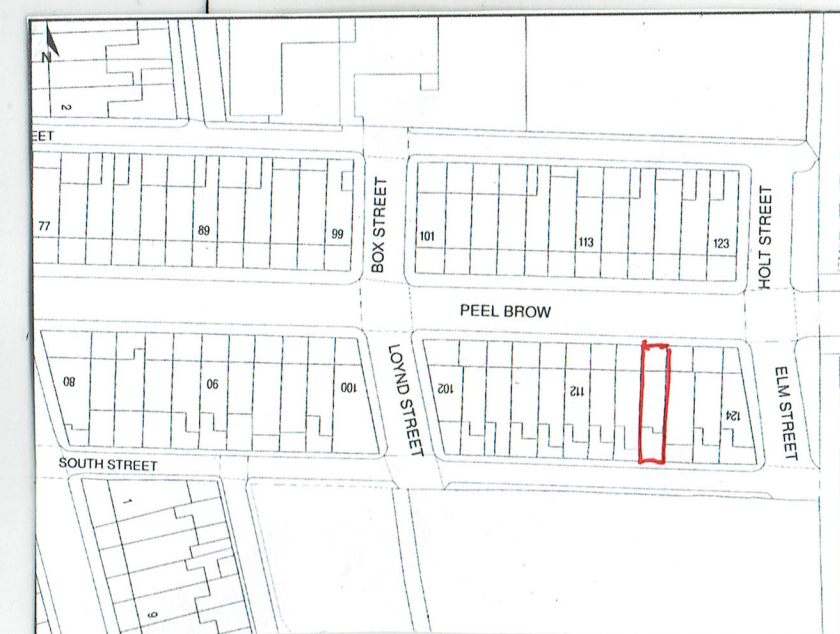


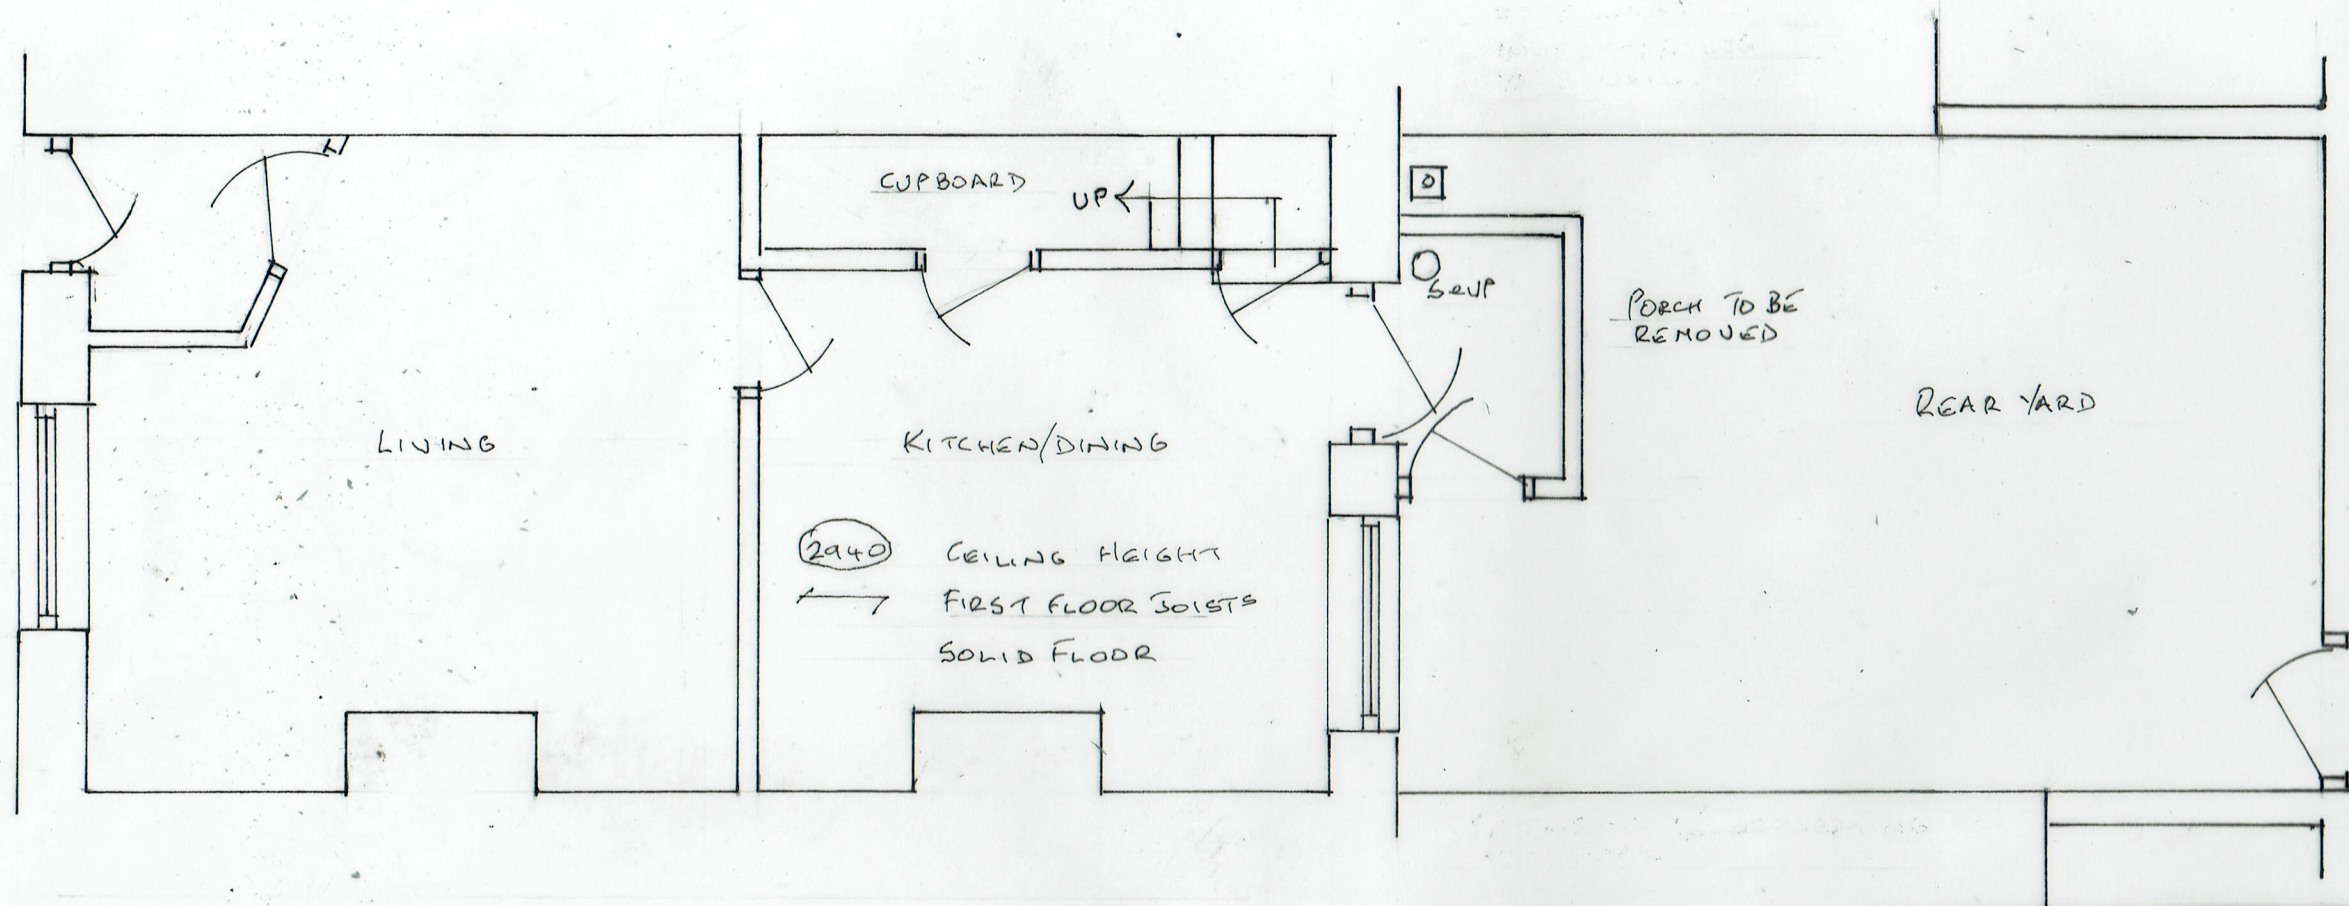


LOCATION PLAN (1:1250)

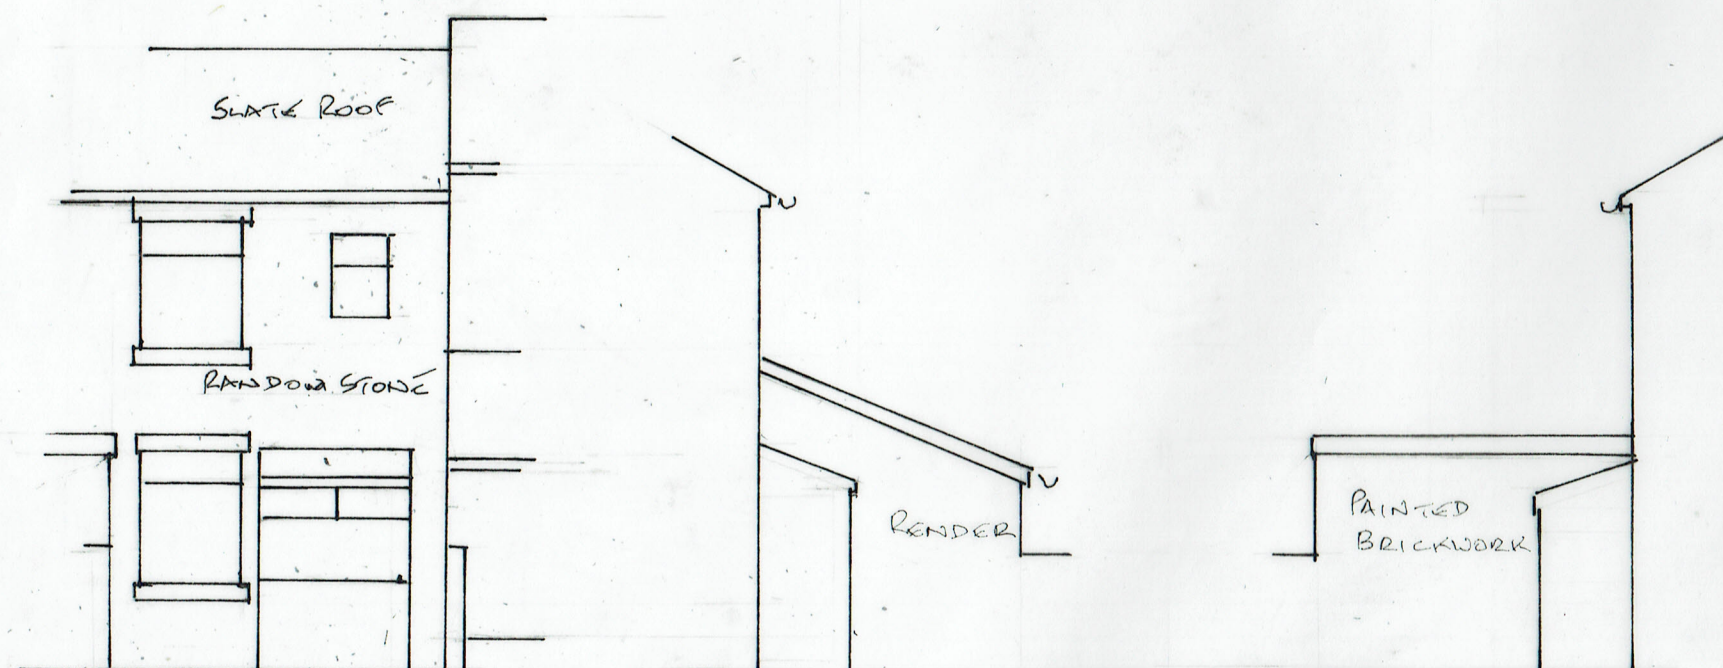

REAR ELEVATION

SIDE ELEVATIONS

 

SCALE 1:50 & 1:100 @ A3

1/ EXISTING PLAN

11/03/2021

21/622/01

SINGLE STOREY REAR EXTENSION

118 PEEL BROW, RAMSBOTTOM BLO OAU