


DRAWING PRODUCED FOR
PLANNING PURPOSES ONLY.

DO NOT SCALE FROM THIS
DRAWING

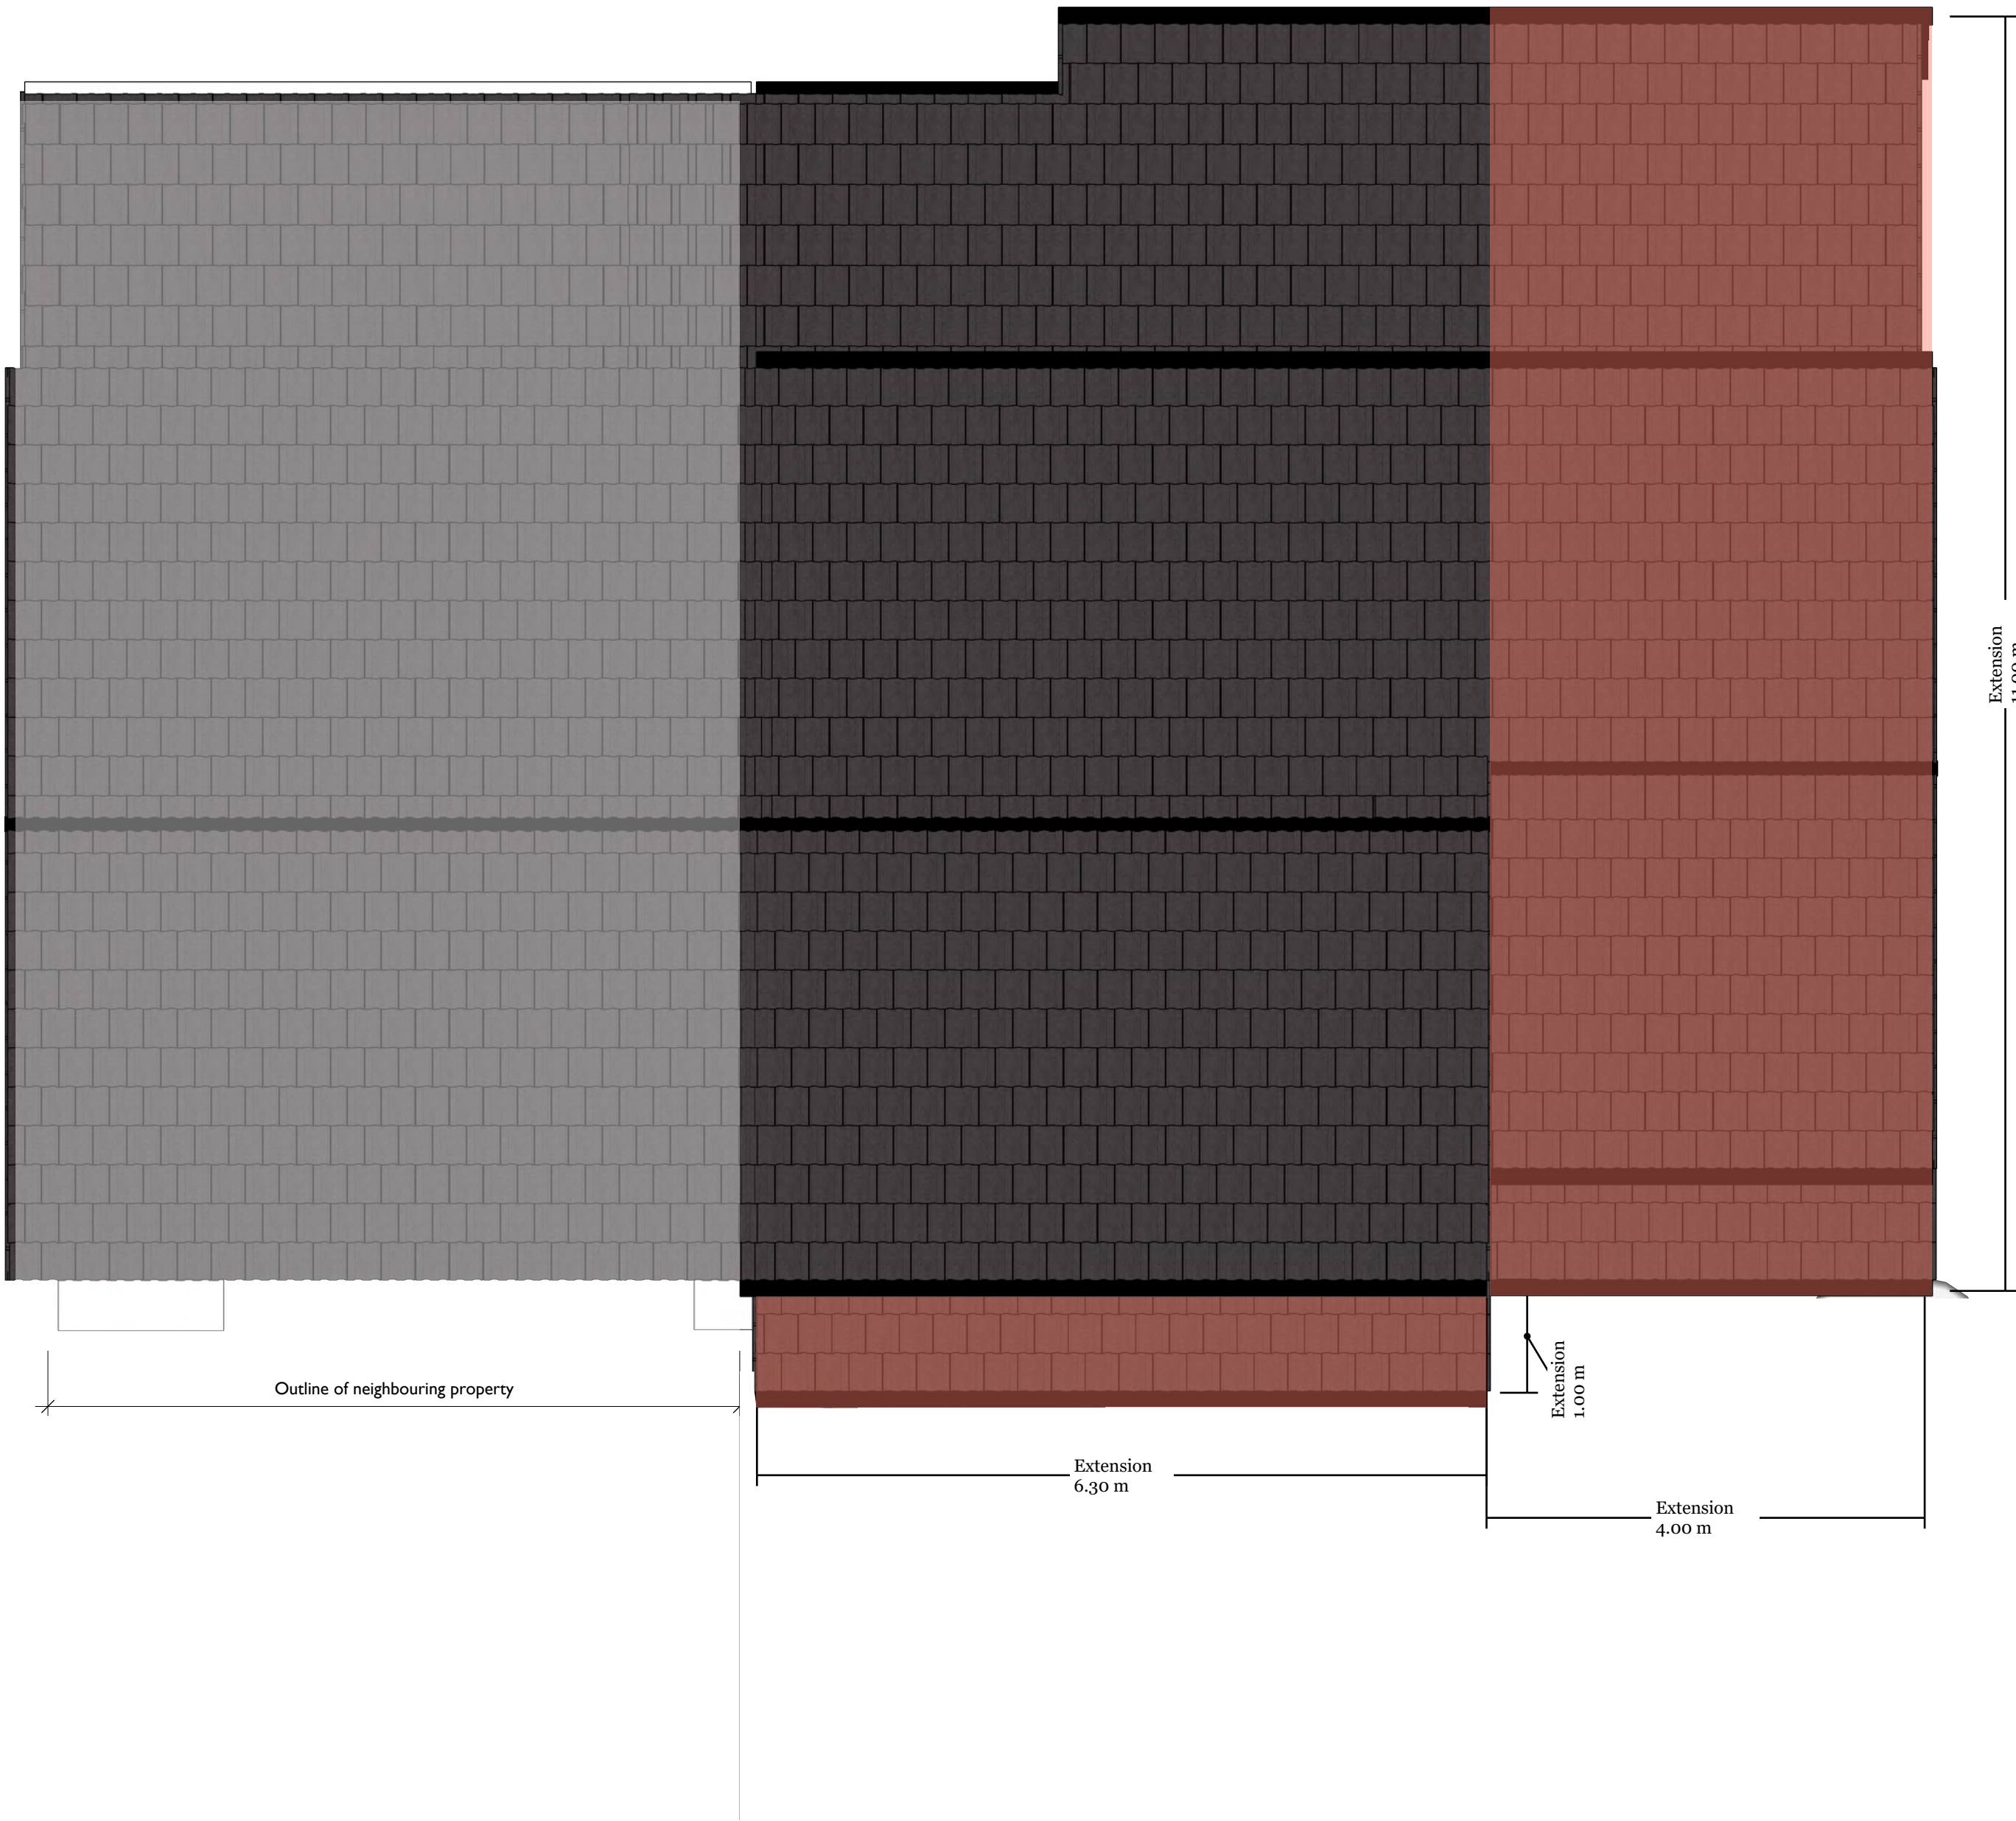

15 Springside View
Bury, BL8 4LU
Tel: 0161 704 4069

Company No. 13615864
hello@homeorganise.me
<https://www.homeorganise.me>

CLIENT
Mr. A. Hogan

PROJECT
49 Byron Road
Greenmount, Bury BL8 4EN

DRAWING TITLE:
Proposed Roof Plan

DRAWING NUMBER: 0013/01_07 **REV:** A

DATE: 10/03/23 **Scale @ A1** 1:50

