



SIDE



SIDE




REAR




FRONT


ELEVATIONS

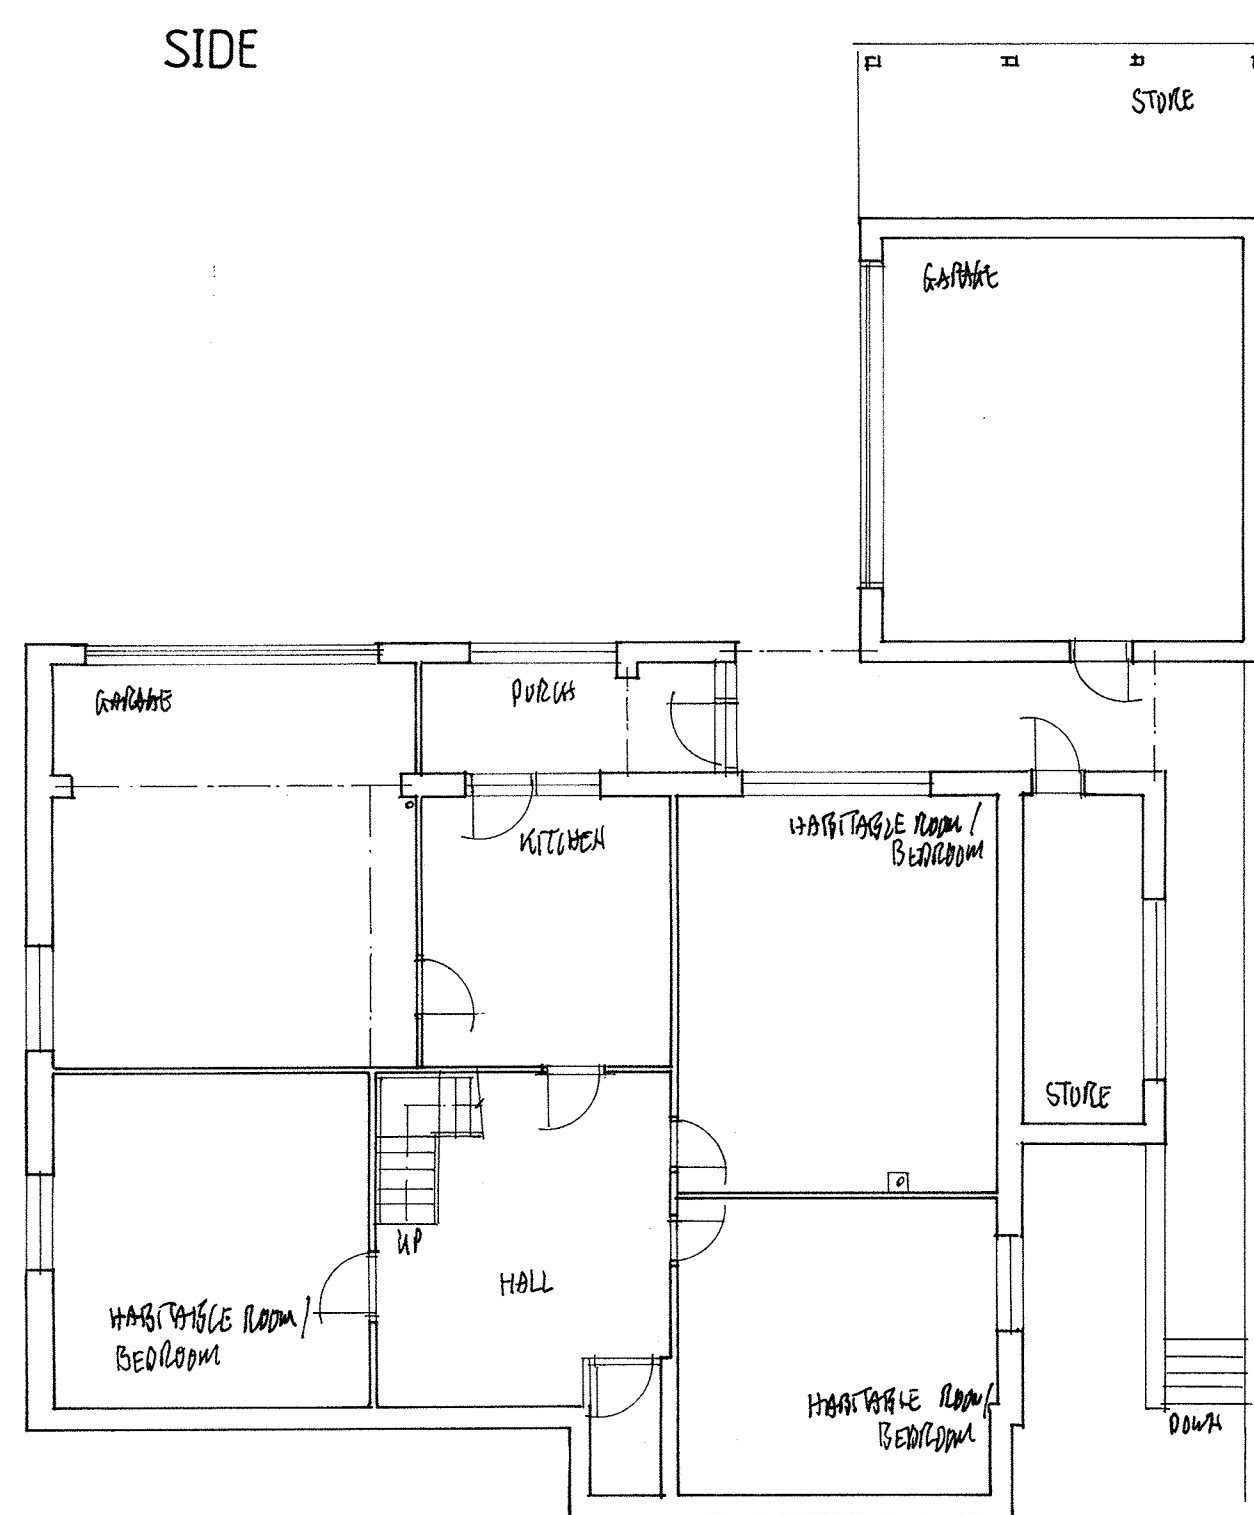


BASEMENT FLOOR PLAN

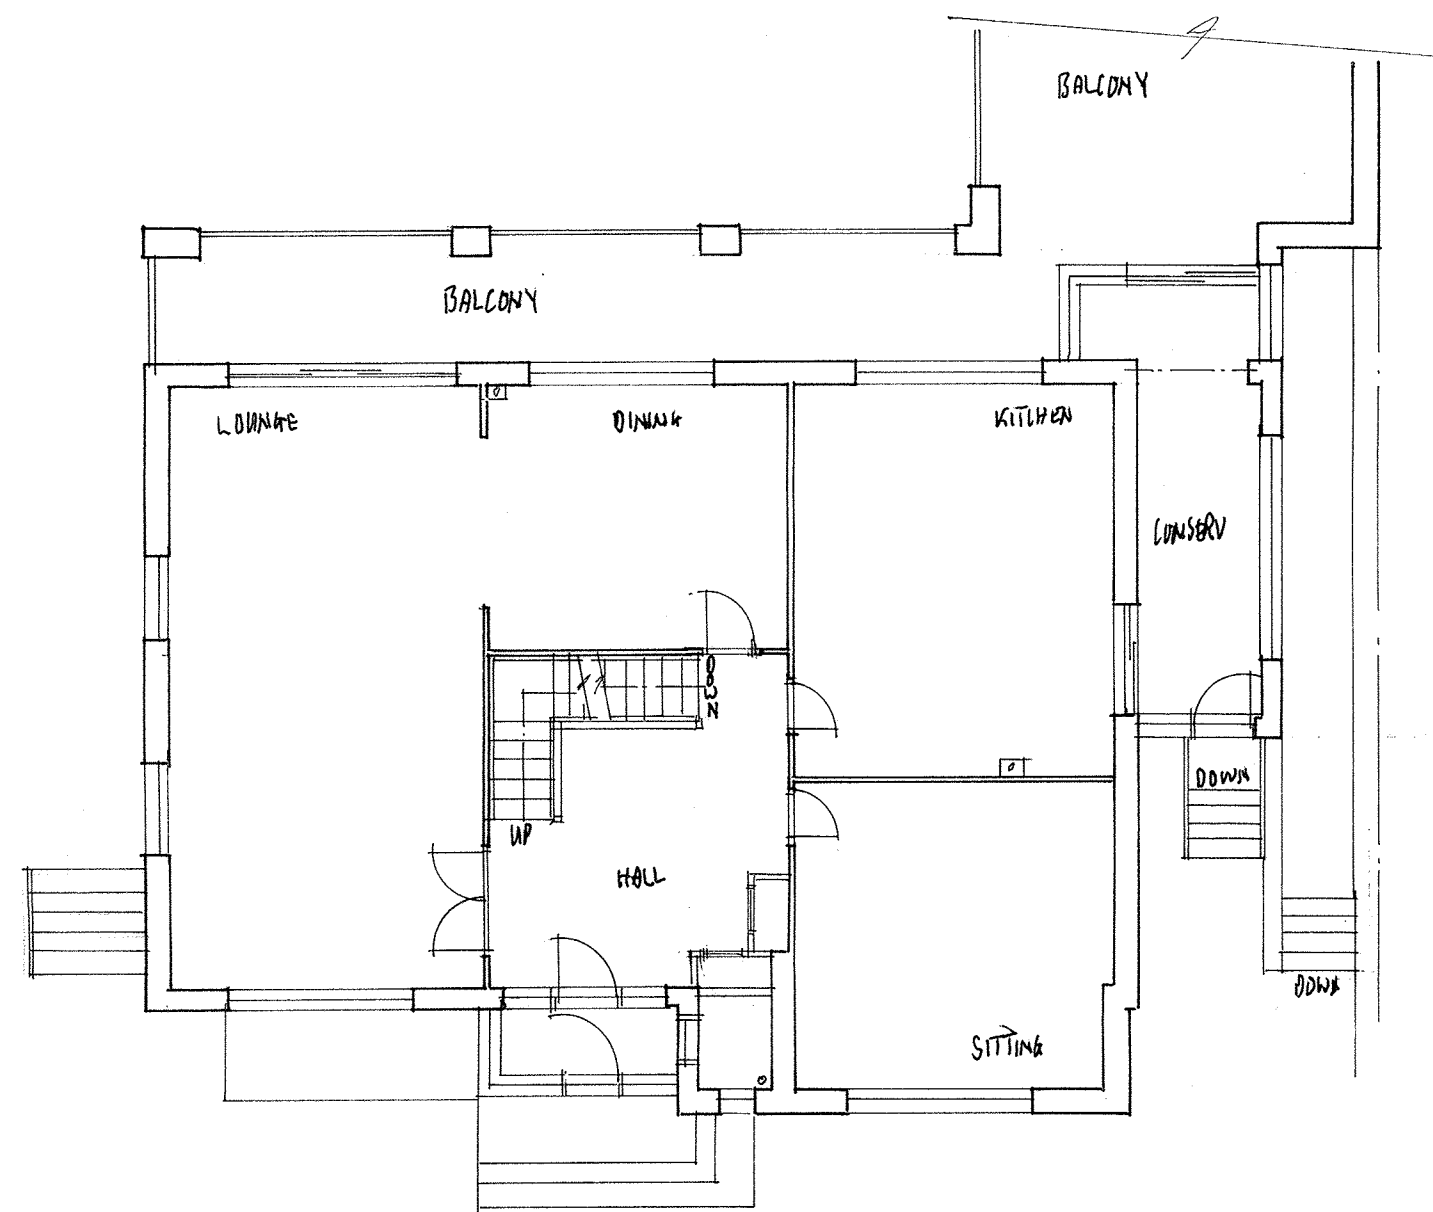

GROUND FLOOR PLAN

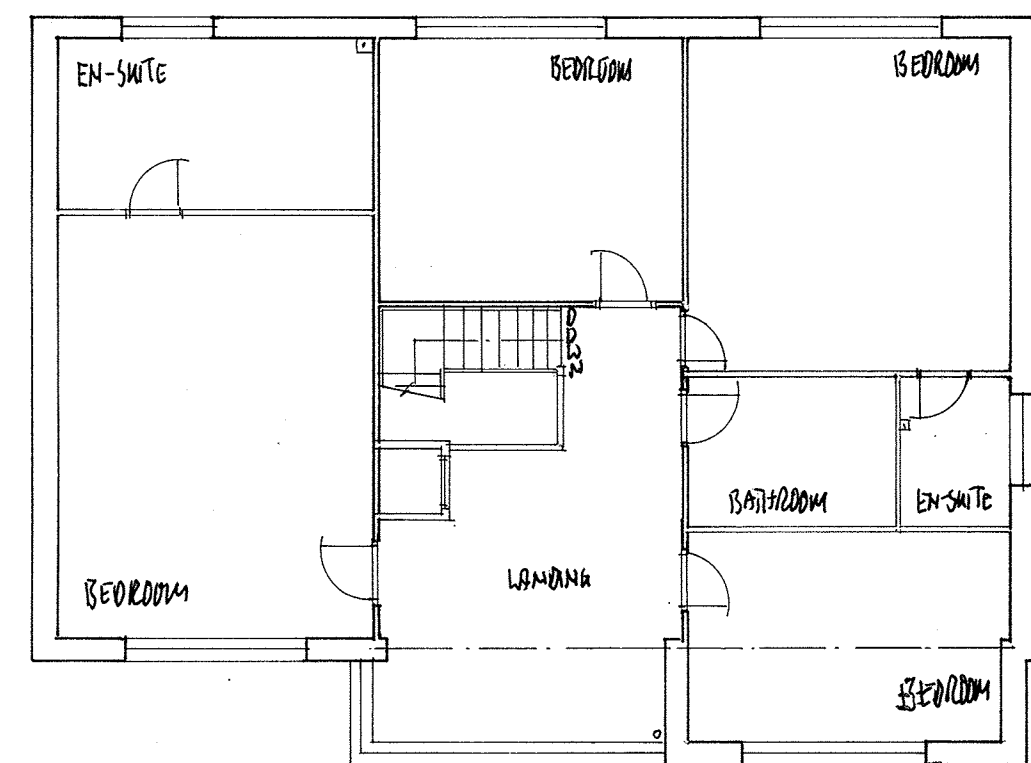

FIRST FLOOR PLAN

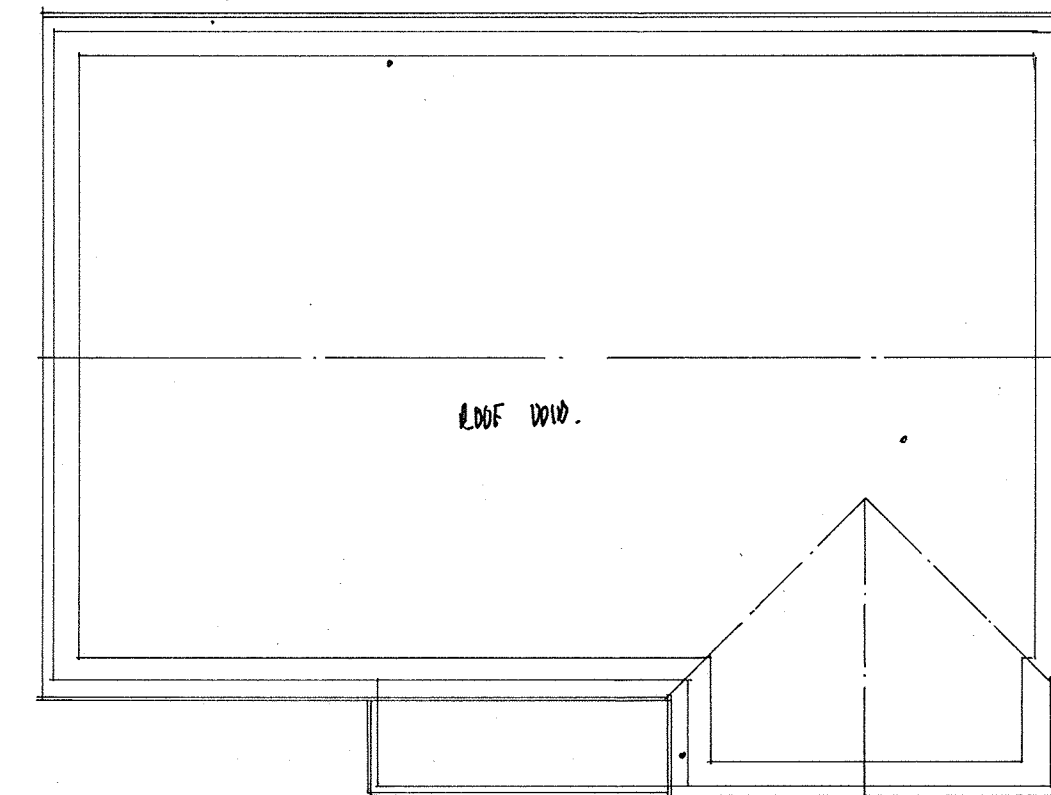

ROOF PLAN

EXISTING
FLOOR PLANS
& ELEVATIONS

AMENDMENTS		DATE
PROPOSED LOFT CONVERSION AT: 93 Simster Lane Prestwich Manchester. M25 2SU.		
FOR MR M KHAN,		
CONTRACT No	Date	SHEET SIZE A1
Scale 1:50, 1:100	Dec '23	EXISTING 2015-B