




EXISTING TIMBER CLADDING TO BE REMOVED AND REPLACED WITH BRICKWORK

FRONT/SIDE ELEVATIONS OF GARAGE TO BE RENDERED WITH KREND WATERPROOF RENDERING


FRONT/SIDE ELEVATIONS OF BEDROOM EXTENSION TO BE RENDERED WITH KREND WATERPROOF RENDERING

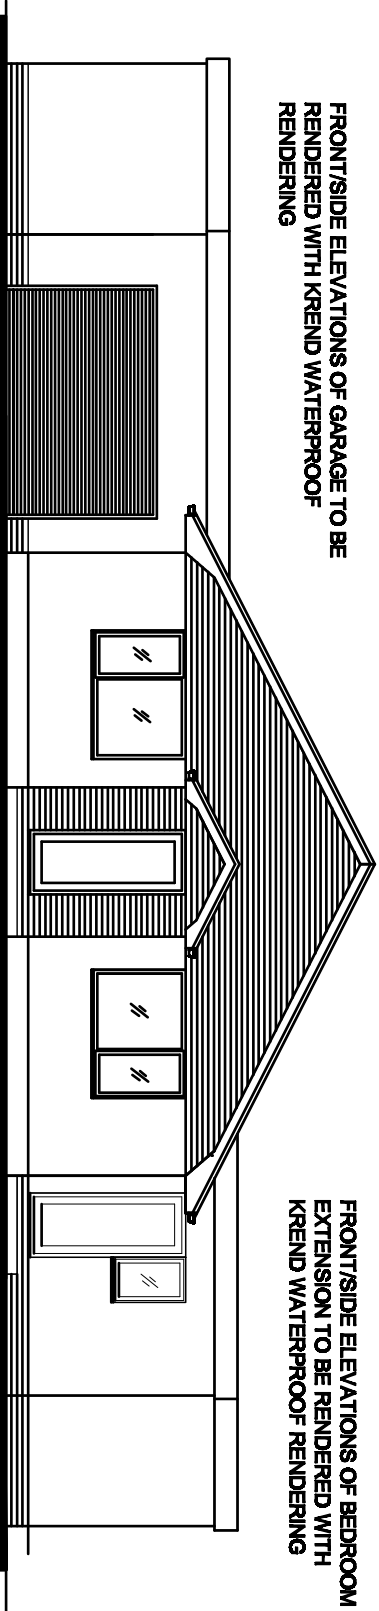

FRONT ELEVATION OF BUNGALOW TO HAVE FACING BRICKS TO MATCH EXISTING.

## PROPOSED FRONT ELEVATION.

SIDE ELEVATION TO BE RENDERED WITH KREND WATERPROOF RENDERING

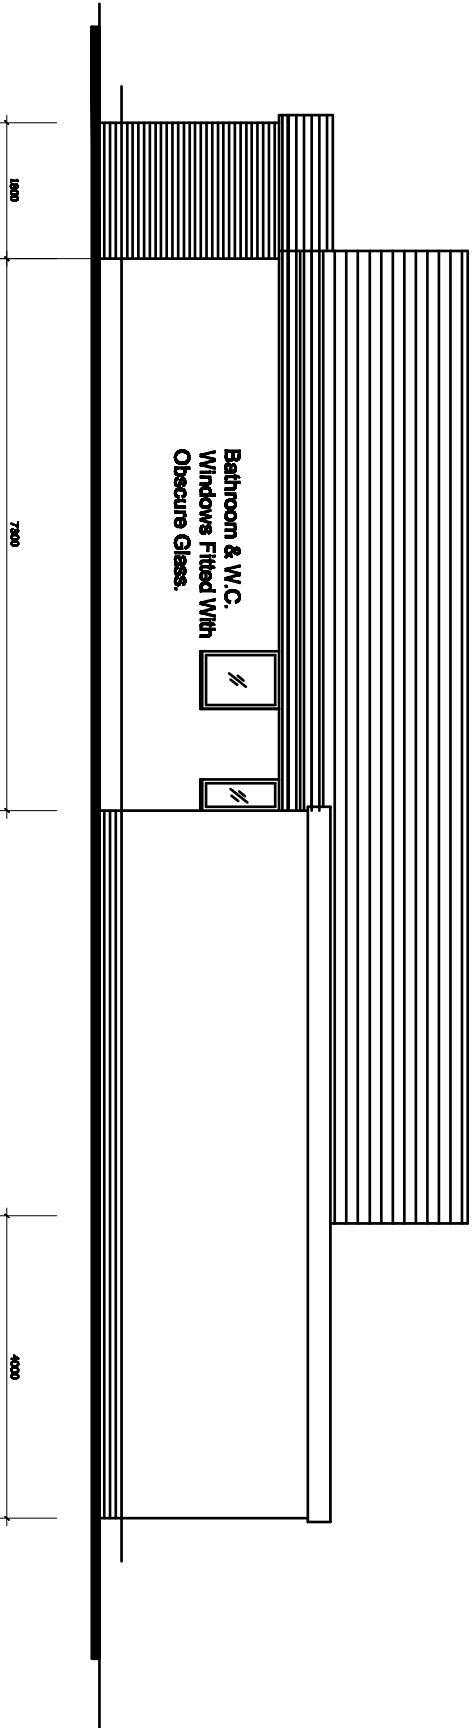

## PROPOSED SIDE ELEVATION. (Viewed From 350 Brandlesholme Road).

|          |                                                                                  |                                                        |                                                        |   |
|----------|----------------------------------------------------------------------------------|--------------------------------------------------------|--------------------------------------------------------|---|
| Revision | Title :<br>PROPOSED SINGLE STOREY EXTENSIONS AT SIDE & REAR WITH PORCH AT FRONT. | Project :<br>2, TRIMMINGHAM DRIVE,<br>BURY,<br>BL9 1HB | MTC Designs<br>Scale 1:100 @ A3<br>Date: January 2024. | 31 Eased Dale Station BL3 9TB<br>T: 01204 415714 H: 0778888914<br>Email: info@mtcdesigns.co.uk<br>Drawing No: P04 |
|----------|----------------------------------------------------------------------------------|--------------------------------------------------------|--------------------------------------------------------|---|