


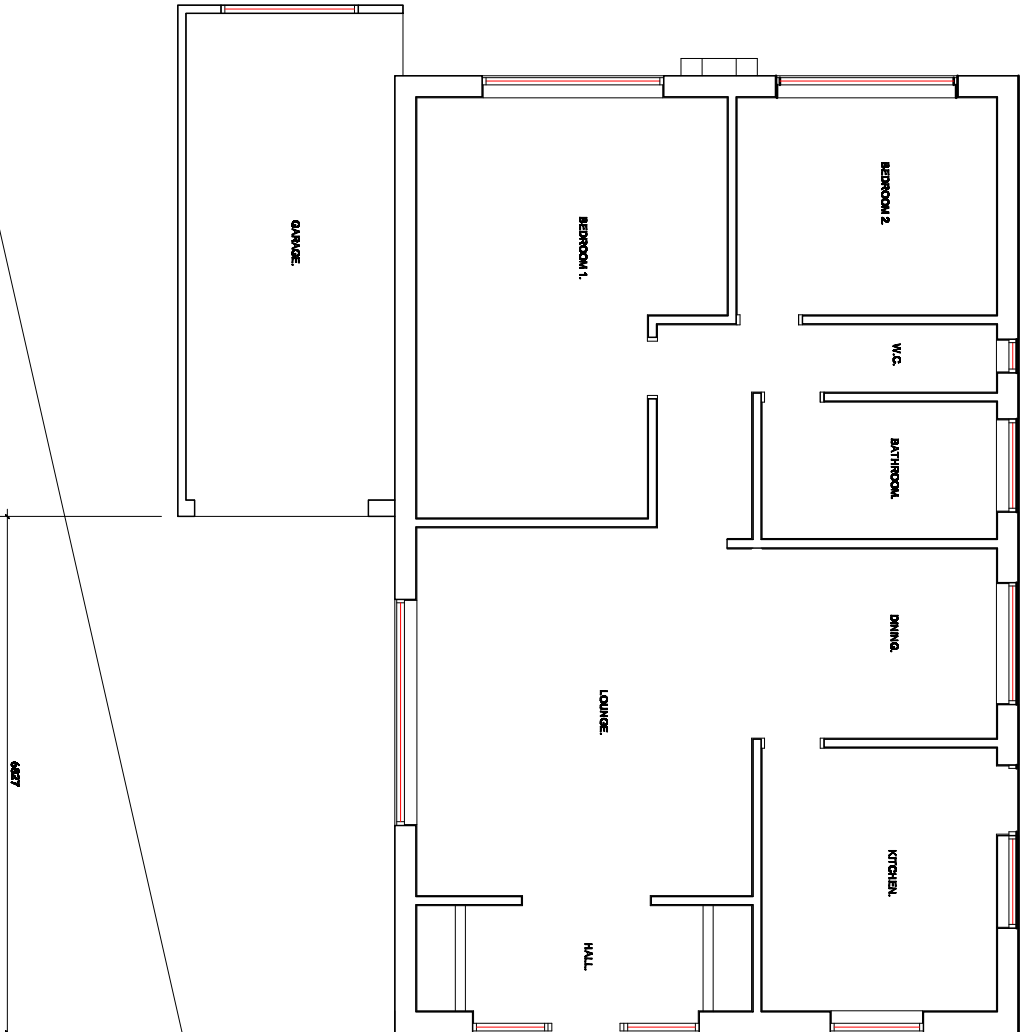

EXISTING GROUND FLOOR PLAN.

Revision	Title : PROPOSED SINGLE STOREY EXTENSIONS AT SIDE & REAR WITH PORCH AT FRONT.	Project : 2, TRIMMINGHAM DRIVE, BURY, BL8 1HB	MTC Designs Scale 1:100 @ A3 Date: January 2024.	31 Exford Drive Bolton BL2 6TB T: 01204 418714 M: 07708026514 Email: michaelcoun@ed.com	Drawing No: P03
----------	---	--	--	---	-----------------