



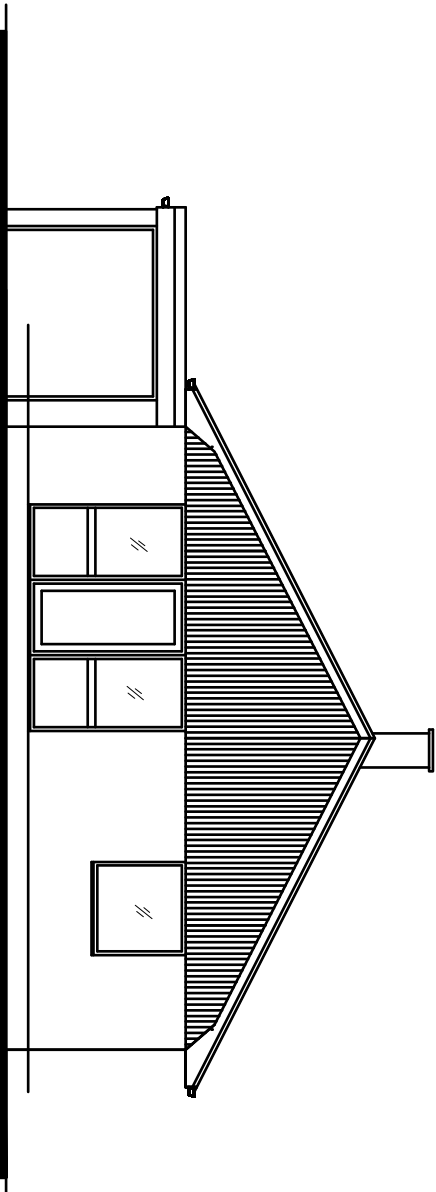

EXISTING FRONT ELEVATION.

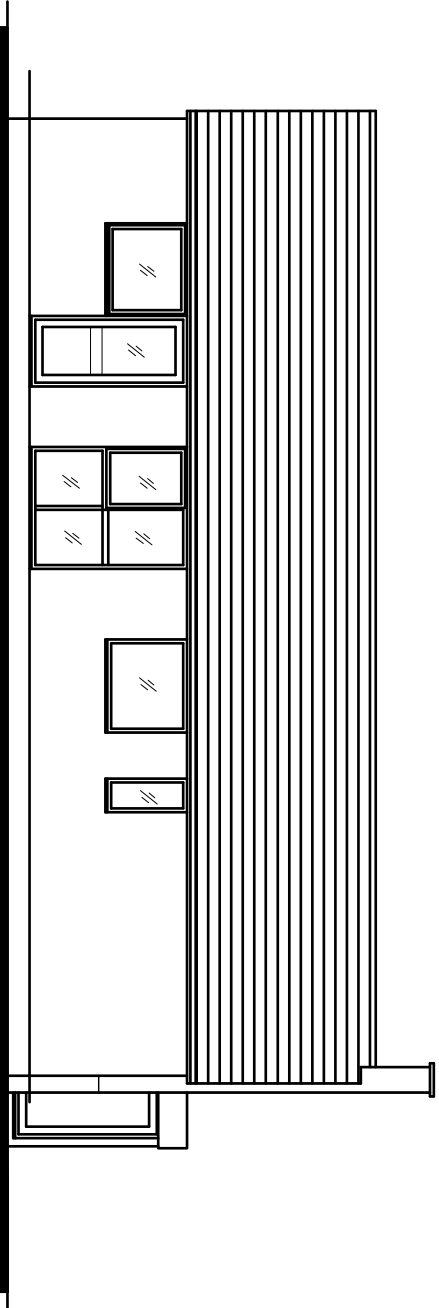

EXISTING SIDE ELEVATION.
(Viewed From 350 Brandlesholme Road).

Revision	Title : PROPOSED SINGLE STOREY EXTENSIONS AT SIDE & REAR WITH PORCH AT FRONT.	Project : 2, TRIMINGHAM DRIVE, BURY, BL9 1HB	MTC Designs Scale 1:100 @ A3 Date: January 2024.	31 Endon Drive, Bolton BL3 6TB T: 01204 418714, H: 0776828594 Email: info@mtcdesign.co.uk Drawing No: P01
----------	--	---	--	--