



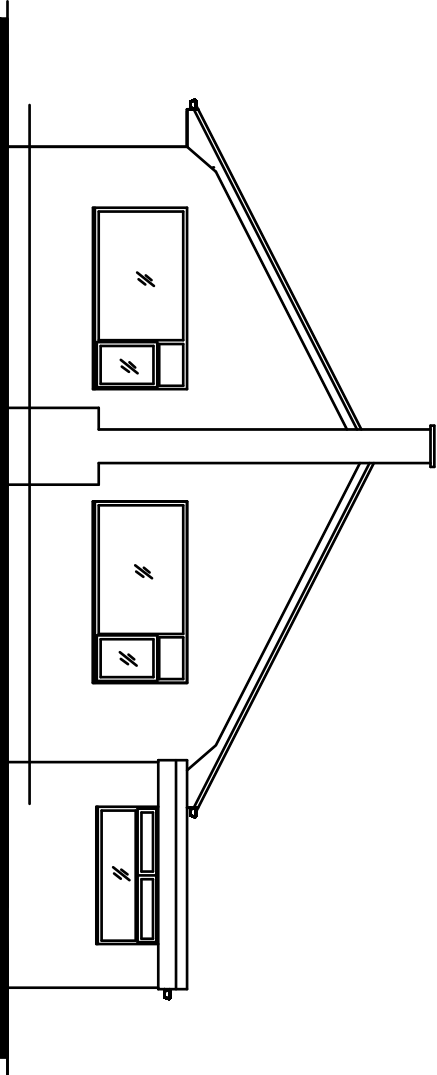

EXISTING REAR ELEVATION.

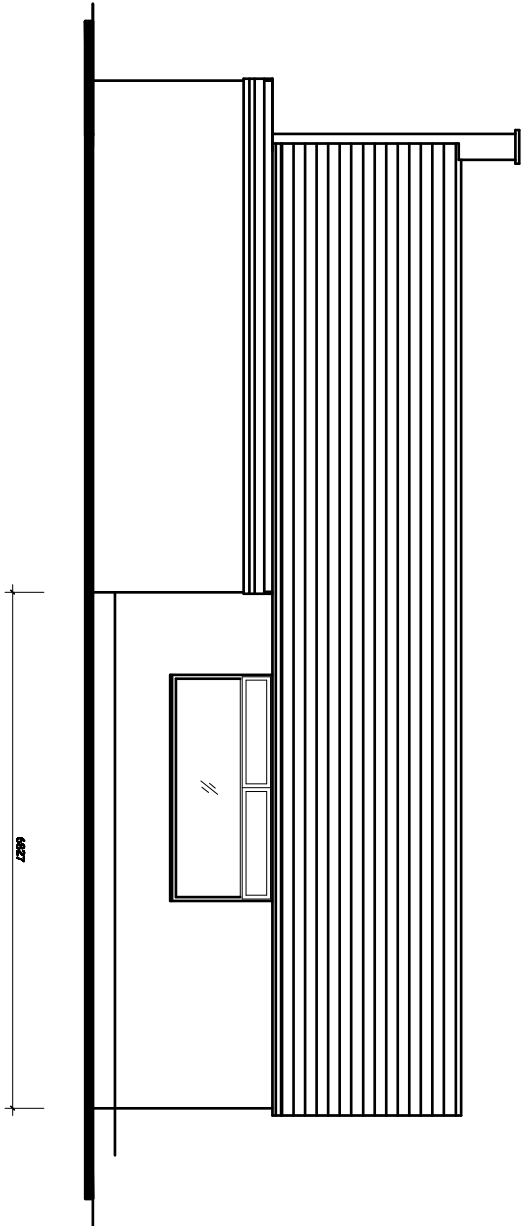

EXISTING SIDE ELEVATION.
(Viewed From 4 Trimmingham Drive)

Revision	Title :	Project :	MTC Designs
	PROPOSED SINGLE STOREY EXTENSIONS AT SIDE & REAR WITH PORCH AT FRONT.	2, TRIMMINGHAM DRIVE, BURRY, BL9 1HB	31 Edend Drive Bolton BL2 6TB T: 01204 418714 M: 07700228714 Email: info@mtcdesigns.co.uk
			Scale 1:100 @ A3 Date: January 2024.
			Drawing No: P02