


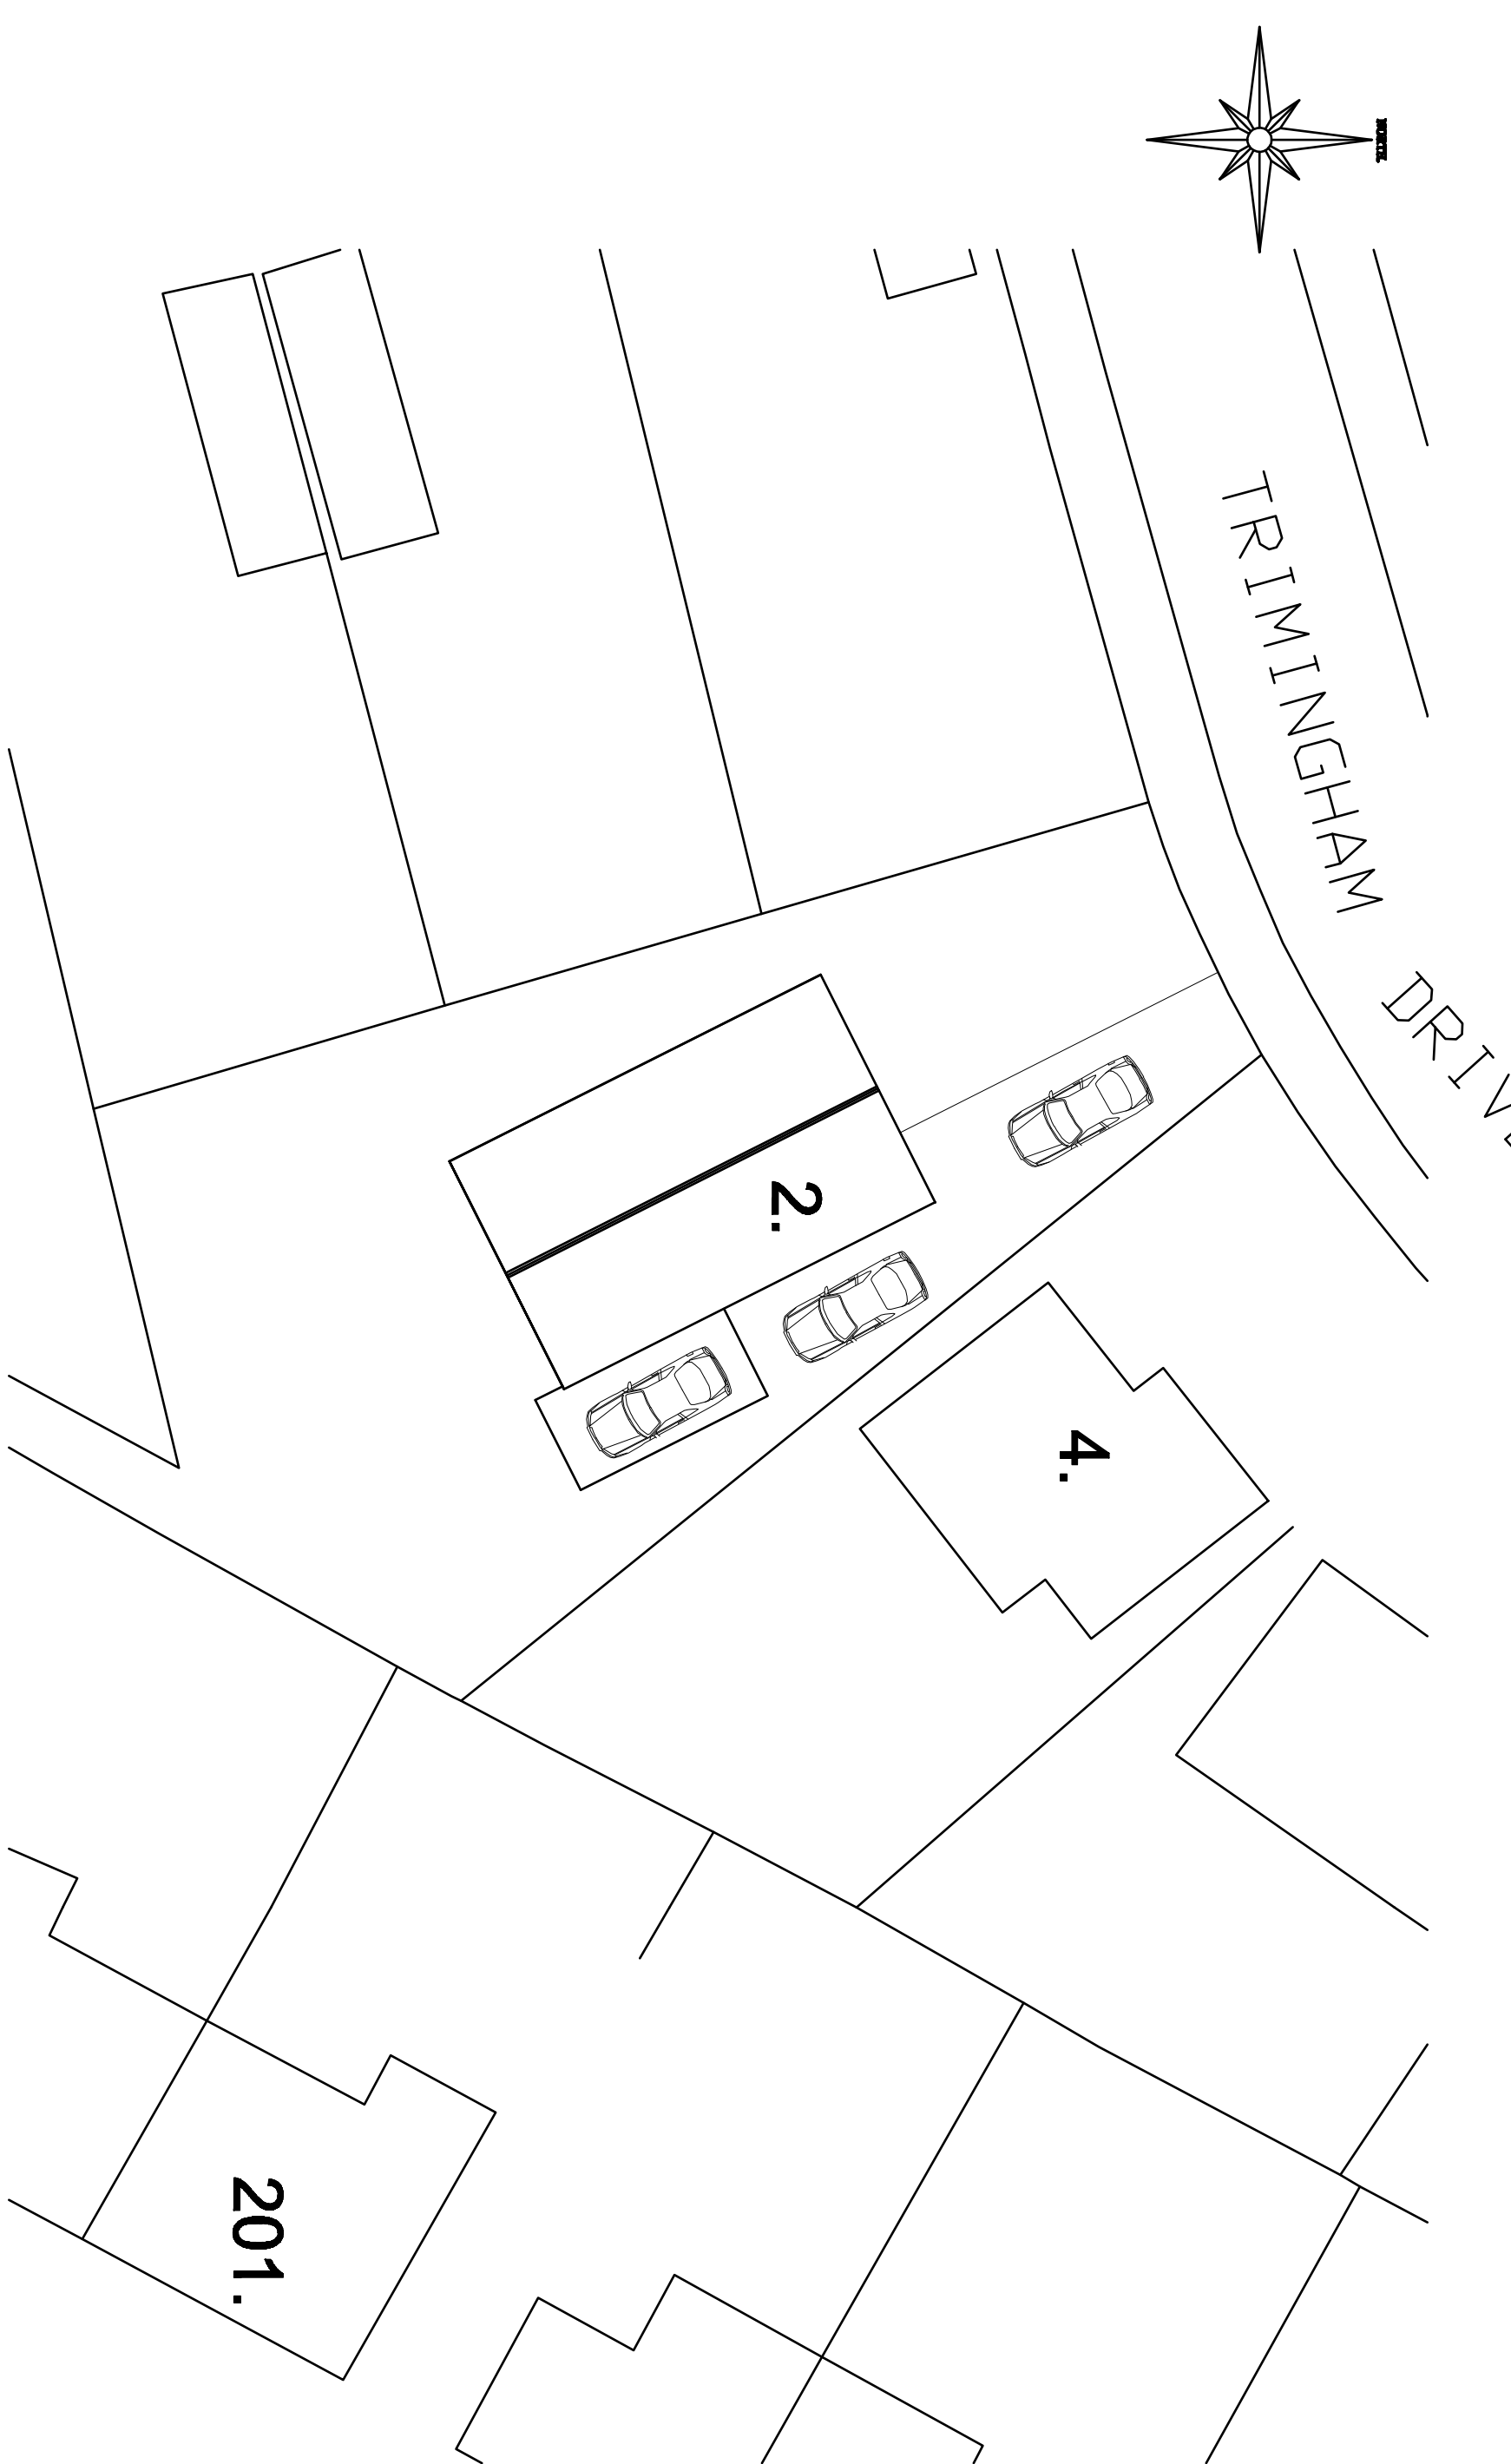

EXISTING SITE PLAN.

Revision.	Title :	Project :	MTC Designs
	PROPOSED SINGLE STOREY EXTENSIONS AT SIDE & REAR WITH PORCH AT FRONT.	2, TRIMMINGHAM DRIVE, BLURY, BL8 1HB	31 Edson Drive Bolton BL2 8TB T: 01204 418714 M: 07700280714 Email: info@mtcdesigns.co.uk
			Scale: 1:200 @ A3 Date: January 2024.
			Drawing No: P07