


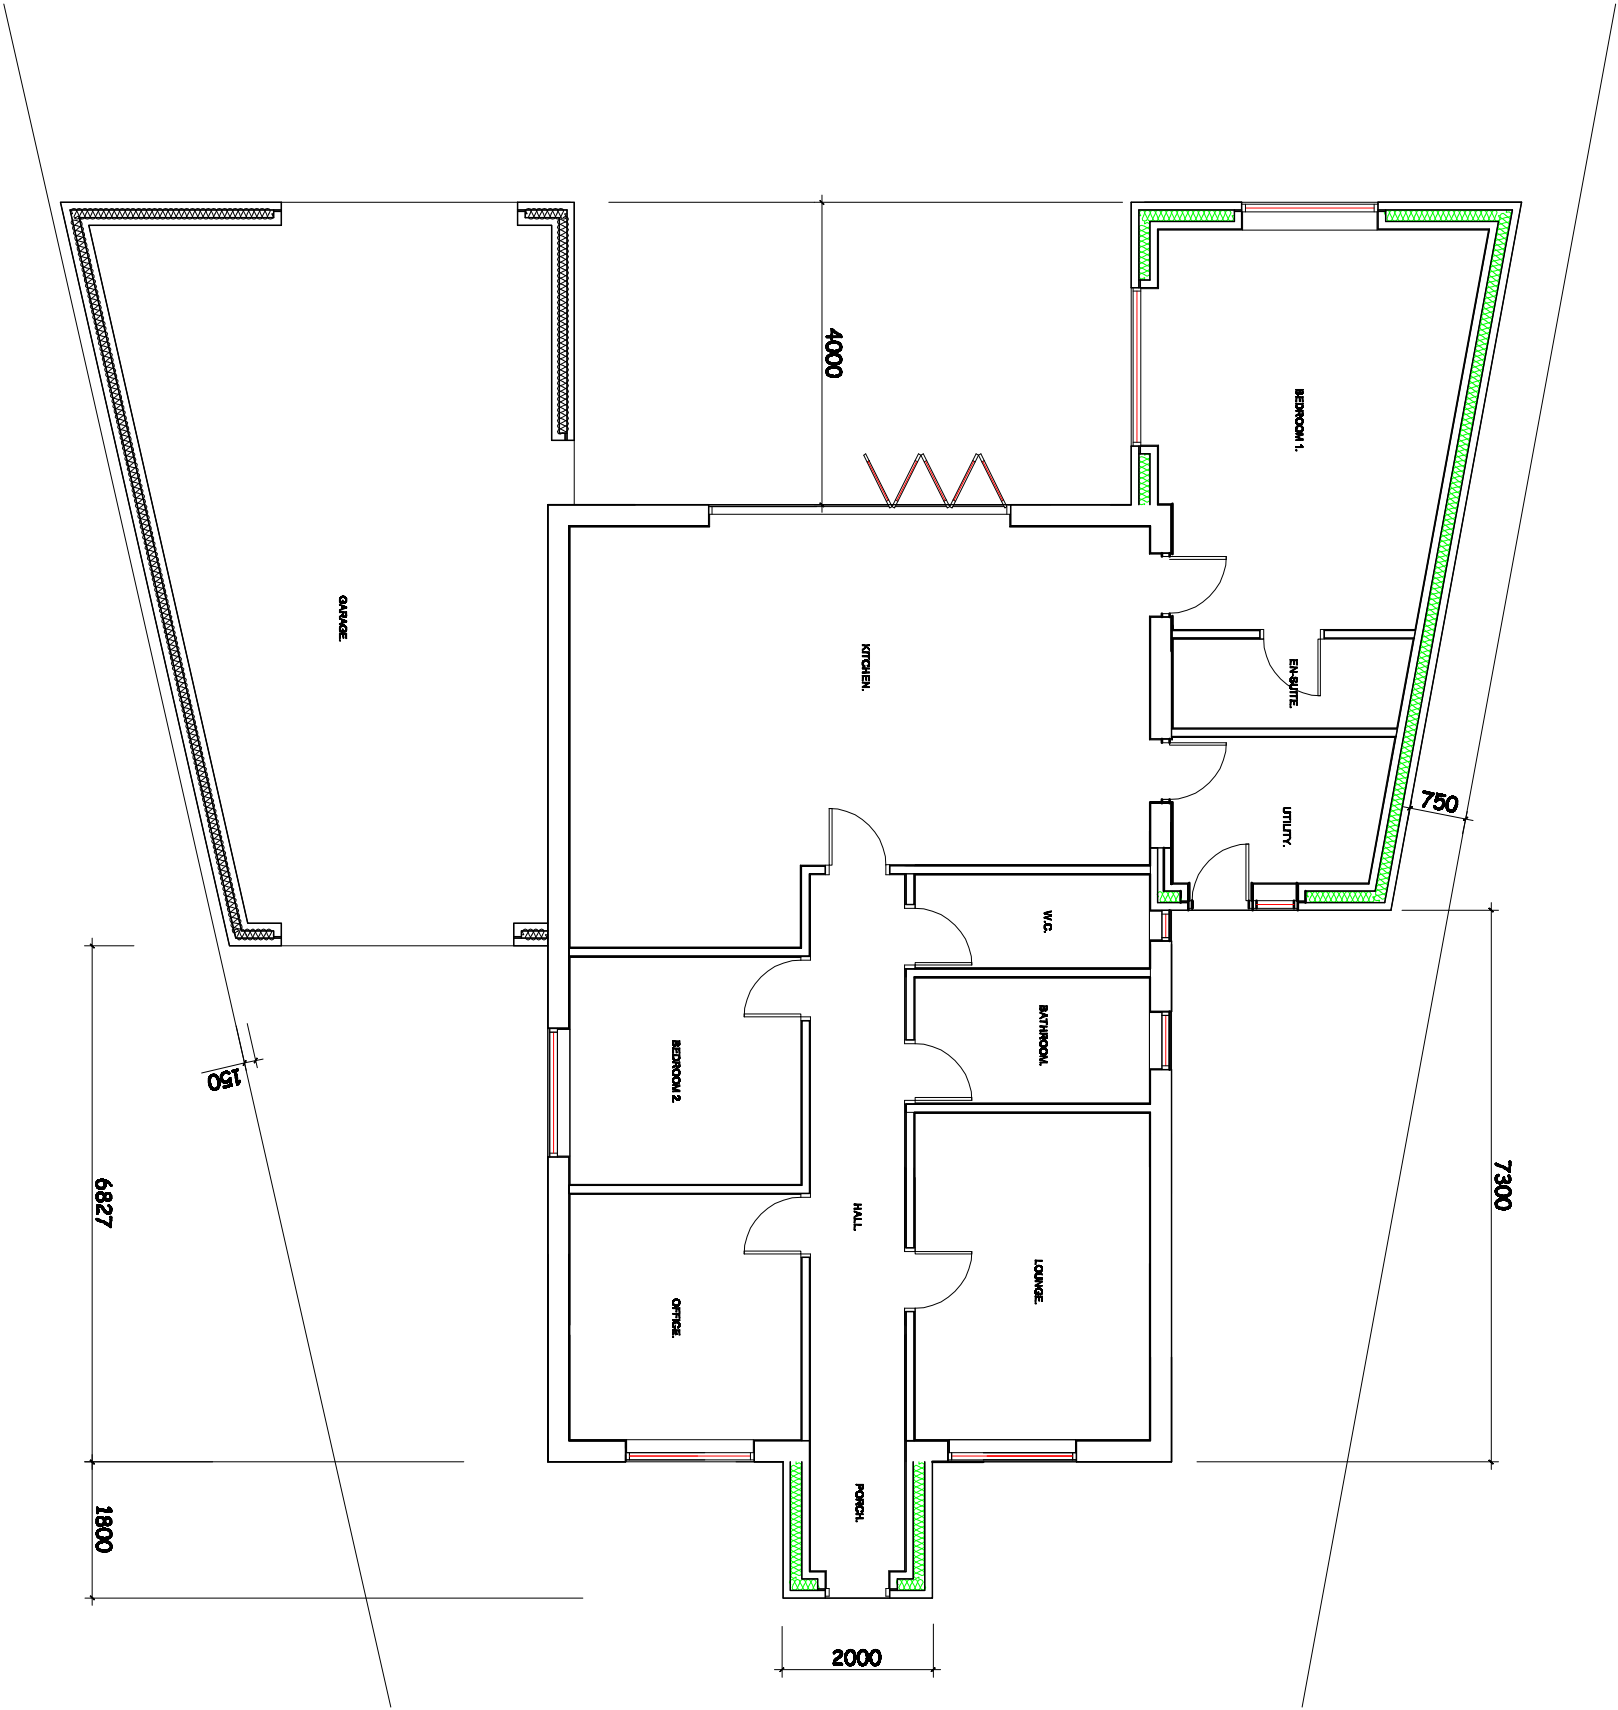

PROPOSED GROUND FLOOR PLAN.

Revision	Title :	Project :	MTC Designs
	PROPOSED SINGLE STOREY EXTENSIONS AT SIDE & REAR WITH PORCH AT FRONT.	2, TRIMMINGHAM DRIVE, BURY, BL9 1HB	31 Eddow Drive Bolton BL2 0TB T: 01204 418714 LK: 07763285914 Email: info@mtcdesigns.co.uk
			Scale 1:100 @ A3 Date: January 2024. Drawing No: P06