





REAR ELEVATION TO BE RENDERED
WITH KREND WATERPROOF RENDERING

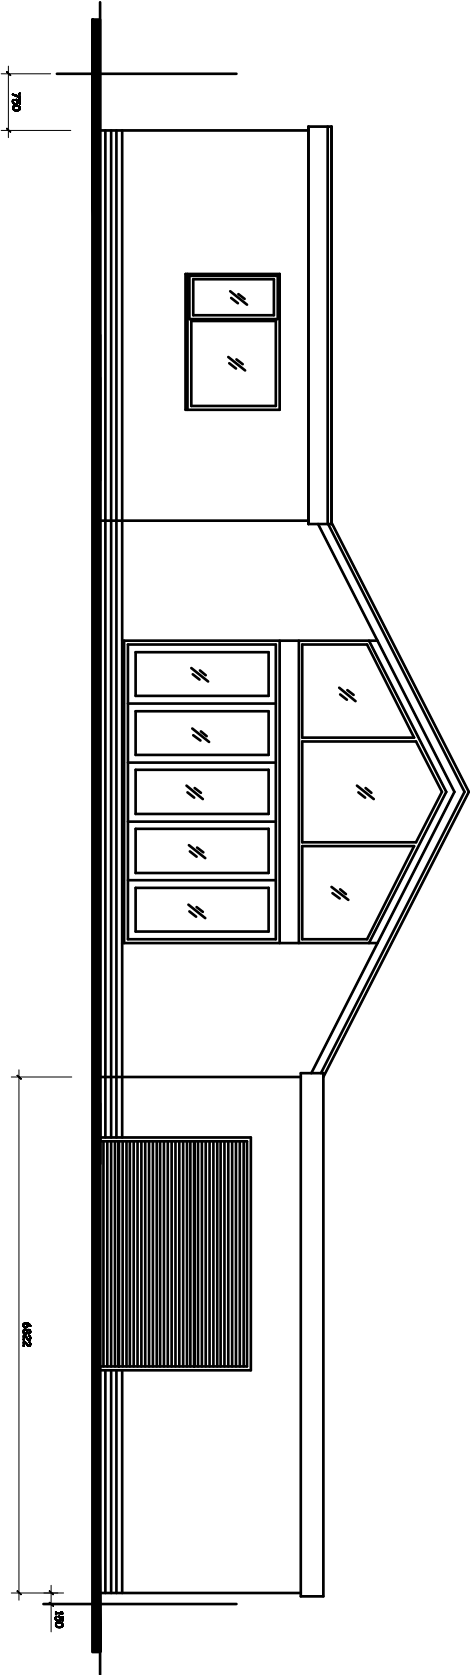

PROPOSED REAR ELEVATION.

SIDE ELEVATION TO BE RENDERED
WITH KREND WATERPROOF RENDERING

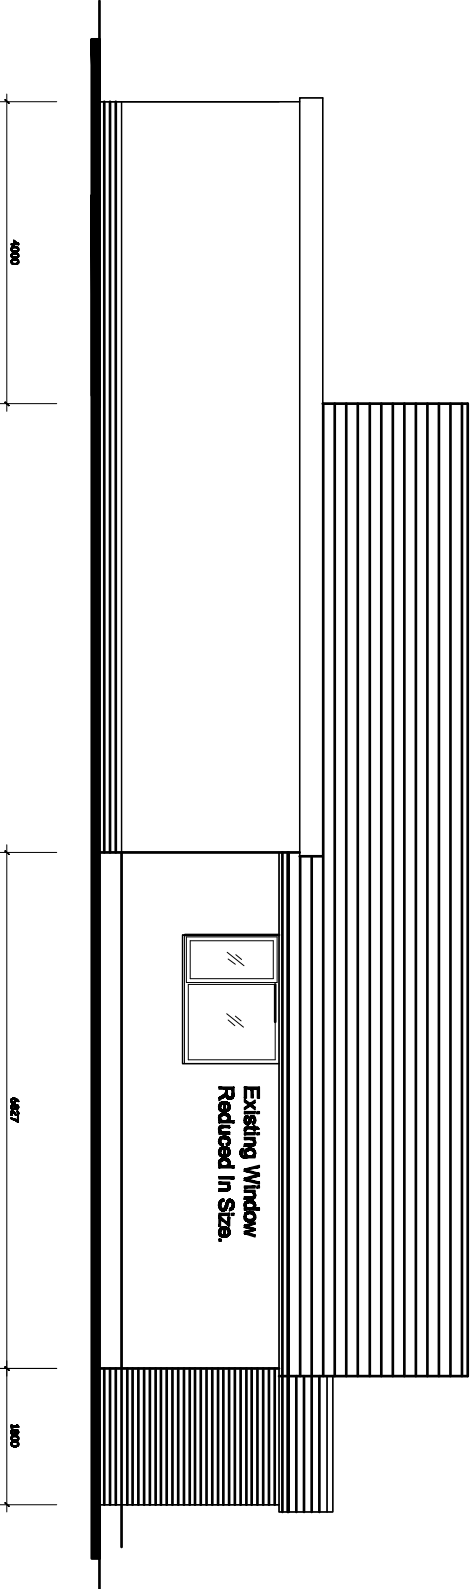

PROPOSED SIDE ELEVATION.
(Viewed From 4 Trimmingham Drive)

Revision	Title : PROPOSED SINGLE STOREY EXTENSIONS AT SIDE & REAR WITH PORCH AT FRONT.	Project : 2, TRIMMINGHAM DRIVE, BURY, BL9 1HB	MTC Designs Scale 1:100 @ A3 Date: January 2024.	31 Enders Drive Bolton BL3 6TB T: 01204 416714, E: 0776228974 Email: info@mtcdesigns.co.uk	Drawing No: P05
----------	---	--	--	--	-----------------