





REVISIONS			
Rev.	Note.	Date	By
PL1	PLANNING SUBMISSION	25/01/24	GO

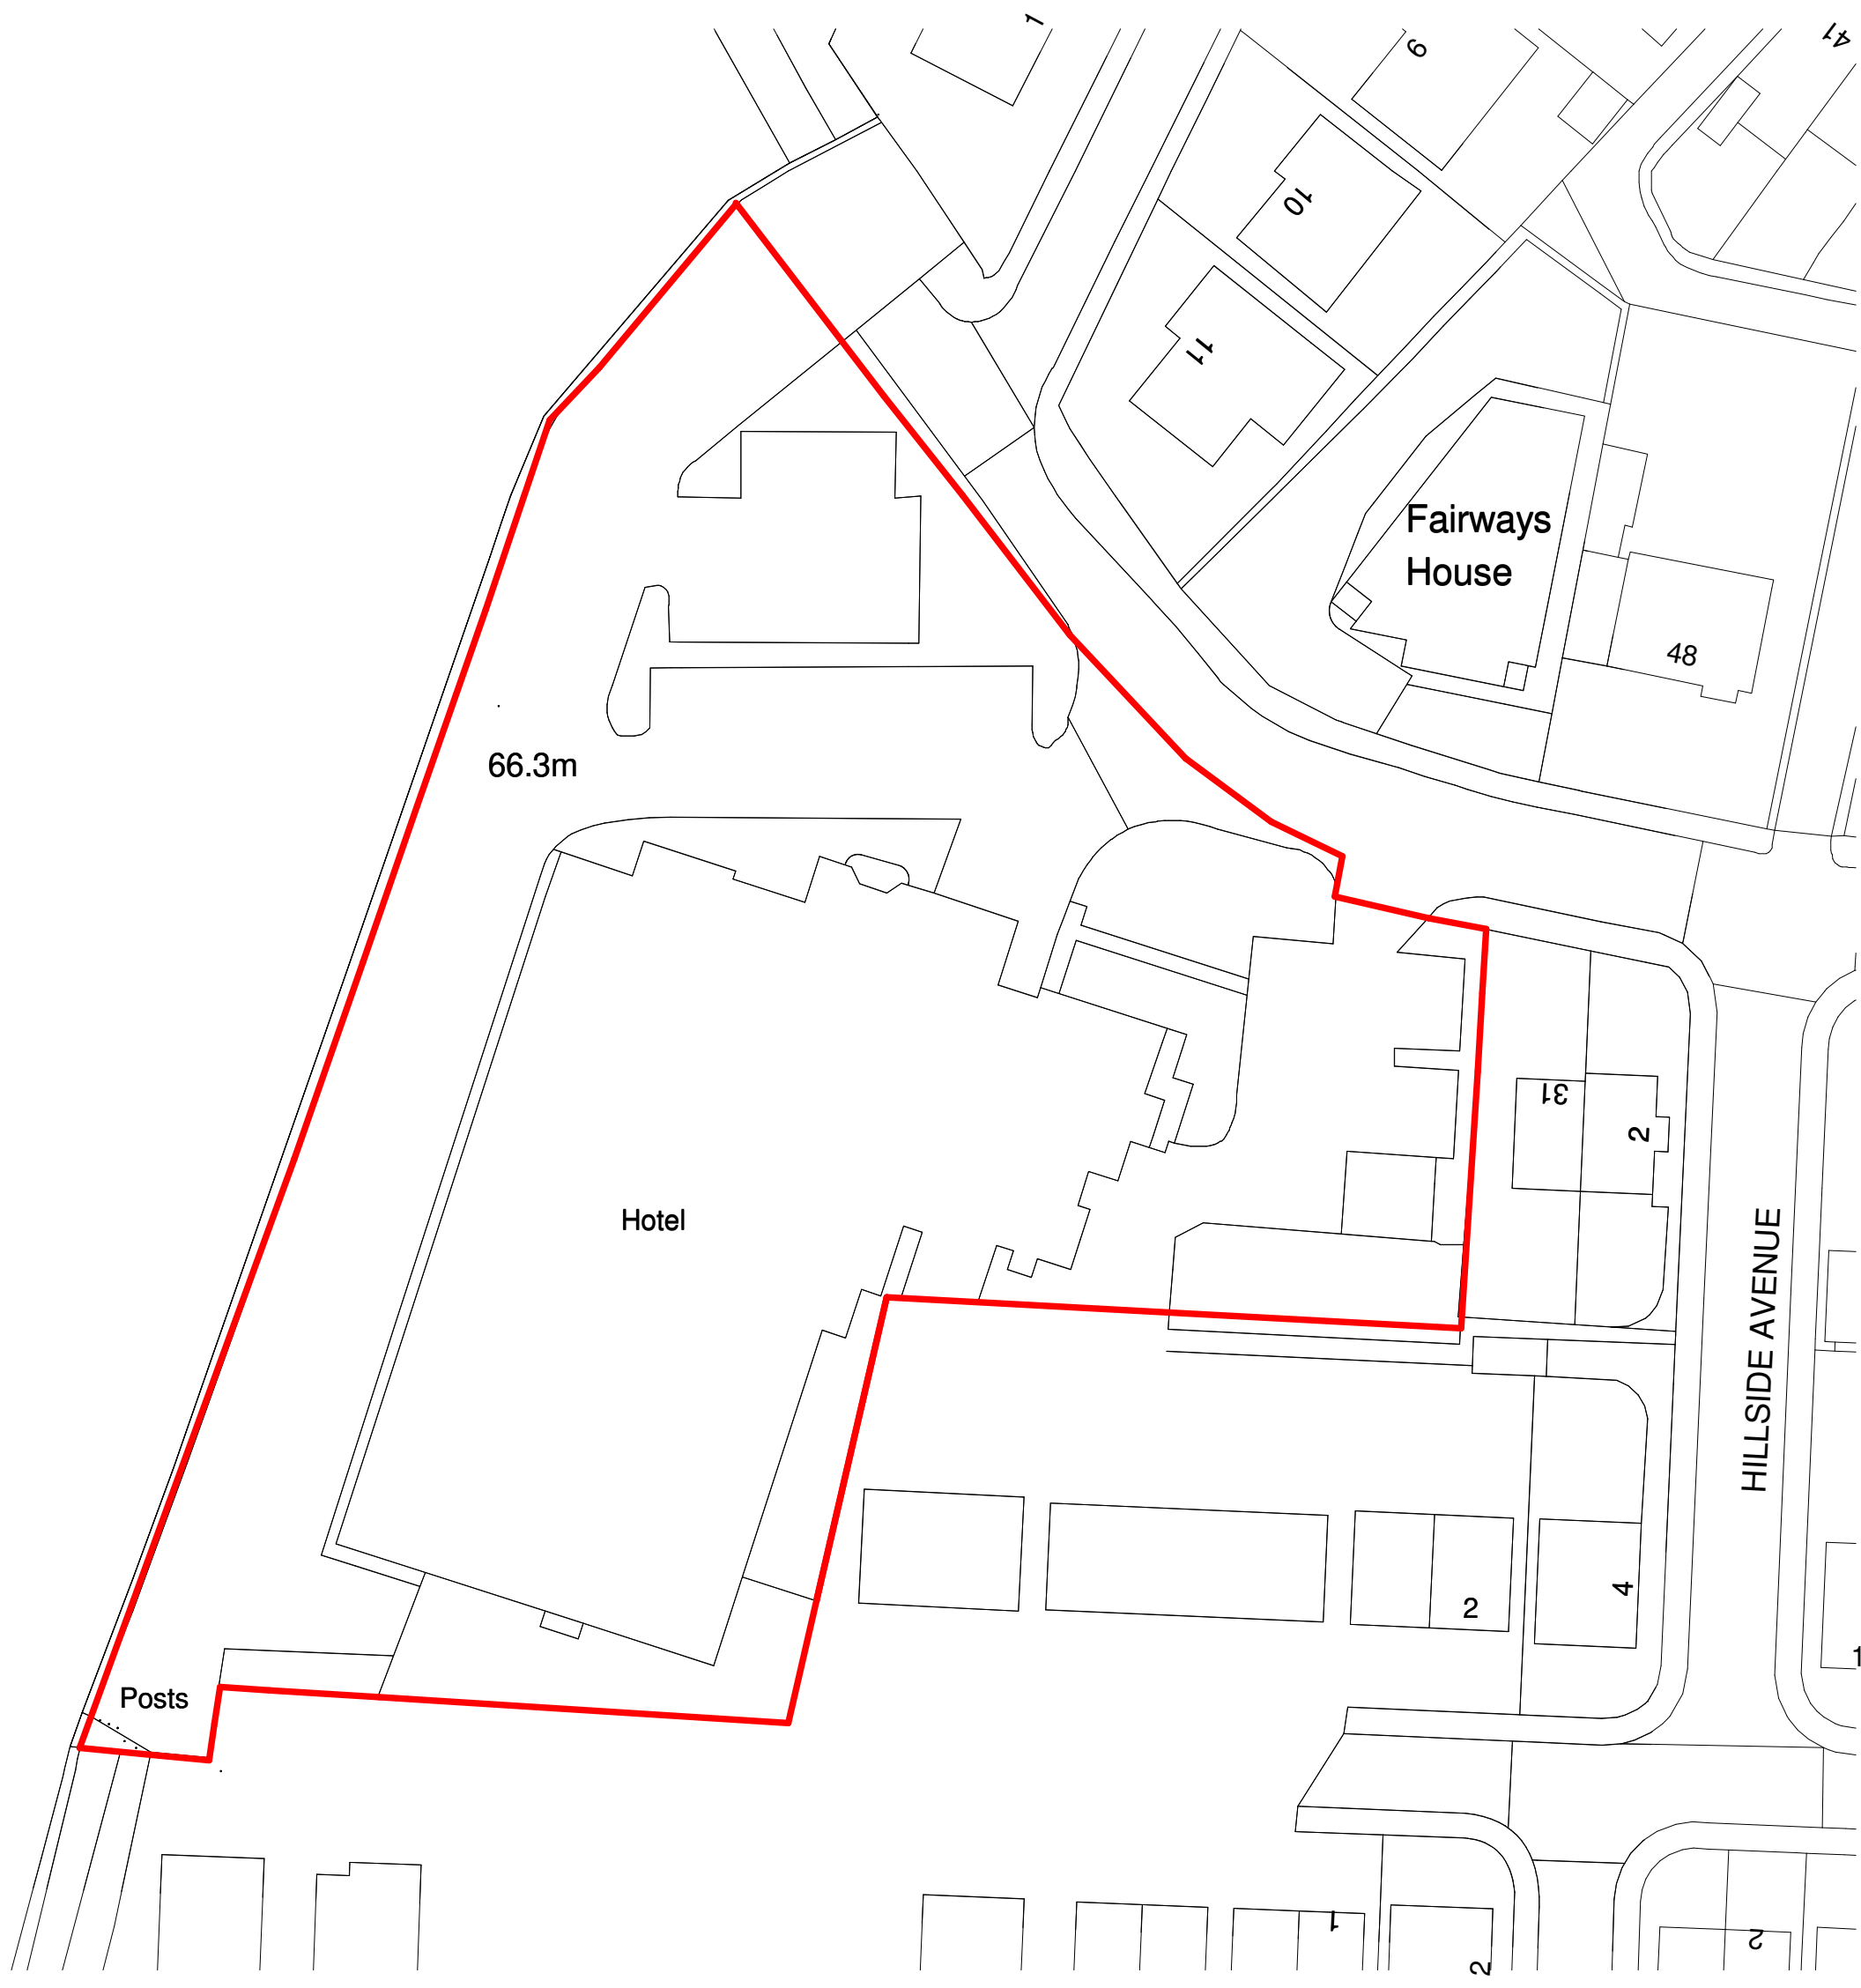

 

mck commercial design

architecture | building surveying | urban design

burnaby villa ■ 48 watling street road ■ fulwood ■ preston ■ pr2 8bp
tel: 01772 774510 fax: 01772 774511 email mck@mckassociates.co.uk

Our Ref.

MCCARTHY STONE

Life, well lived

Project Title

Former Fairways Lodge, George Street, Prestwich

Drawing Title

Existing Site Plan

Scale	As indicated@A2	Date	25/01/2024 14:42:06
Drawn	AB	Checked	-
Drawing No.			
NO - 2953 -3 - AC - PL02 PL1			
Division	Project No.	Stage	Discipline
		Number	Revision

© McCarthy & Stone Retirement Lifestyles Limited

all dimensions to be checked on site prior to commencement of work and any discrepancy shall be immediately reported and resolved prior to work commencing, this drawing is to be read in conjunction with all relevant drawings and specifications relating to the job whether or not indicated on this drawing.

copyright reserved to mck associates ltd. and this drawing may not be used or reproduced without prior written consent.

MCCARTHY STONE RED LINE BOUNDARY