





EXISTING FRONT ELEVATION
1:100



EXISTING SIDE ELEVATION
1:100

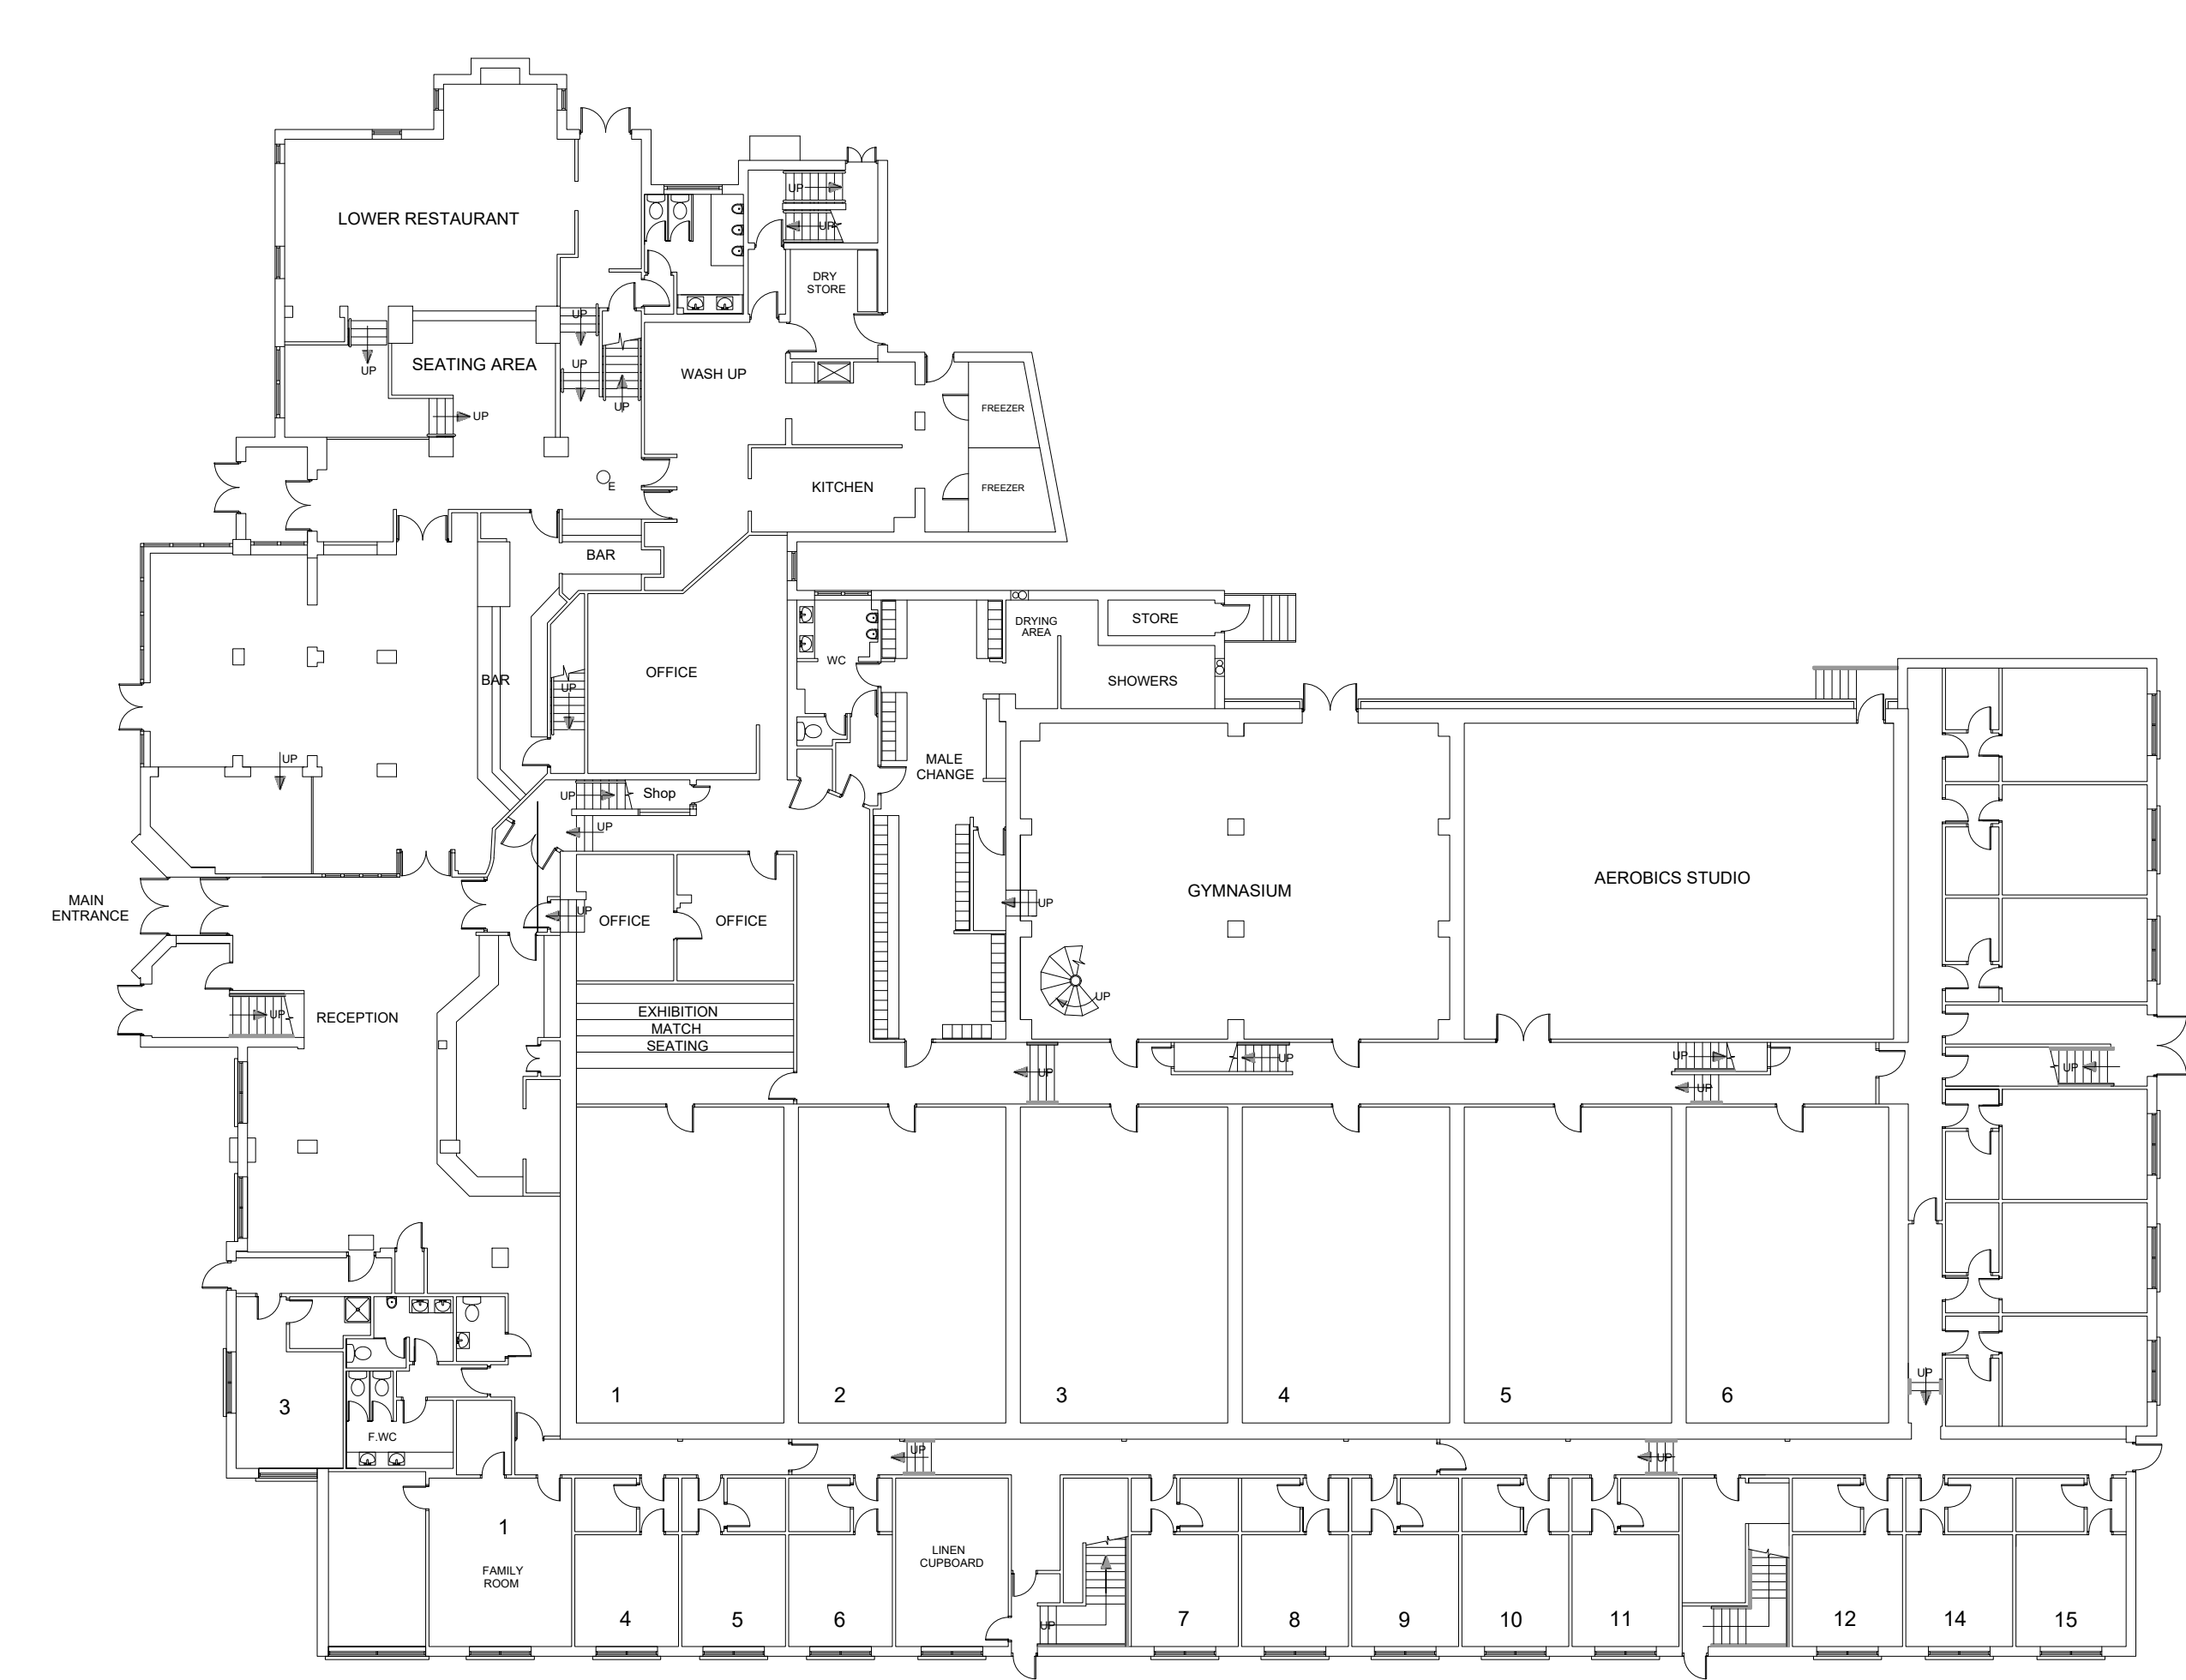

EXISTING GROUND FLOOR PLAN
1:200

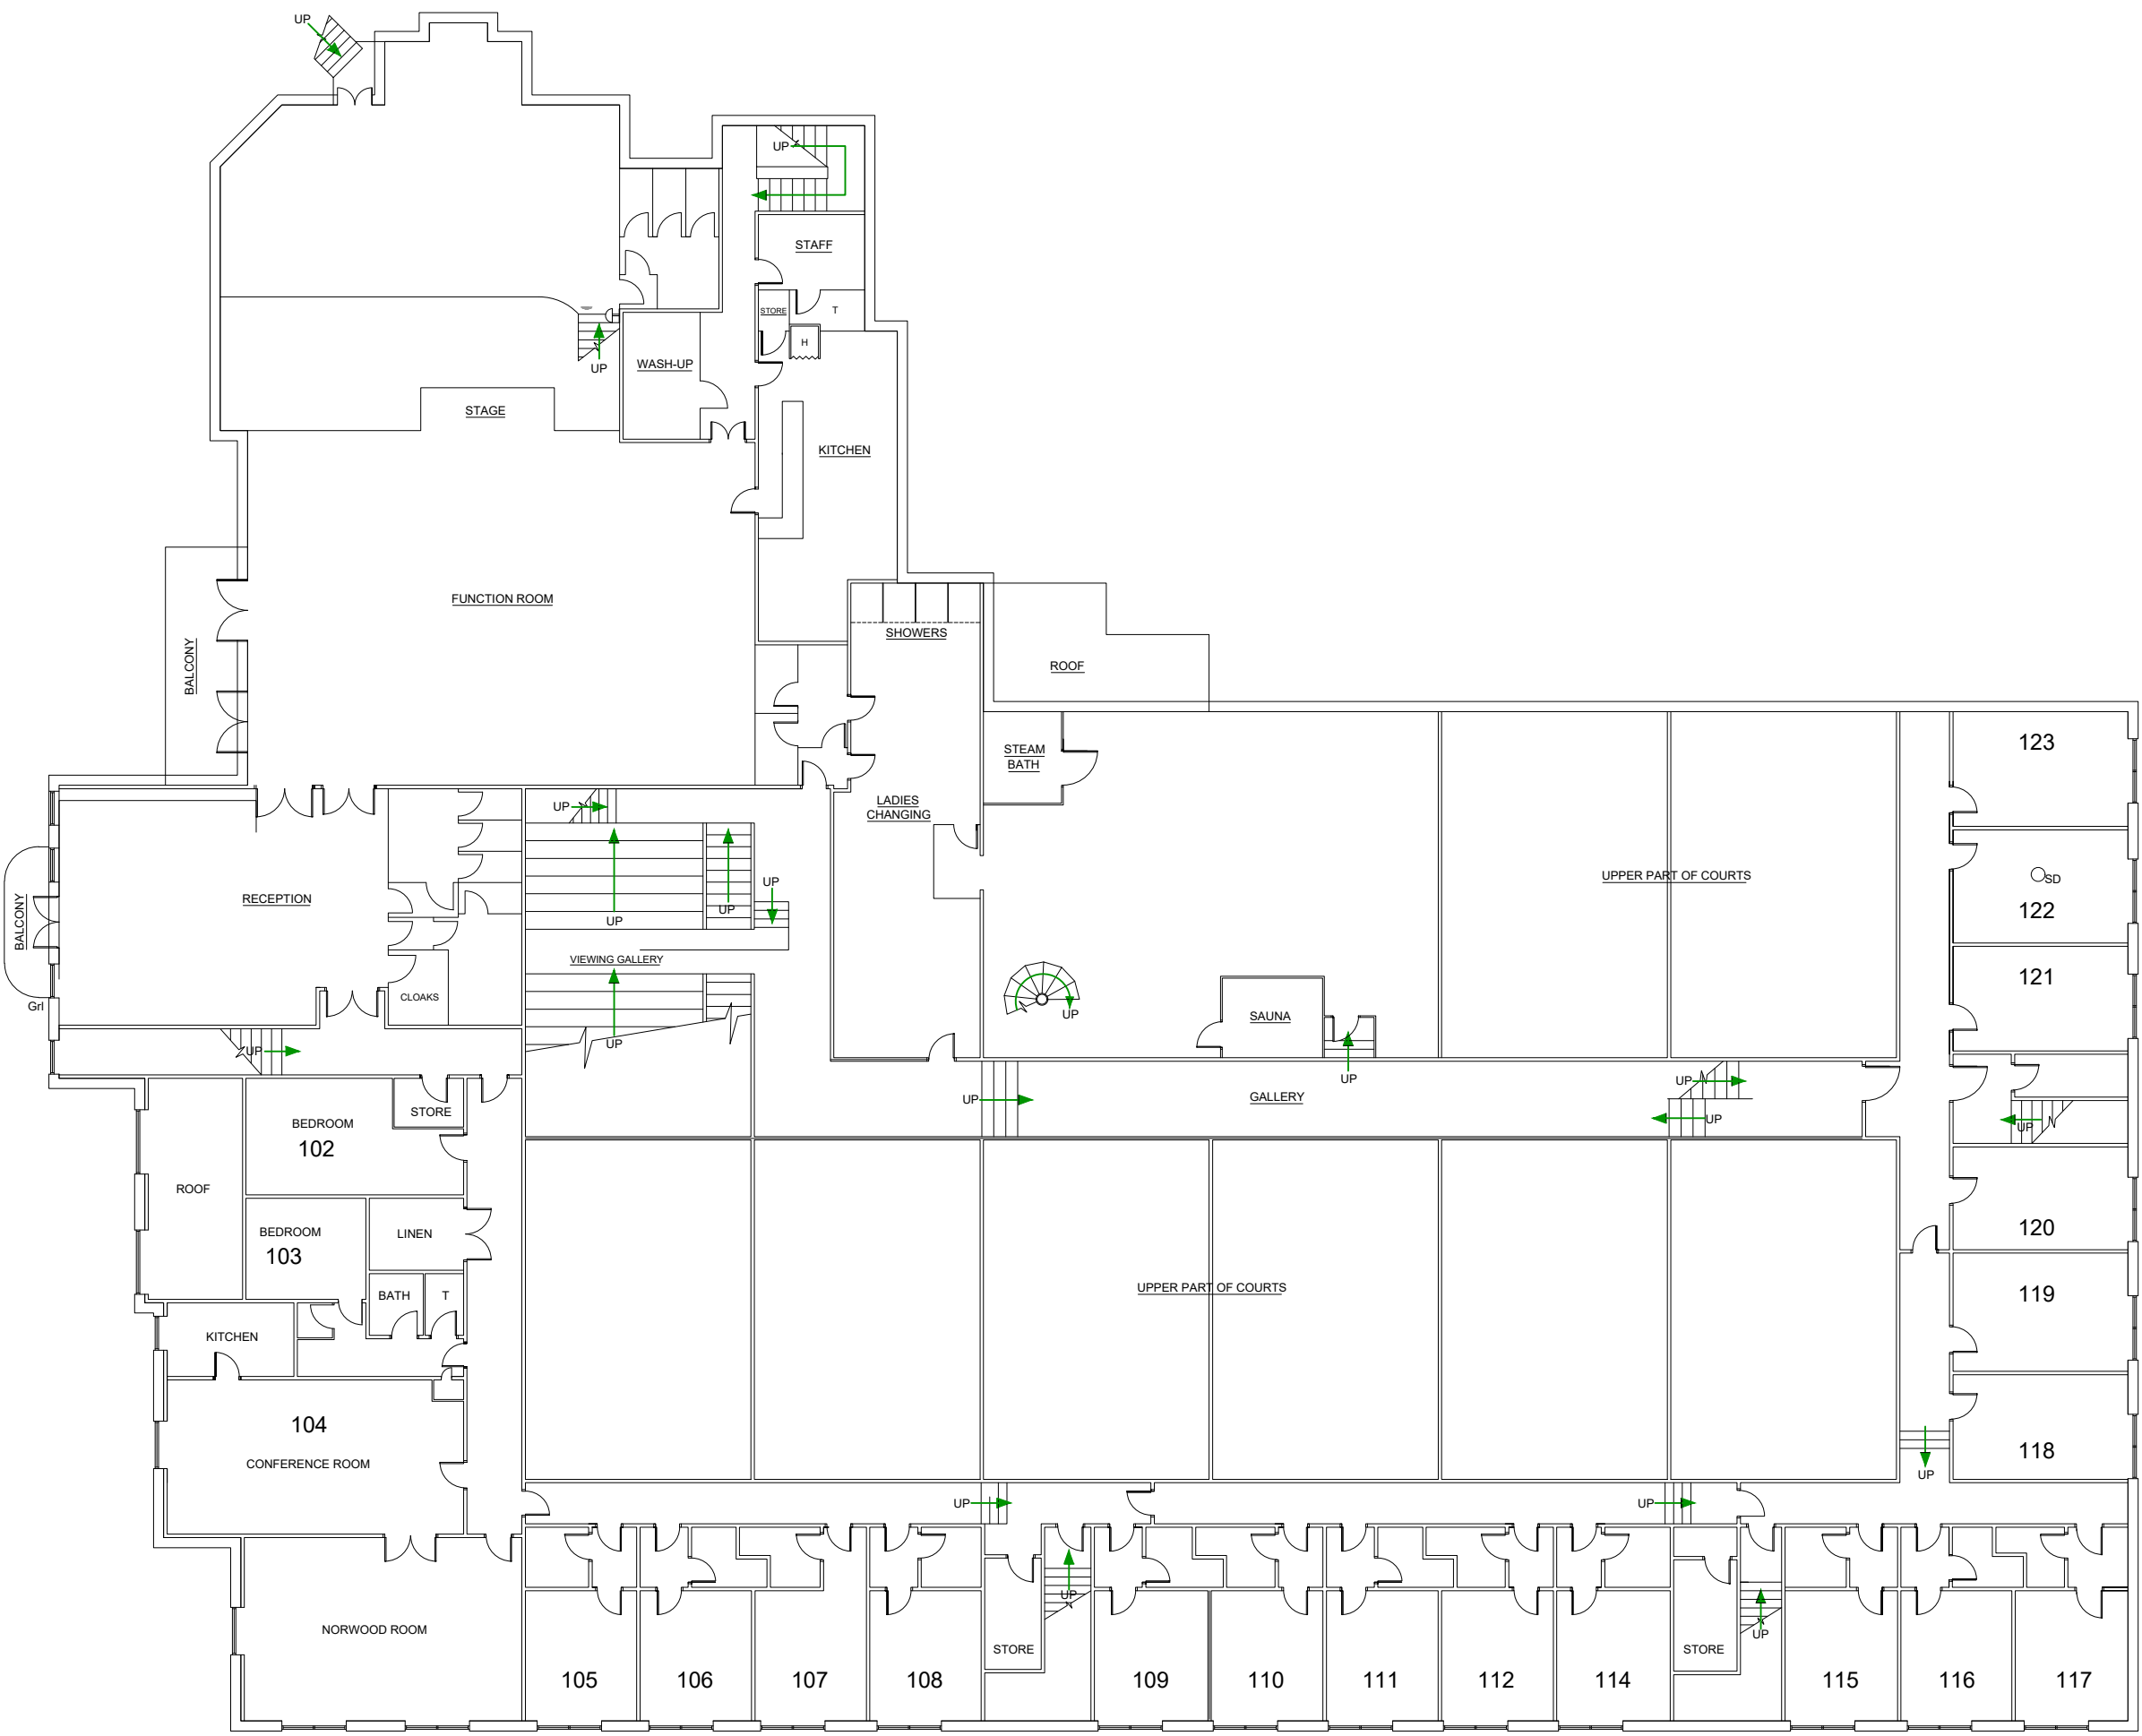

EXISTING FIRST FLOOR PLAN
1:200

REVISIONS			
REV	COMMENTS	BY	DATE
PL1	PLANNING SUBMISSION	GO	25/01/24

mck

commercial design

architecture | building surveying | urban design

burnaby villa

48 walling street road

fulwood

preston

pr2 8sp

tel: 01772 774510

fax: 01772 774511

email: mck@mckassociates.co.uk

Our Ref. 23-115

McCarthy Stone

Life, well lived

Project Title
EXISTING FAIRWAYS LODGE
PRESTWICH, MANCHESTER, M25 9WS

Drawing Title
EXISTING PLANS AND ELEVATIONS

Scale@A1	AS NOTED	Date	20/10/2023
Drawn	JW	Checked	
Drawing No.	NO -2953 -03- AC -PL04 PL1		
Division	Project No.	Stage	Discipline
			Number
			Revision

© McCarthy & Stone Retirement Lifestyles Limited
all dimensions to be checked on site prior to commencement of work and any discrepancy shall be immediately reported and resolved prior to work commencing. this drawing is to be read in conjunction with all relevant drawings and specifications relating to the job whether or not indicated on this drawing.
copyright reserved to mck associates ltd, and this drawing may not be used or reproduced without prior written consent.