


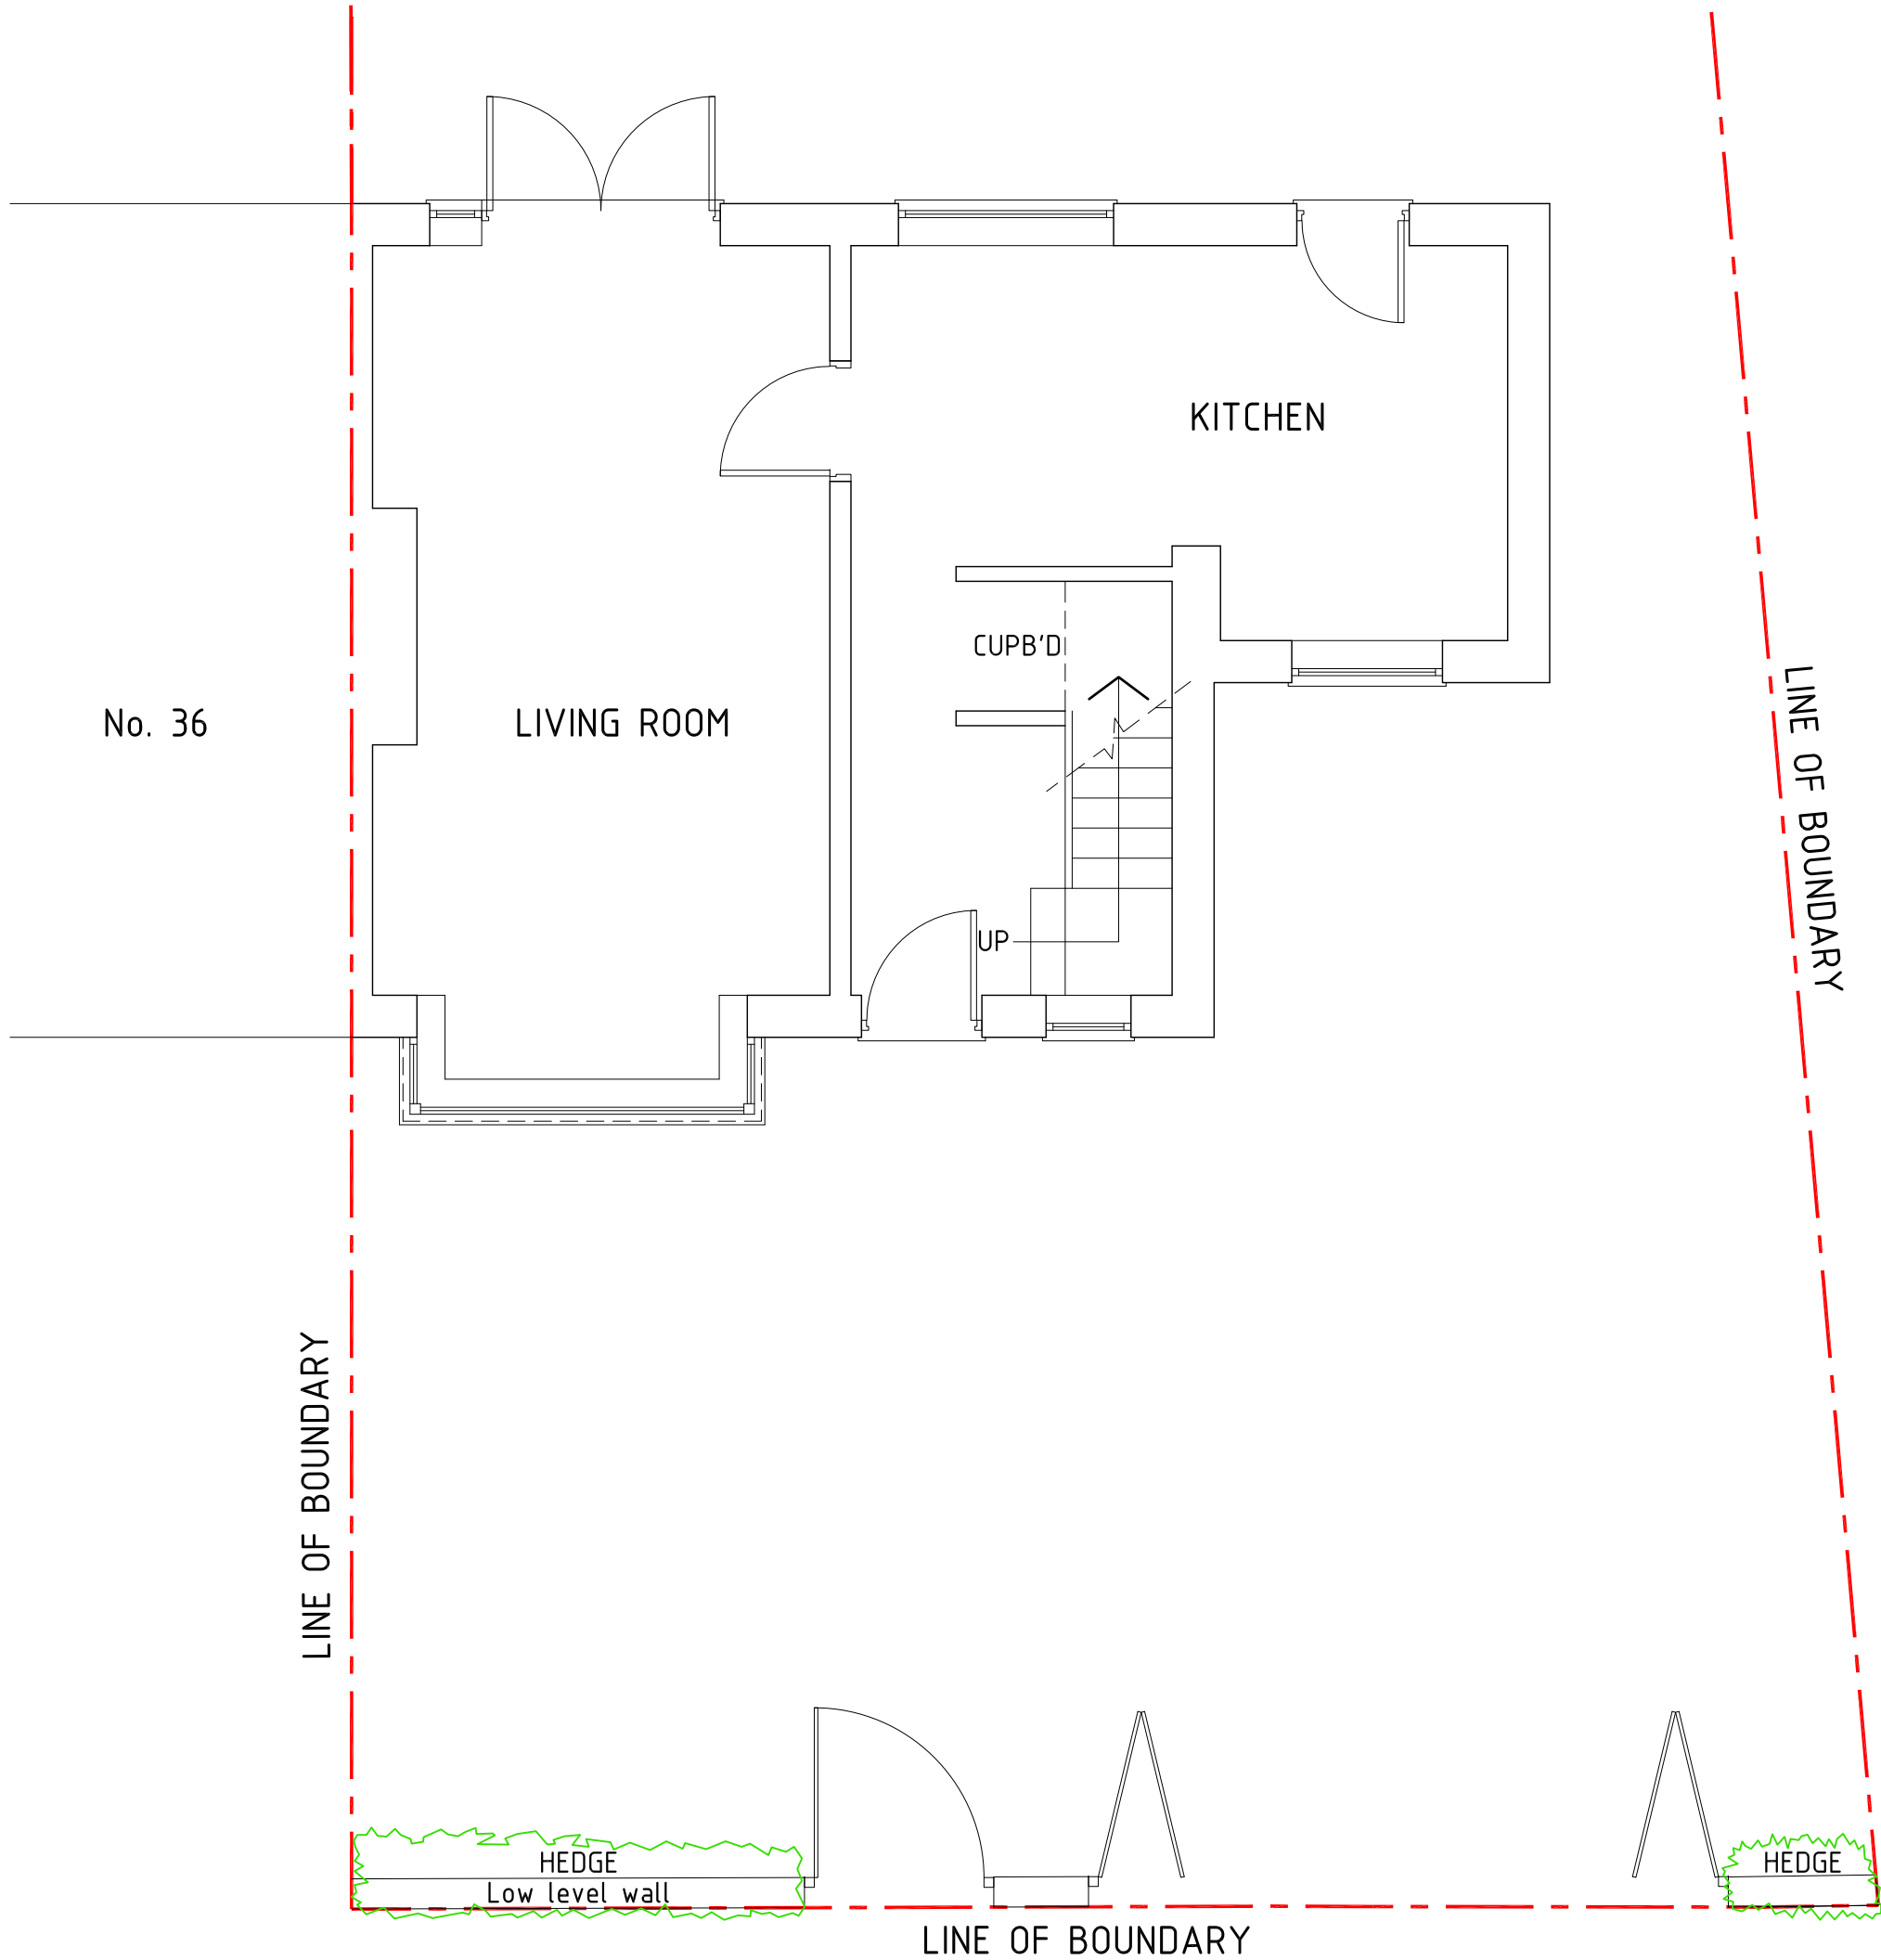

NOTES:			
This drawing is to be read in conjunction with all related drawings. All dimensions must be checked and verified on site before commencing of any work or producing shop drawings. Do not scale from this drawing. The originator should be notified immediately of any discrepancy. This drawing is copyright and remains the property of HMR architects.			
REV.	DESCRIPTION	DATE	BY
A	Existing garden wall and hedges to front boundary, now shown on drawing	JULY 22	DGH




The Old Railway Yard
Fishwick Street
Rochdale OL16 5NA
United Kingdom

T +44(0)1706 840033
M +44(0)770 752 0692
E info@hmr-architects.co.uk
www.hmr-architects.co.uk

CLIENT Mr. & Mrs. M. Scott		
PROJECT 34 Dorset Drive, Bury BL9 9DW		
DRAWING Existing Ground Floor Plan		
PROJECT NUMBER 2022.05.16_MS	DATE MAY 2022	SCALE 1:50 @ A3
DRAWING NUMBER 002	REV. A	ISSUE STATUS PLANNING

EXISTING GROUND FLOOR PLAN

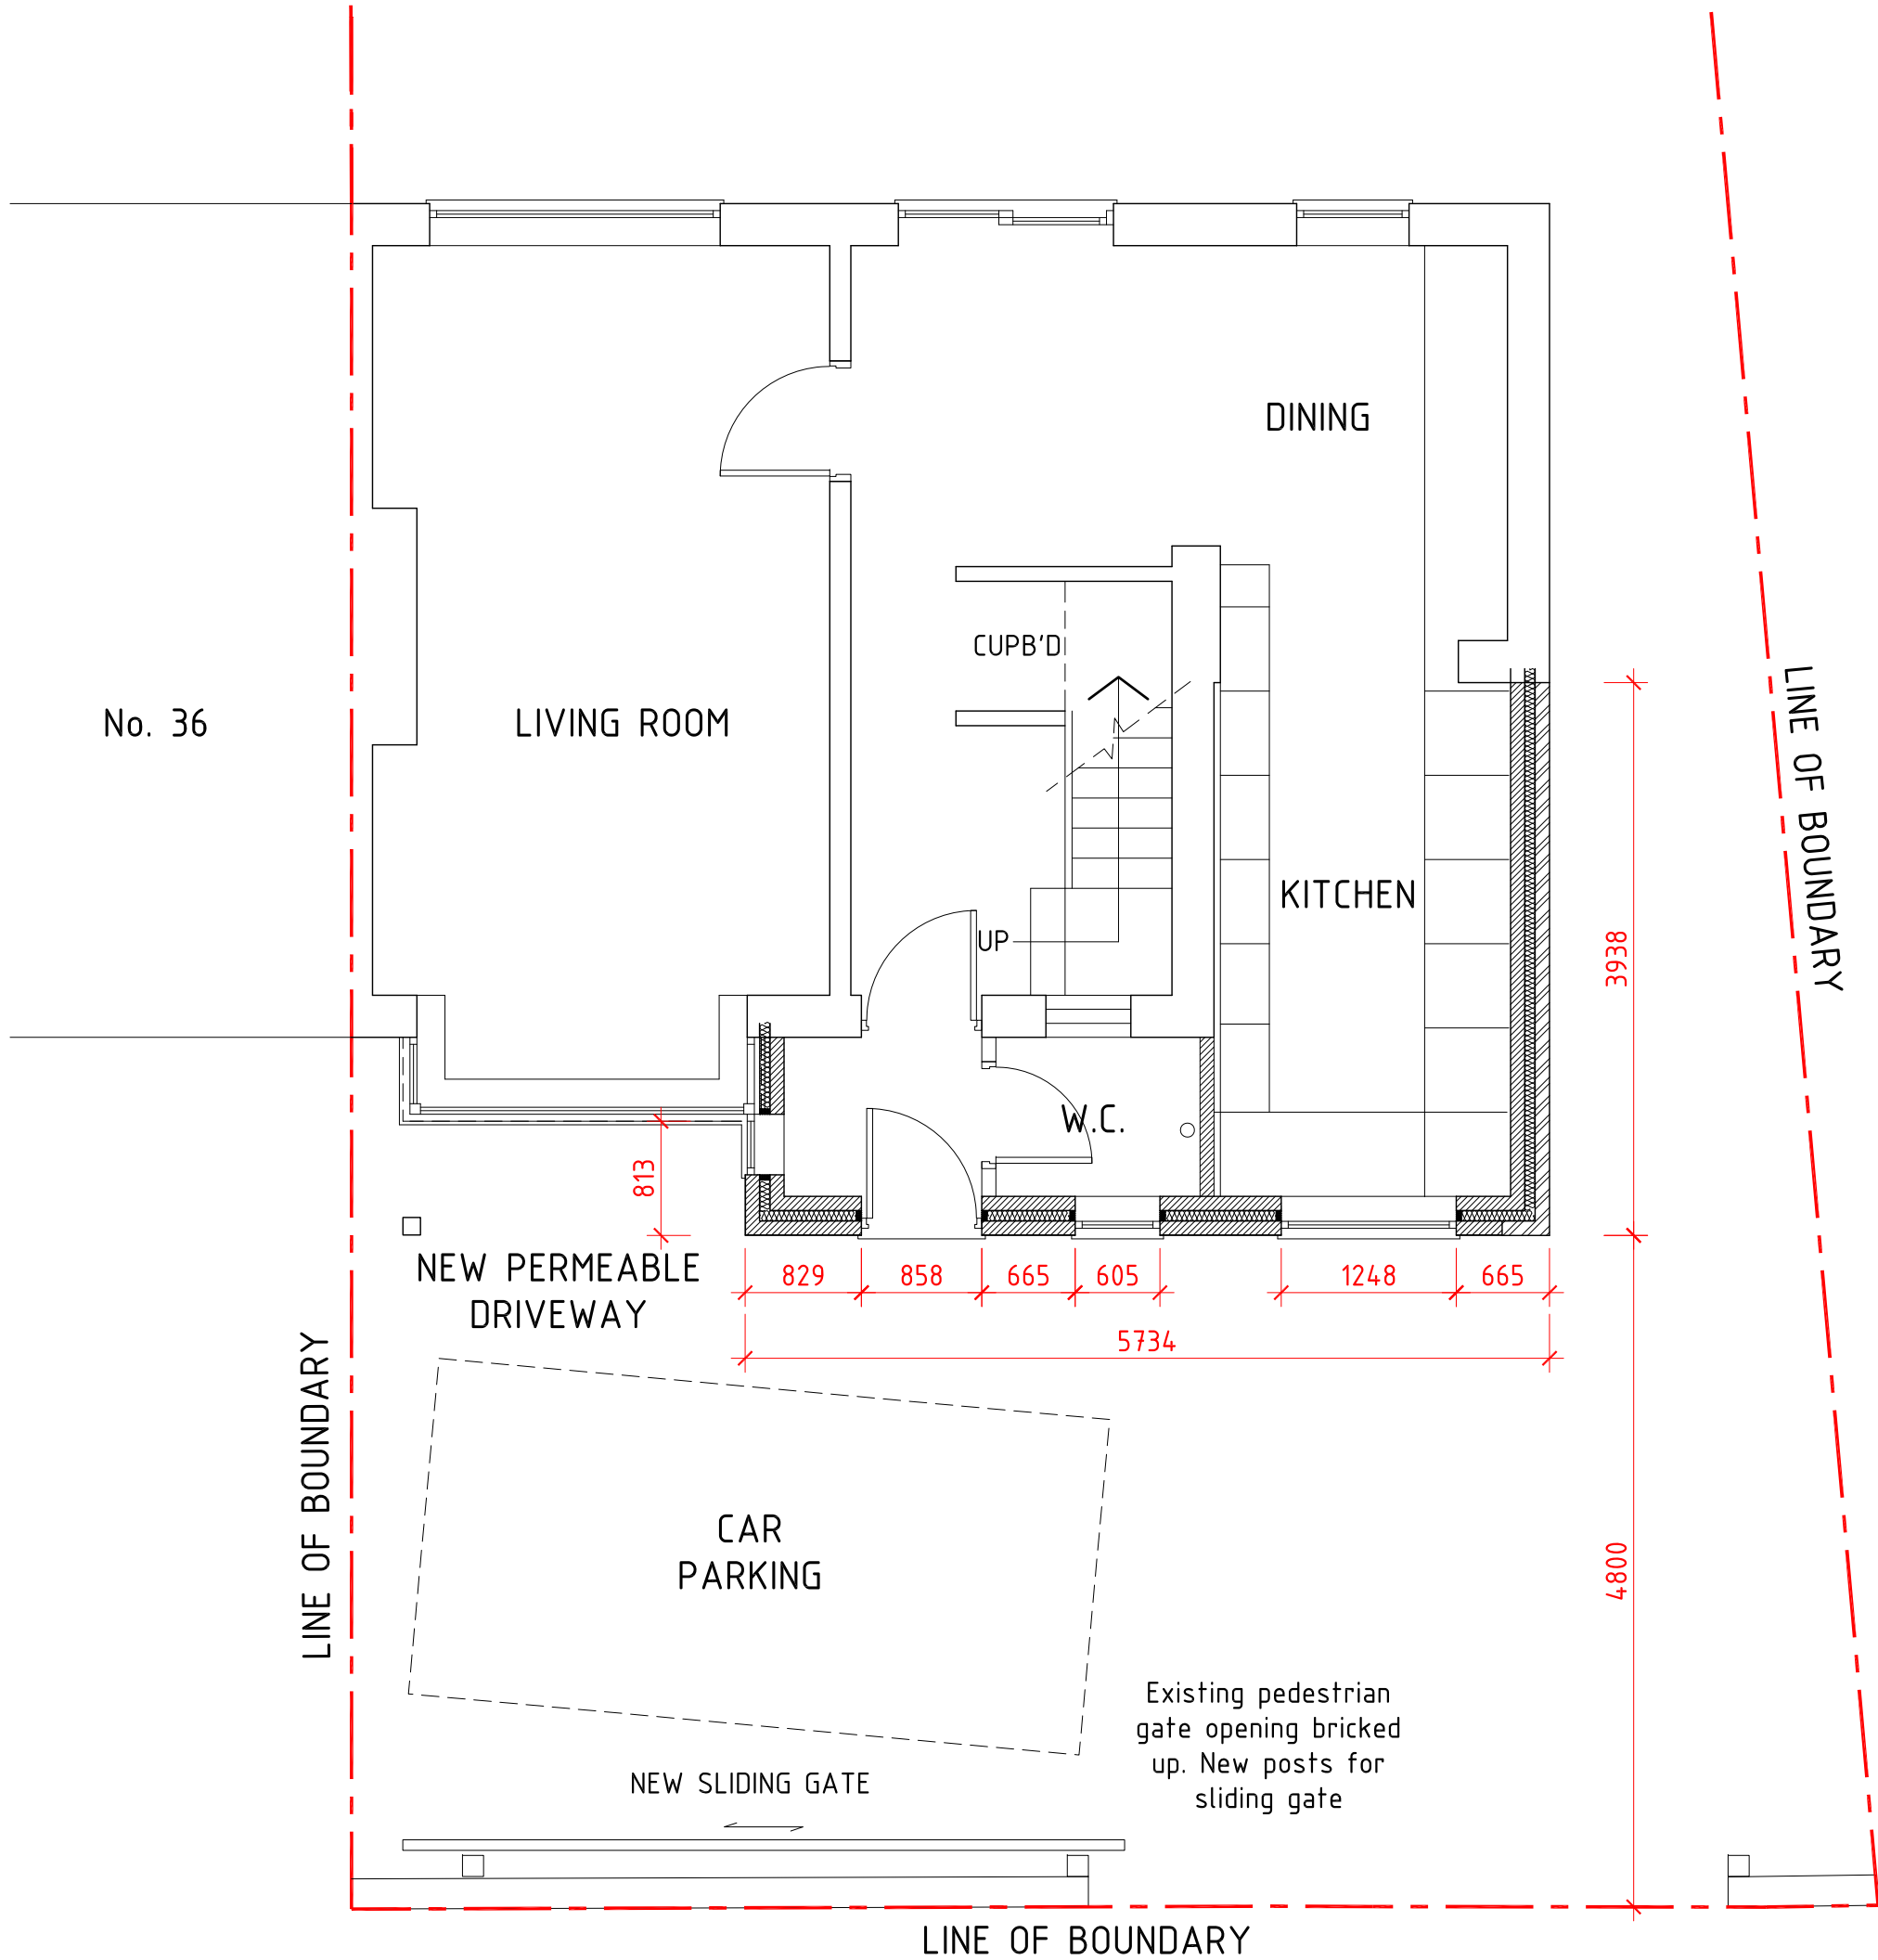

PROPOSED GROUND FLOOR PLAN

NOTES:			
This drawing is to be read in conjunction with all related drawings. All dimensions must be checked and verified on site before commencing of any work or producing shop drawings. Do not scale from this drawing. The originator should be notified immediately of any discrepancy. This drawing is copyright and remains the property of HMR architects.			
REV.	DESCRIPTION	DATE	BY
A	Existing garden wall now shown, along with proposed sliding gate. Dimension from front boundary to proposed extension added to drawing	JULY 22	DGH



The Old Railway Yard
Fishwick Street
Rochdale OL16 5NA
United Kingdom

T +44(0)1706 840033
M +44(0)770 752 0692
E info@hmr-architects.co.uk
www.hmr-architects.co.uk

CLIENT Mr. & Mrs. M. Scott		
PROJECT 34 Dorset Drive, Bury BL9 9DW		
DRAWING Proposed Ground Floor Plan		
PROJECT NUMBER 2022.05.16_MS	DATE MAY 2022	SCALE 1:50 @ A3
DRAWING NUMBER 007	REV. A	ISSUE STATUS PLANNING