



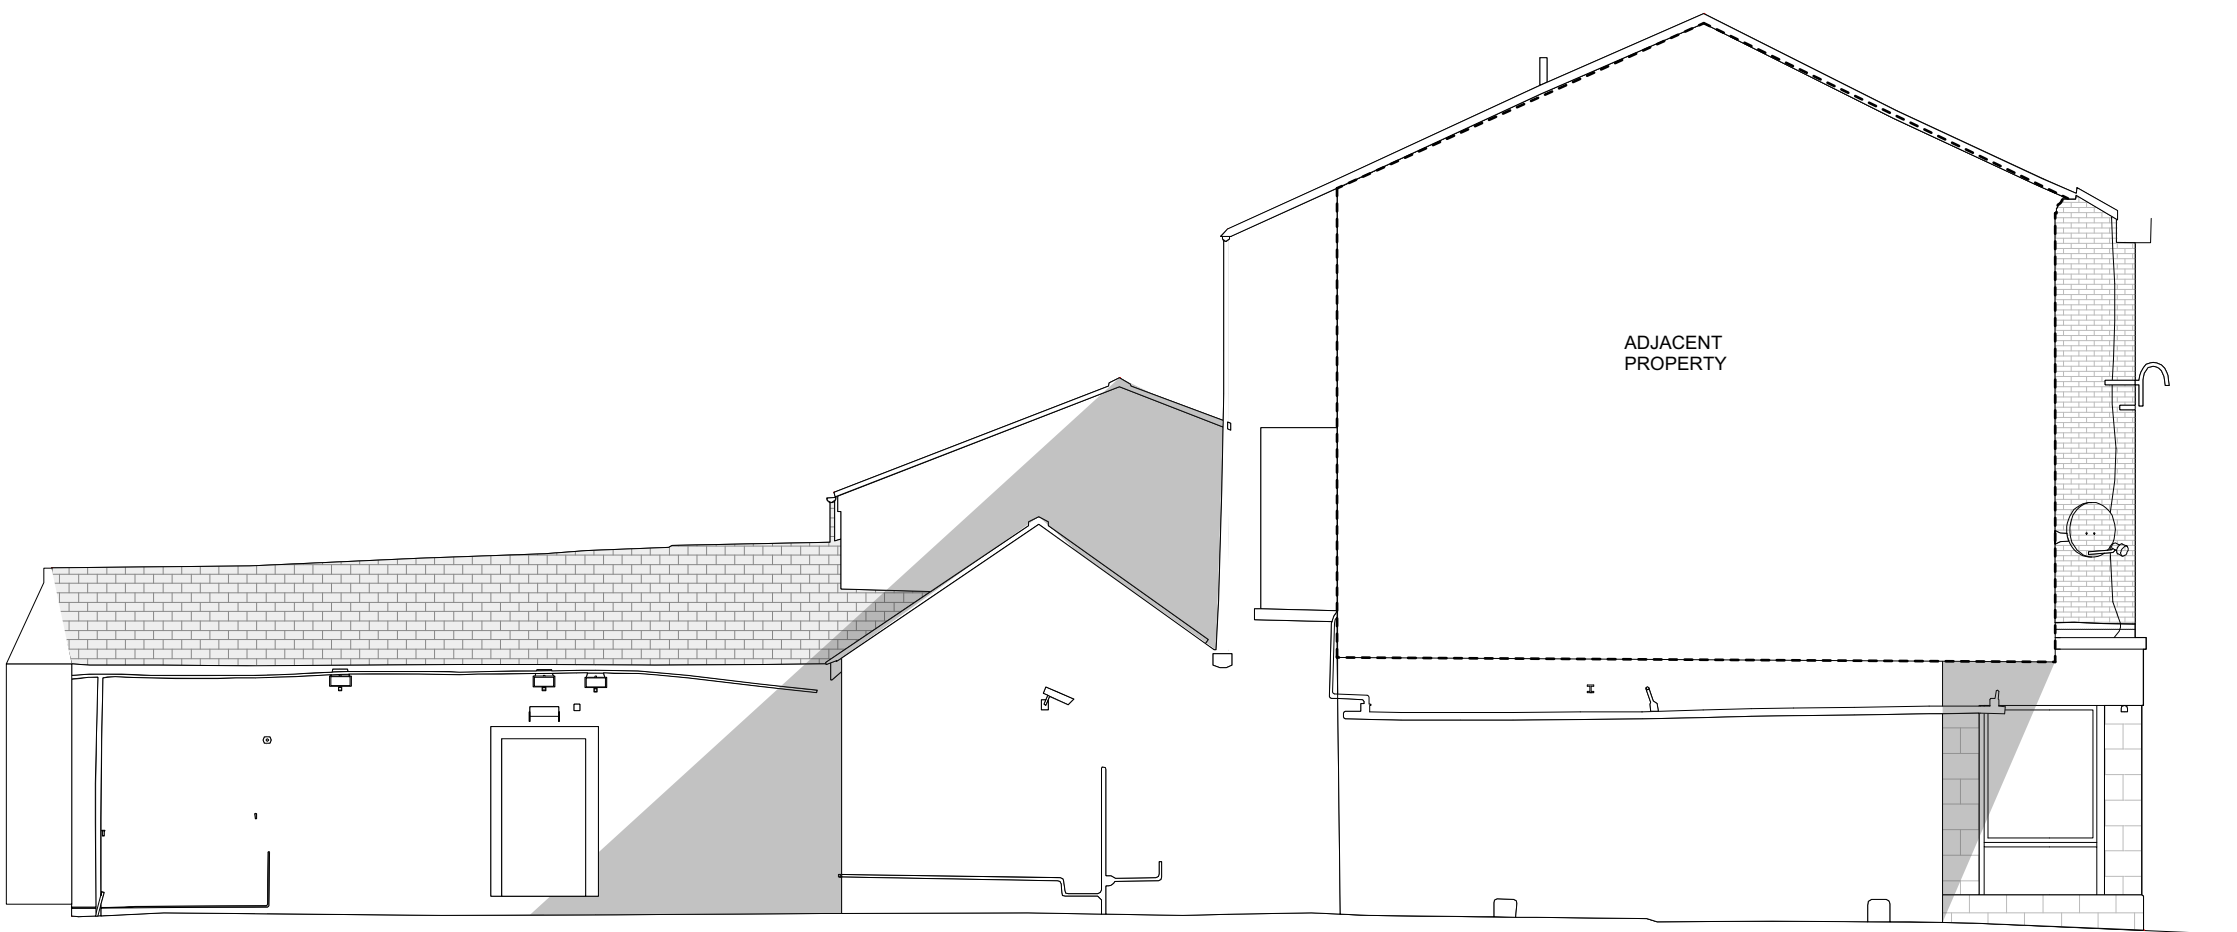


EXISTING SOUTH ELEVATION
1:100 @ A1

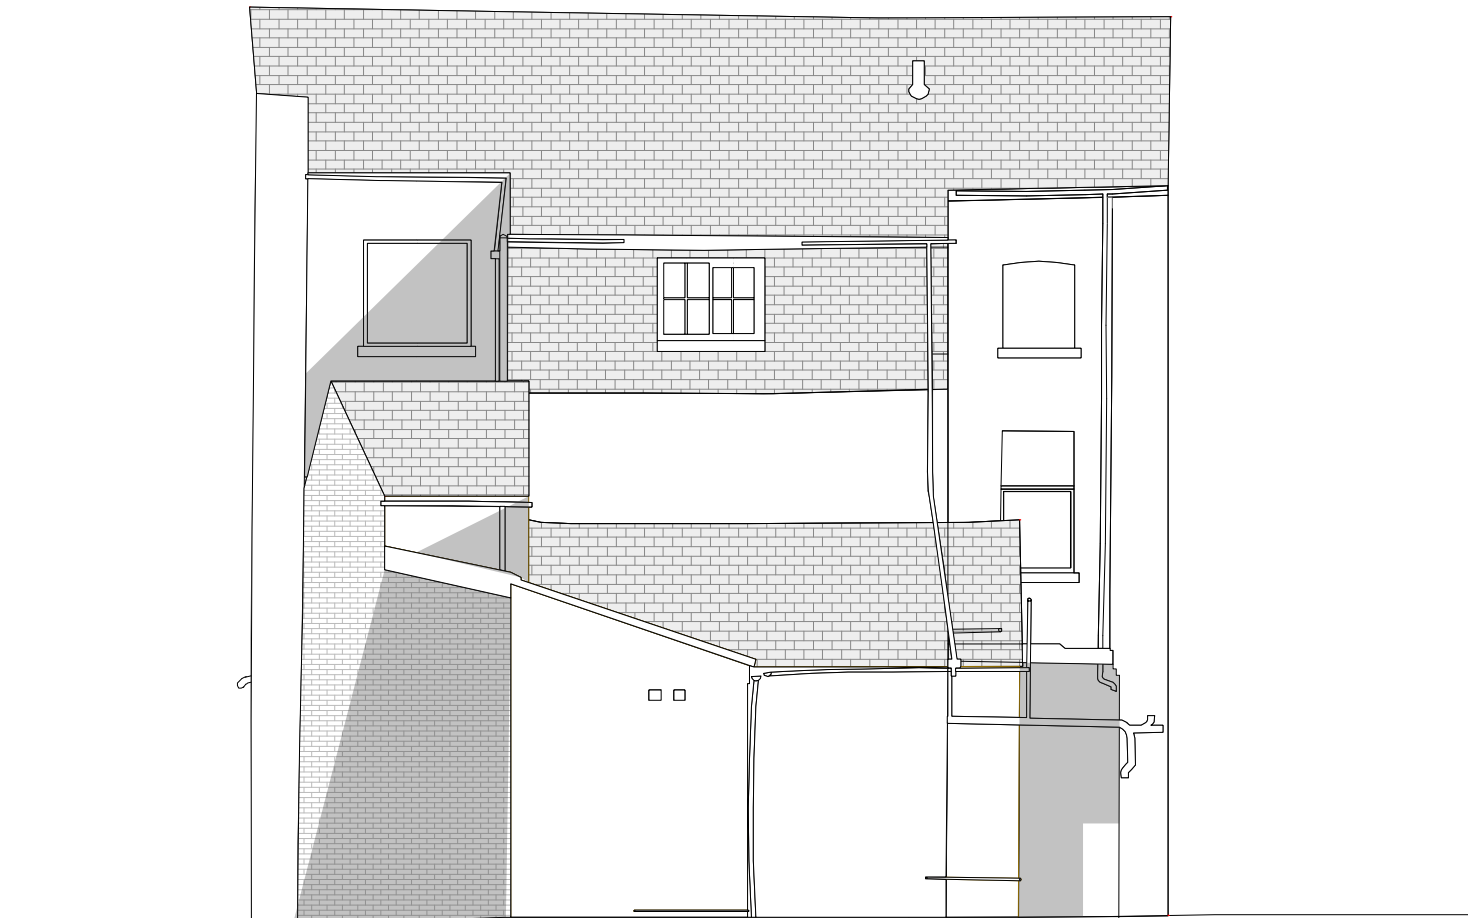



EXISTING WEST ELEVATION
1:100 @ A1



EXISTING NORTH ELEVATION
1:100 @ A1

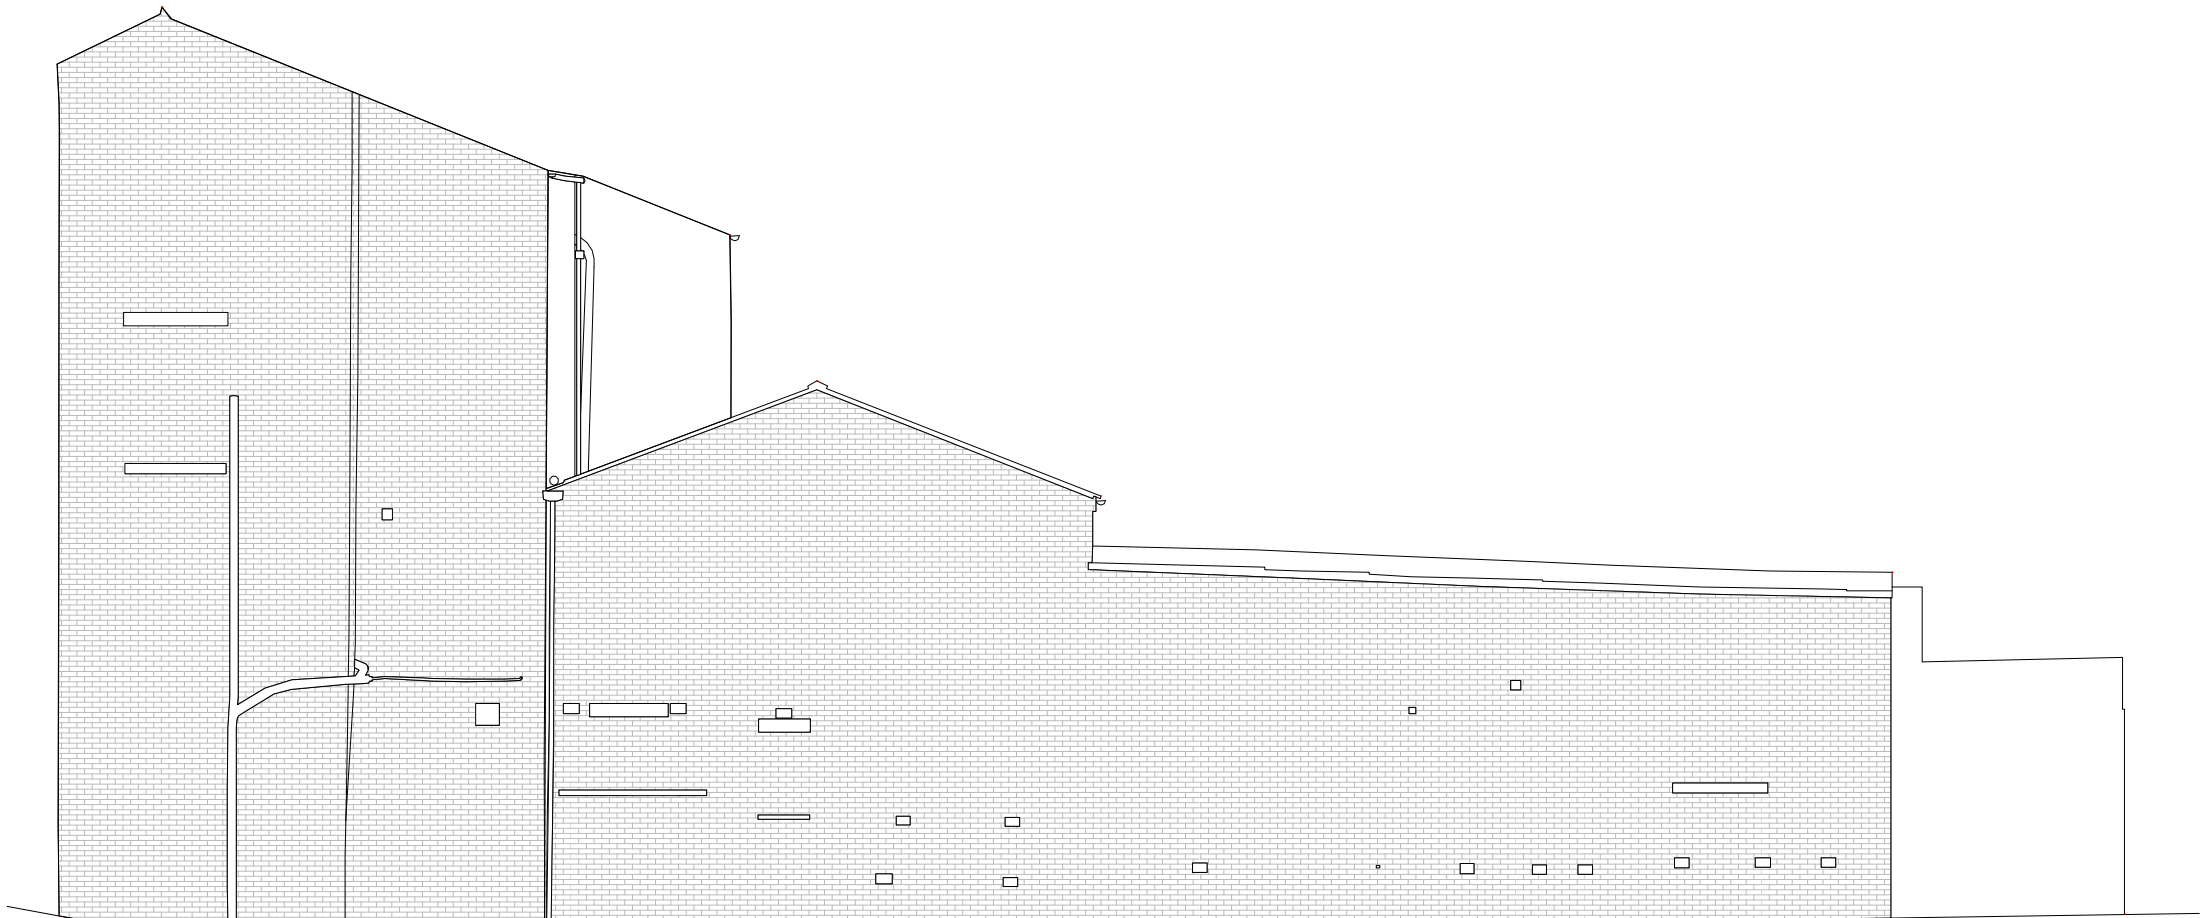

EXISTING EAST ELEVATION
1:100 @A1

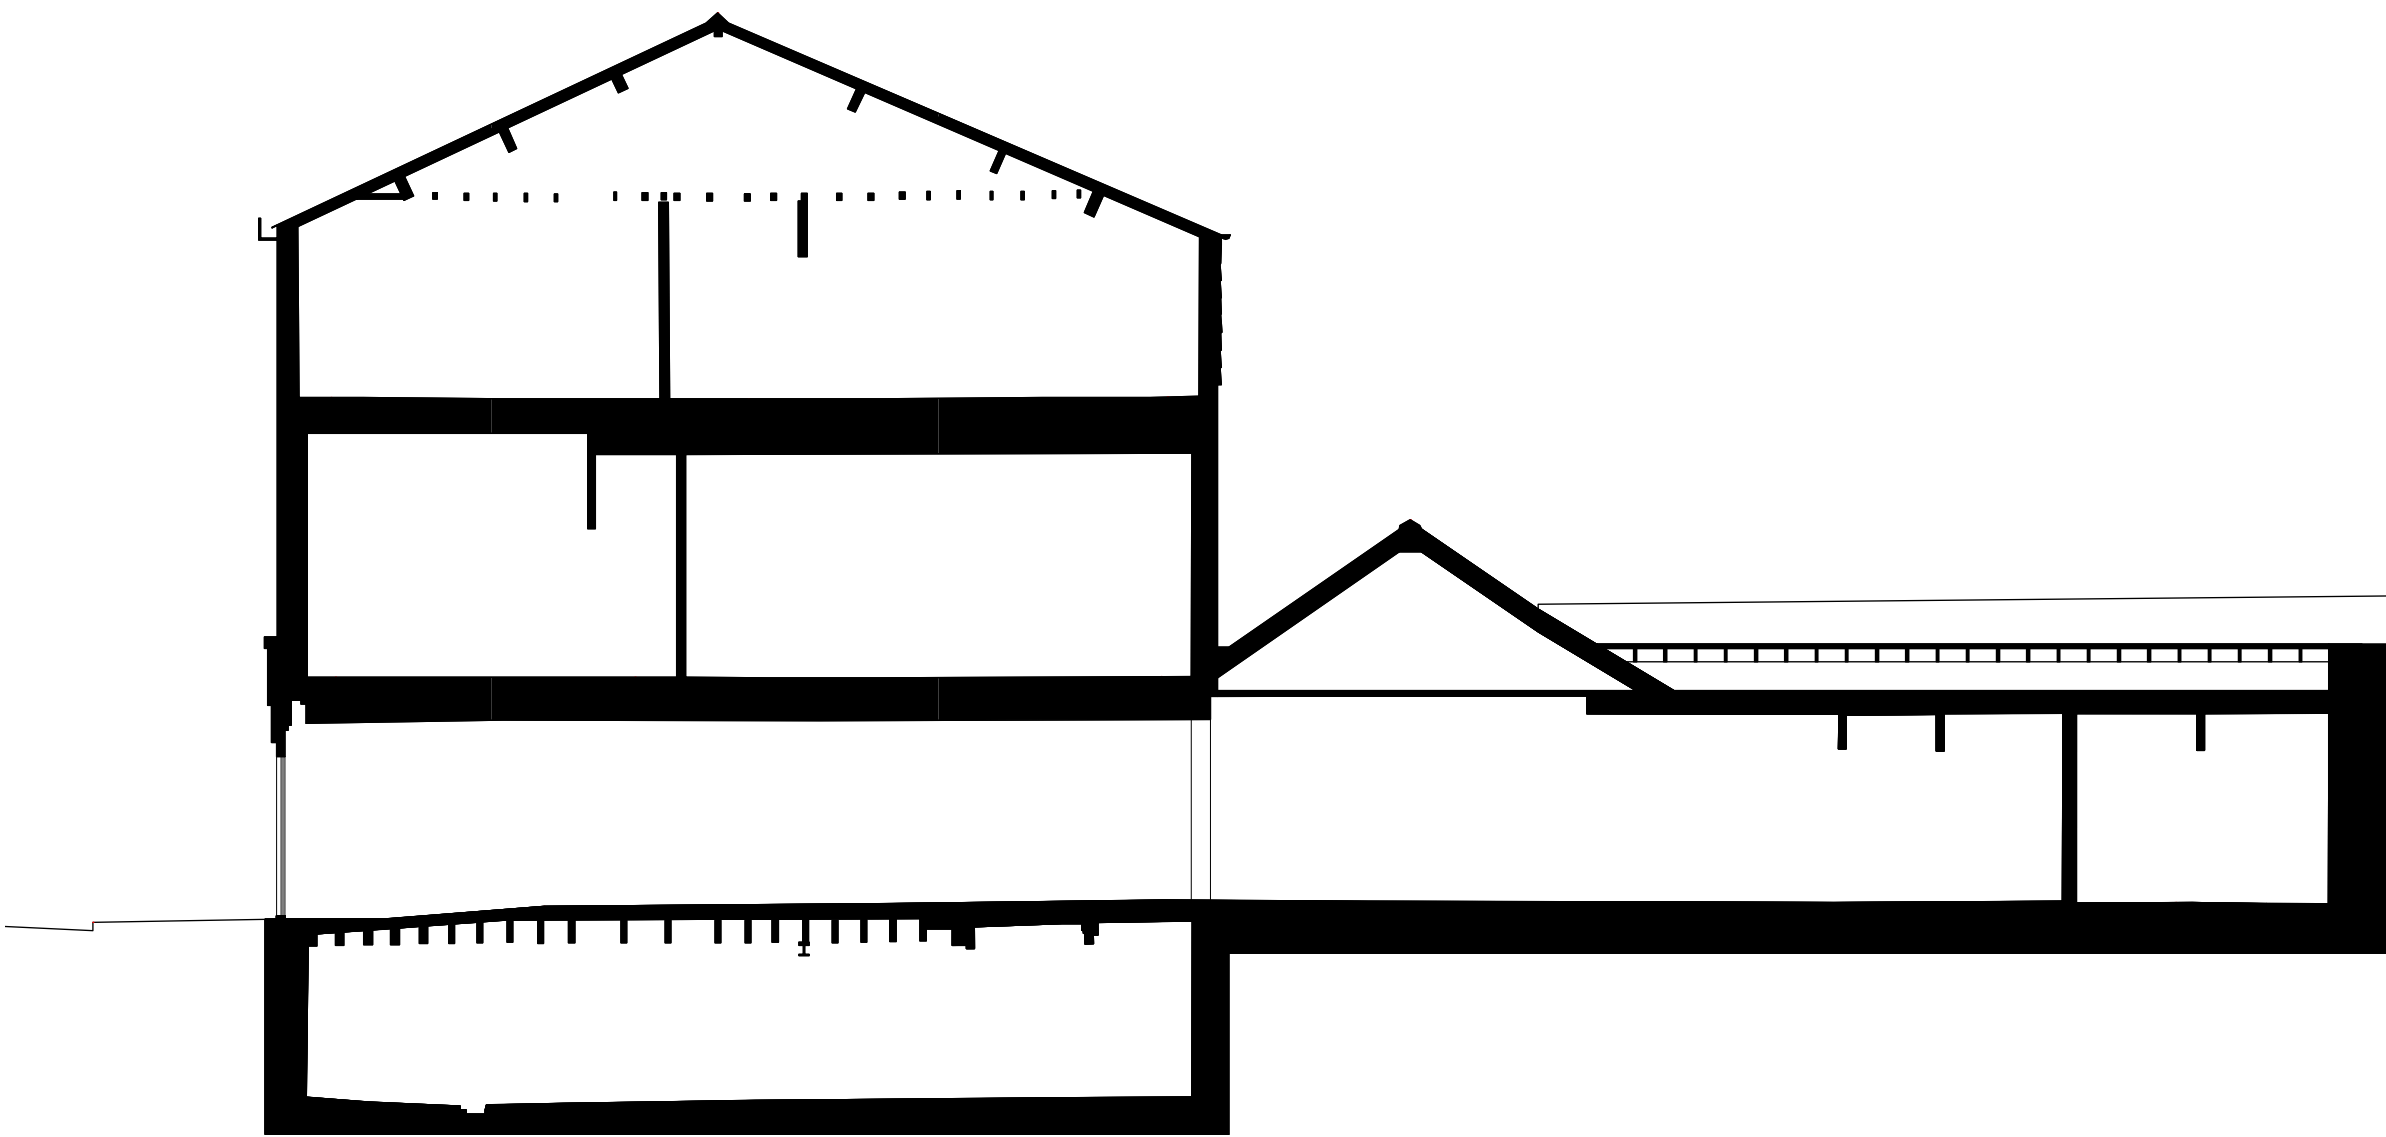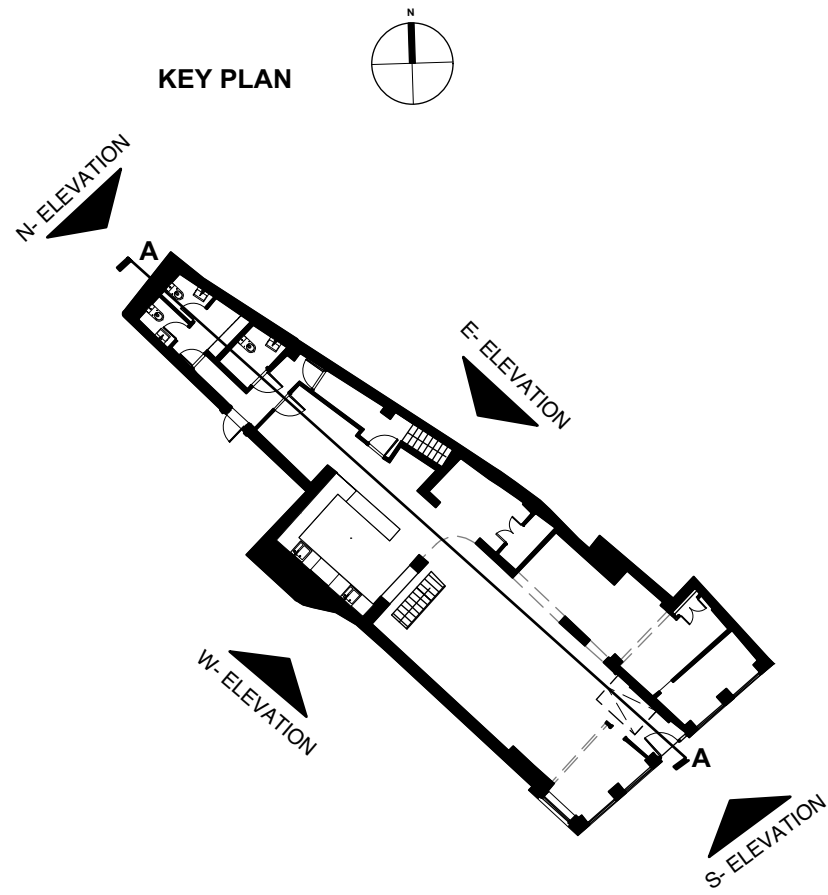

EXISTING SECTION A-A
1:100 @ A1

EXISTING ELEVATIONS AND SECTION
1:100 @ A1

PLANNING

IMPORTANT NOTES:

REVISION	DATE	DESCRIPTION

CLIENT: 21 LIVING	
PROJECT: PROPOSED RESIDENTIAL DEVELOPMENT	
ADDRESS: 137 THE ROCK, BURY	
DRAWING TITLE: EXISTING ELEVATIONS AND SECTION	
SCALE: 1:100 @ A1	DATE: NOVEMBER 2022
DRAWING NO: A750_PL_104	

OLLIER SMURTHWAITE ARCHITECTS
40 King Street, Manchester, M2 6BA
T 0161 883 0838
F 0161 883 0839
E mail@olliersmurthwaite.com