






EXISTING FRONT ELEVATION
1:100 @ A3

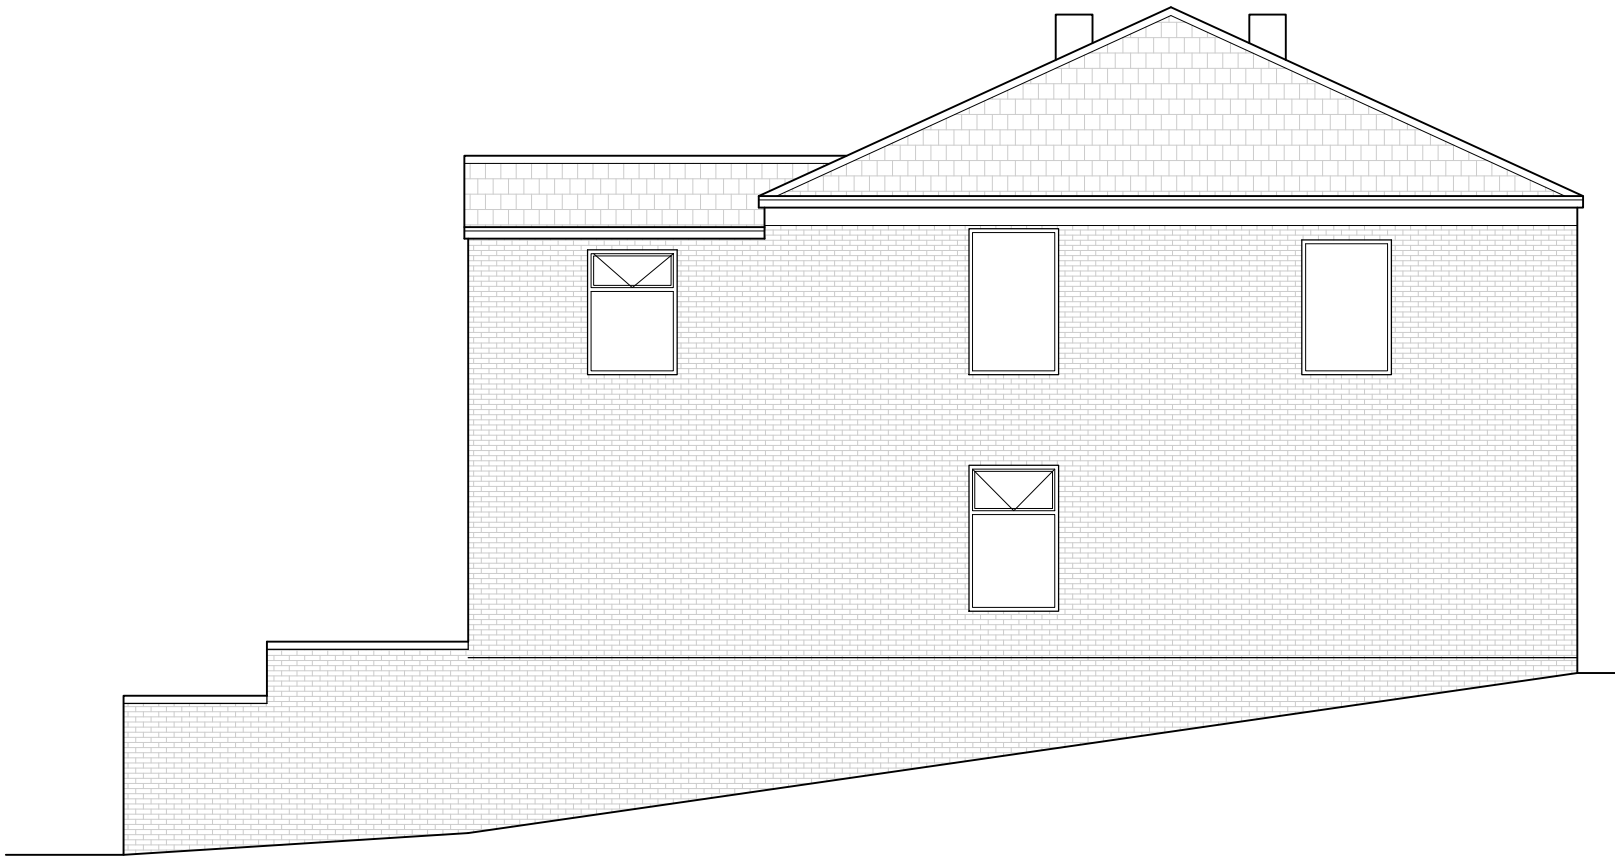


EXISTING SIDE ELEVATION
1:100 @ A3

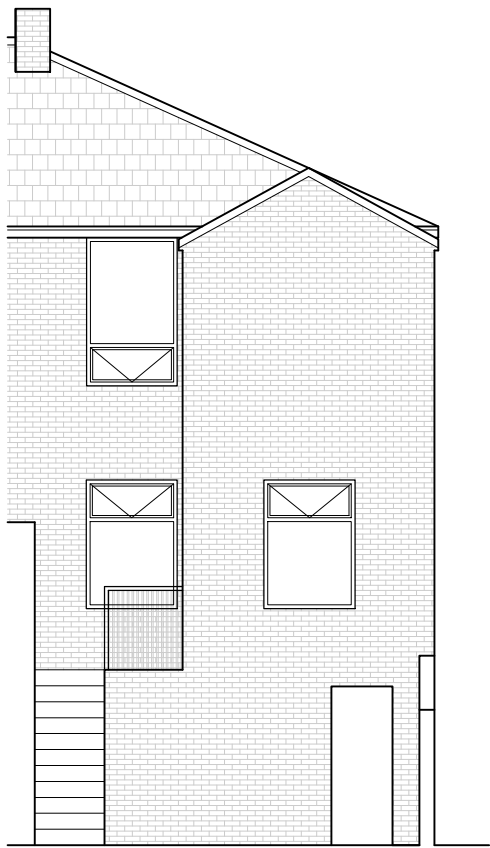

EXISTING REAR ELEVATION
1:100 @ A3

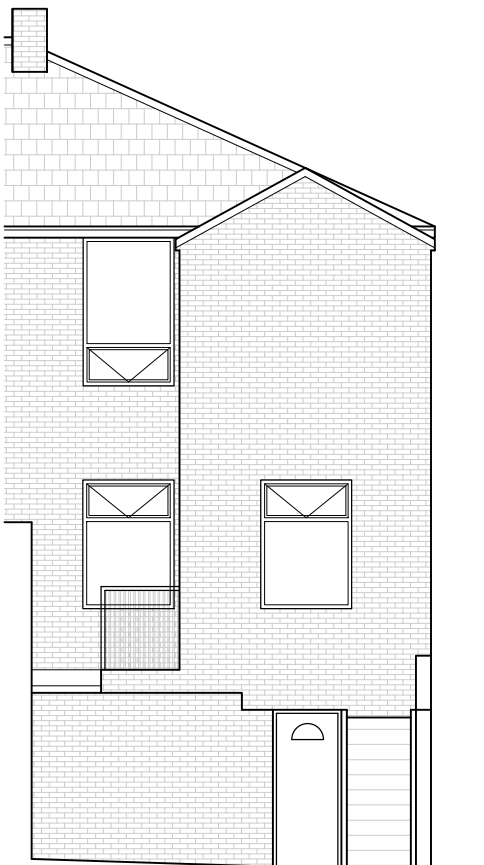

EXISTING REAR/BOUNDARY ELEVATION
1:100 @ A3

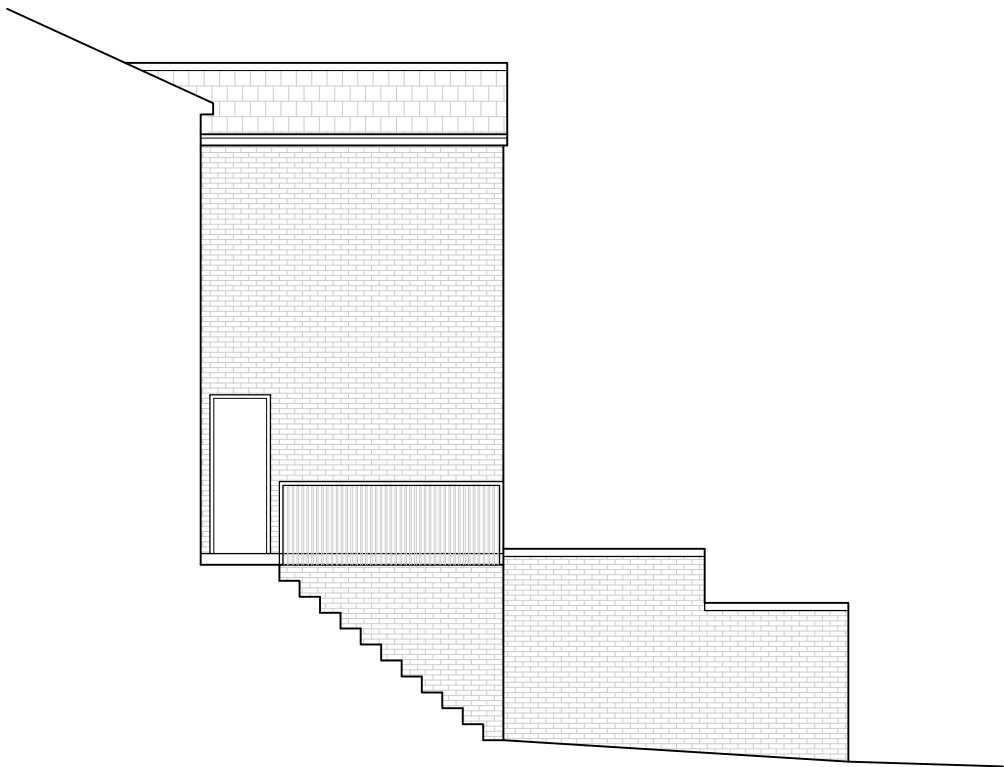

EXISTING REAR/SIDE ELEVATION
1:100 @ A3

C1	Rear and rear/side boundary elevations added	04.08.25	MG
Rev	Amendments	Date	Ints



Mark Gordon
Design + Associates

Project

157 BOLTON ROAD,
BURY, BL8 2NW

Drawing Title

EXISTING ELEVATIONS

Drawn	MG	Checked	—
Date	APR 2025	Scale	A3 1 : 100
Drawing No.	157BR/202/BR	Rev.	C1