




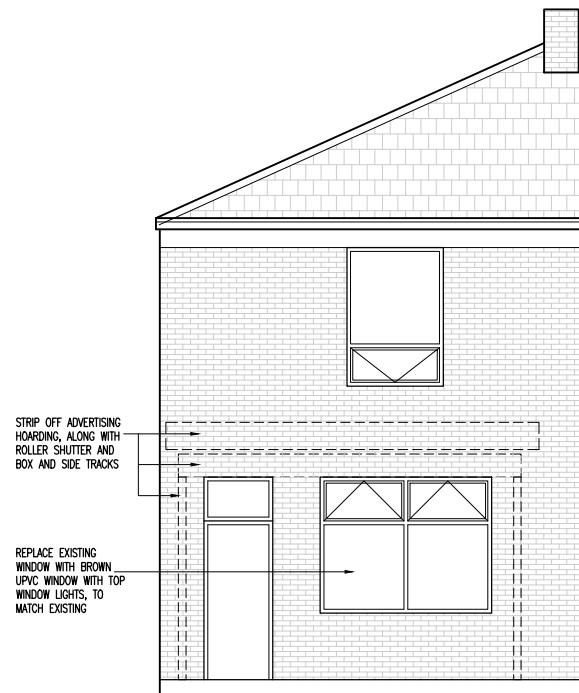

PROPOSED FRONT ELEVATION
1:100 @ A3

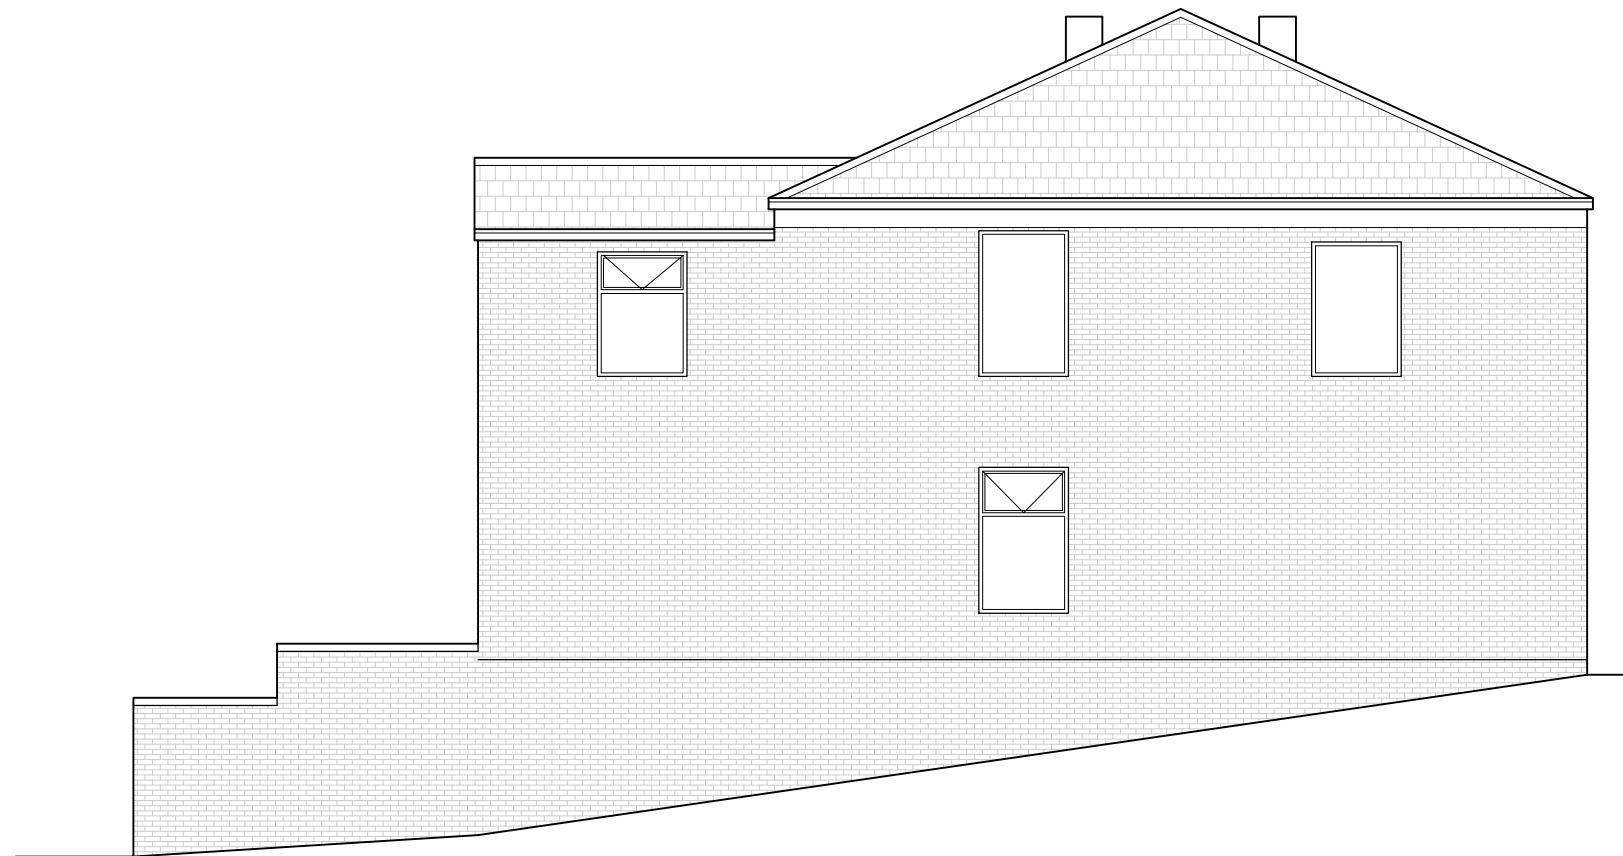


PROPOSED SIDE ELEVATION
1:100 @ A3

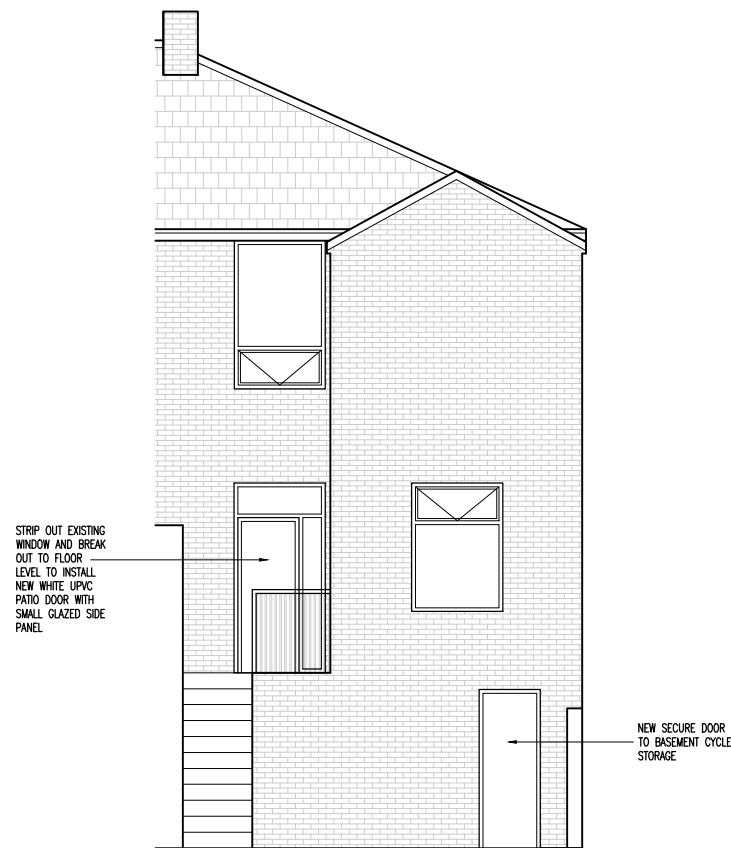

PROPOSED REAR ELEVATION
1:100 @ A3



PROPOSED REAR/BOUNDARY ELEVATION
1:100 @ A3

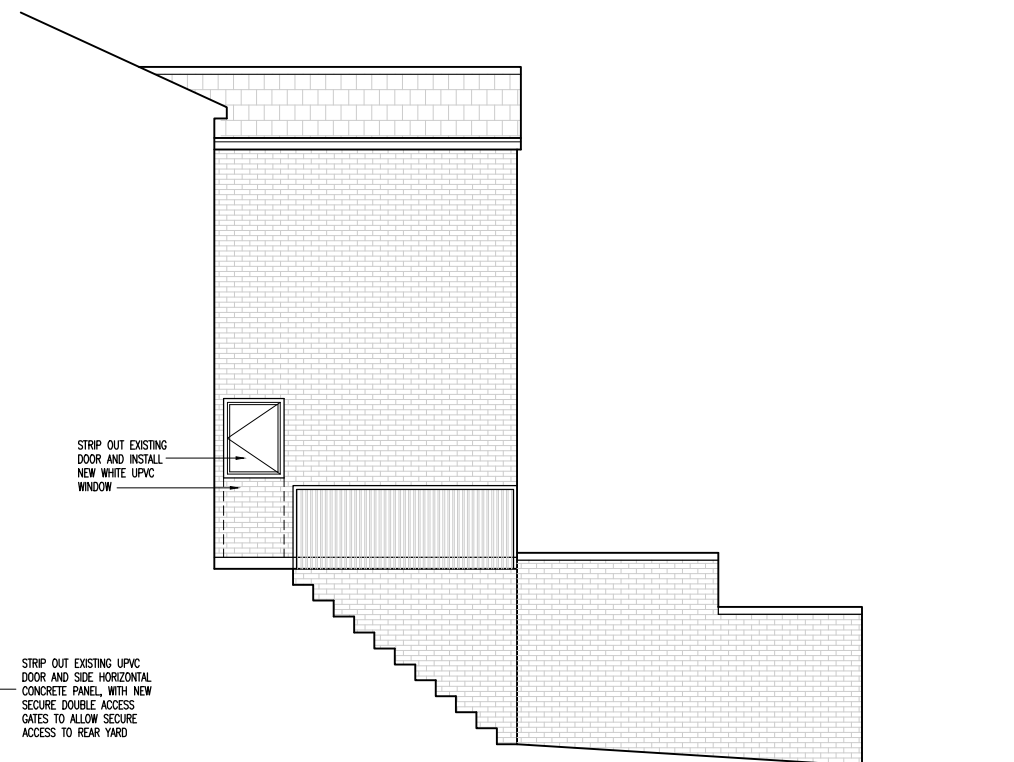

PROPOSED REAR/SIDE ELEVATION
1:100 @ A3

C1	Rear and rear/side boundary elevations added	04.08.25	MG
Rev	Amendments	Date	Ints
Mark Gordon Design + Associates			
Project 157 BOLTON ROAD, BURY, BL8 2NW			
Drawing Title PROPOSED ELEVATIONS			
Drawn	MG	Checked	—
Date	APR 2025	Scale	A3 1 : 100
Drawing No.	157BR/204/BR	Rev.	C1