



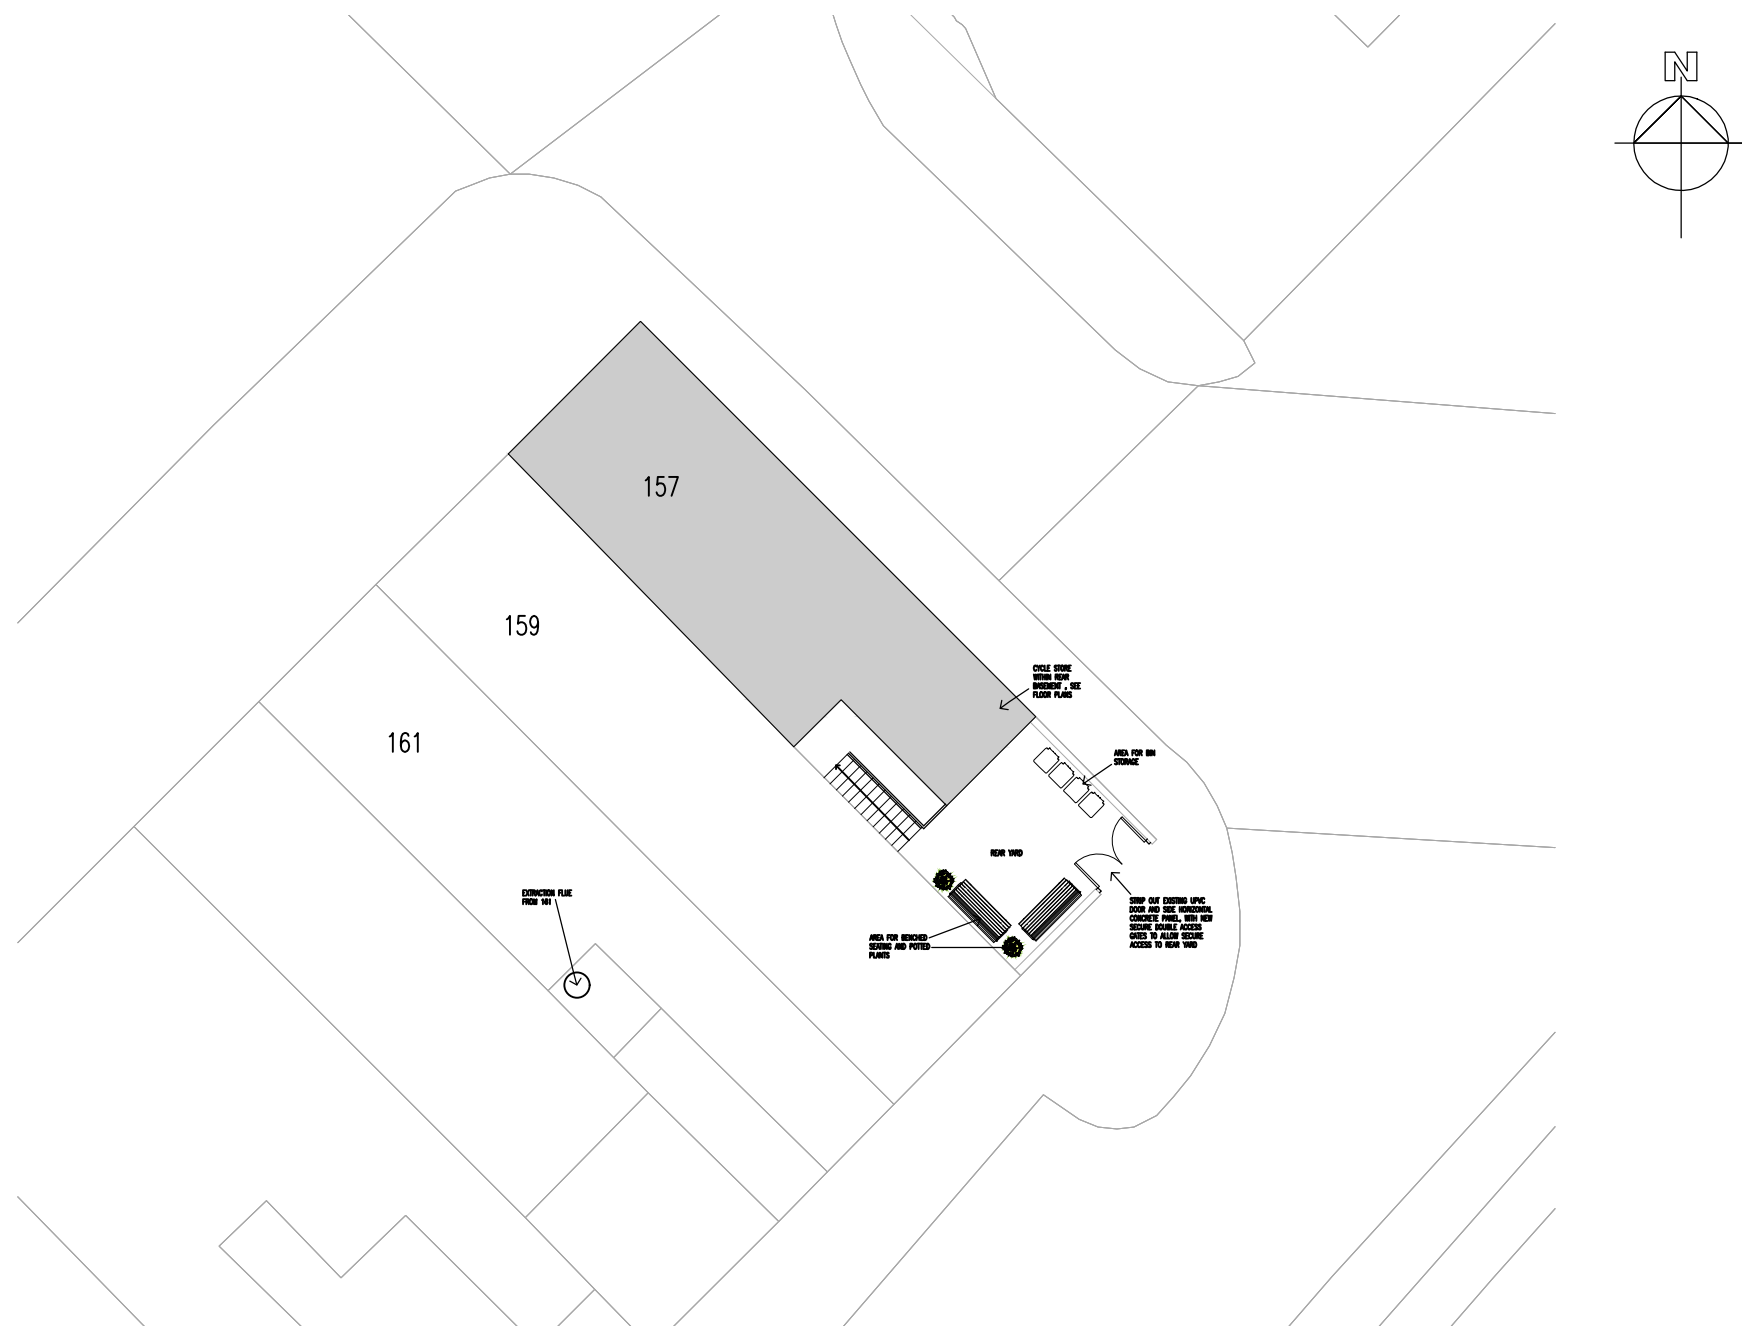

PROPOSED BLOCK SITE PLAN
1:200 @ A3

 

C1	Amendments to new rear double gate	04.08.25	MG
Rev	Amendments	Date	Ints
Mark Gordon Design + Associates			
Project			
157 BOLTON ROAD, BURY. BL9 2NW			
Drawing Title			
PROPOSED BLOCK SITE PLAN			
Drawn	MG	Checked	—
Date	MAR 2025	Scale	A3 1 : 100
Drawing No.	157BR/200/BR	Rev.	C1