




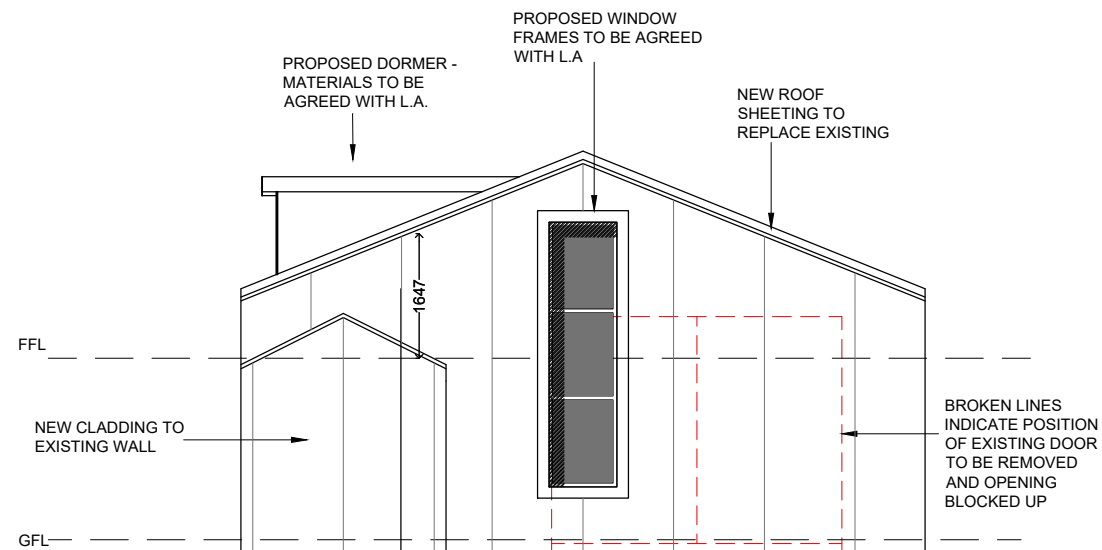


SIDE ELEVATION (NORTH)

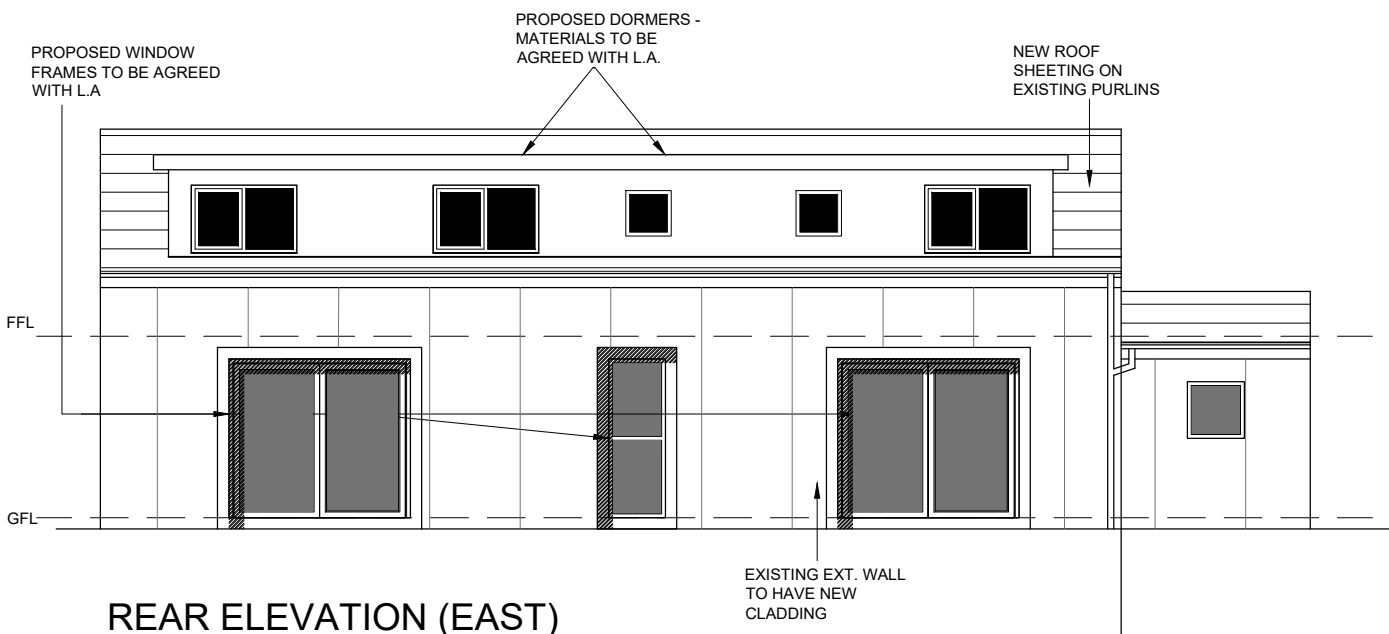

REAR ELEVATION (EAST)

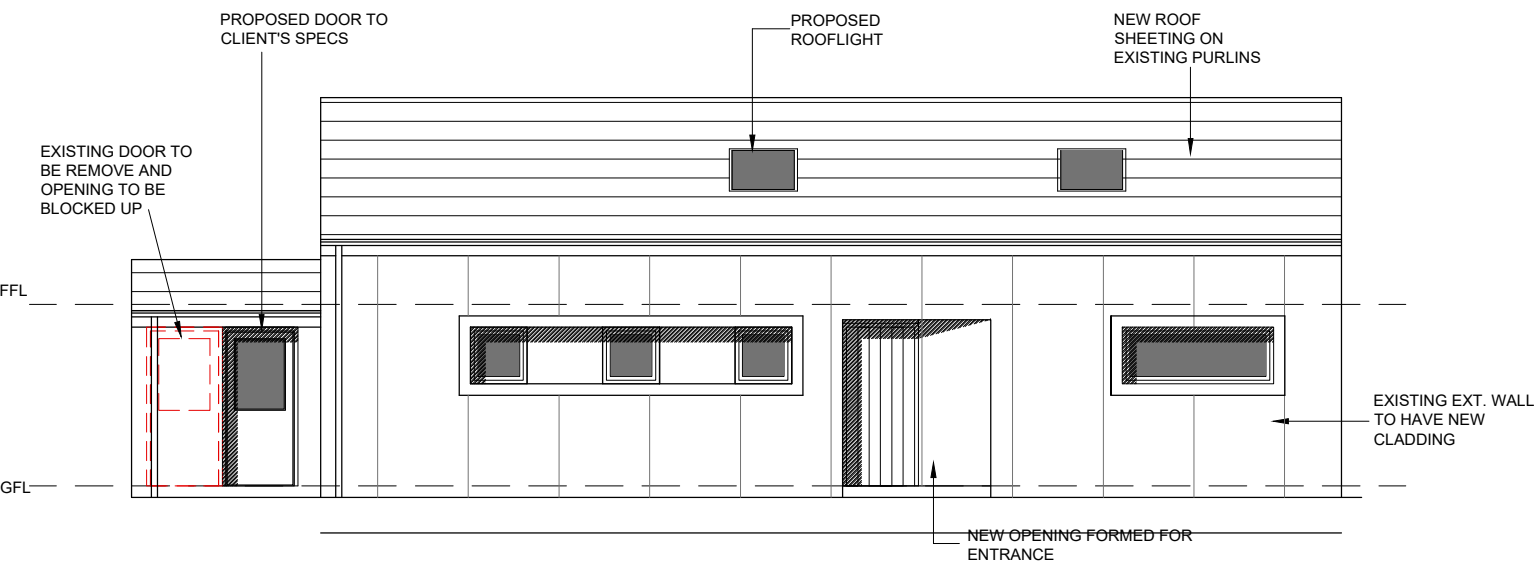

FRONT ELEVATION (WEST)

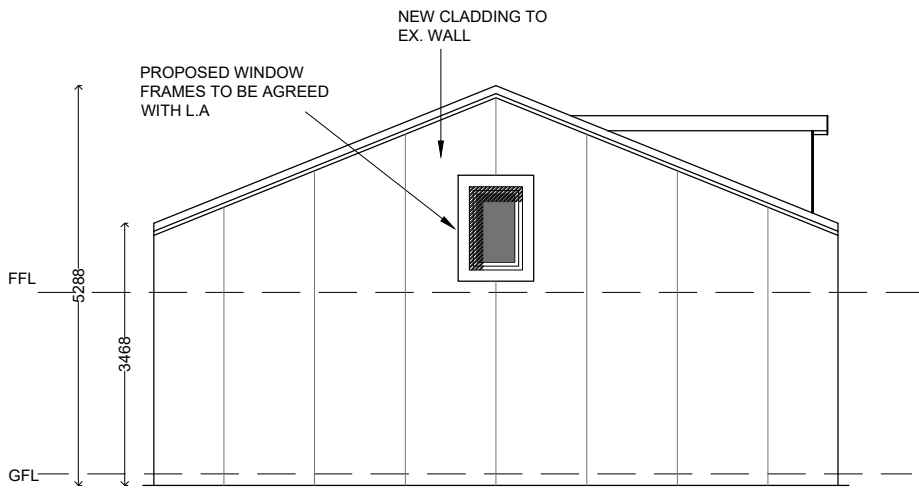

SIDE ELEVATION (SOUTH)

REV	DESCRIPTION
A	WINDOW CONFIGURATION REVISED TO SOUTH ELEVATION AND WINDOW ADDED TO FRONT ELEVATION 20.09.19 R.S.P.
B	SKY LIGHTS AMENDED TO ELEVATIONS 03.10.19 R.P.
C	DORMERS ADDED TO ELEVATIONS 25.10.21 R.P.
D	CHANGED TO ONE DORMER, DORMER WINDOWS CONFIGURATION REVISED. 22.11.21 R.L.

PROPOSED ELEVATIONS

PROPOSED CONVERSION OF AGRICULTURAL BUILDING
LAND ADJ TITUS HOUSE, 55 BRADLEY FOLD ROAD,
AINSWORTH, BOLTON, BL2 5QR

CLIENT:	HAMAR	
DWG NO:	PL K1028/03	
SCALE:	1/100 @ A3	
DRAWN BY:	J.J.V.	
DATE:	25/02/19	
REV:	D	

MICHIGAN HOUSE, 17-19 CHORLEY NEW ROAD, BOLTON, BL1 4QR
TEL: 01204 392233 FAX: 01204 528505
WWW.NEILPIKEARCHITECTURE.CO.UK EMAIL: INFO@NEILPIKEARCHITECTURE.CO.UK
COPYRIGHT OF THIS DRAWING REMAINS WITH THE ARCHITECT. DO NOT SCALE FROM THIS DRAWING. WORK TO FIGURED DIMENSIONS. CHECK ALL DIMENSIONS ON SITE. IN THE EVENT OF ANY DISCREPANCY REFER QUERY TO THE ARCHITECTS.