


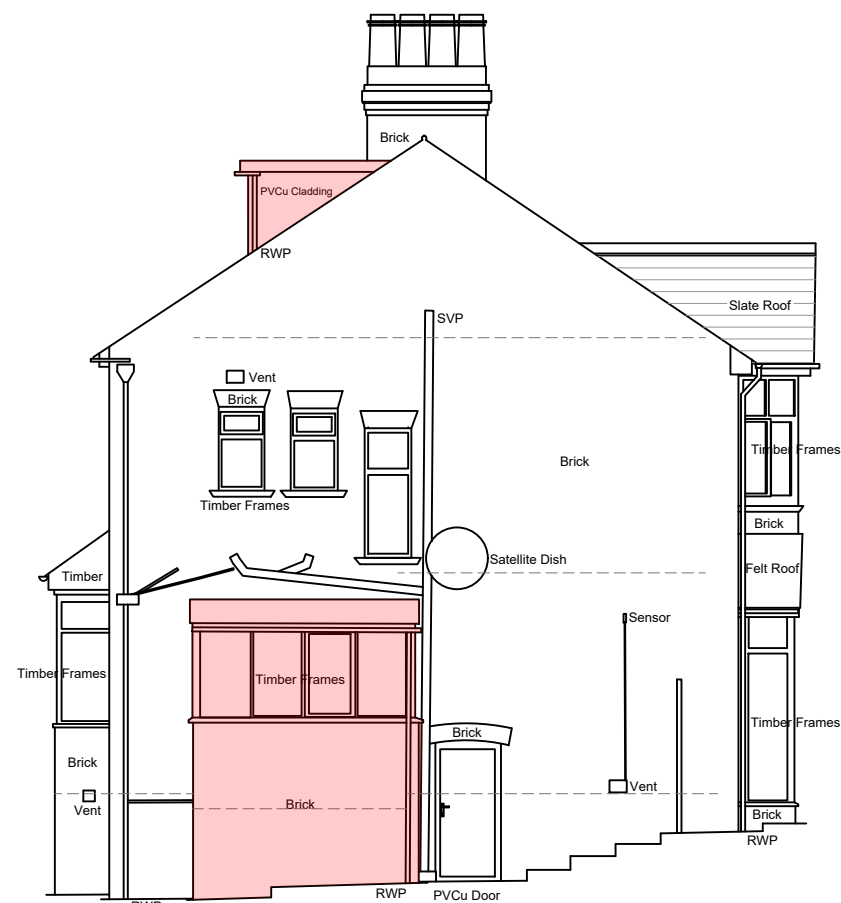


NORTH EAST ELEVATION




SOUTH EAST ELEVATION




SOUTH WEST ELEVATION

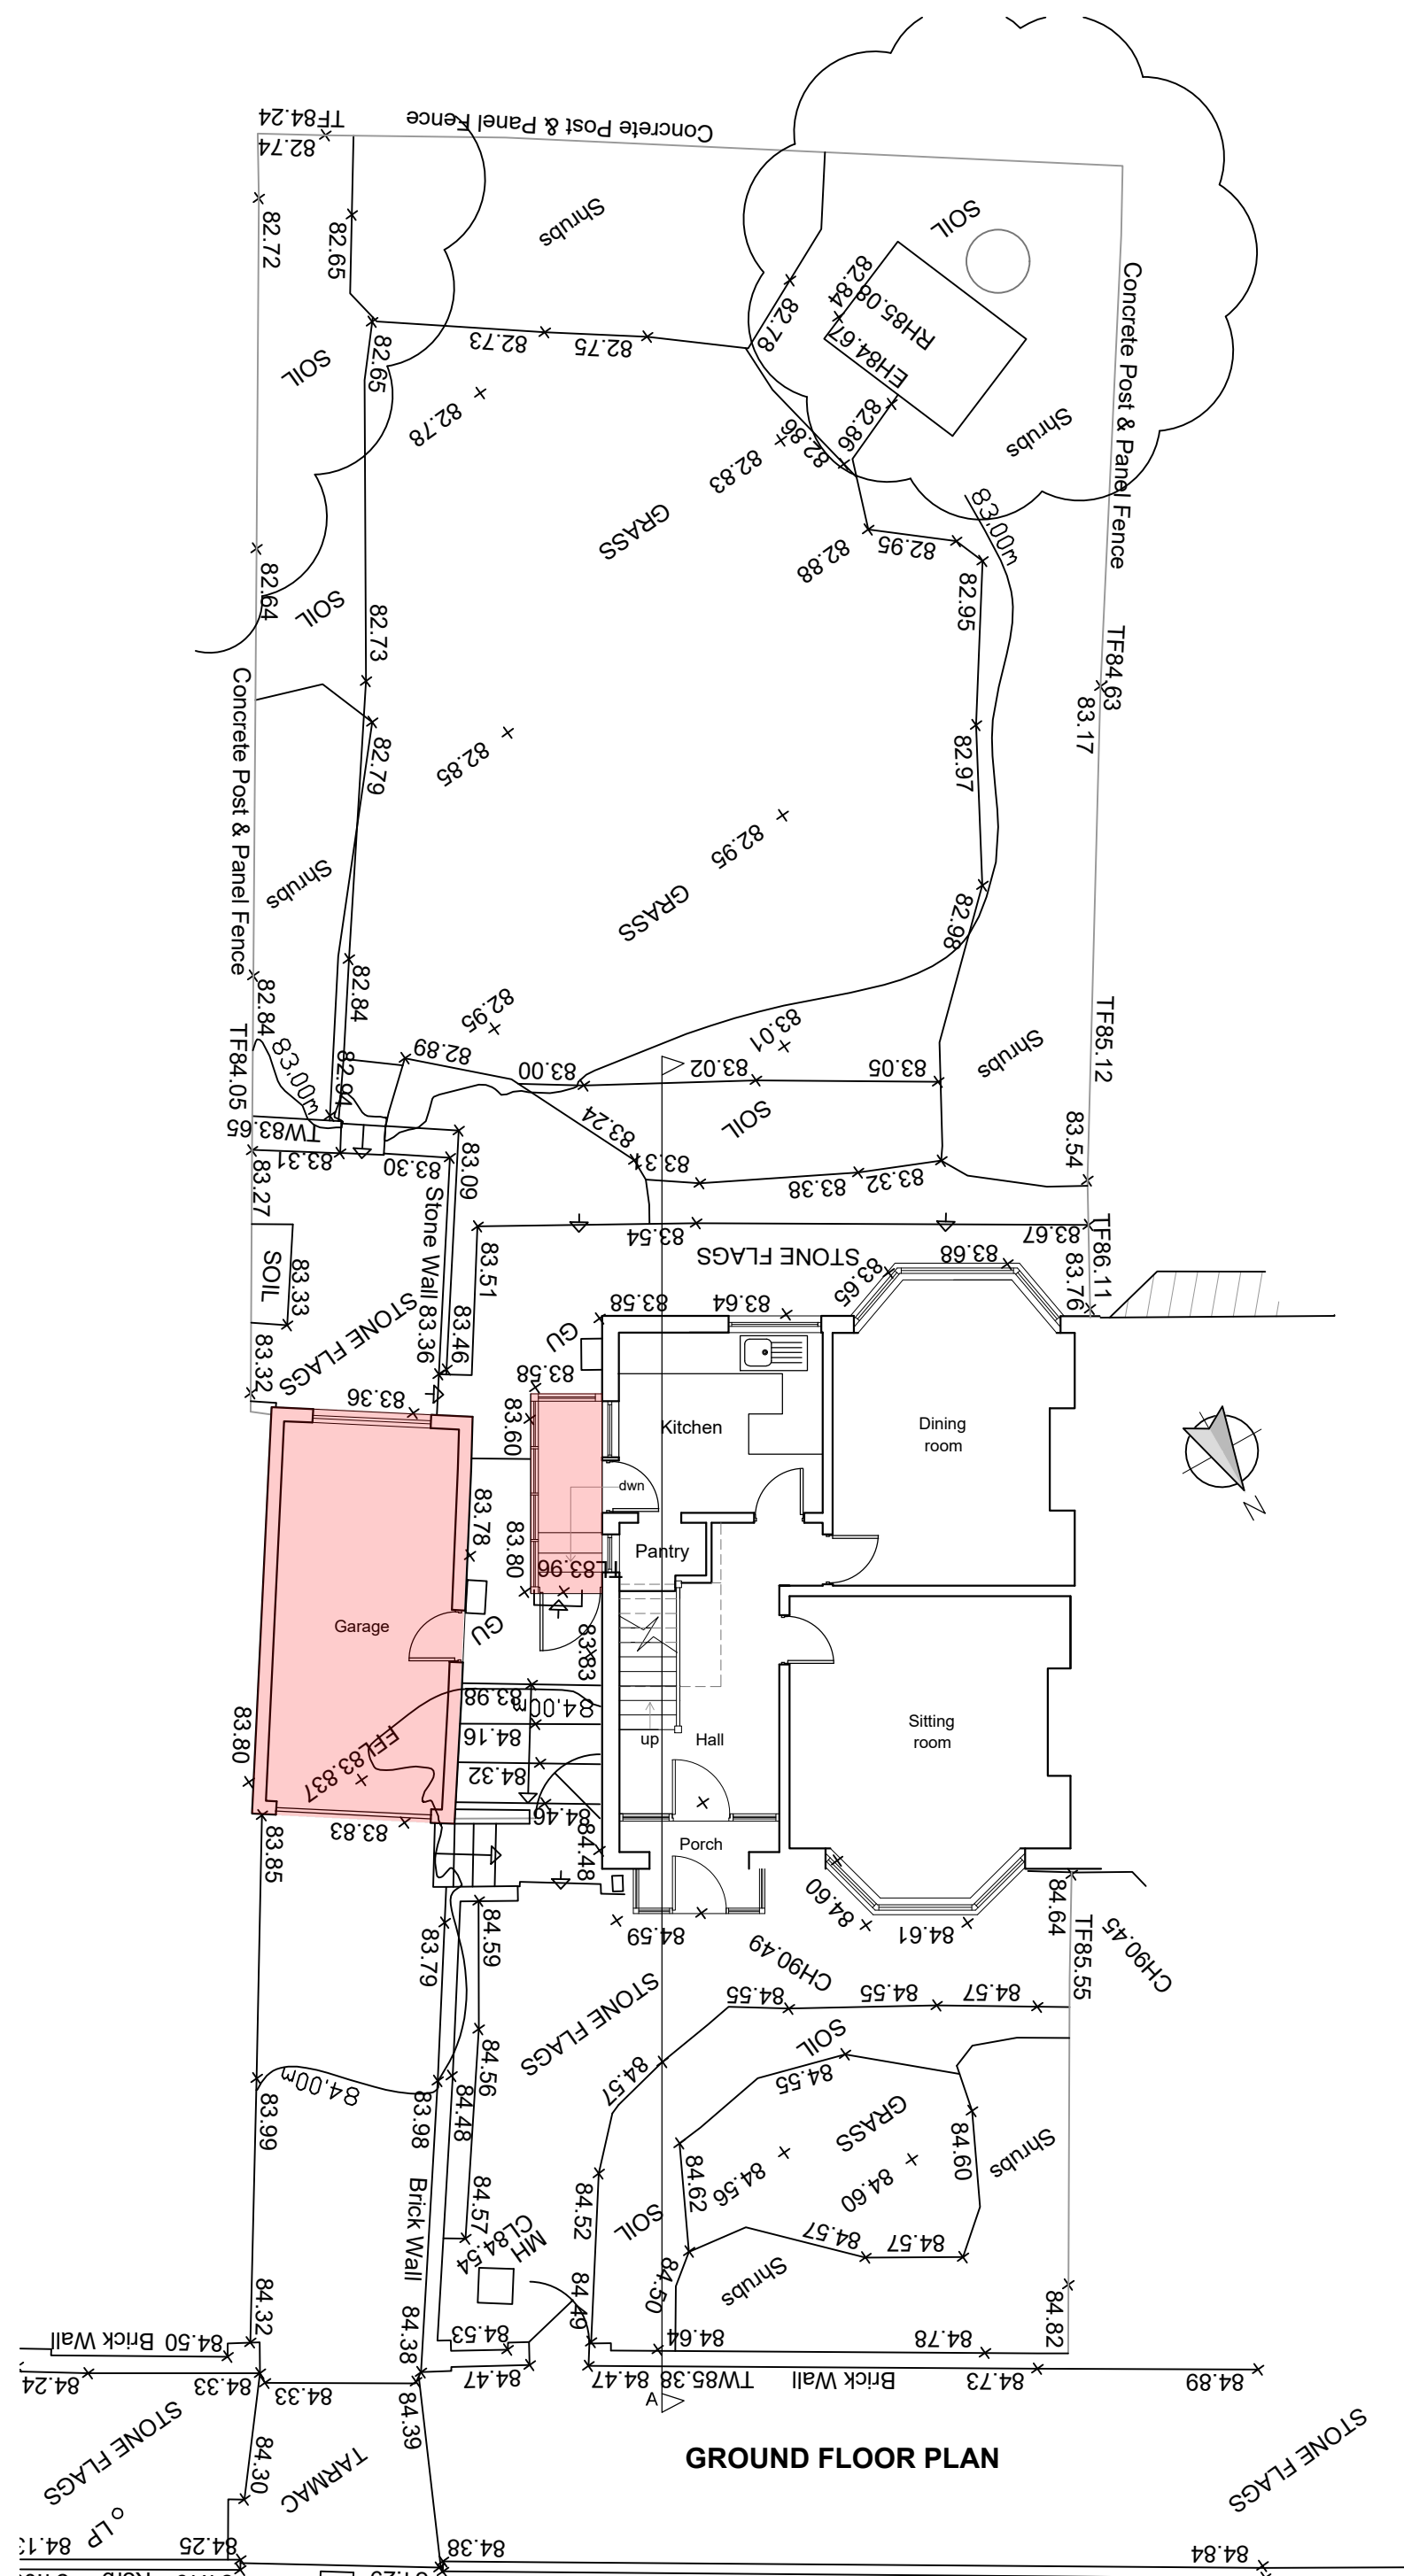


GROUND FLOOR PLAN

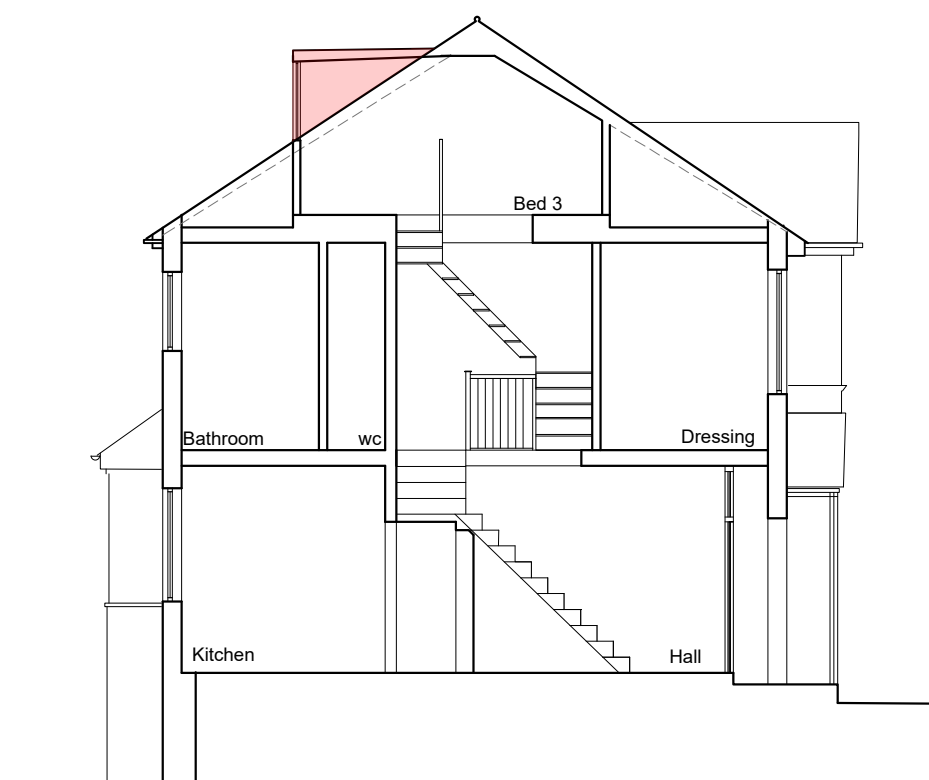

SECTION A-A

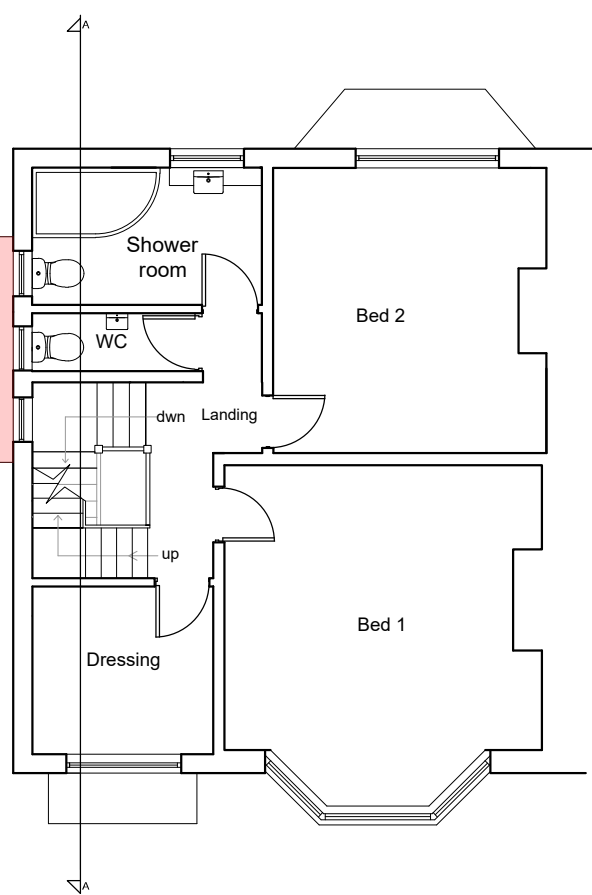


FIRST FLOOR PLAN

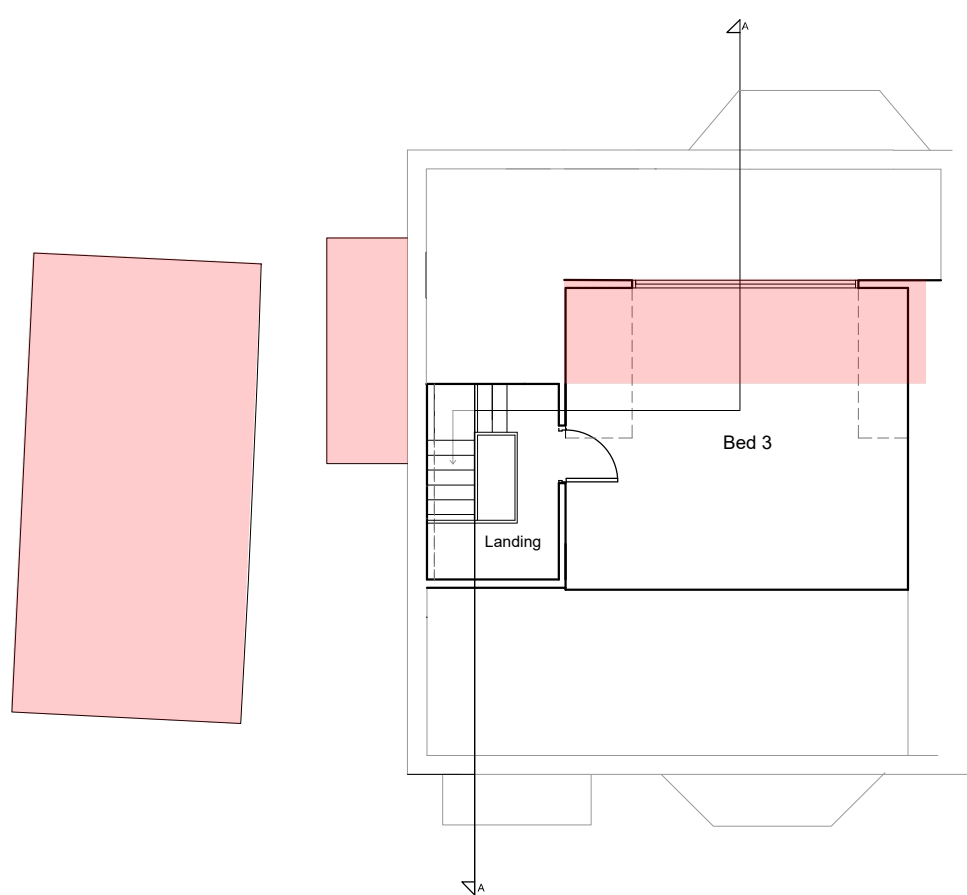

SECOND FLOOR PLAN

Key

Represents areas to be taken down

 

Client  
Mr and Mrs Brownhill

Job Title  
Proposed Alterations and Extension to  
54 Rectory Lane  
Prestwich  
M25 1BL

Drawing Title  
Existing Plans Elevations and Section.

|                    |                  |              |
|--------------------|------------------|--------------|
| Scale<br>1:100 @A1 | Date<br>Nov 2025 | Drawn<br>LKR |
|--------------------|------------------|--------------|

SGH Architects Ltd  
New ManDow House  
130 Bury New Road  
Prestwich, Manchester, M25 0AA  
0161 709 7090  
info@sgh-architects.co.uk  
sgh-architects.co.uk

RIBA

SGH-016 - 01 A