




NORTH EAST ELEVATION




SOUTH WEST ELEVATION




NORTH WEST ELEVATION

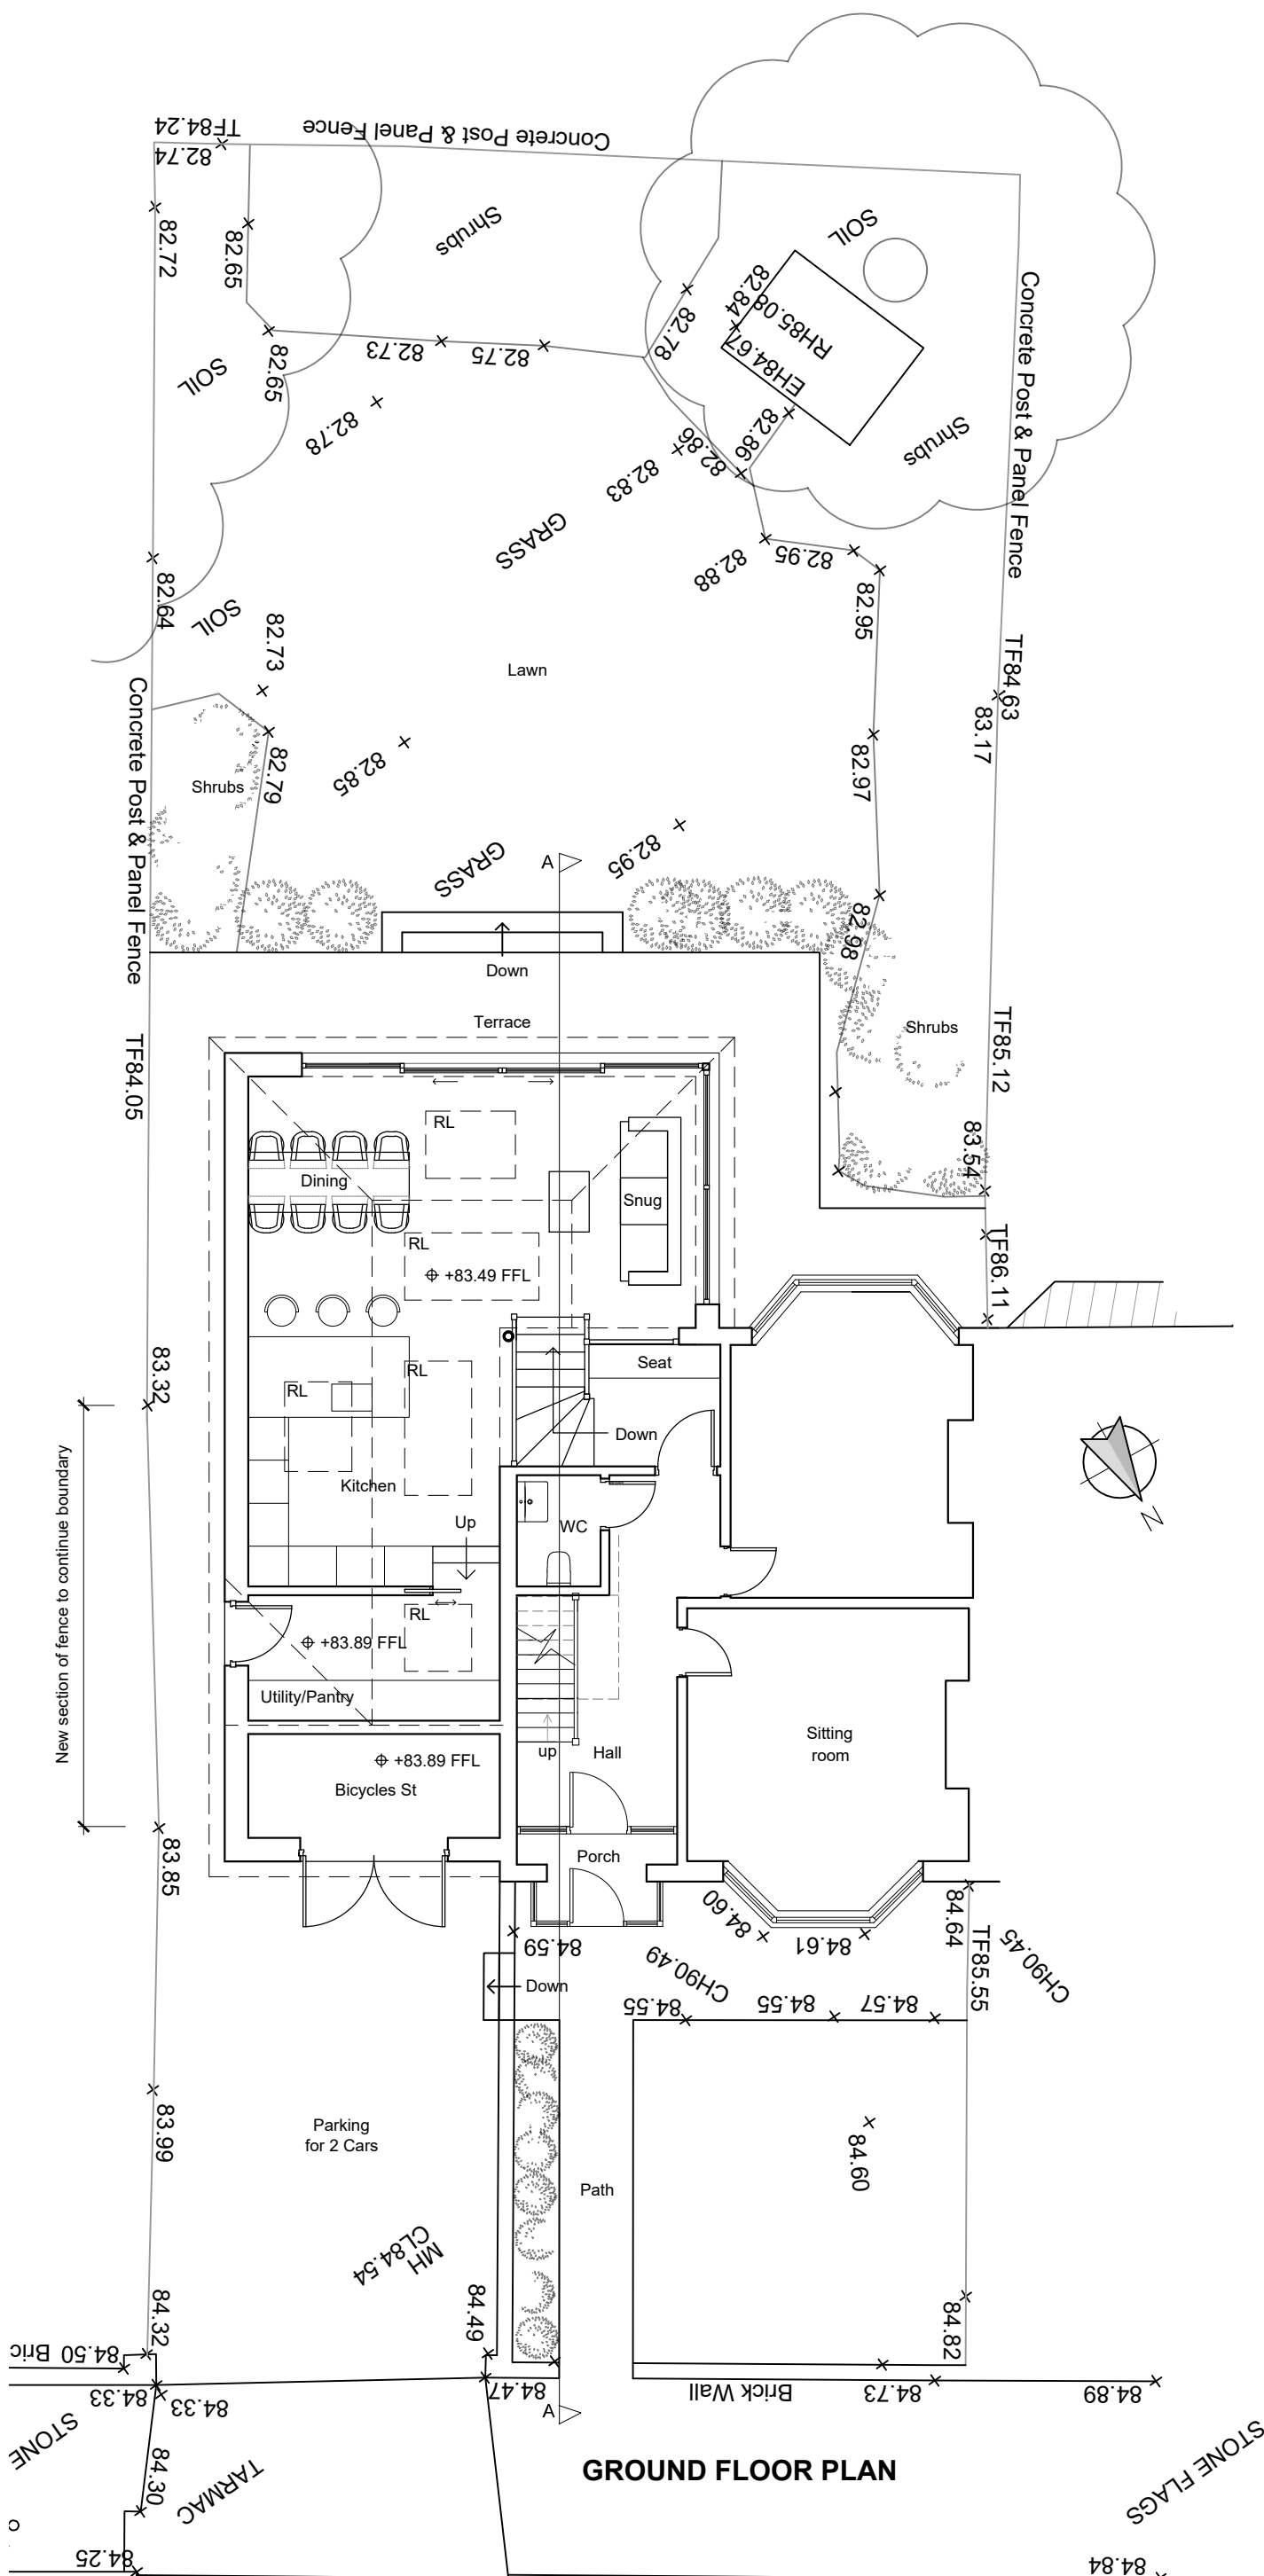


GROUND FLOOR PLAN

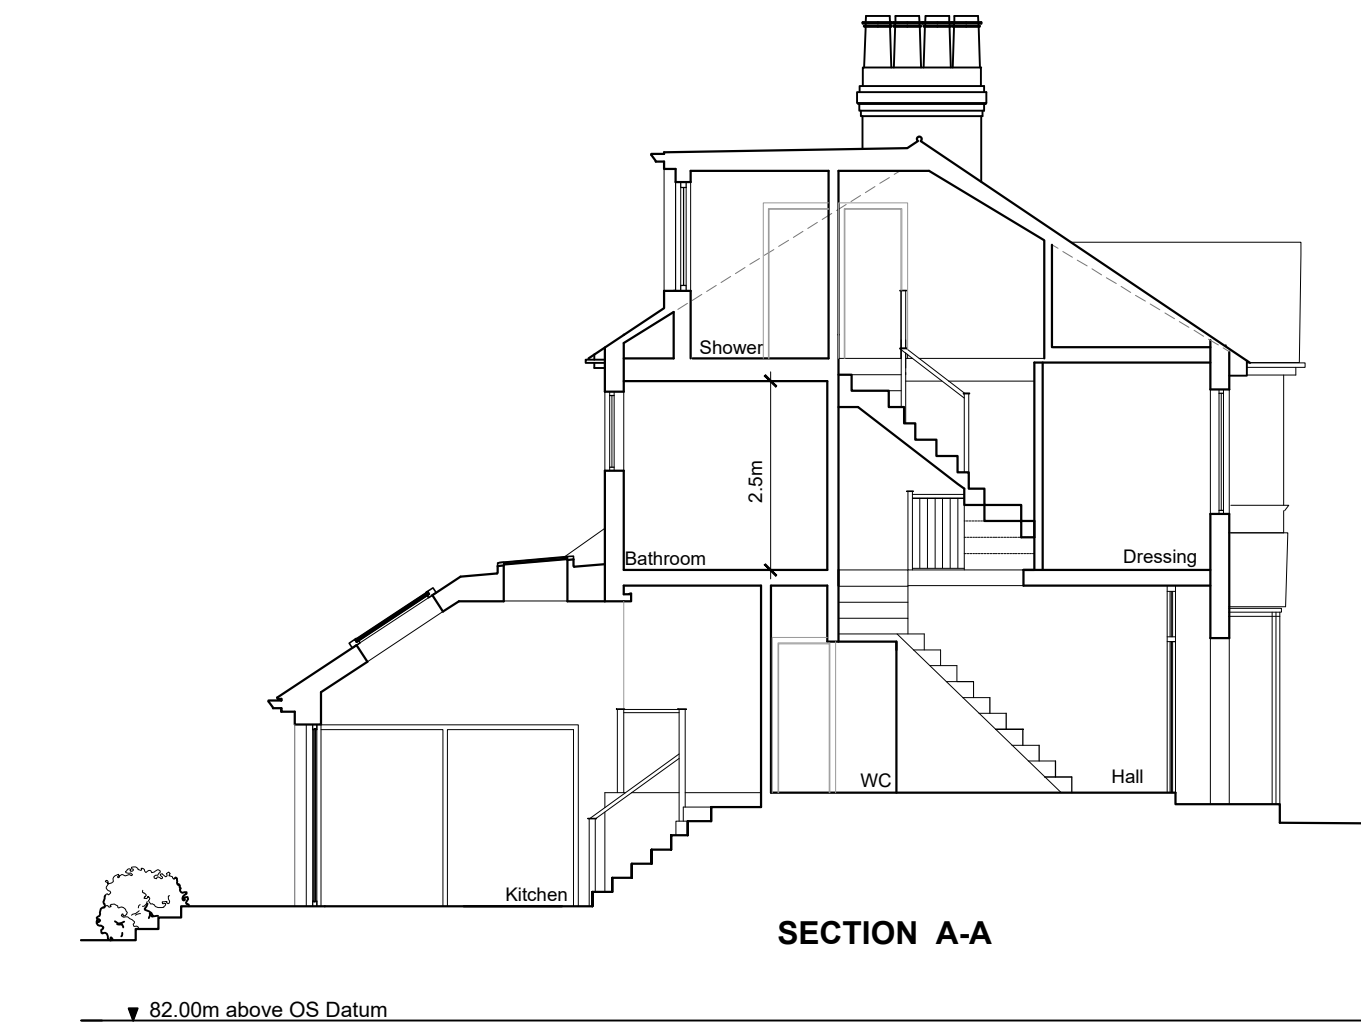


SECTION A-A

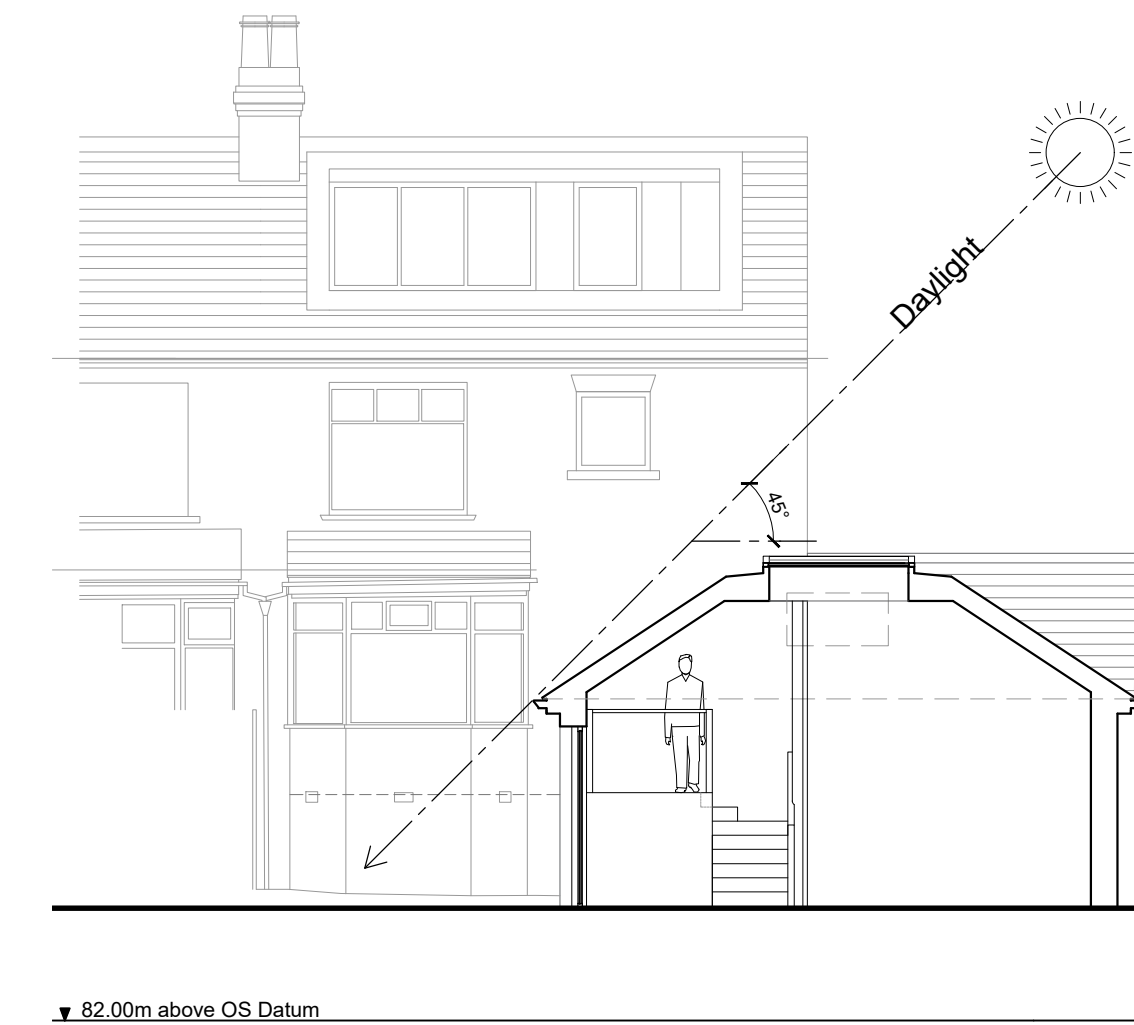


SECTION B-B

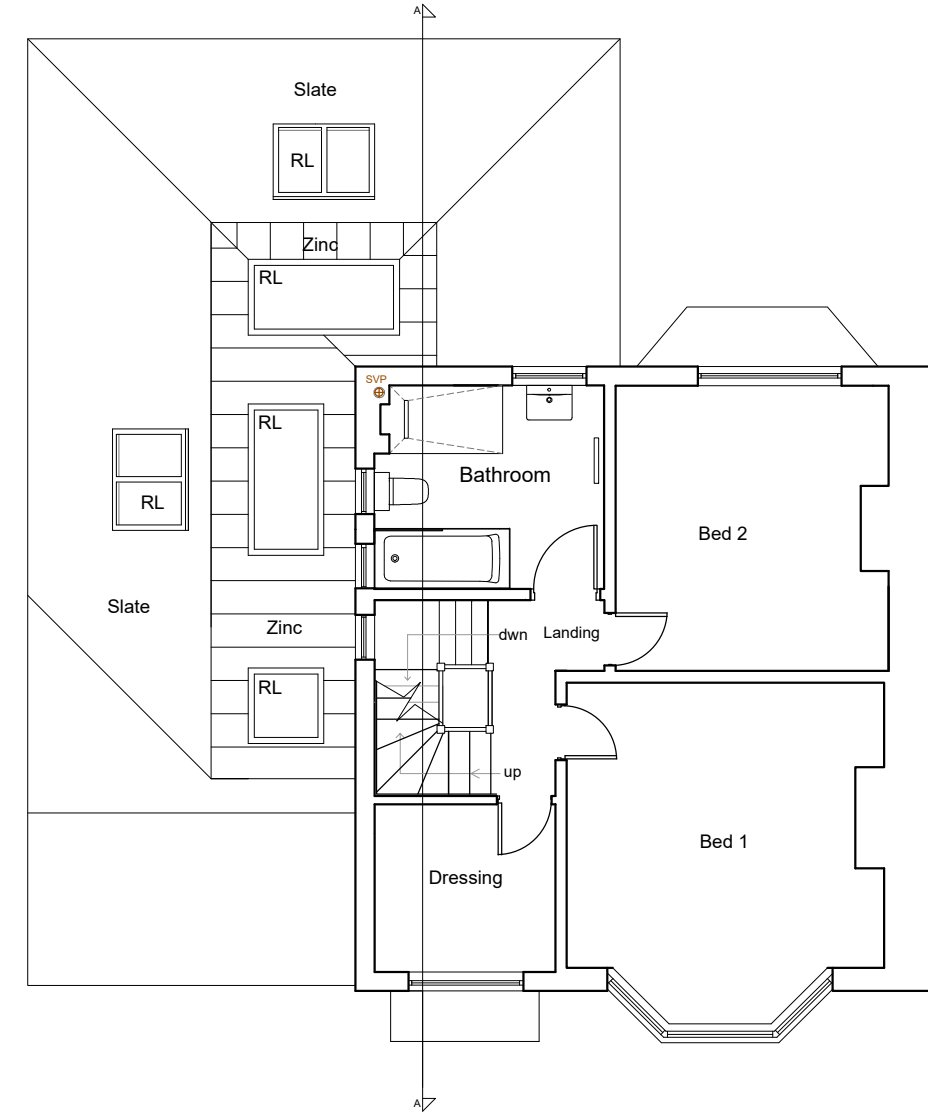

FIRST FLOOR PLAN

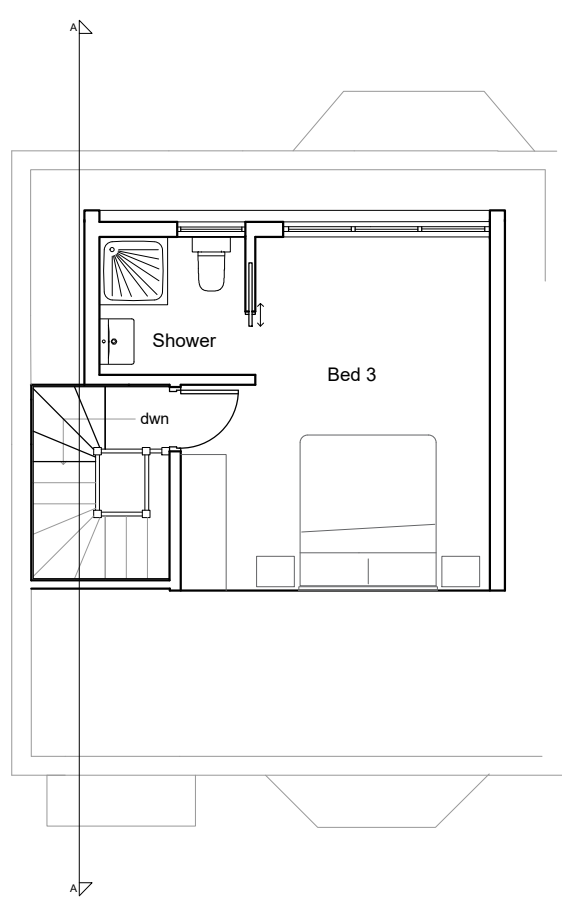

SECOND FLOOR PLAN

 

REVISIONS:

Rev B - Revised for planning issue. - 12.02.26 - KD
Rev C - External materials added. - 12.03.26 - KD



Client
Mr and Mrs Brownhill

Job Title
Proposed Alterations and Extension to
54 Rectory Lane
Prestwich
M25 1BL

Drawing Title
Proposed Plans Elevations and Section.

PLANNING

Scale
1:100 @A1

Date
Nov 2025

Drawn
KD

SGH Architects Ltd
New MaxDow House
130 Bury New Road
Prestwich, Manchester, M25 0AA
0161 709 7090
info@sgh-architects.co.uk
sgh-architects.co.uk



SGH-016 - 04C