

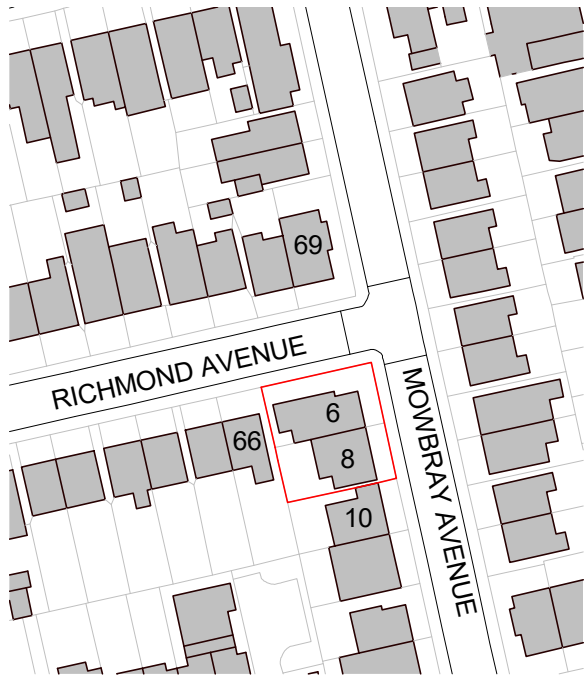


 



1

Site - Block Plan
1 : 500

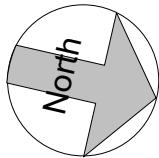

2

Site - Location Plan
1 : 1250

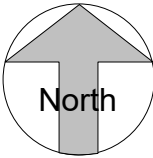 

Site Boundary determined using OS DATA

Legend - Boundaries

Site Boundary —

Site Ownership —

PROJECT	6 & 8 Mowbray Avenue	PROJECT NUMBER		DRAWING NUMBER		REV	GOLD SKETCH S T U D I O S www.goldsketch.co.uk info@goldsketch.co.uk 0161 792 9595 NOTES © COPYRIGHT : ALL RIGHTS RESERVED. THIS DRAWING MUST NOT BE REPRODUCED WITHOUT PRIOR WRITTEN CONSENT. DRAWING TO BE USED FOR THE STATUS INDICATED ONLY. ALL DIMENSIONS AND SETTING OUT SHALL BE CHECKED AND CONFIRMED ON SITE. ANY DISCREPANCIES TO BE REPORTED TO THE DESIGNER PRIOR TO THE COMMENCEMENT OF ANY WORK. ALL WORK AND MATERIALS TO BE IN ACCORDANCE WITH CURRENT STATUTORY LEGISLATION, RELEVANT CODES OF PRACTICE AND BRITISH STANDARDS. ALL DIMENSIONS ON THIS DRAWING ARE IN MILLIMETRES (UNLESS OTHERWISE STATED).
TITLE	Site - Location and Block Plan	GSS21072.4		001			
CLIENT	Lobenstein / Stone	DRAWN BY	CHECKED BY	DATE	SCALE (@ A1)	No. Description Date	
		SG	SG	21/10/2021	As indicated	STATUS PLANNING	



1 Front - Proposed
1 : 100




2 Left Side - Proposed
1 : 100




3 Rear - Proposed
1 : 100



4 Right Side - Proposed
1 : 100

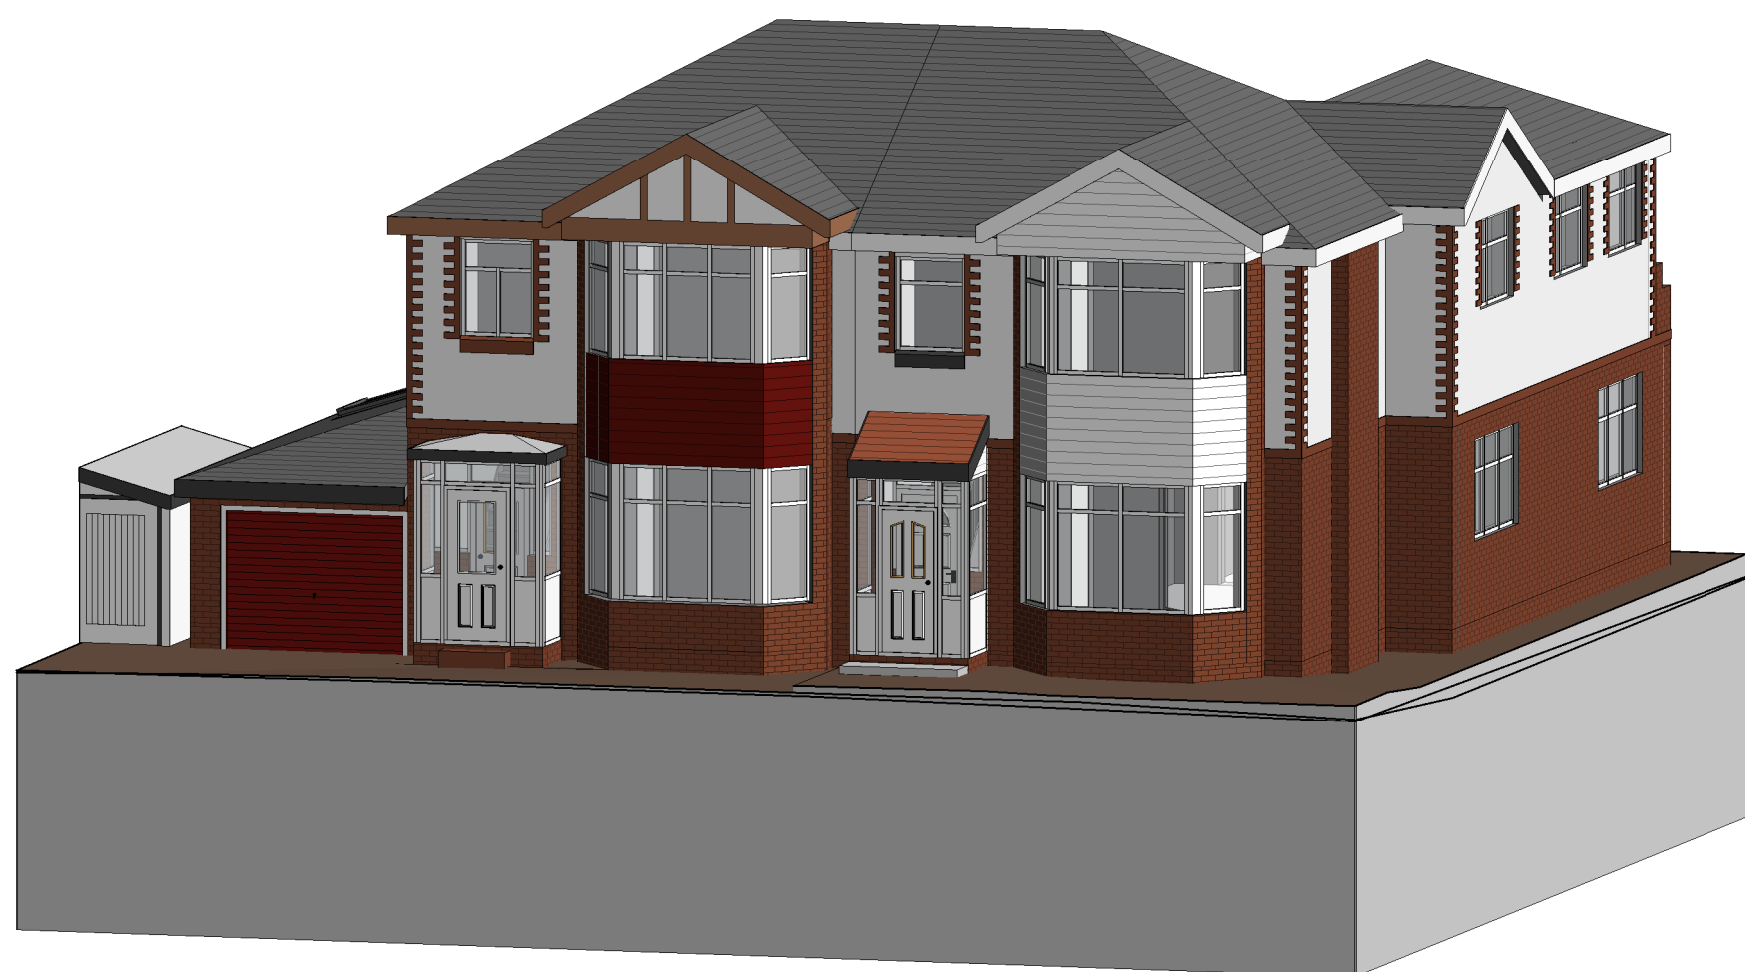


5 3D - Existing 6 & 8

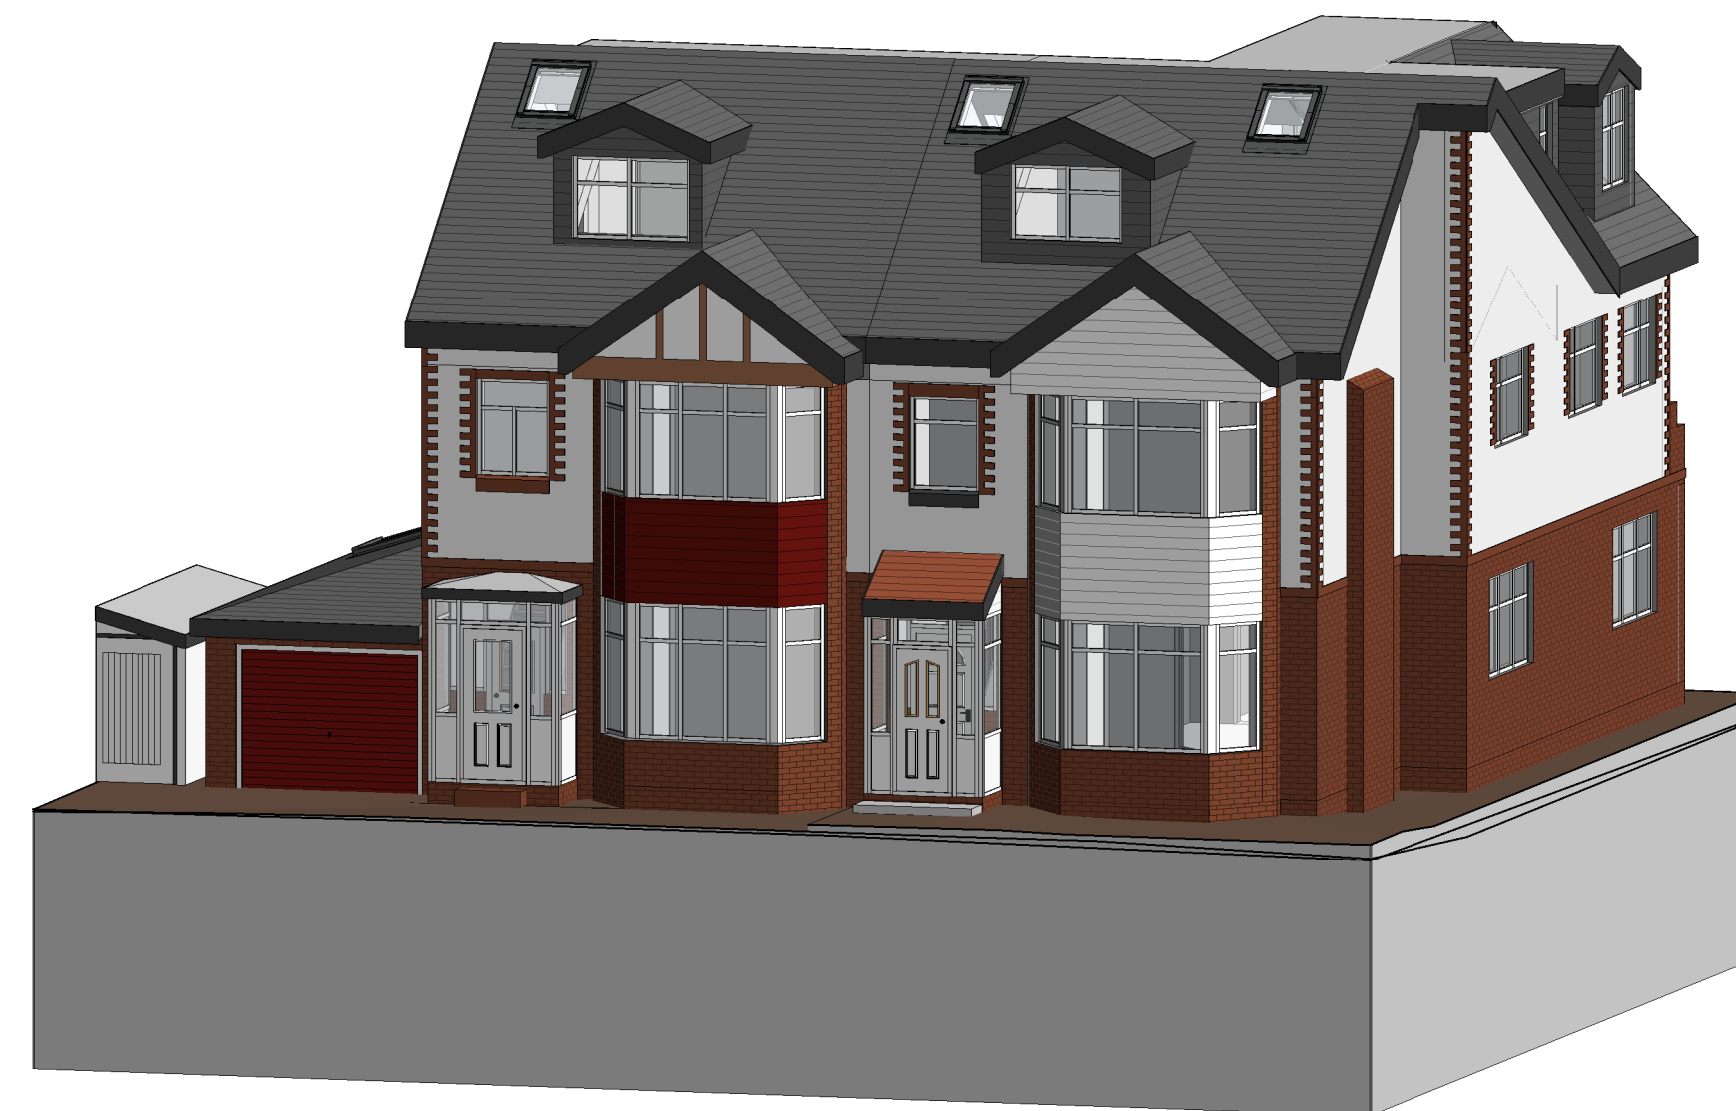


6 3D - Proposed 6 & 8

4	Revised Layout	21/02/2022
3	Revised Elevation	16/02/2022
2	PLANNING	14/12/2021
1	Revised Design	20/09/2021
No.	Description	Date


PROJECT		6 & 8 Mowbray Avenue	
TITLE			
Proposed Elevations and 3Ds			
CLIENT			
Lobenstein / Stone			
STATUS			
PLANNING			
DRAWN BY		DATE	SCALE (@ A1)
TP		16/07/2021	1 : 100
PROJECT NUMBER		DRAWING NUMBER	
GSS21072.4		002	
		REV	
		4	
GOLD SKETCH			
S T U D I O S			
www.goldsketch.co.uk		info@goldsketch.co.uk 0161 792 9595	
NOTES			
© COPYRIGHT - ALL RIGHTS RESERVED.			
THIS DRAWING MUST NOT BE REPRODUCED WITHOUT WRITTEN CONSENT.			
DRAWING TO BE USED FOR THE SITE AS INDICATED ONLY.			
ALL DIMENSIONS MUST BE TAKEN FROM THE FACEWORK AND COORDINATES ON SITE. ANY DISCREPANCIES TO BE REPORTED TO THE			
DESIGNER PRIOR TO THE COMMENCEMENT OF ANY WORK. ALL WORK AND MATERIALS TO BE IN ACCORDANCE WITH CURRENT BUILDING			
REGULATION AND LOCAL CODES OF PRACTICE AND BRITISH STANDARDS. ALL DIMENSIONS ON THIS DRAWING ARE UNLESS OTHERWISE SPECIFIED.			

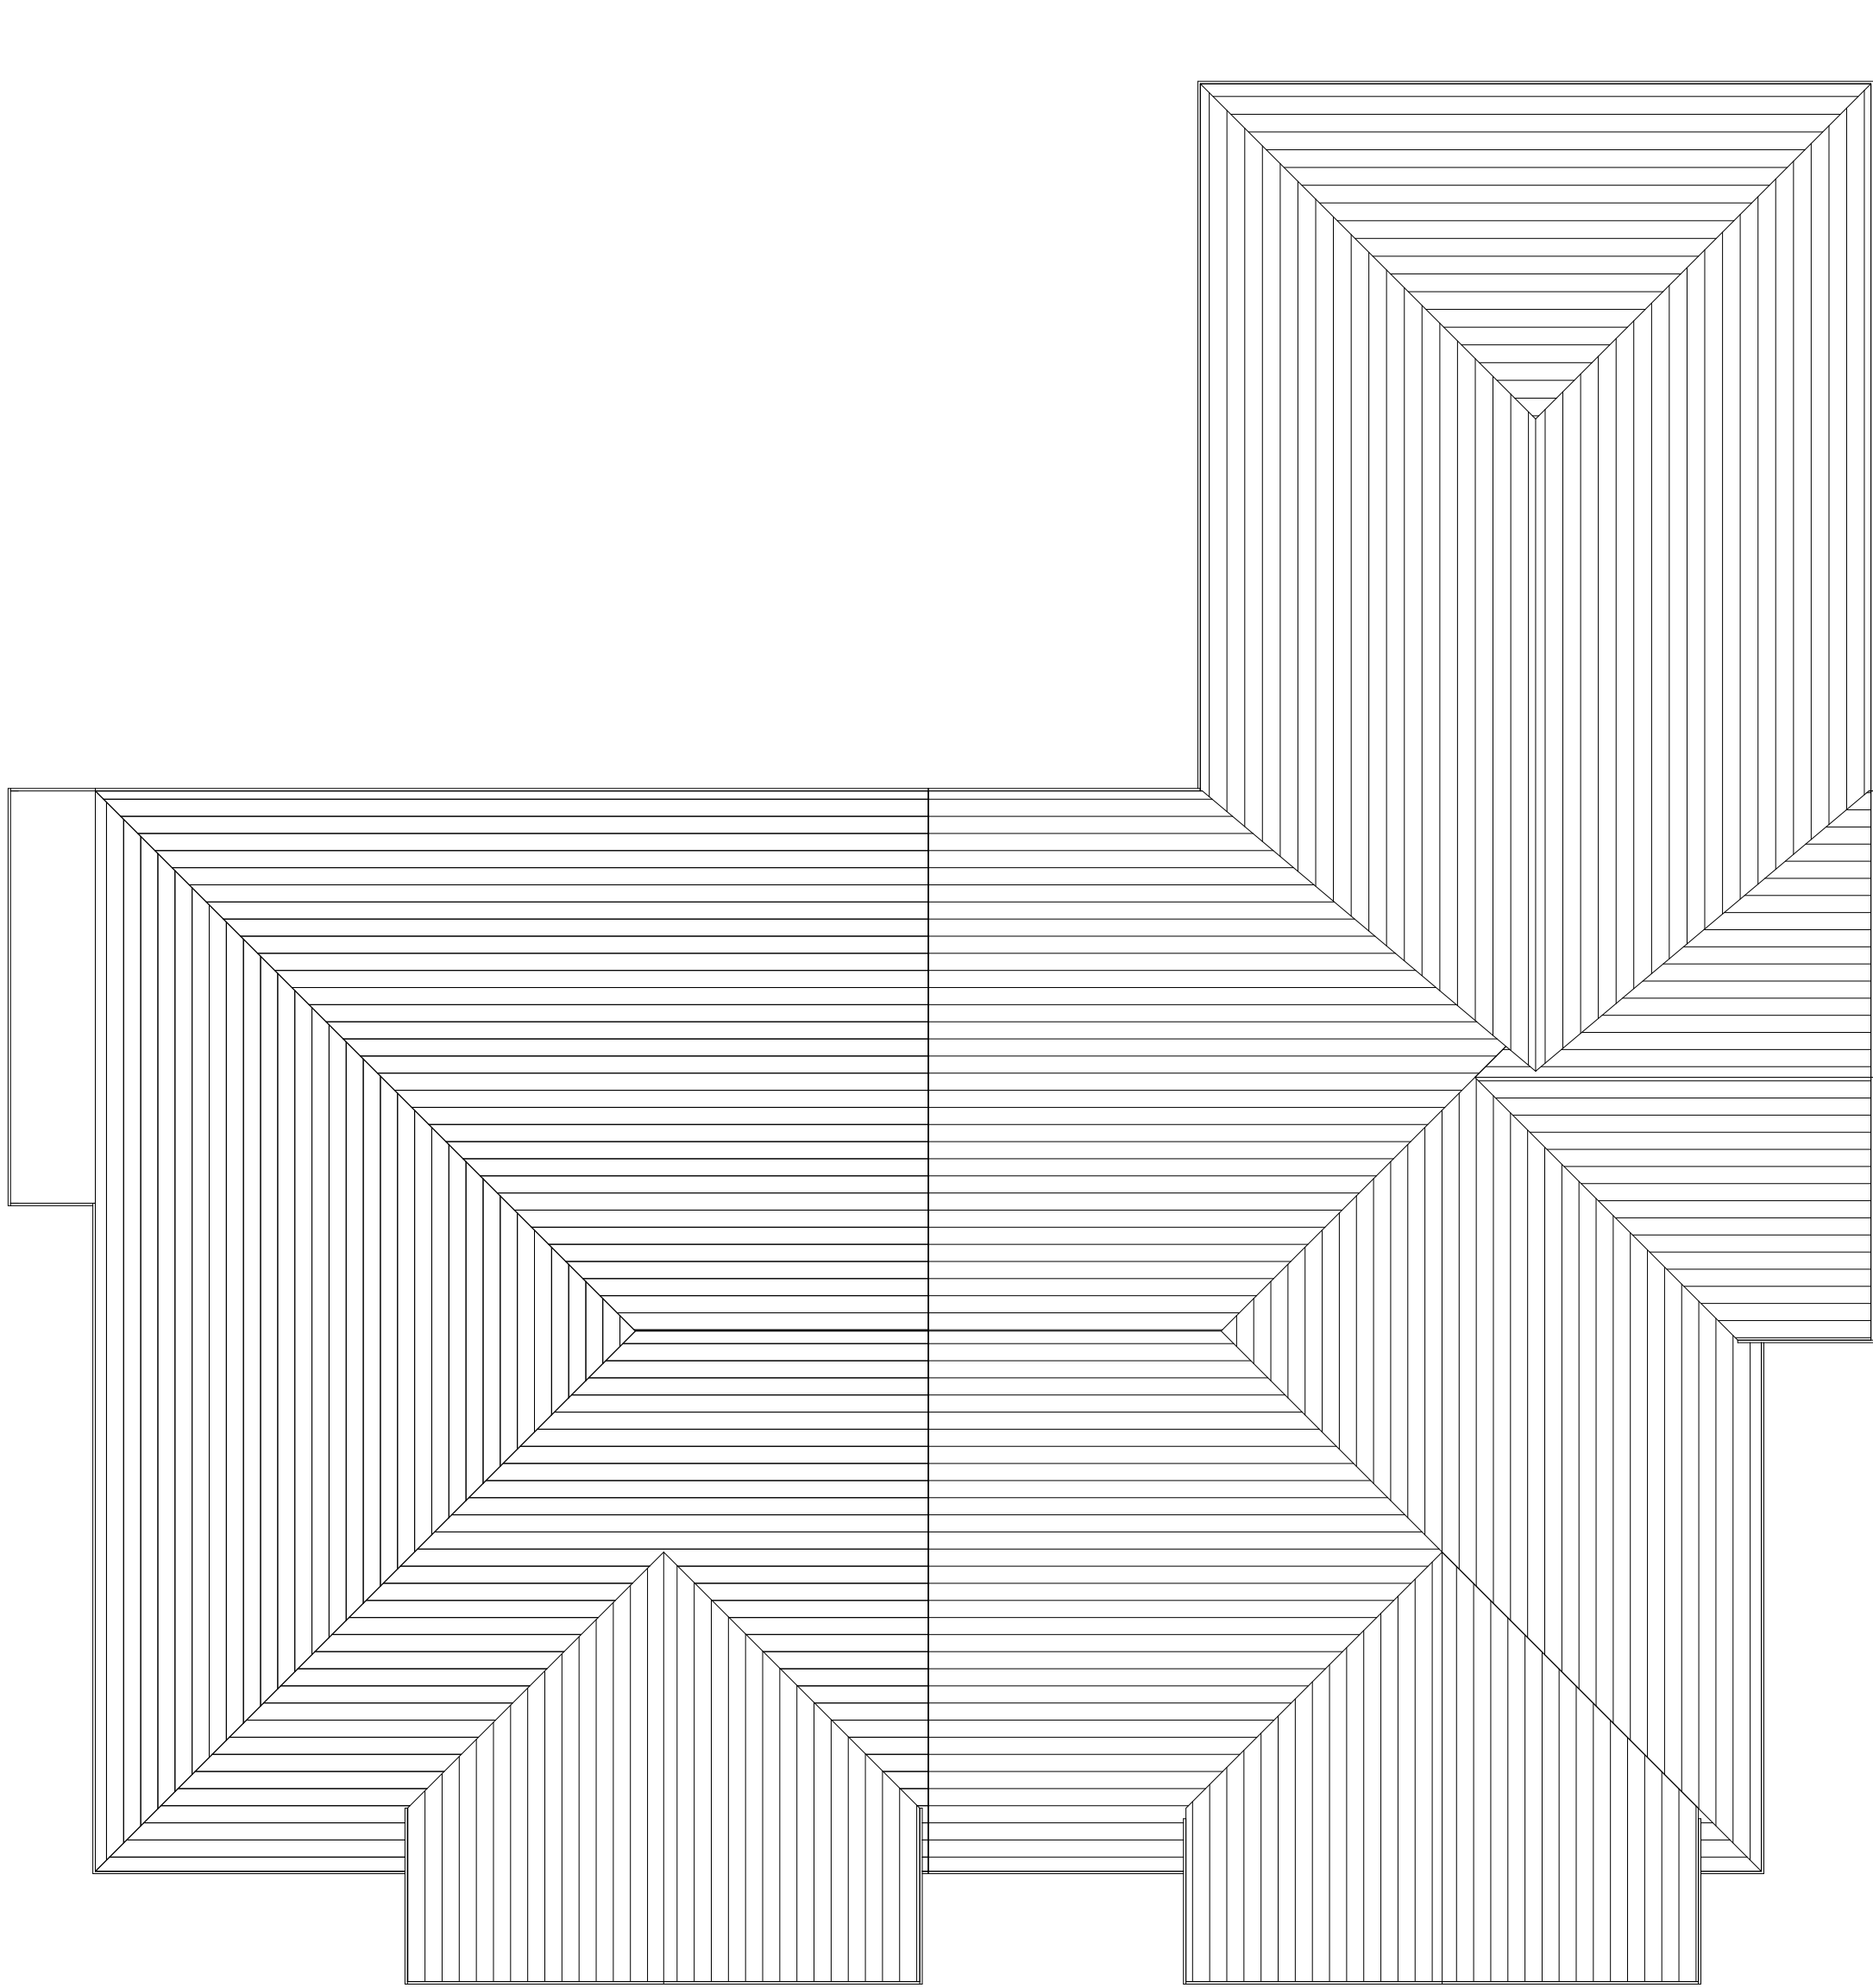

1 Level Roof - Existing
1 : 50

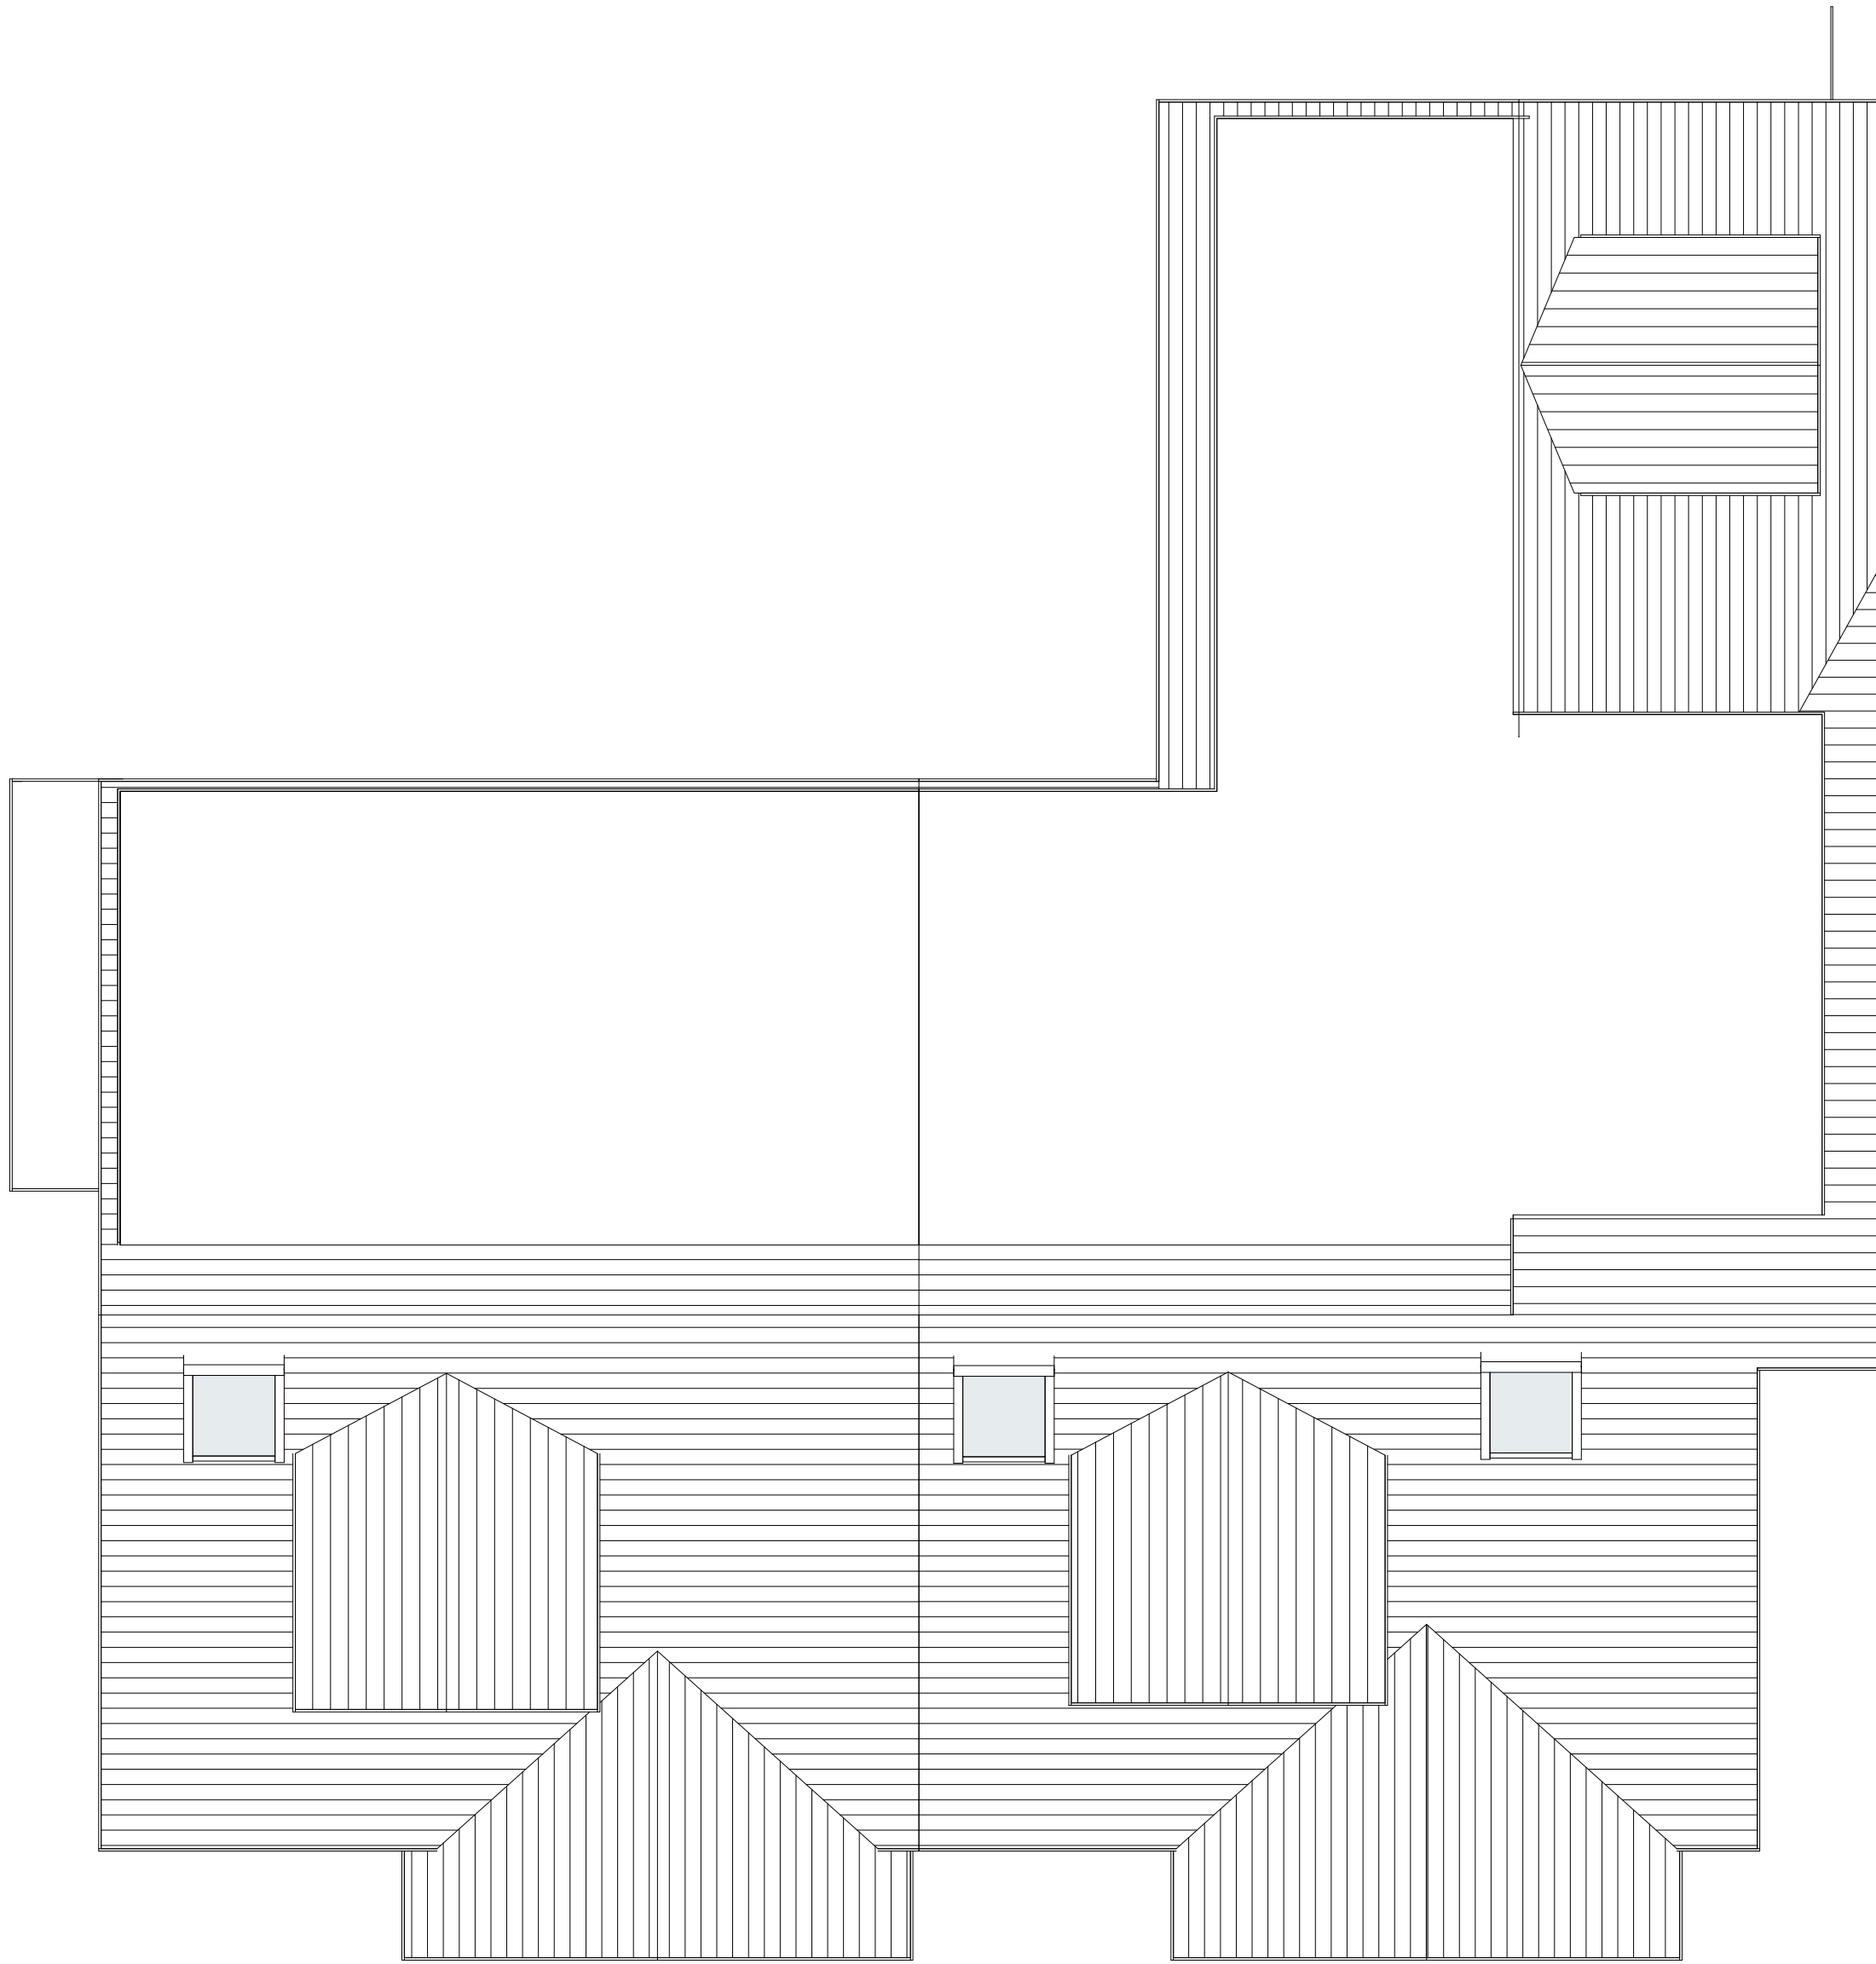


2 Level Roof - Proposed
1 : 50

 


4	Revised Layout	21/02/2022
3	Revised Elevation	16/02/2022
2	Scale bar added	06/01/2022
1	PLANNING	14/12/2021
No.	Description	Date

PROJECT 6 & 8 Mowbray Avenue		
TITLE Existing & Proposed - Roof Plans		
CLIENT Lobenstein / Stone		
STATUS PLANNING		
DRAWN BY SG	DATE 21/10/2021	SCALE (@ A1) 1 : 50
PROJECT NUMBER GSS21072.4	DRAWING NUMBER 004	REV 4
GOLD SKETCH S T U D I O S www.goldsketch.co.uk info@goldsketch.co.uk 0161 792 9595		
NOTES © COPYRIGHT. ALL RIGHTS RESERVED. NOT BE REPRODUCED WITHOUT WRITTEN CONSENT. DRAWING TO BE USED FOR THE STATUS INDICATED ONLY. ALL DIMENSIONS AND SETTING OUT SHALL BE IN ACCORDANCE WITH THE CURRENT BUILDING REGULATIONS AND STANDARDS. LEGISLATION, REGULATORY CODES OF PRACTICE AND BRITISH STANDARDS. ALL DIMENSIONS ON THIS DRAWING ARE IN MILLIMETERS (UNLESS OTHERWISE STATED).		

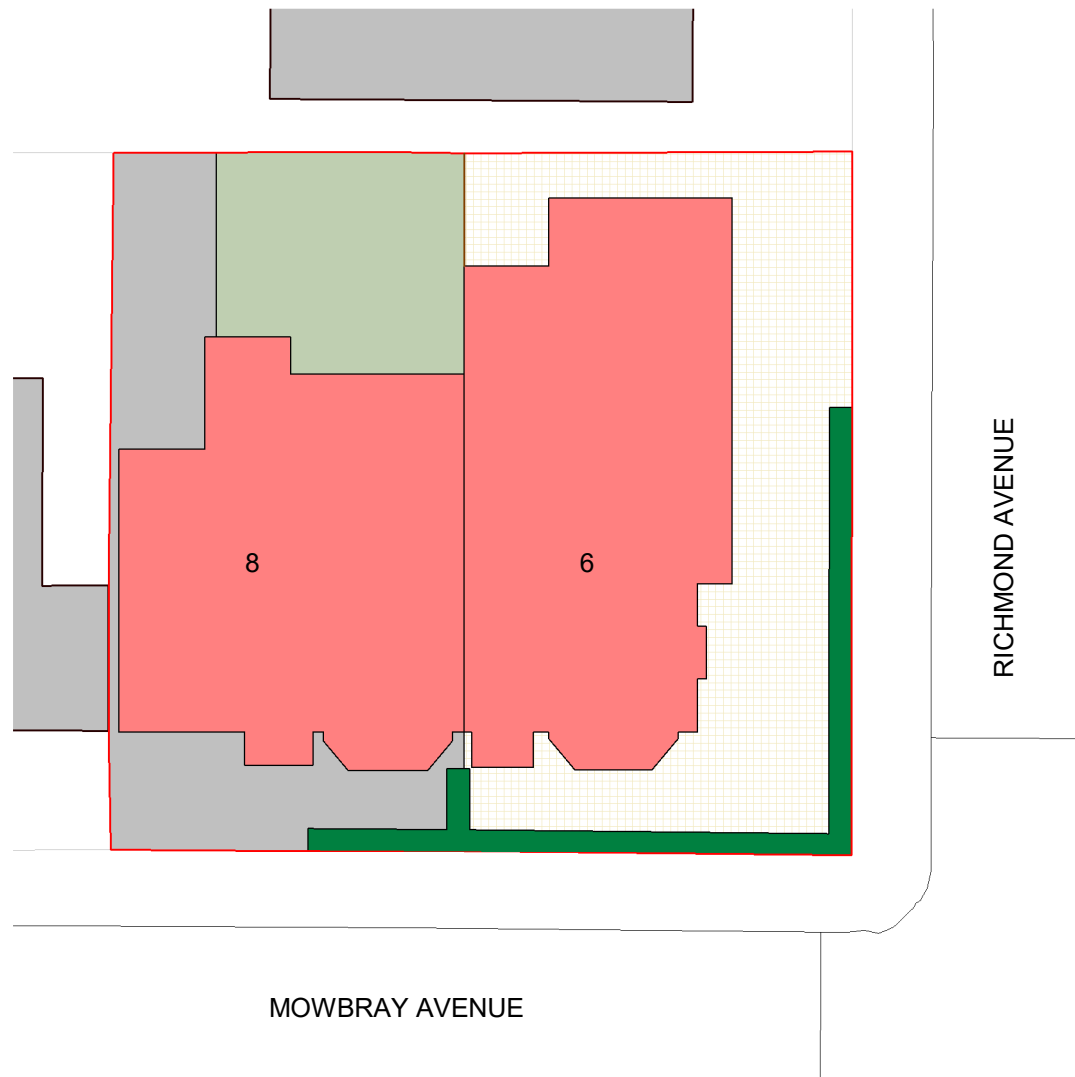

1 Site - Existing
1 : 200


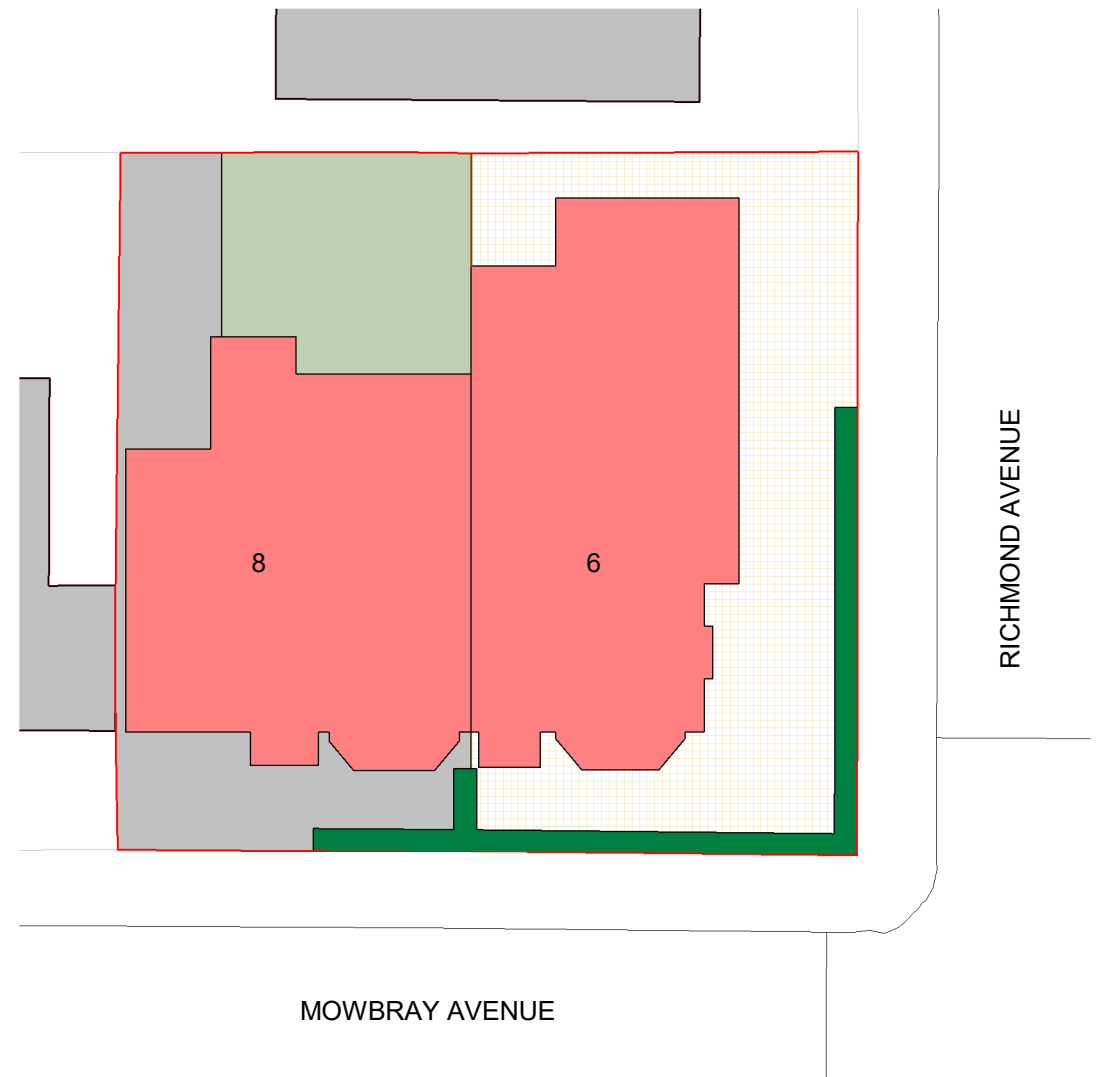


2 Site - Proposed
1 : 200


PROJECT	6 & 8 Mowbray Avenue	PROJECT NUMBER	GSS21072.4	DRAWING NUMBER	006	REV		GOLD SKETCH S T U D I O S www.goldsketch.co.ukinfo@goldsketch.co.uk0161 792 9595		
TITLE	Site - Existing and Proposed	DRAWN BY	TP	CHECKED BY	SG	DATE	06/01/2022			
CLIENT	Lobenstein / Stone					SCALE (@ A1)	1 : 200	No.	Description	Date
								STATUS	PLANNING	

NOTES


© COPYRIGHT : ALL RIGHTS RESERVED.
THIS DRAWING MUST NOT BE REPRODUCED WITHOUT PRIOR WRITTEN CONSENT.
DRAWING TO BE USED FOR THE STATUS INDICATED ONLY.
ALL DIMENSIONS AND SETTING OUT SHALL BE CHECKED AND CONFIRMED ON SITE. ANY DISCREPANCIES TO BE REPORTED TO THE DESIGNER
PRIOR TO THE COMMENCEMENT OF ANY WORK. ALL WORK AND MATERIALS TO BE IN ACCORDANCE WITH CURRENT STATUTORY LEGISLATION.
RELEVANT CODES OF PRACTICE AND BRITISH STANDARDS. ALL DIMENSIONS ON THIS DRAWING ARE IN MILLIMETRES (UNLESS OTHERWISE
STATED).

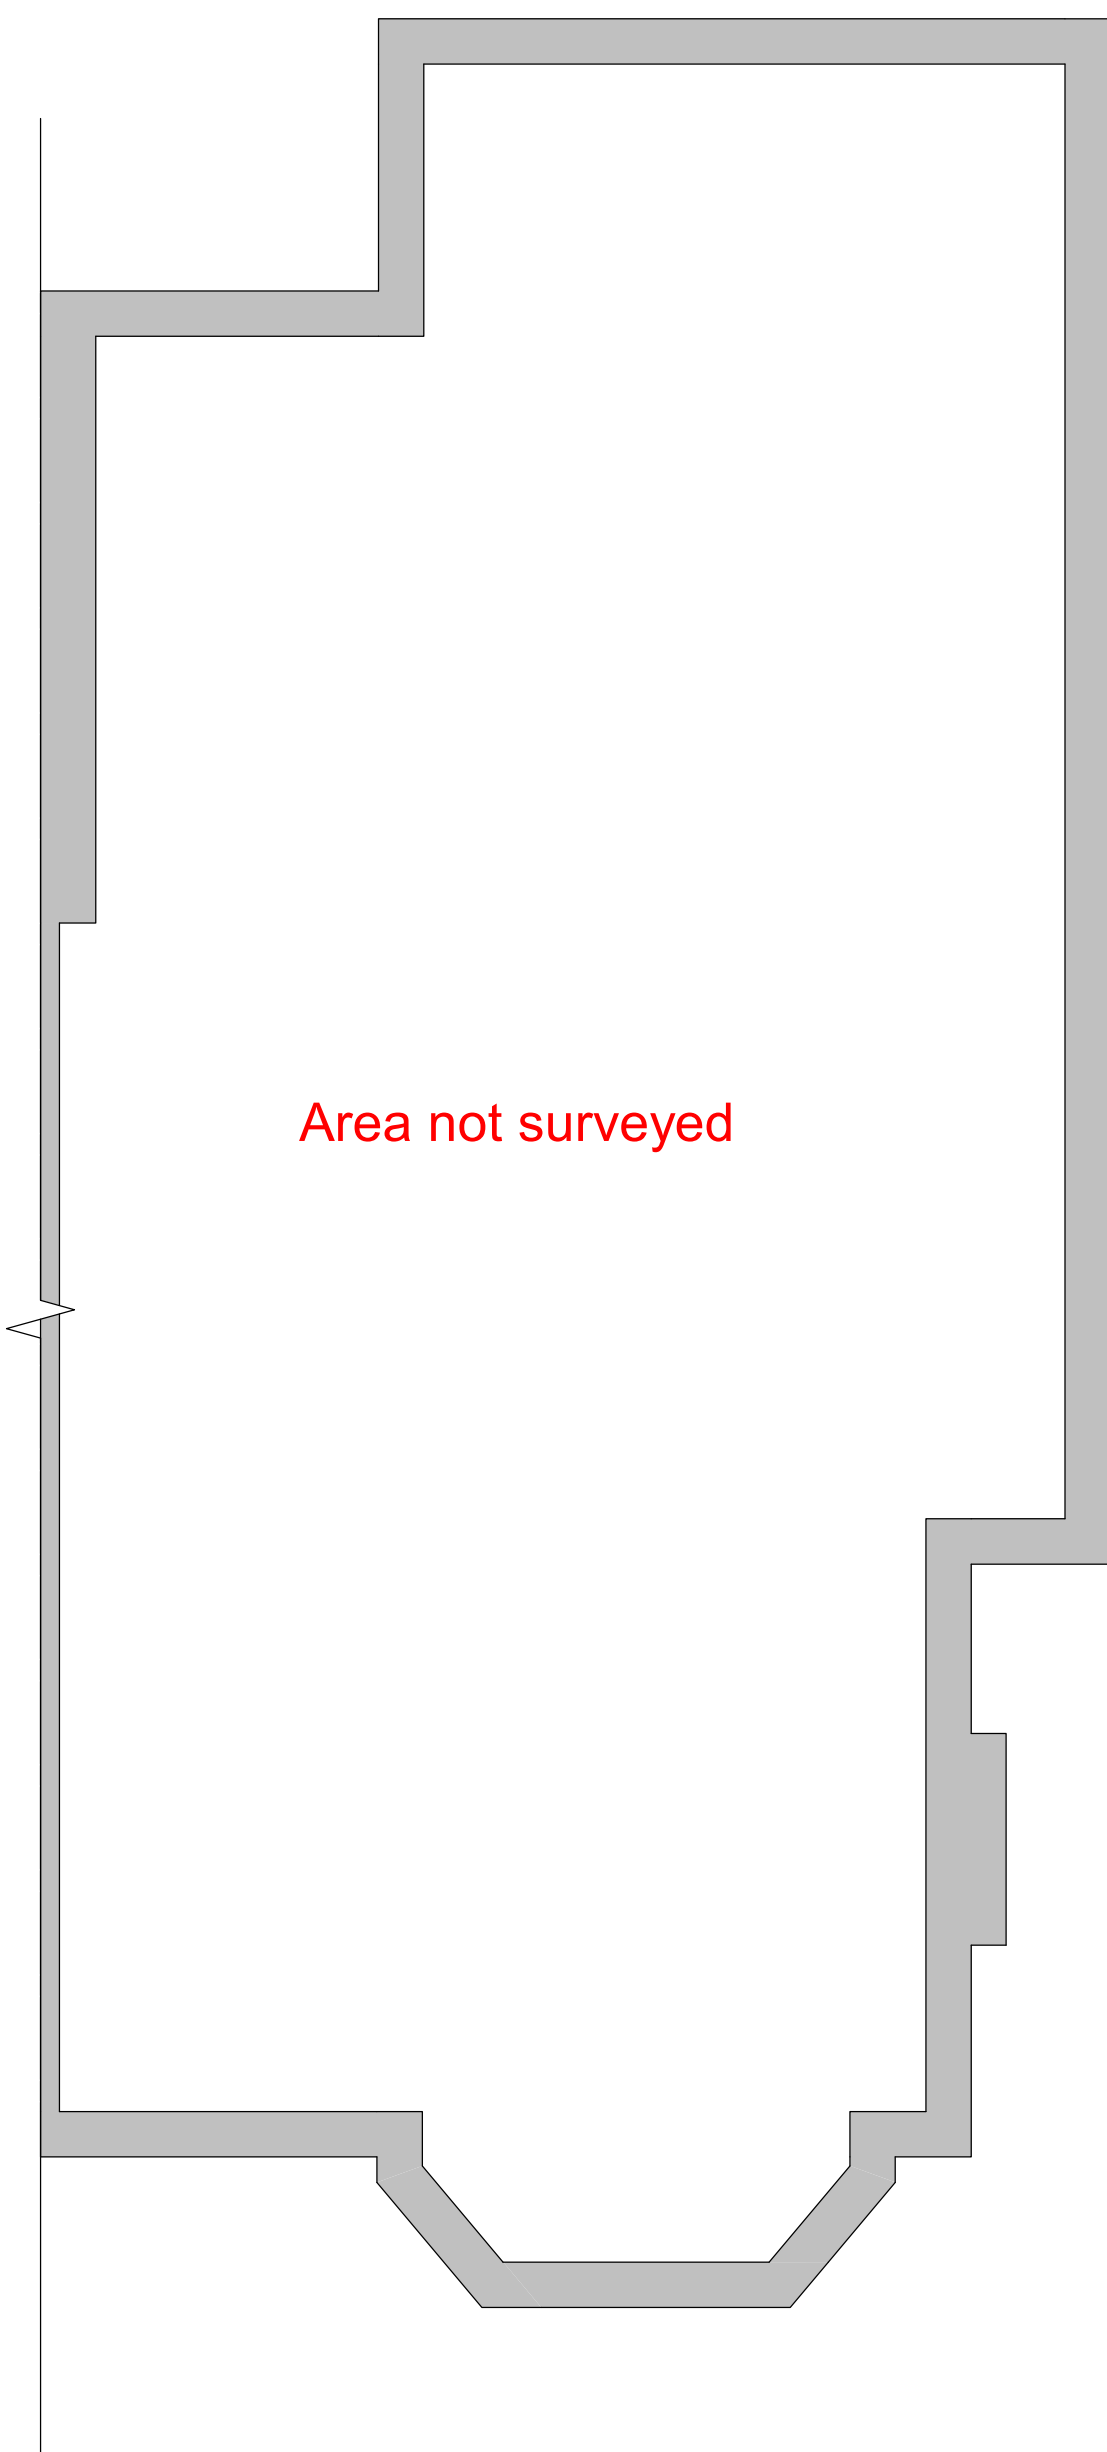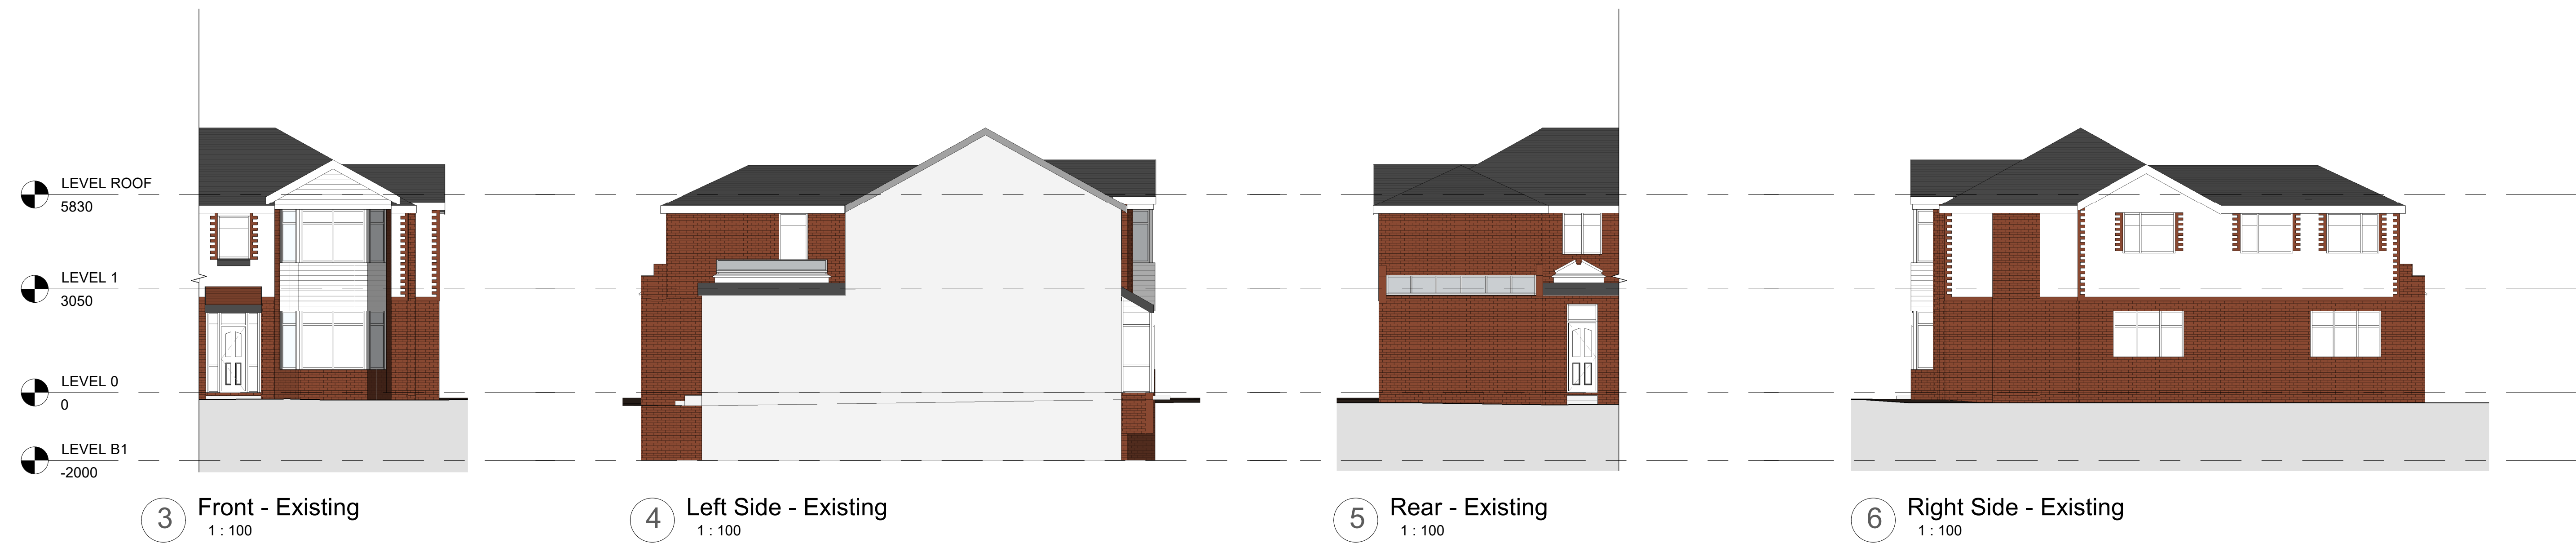


0 Level B1 - Existing
1 : 50

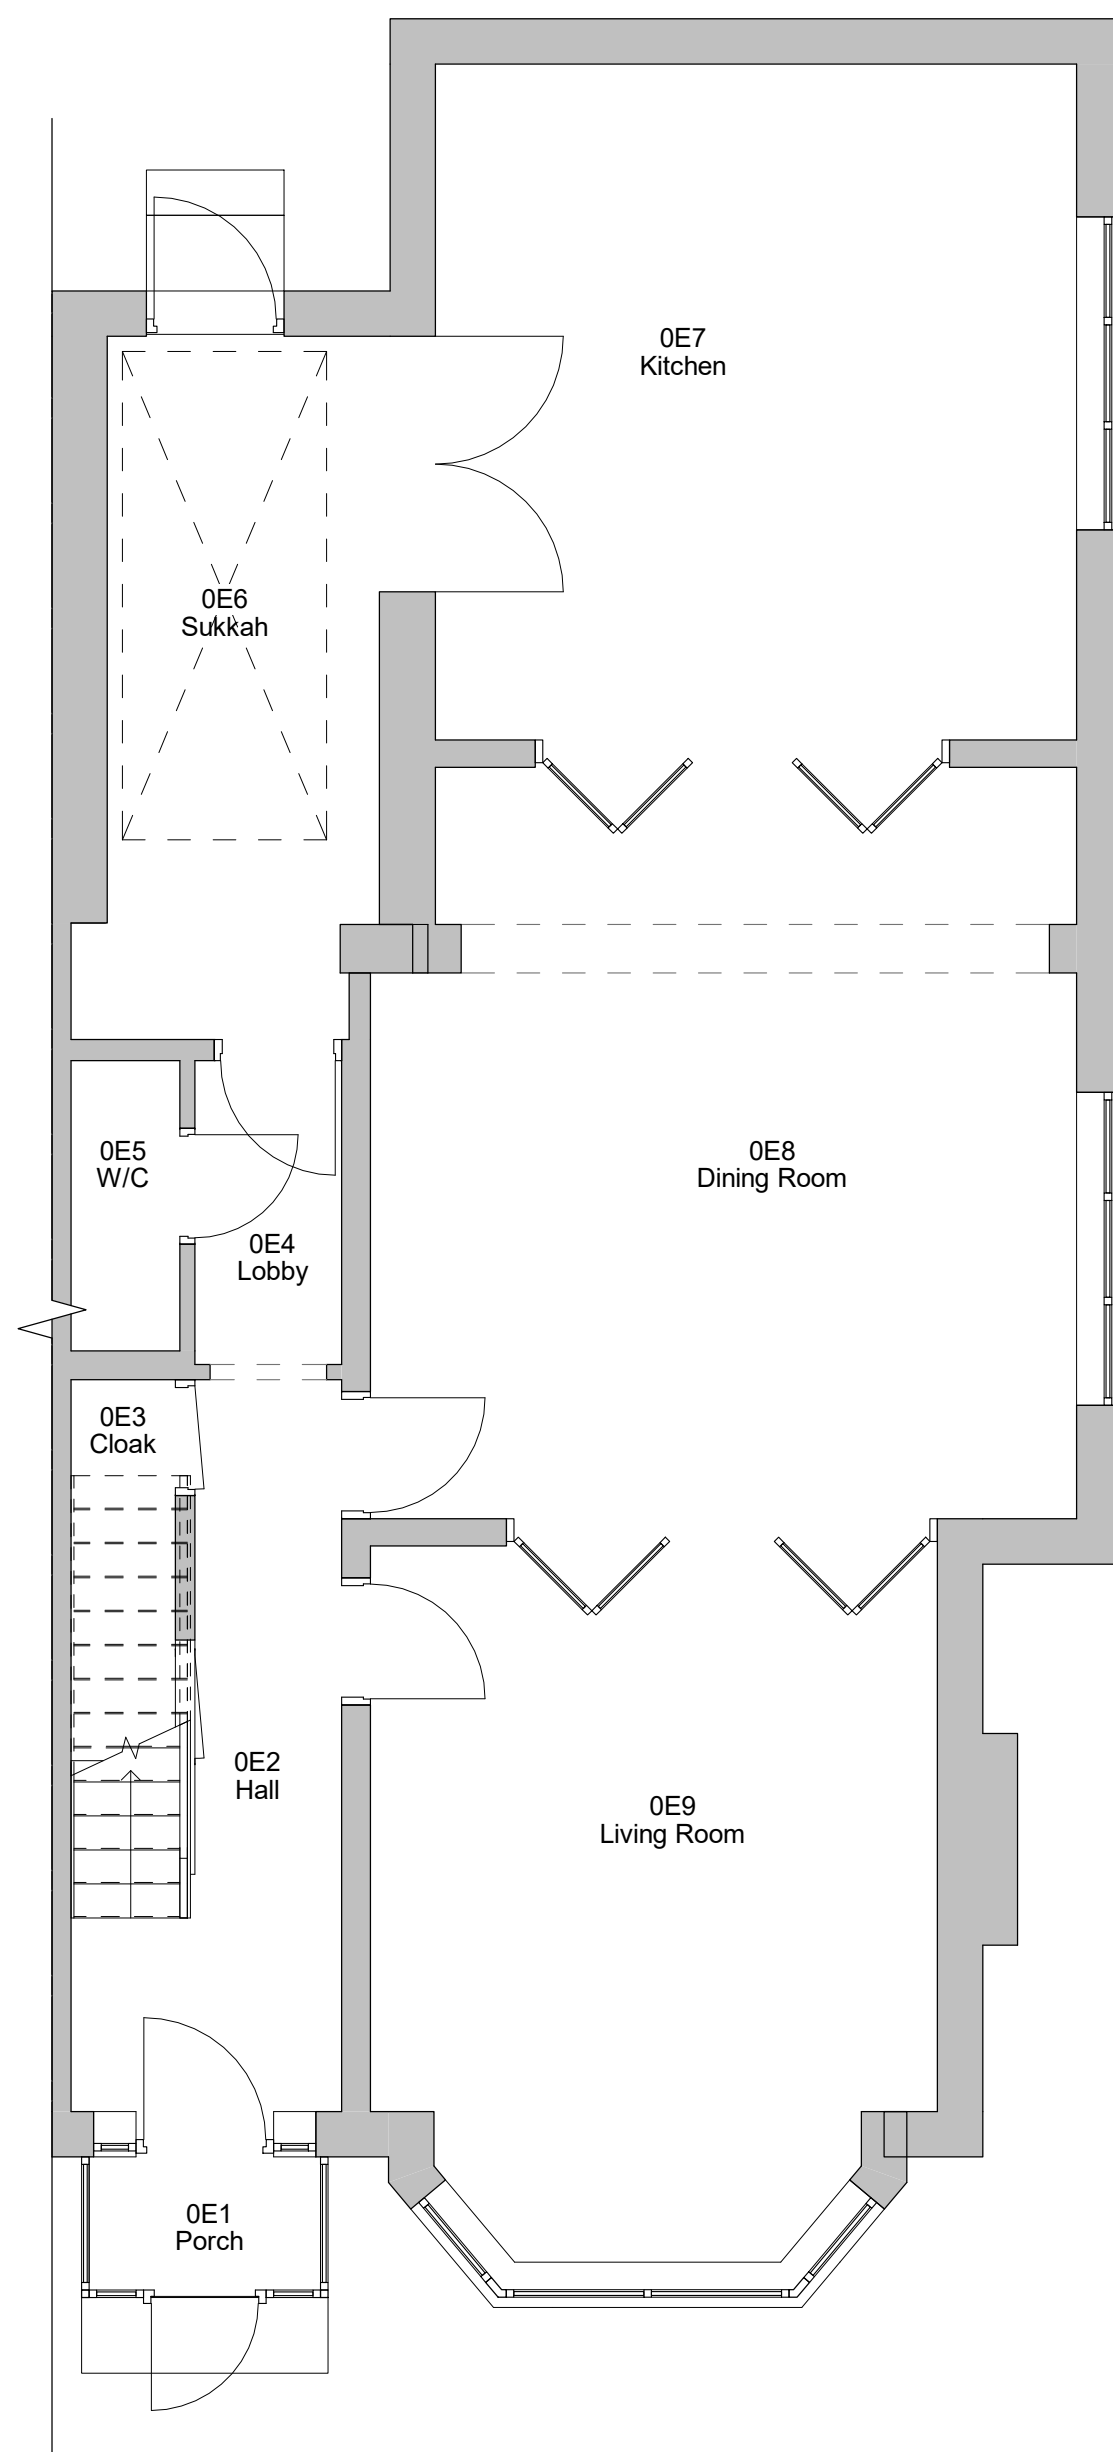





1 Level 0 - Existing
1 : 50

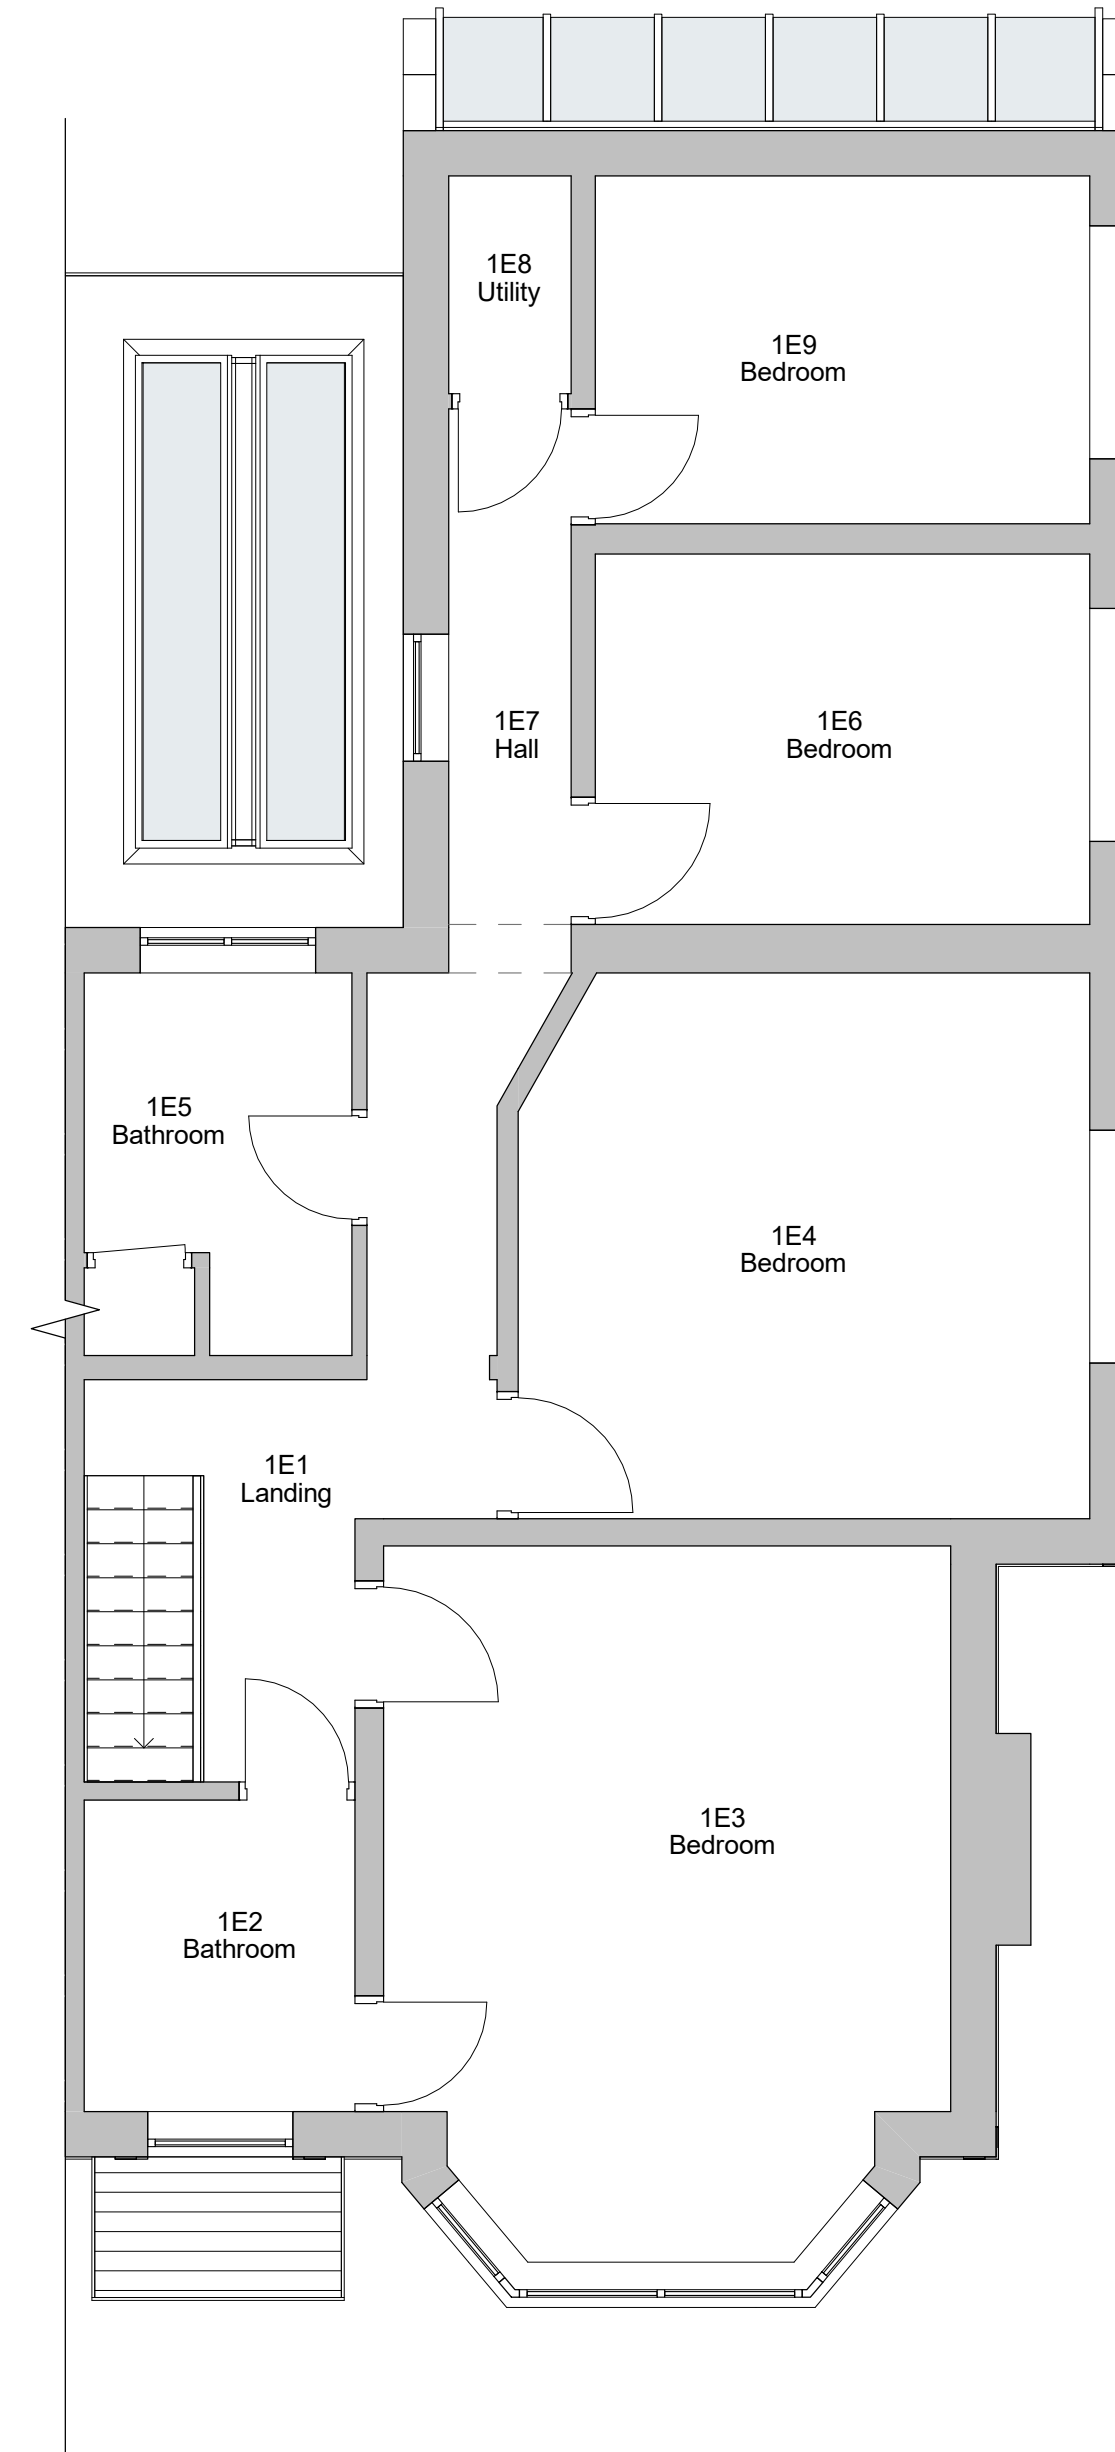


2 Level 1 - Existing
1 : 50

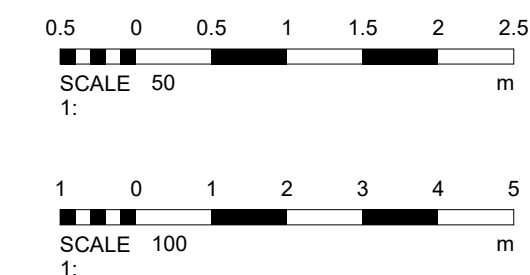

1	PLANNING	14/12/2021
No.	Description	Date
PROJECT 6 Mowbray Avenue		
TITLE Existing Plans and Elevations		
CLIENT Lobenstein		
STATUS PLANNING		
DRAWN BY TP	DATE 16/07/2021	SCALE (@ A1) As indicated
PROJECT NUMBER GSS21058	DRAWING NUMBER 002	REV 1
GOLD SKETCH S T U D I O S www.goldsketch.co.uk info@goldsketch.co.uk 0161 792 9595		
NOTES © COPYRIGHT ALL RIGHTS RESERVED. THIS DRAWING MUST NOT BE REPRODUCED WITHOUT WRITTEN CONSENT. DRAWING TO BE USED FOR THE SITE AS INDICATED ONLY. ALL DIMENSIONS AND SETTING OUT DATA ARE INDICATED AND CO-ORDINATES ON SITE. ANY DISCREPANCIES TO BE REPORTED TO THE DRAWING AUTHOR. THE DRAWING SHALL BE THE PROPERTY OF THE DRAWING AUTHOR AND SHALL NOT BE LOANED, REPRODUCED, COPIED, OR REPRODUCED IN ANY MANNER WITHOUT THE WRITTEN CONSENT OF THE DRAWING AUTHOR. ALL DIMENSIONS ON THIS DRAWING ARE IN METERS (UNLESS OTHERWISE STATED).		

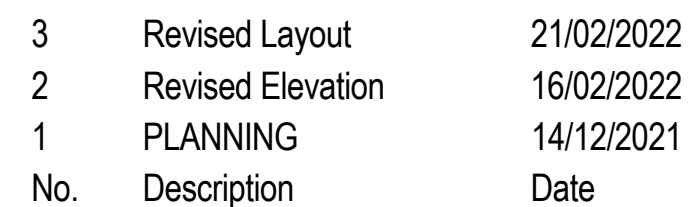   

 PROJECT											
6 Mowbray Avenue											
TITLE											
Proposed Plans and Elevations											
CLIENT											
Lobenstein											
SUBJECT											
DRAWING											
<table border="1"> <tr> <td>DRAWN BY</td> <td>DATE</td> <td colspan="2">SCALE (@ A1)</td> </tr> <tr> <td>TP</td> <td>09/09/2021</td> <td colspan="2">As indicated</td> </tr> </table>				DRAWN BY	DATE	SCALE (@ A1)		TP	09/09/2021	As indicated	
DRAWN BY	DATE	SCALE (@ A1)									
TP	09/09/2021	As indicated									
PROJECT NUMBER		DRAWING NUMBER									
GSS21058.1		003									
			3								
											
www.goldsketch.co.uk		info@goldsketch.co.uk									
		0161 792 9595									
NOTES ©COPYRIGHT. ALL RIGHTS RESERVED. THIS DRAWING IS NOT TO BE REPRODUCED WITHOUT PRIOR WRITTEN CONSENT. THE DESIGNER ACCEPTS NO LIABILITY FOR THE DESIGN OR CONSTRUCTION OF ANY WORK. ALL DIMENSIONS AND SETTING OUT SHALL BE CHECKED AND CONFIRMED ON SITE. ANY DISCREPANCIES TO BE REPORTED TO THE DESIGNER PRIOR TO THE COMMENCEMENT OF ANY WORK. ALL WORKS AND MATERIALS TO BE IN ACCORDANCE WITH CURRENT STATUTORY REGULATIONS. LEGISLATION, CURRENT CODES OF PRACTICE AND BRITISH STANDARDS. ALL DIMENSIONS ON THIS DRAWING ARE IN MILLIMETRES (UNLESS OTHERWISE STATED).											

LEVEL ROOF
5830

LEVEL 1
3030

LEVEL 0
0


LEVEL B1
-2000

3 Front - Existing
1 : 100


4 Left Side - Existing
1 : 100

5 Rear - Existing
1 : 100


6 Right Side - Existing
1 : 100

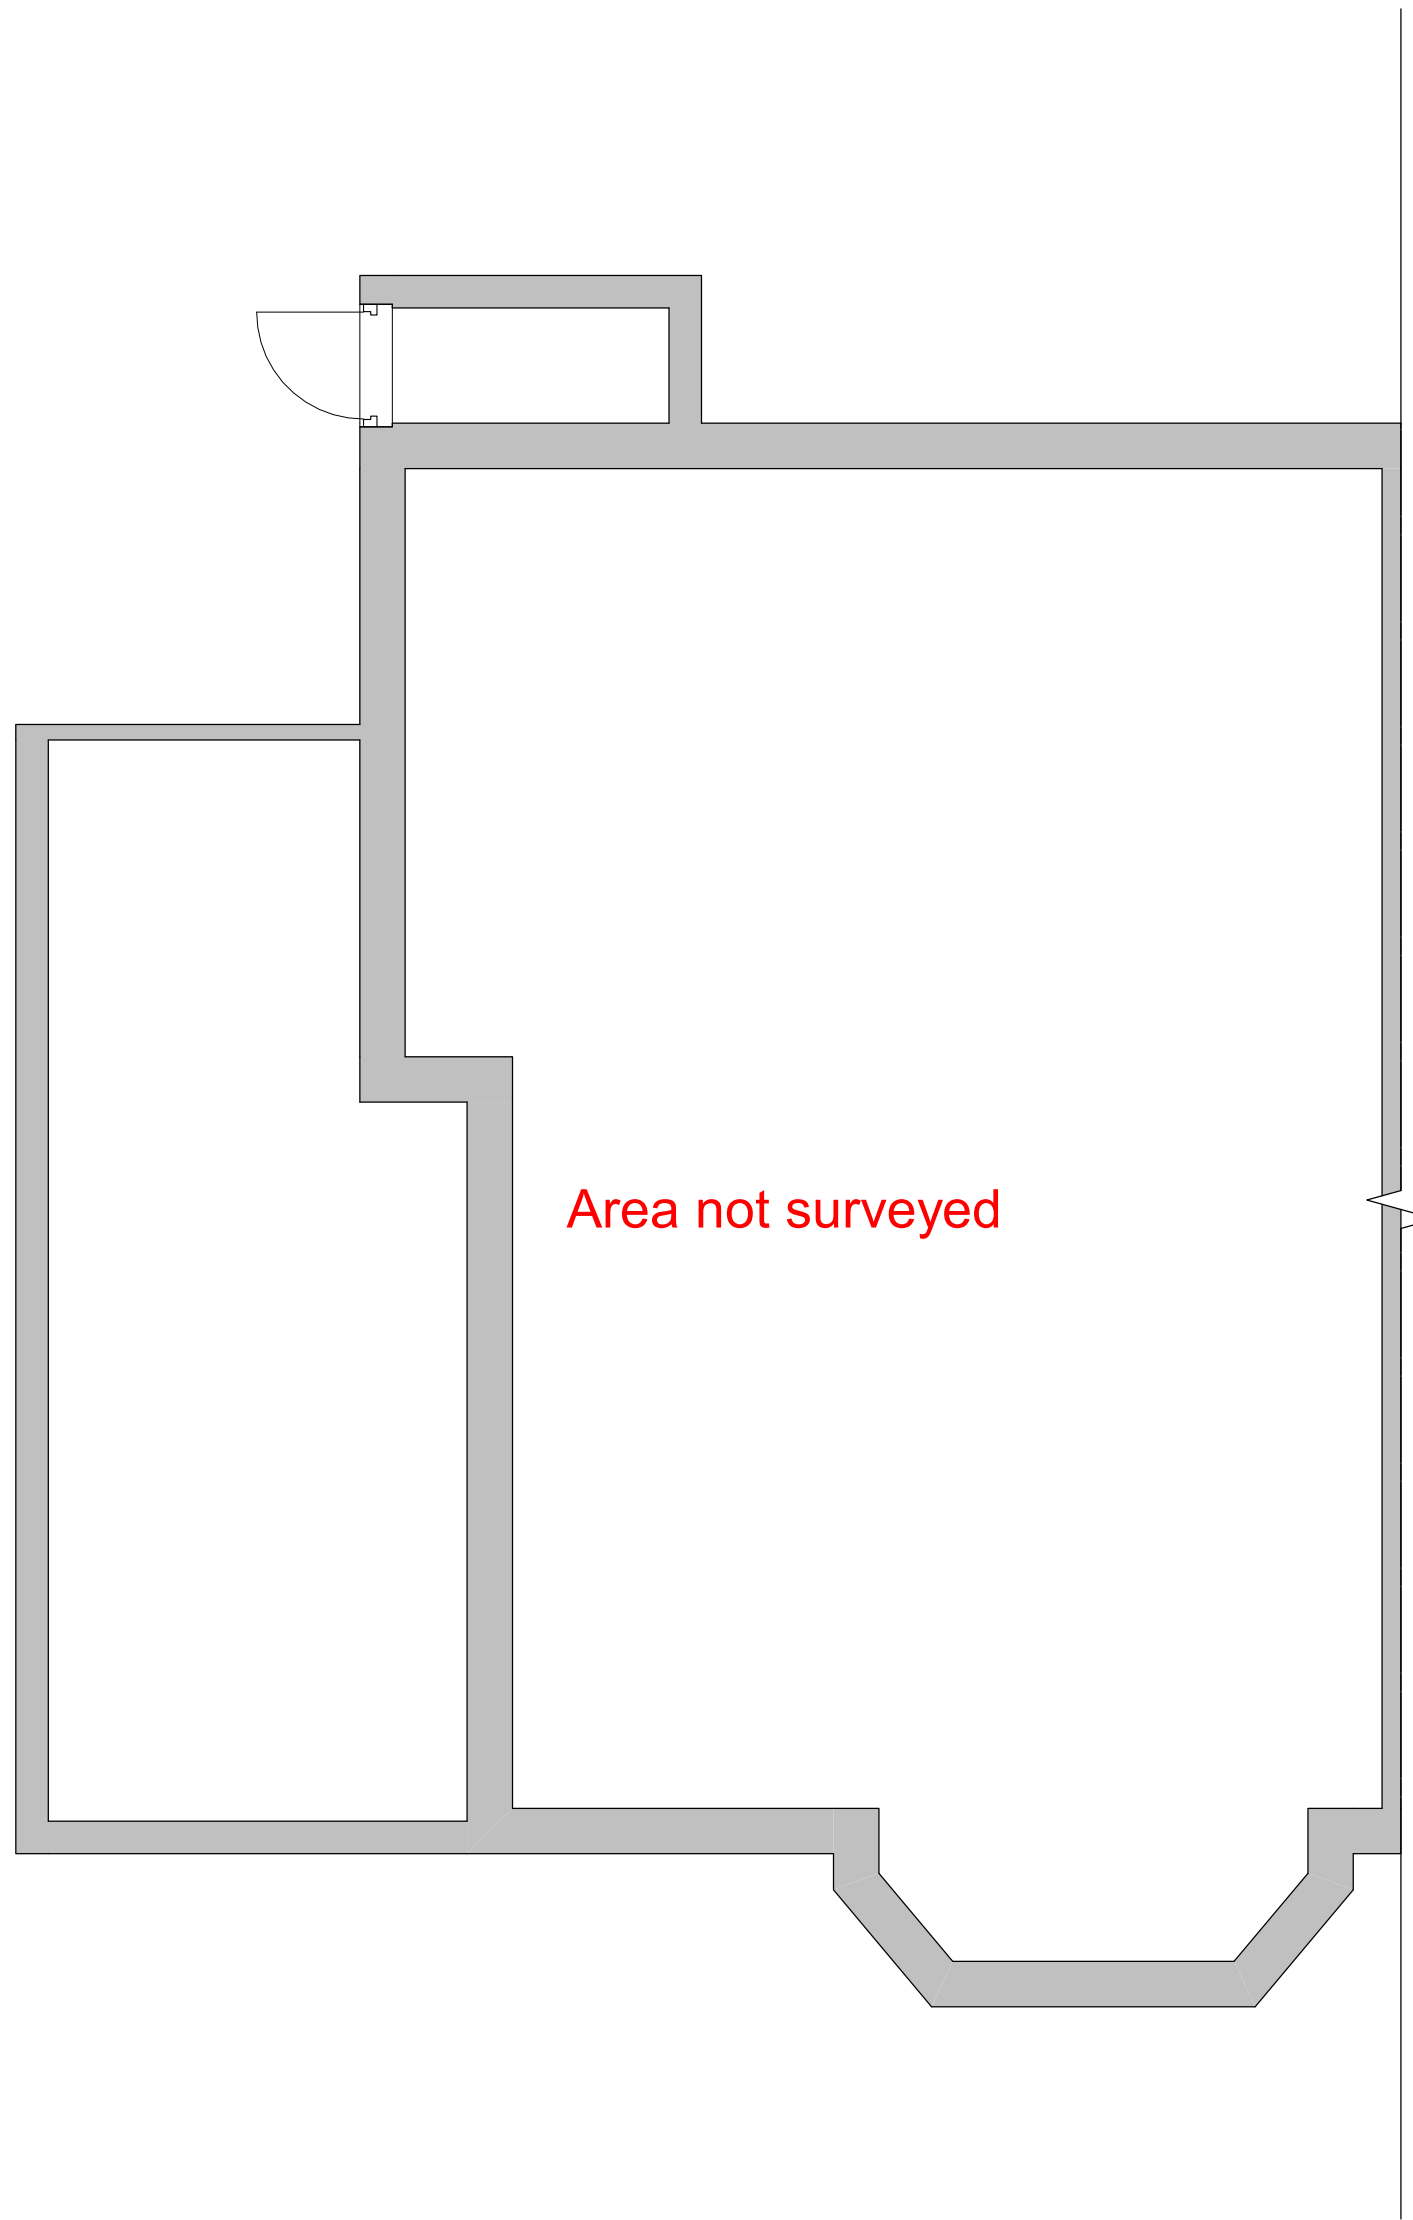


0 Level B1 - Existing
1 : 50

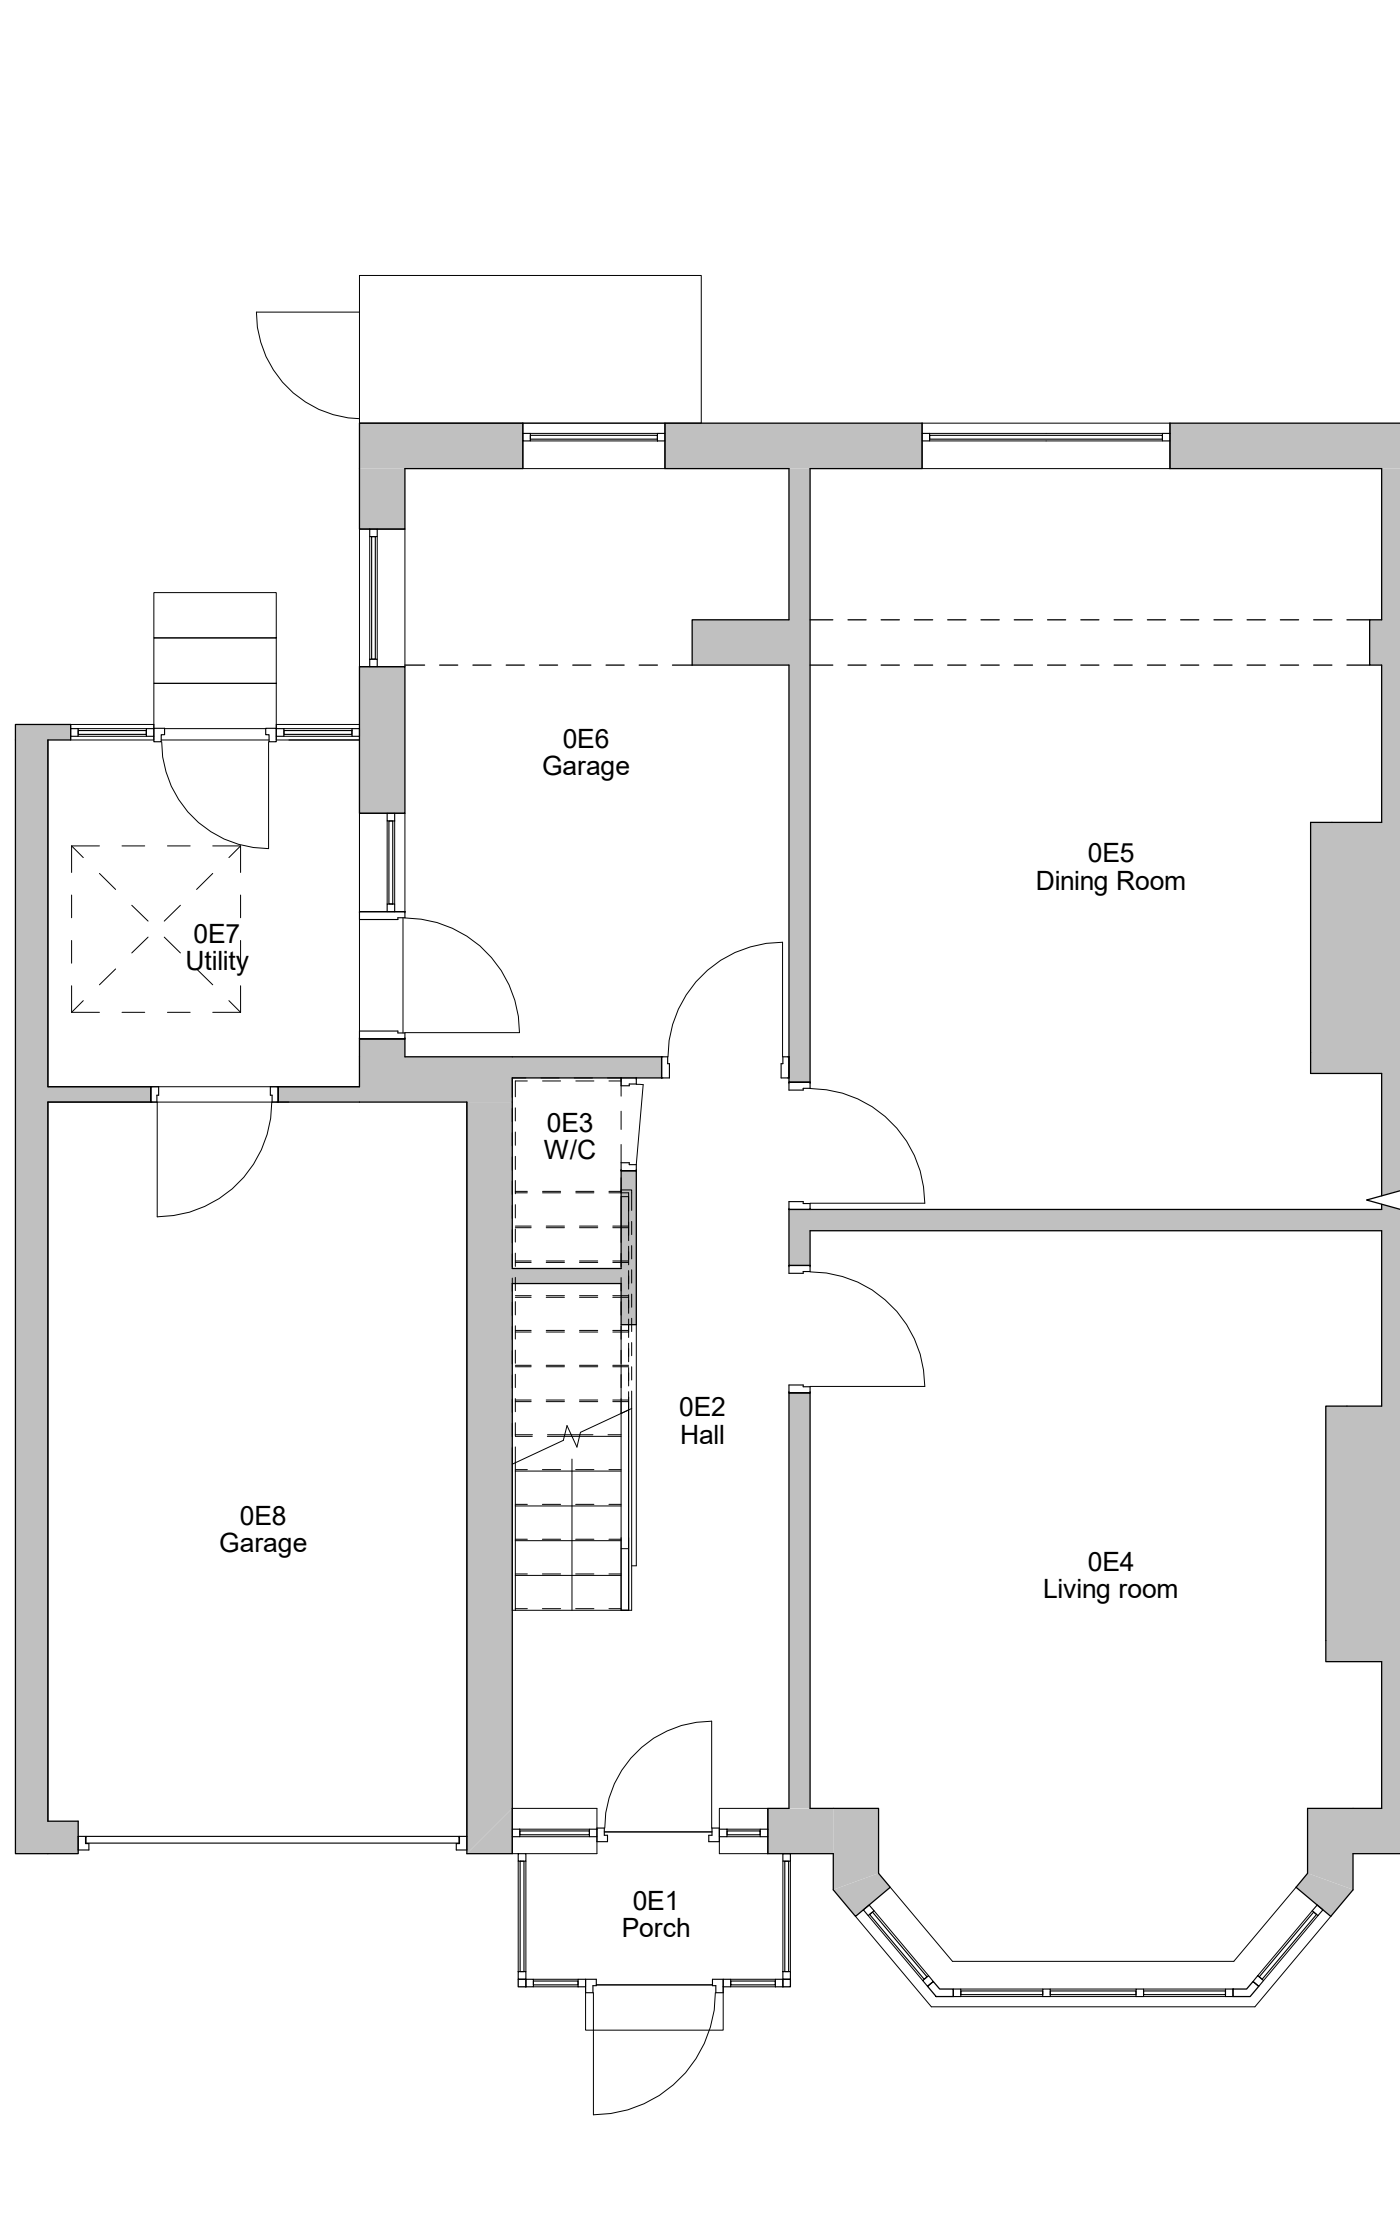

1 Level 0 - Existing
1 : 50

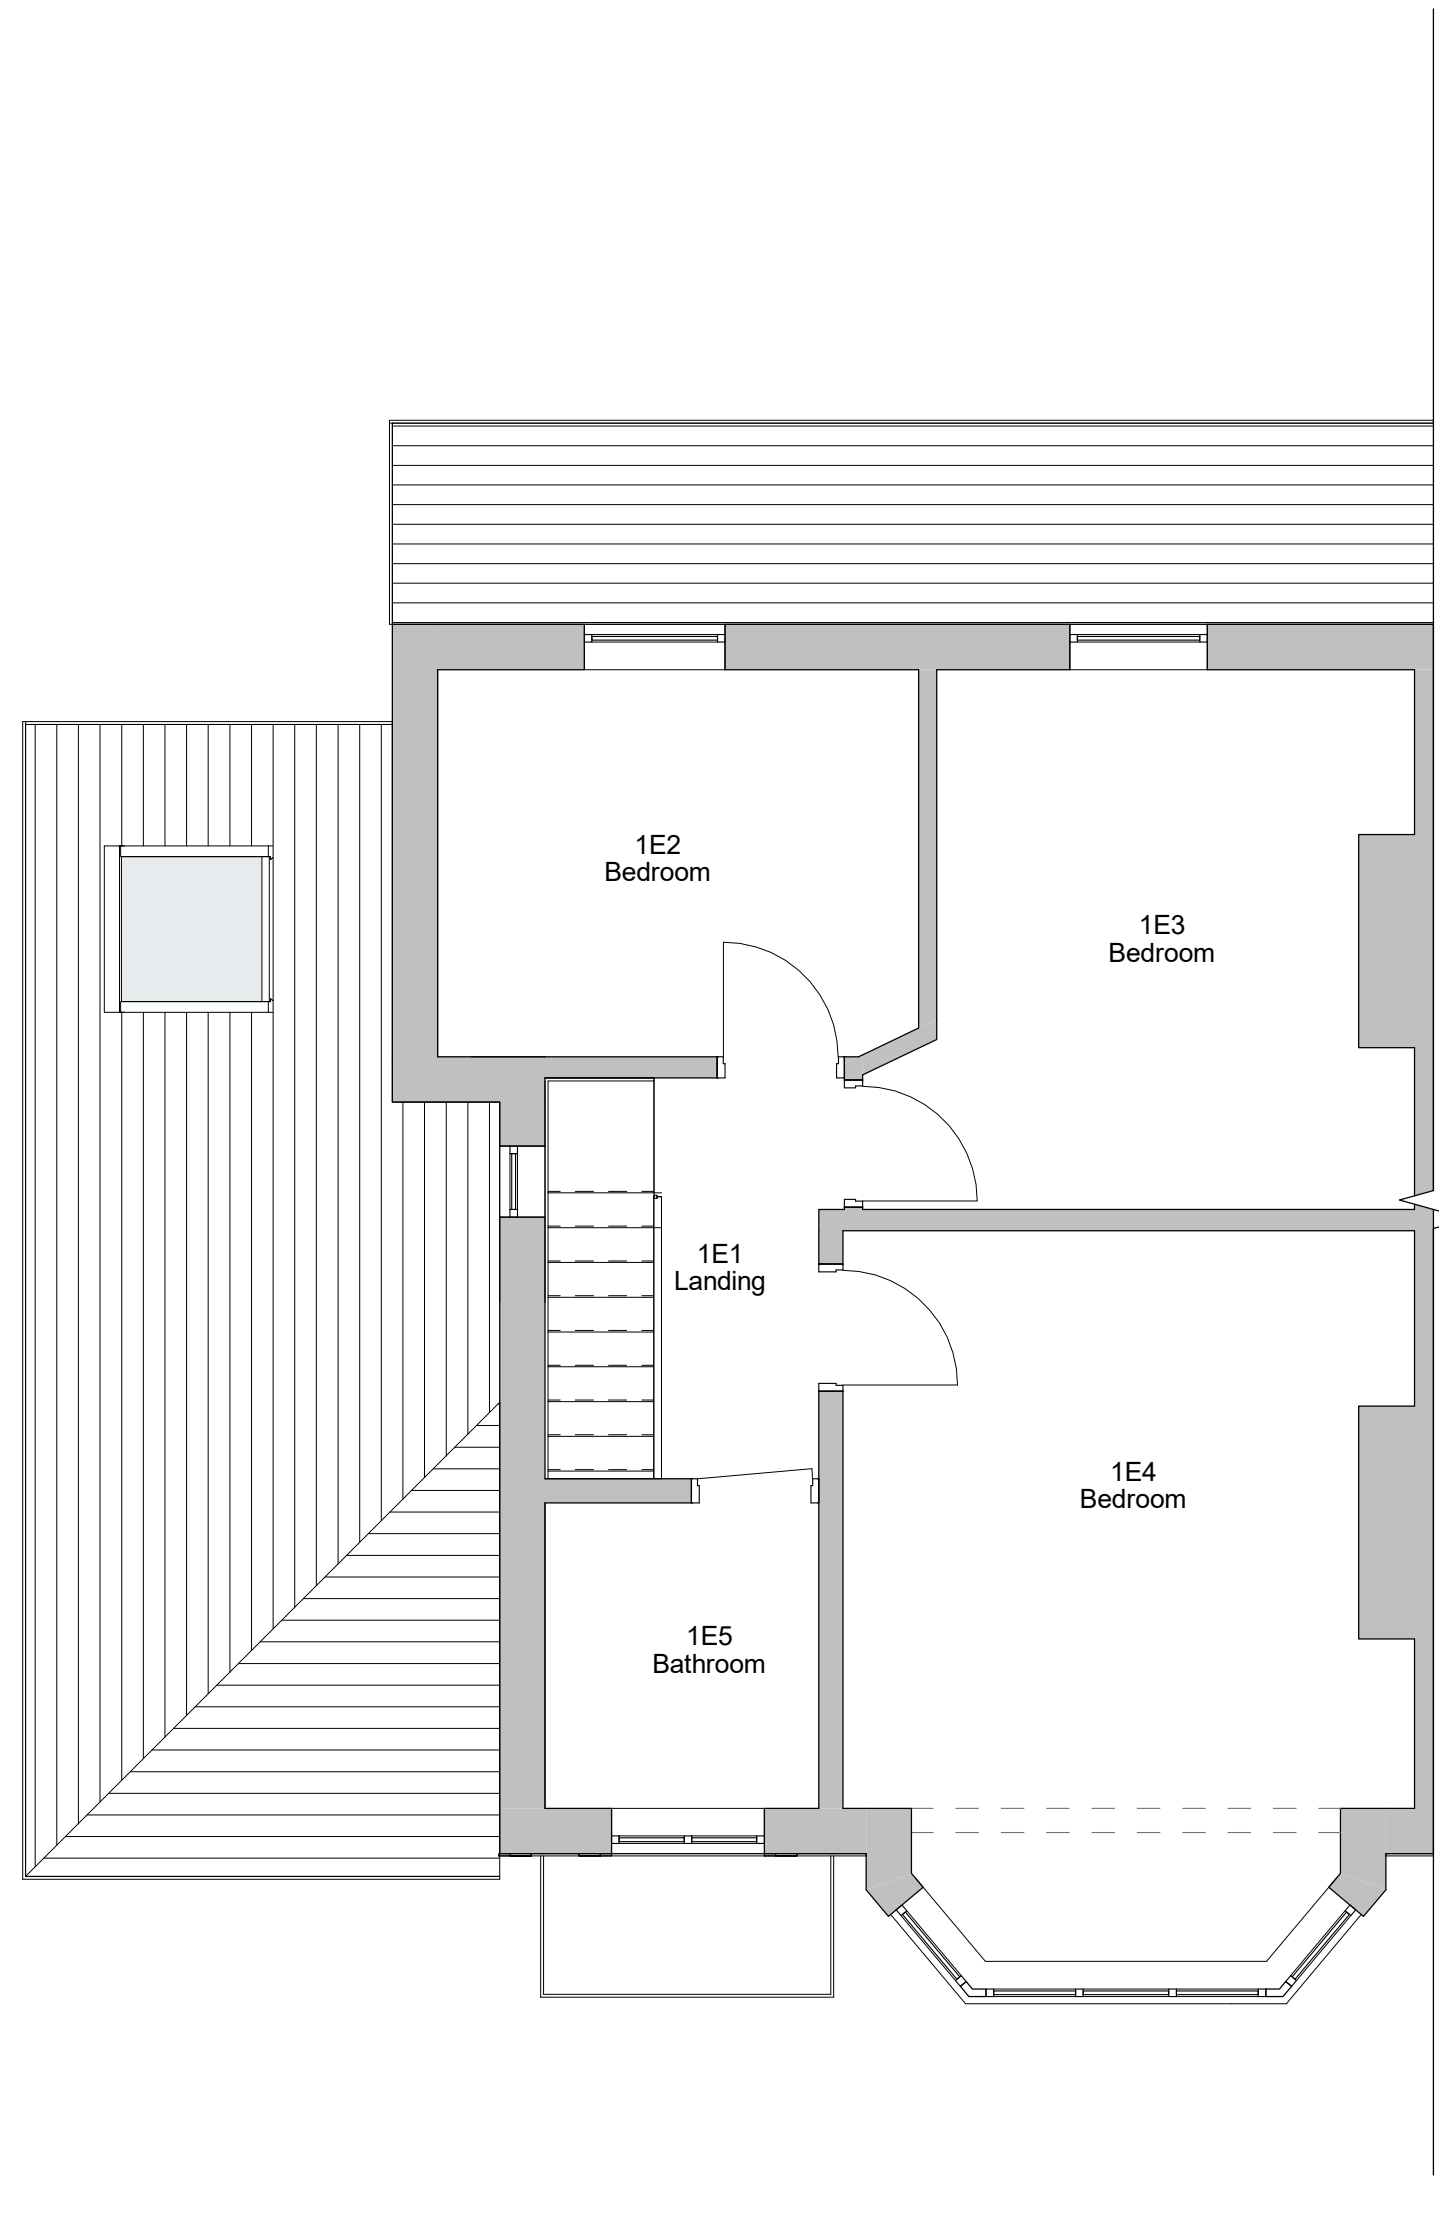

2 Level 1 - Existing
1 : 50

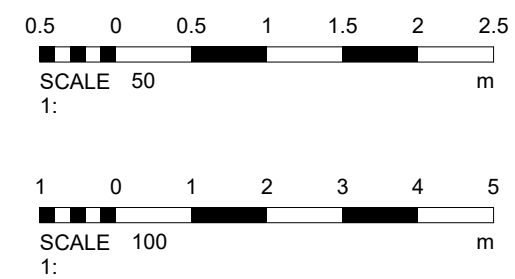

1	PLANNING	14/12/2021
No.	Description	Date
PROJECT 8 Mowbray Avenue		
TITLE Existing Plans and Elevations		
CLIENT Mr Stone		
STATUS PLANNING		
DRAWN BY TP	DATE 16/07/2021	SCALE (@ A1) As indicated
PROJECT NUMBER GSS21072	DRAWING NUMBER 002	REV 1
GOLD SKETCH S T U D I O S www.goldsketch.co.uk info@goldsketch.co.uk 0161 792 9595		
NOTES © COPYRIGHT - ALL RIGHTS RESERVED. THIS DRAWING MUST NOT BE REPRODUCED WITHOUT WRITTEN CONSENT. DRAWING TO BE USED FOR THE SITE AS INDICATED ONLY. ALL DIMENSIONS AND SETTING OUT SHALL BE IN ACCORDANCE WITH THE CONSTRUCTION OF THE DRAWING AND THE CONSTRUCTION OF THE DRAWING. LEGISLATION AND LOCAL CODES OF PRACTICE AND BRITISH STANDARDS. ALL DIMENSIONS ON THIS DRAWING ARE IN MILLIMETRES (UNLESS OTHERWISE STATED).		

