




REAR ELEVATION AS EXISTING

SIDE ELEVATION AS EXISTING


FRONT ELEVATION AS EXISTING

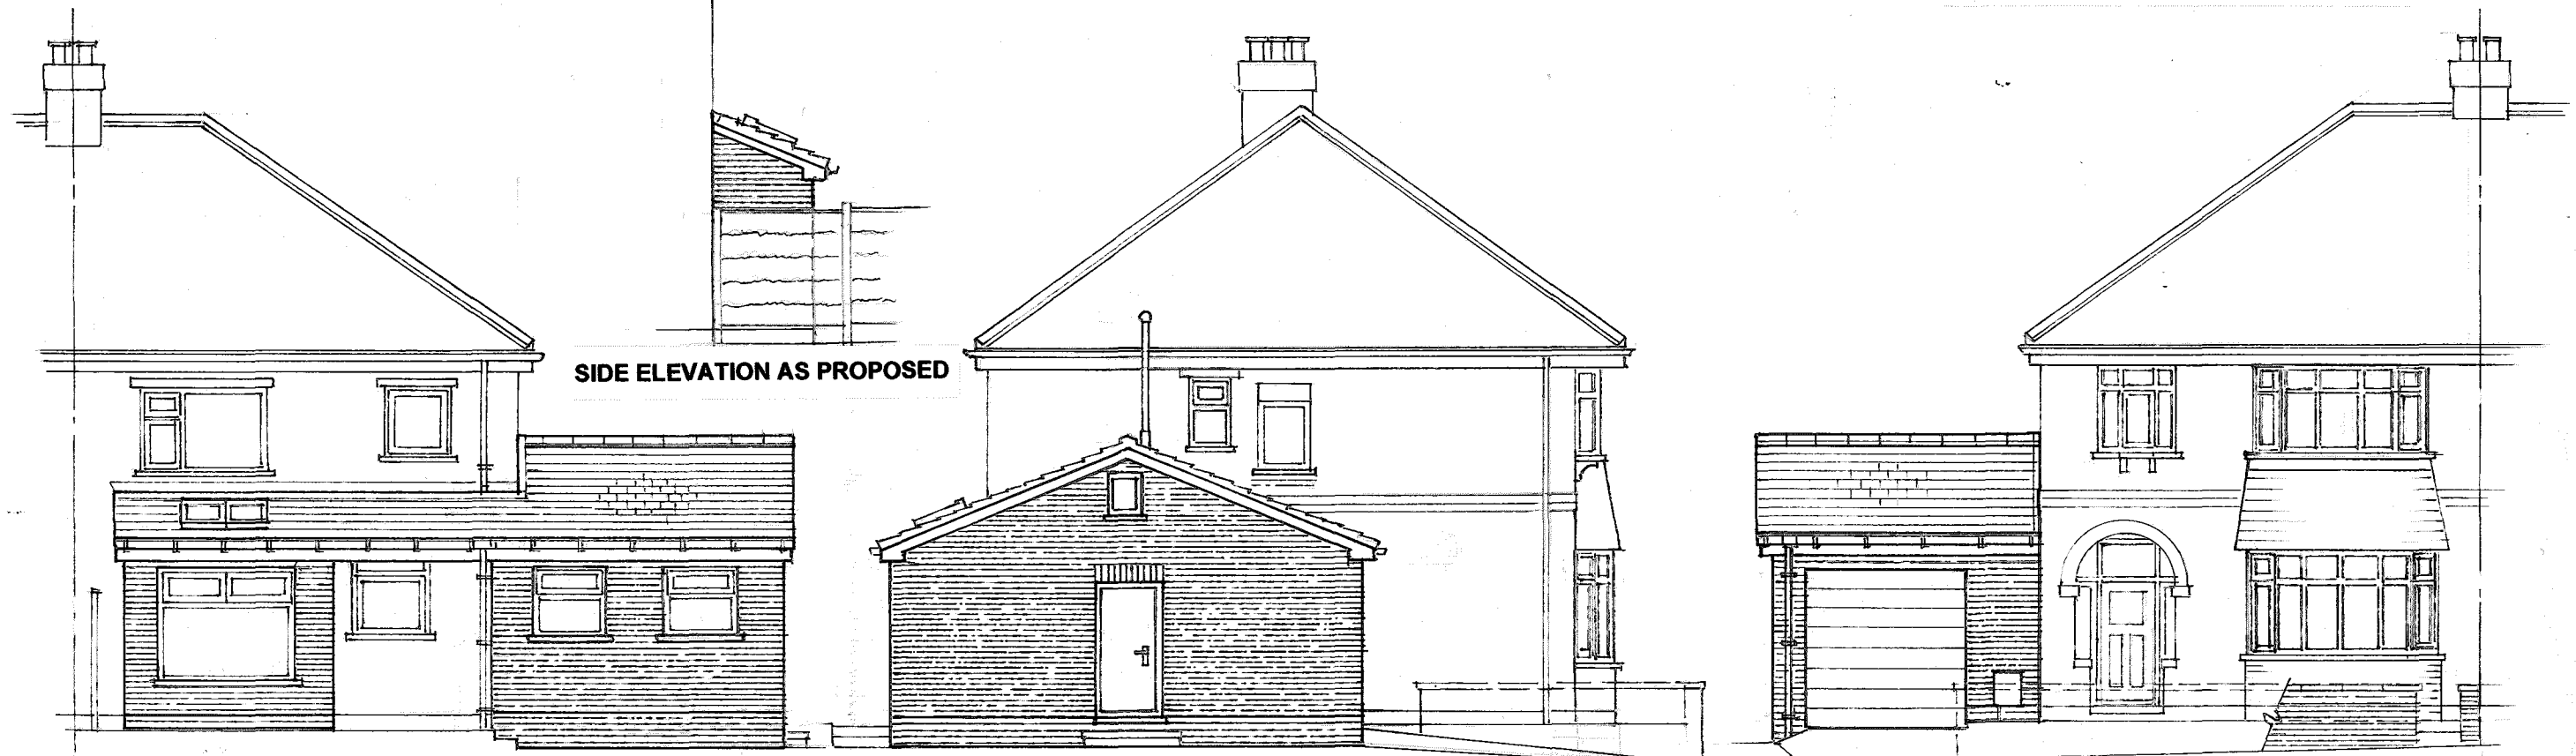


REAR ELEVATION AS PROPOSED

SIDE ELEVATION AS PROPOSED

FRONT ELEVATION AS PROPOSED

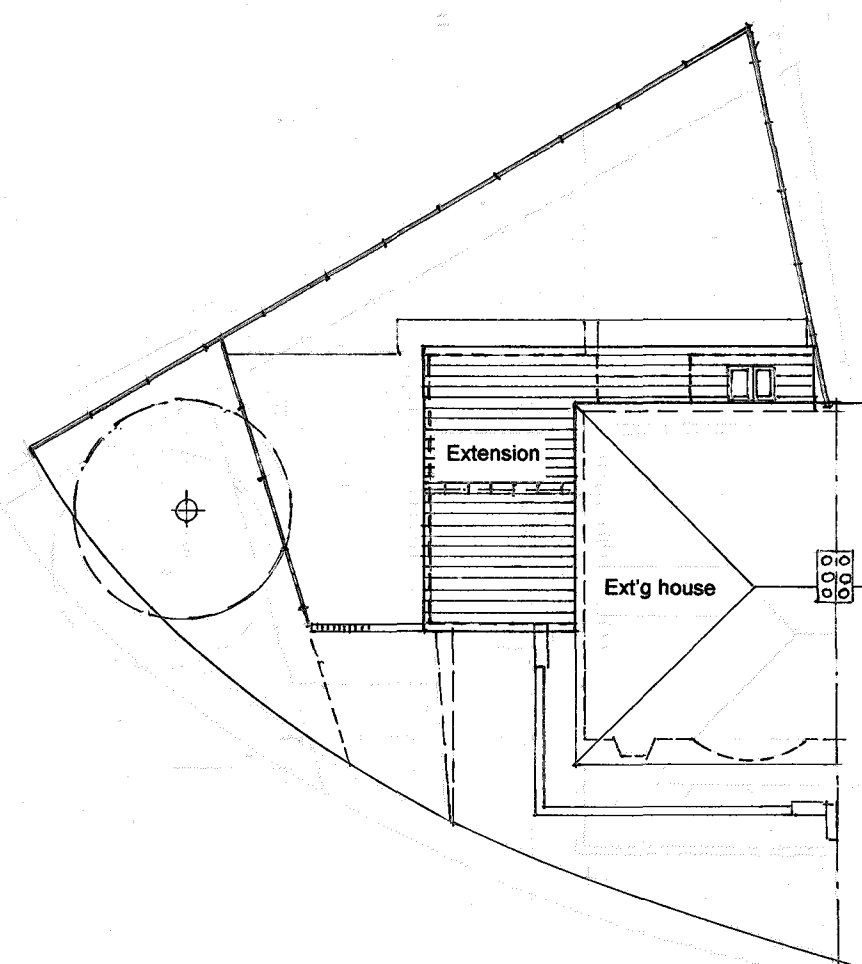

SITE LAYOUT AS PROPOSED Scale 1:200

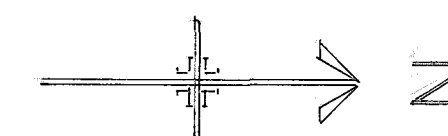


Materials


Roof
Replica grey composite slate by Britme/Tapco or equivalent, to match existing.

Walls
Dark reddish brown textured brickwork to match existing


Doors and windows
White or grey, various materials; double glazed and energy efficient.

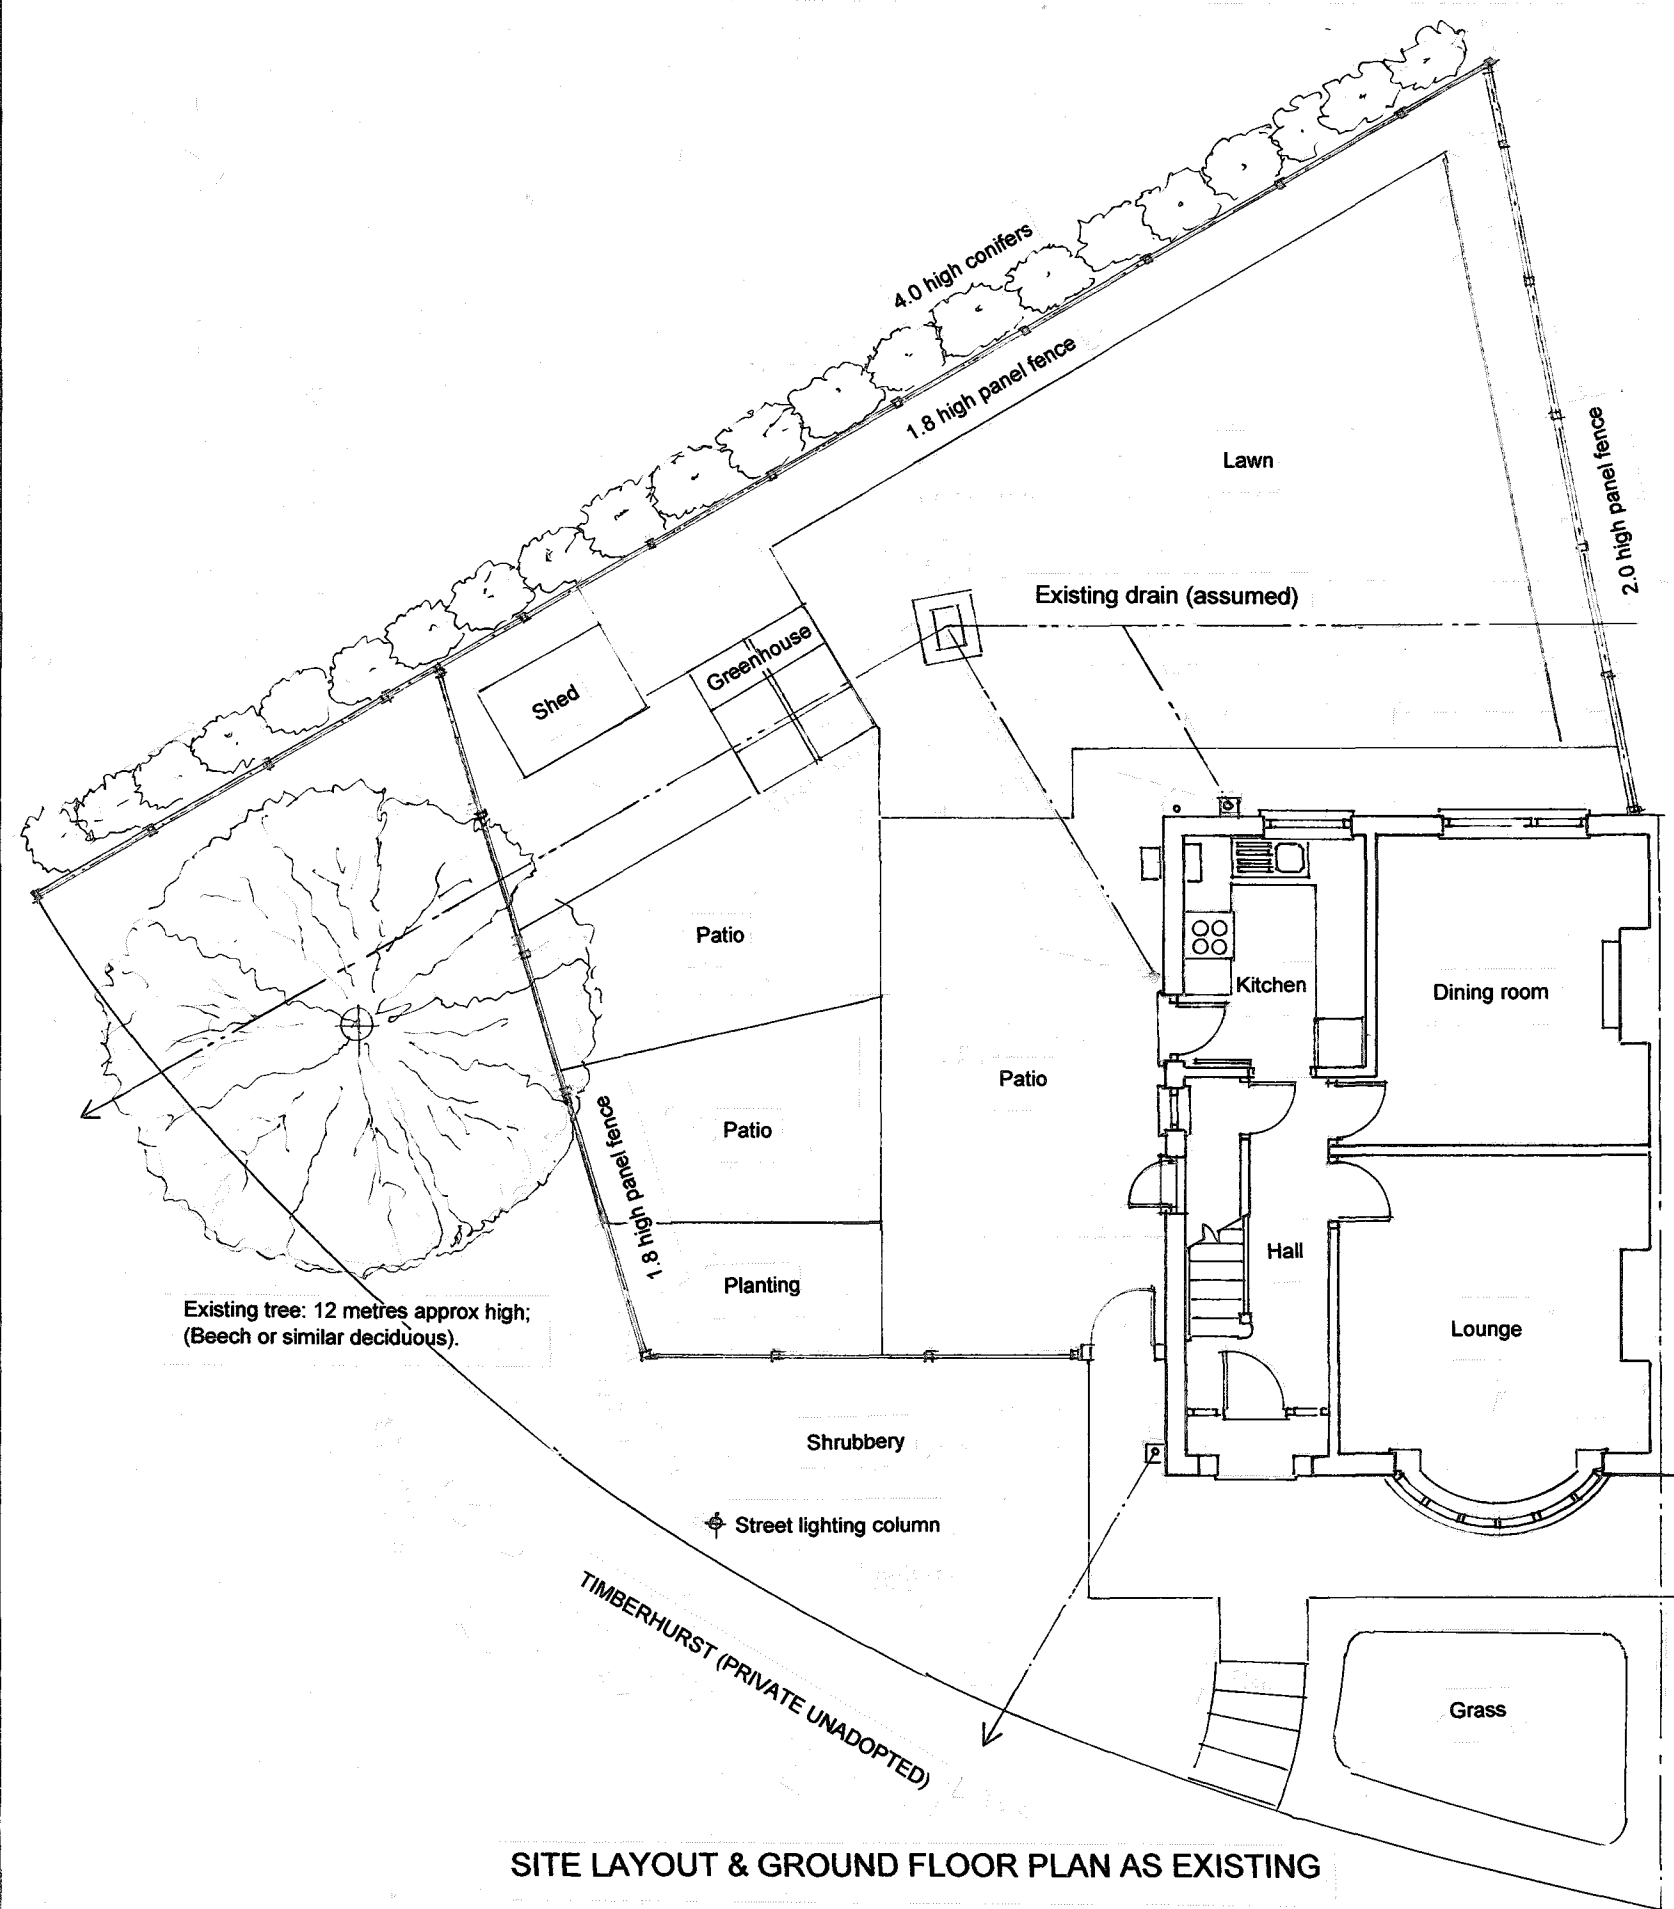

SITE LAYOUT & GROUND FLOOR PLAN AS EXISTING

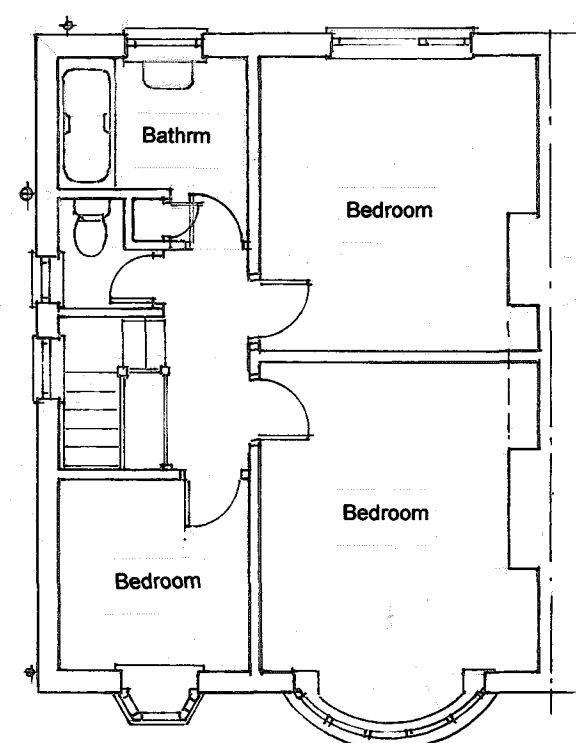

FIRST FLOOR PLAN AS EXISTING

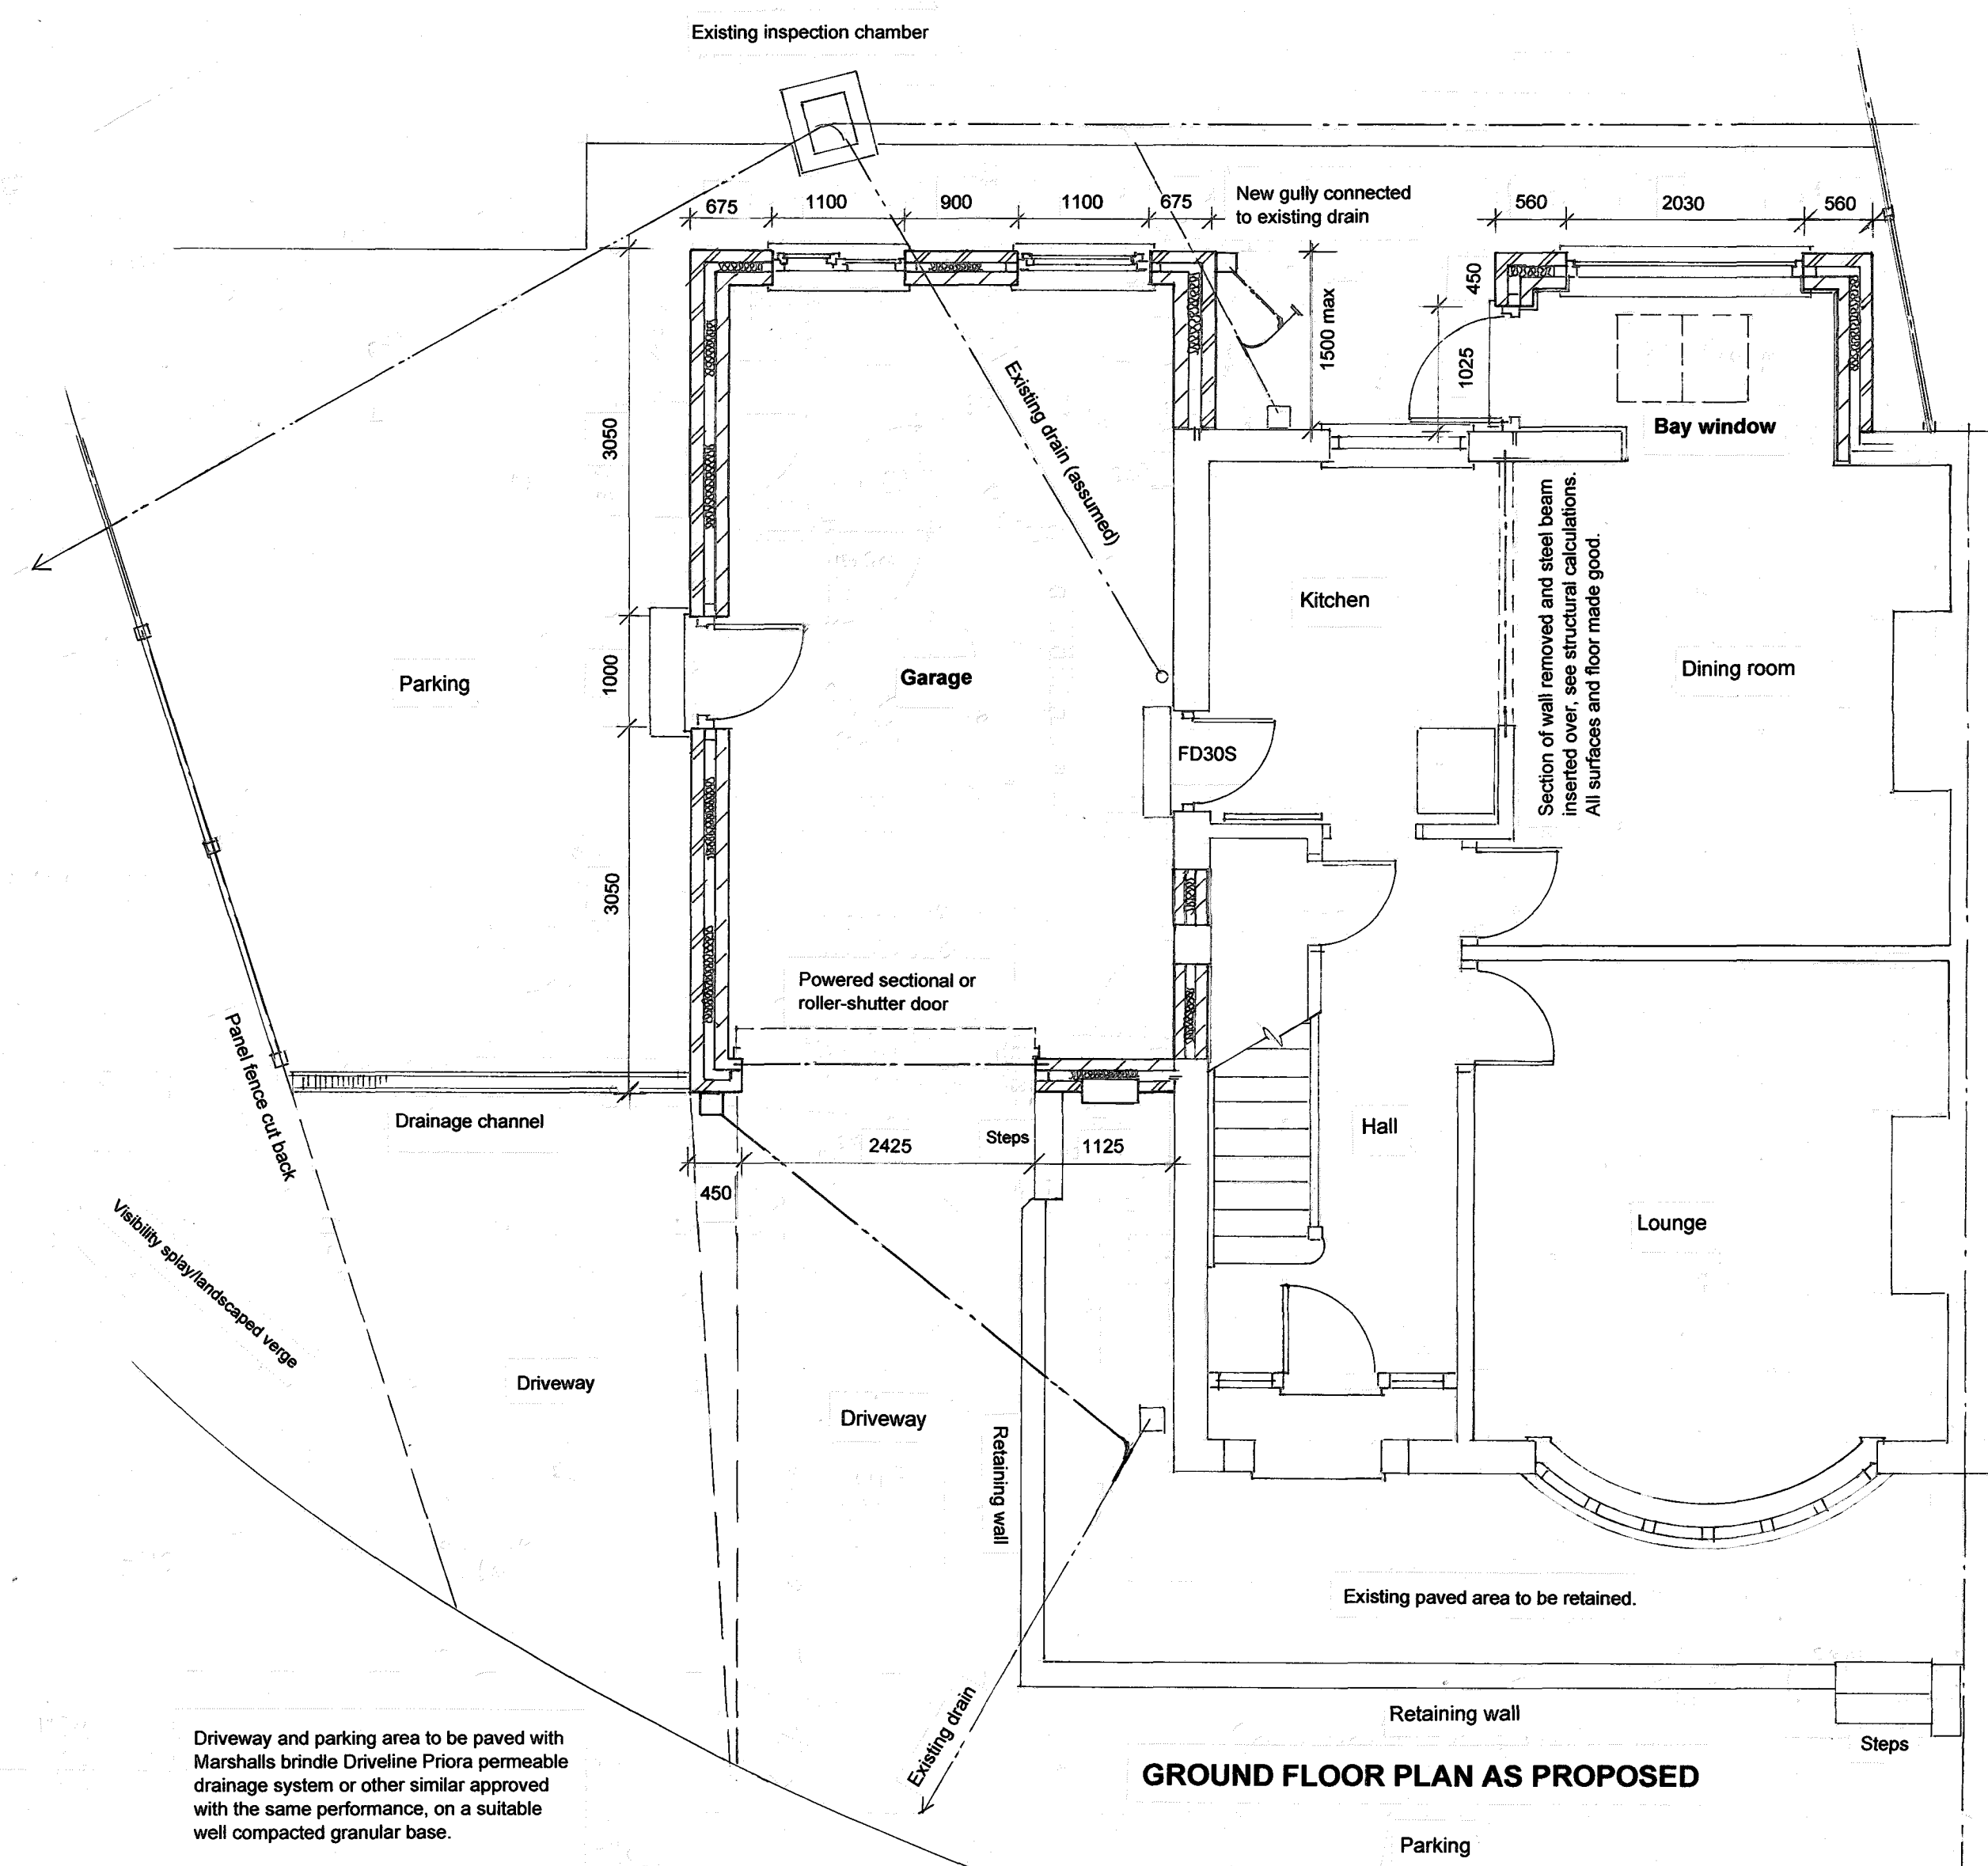

GROUND FLOOR PLAN AS PROPOSED

13 TIMBERHURST HEAP BRIDGE BURY BL9 7NZ

PROPOSED EXTENSION TO SIDE AND REAR

PLANS & ELEVATIONS AS EXISTING & PROPOSED

Scales 1:200, 1:100 & 1:50 Plan 1 of 1 January 2022

Revision 1: 10 March 2022 S Partington

Driveway paving details added