



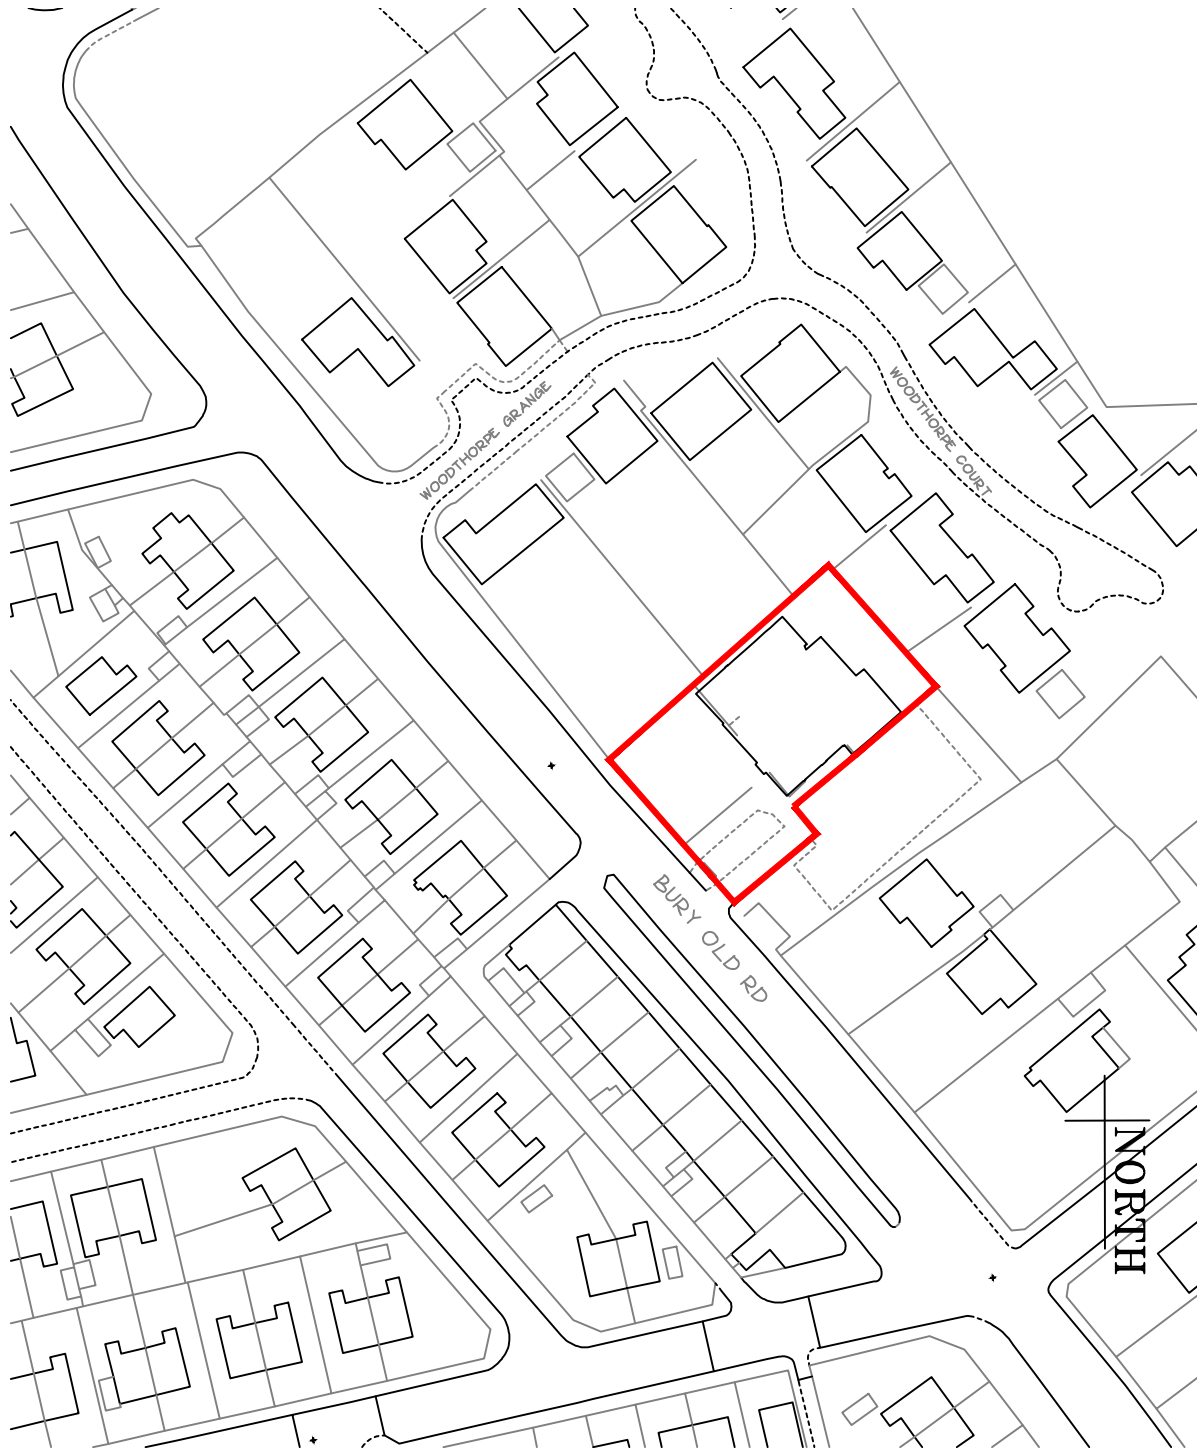


SITE LOCATION PLAN
1:1250

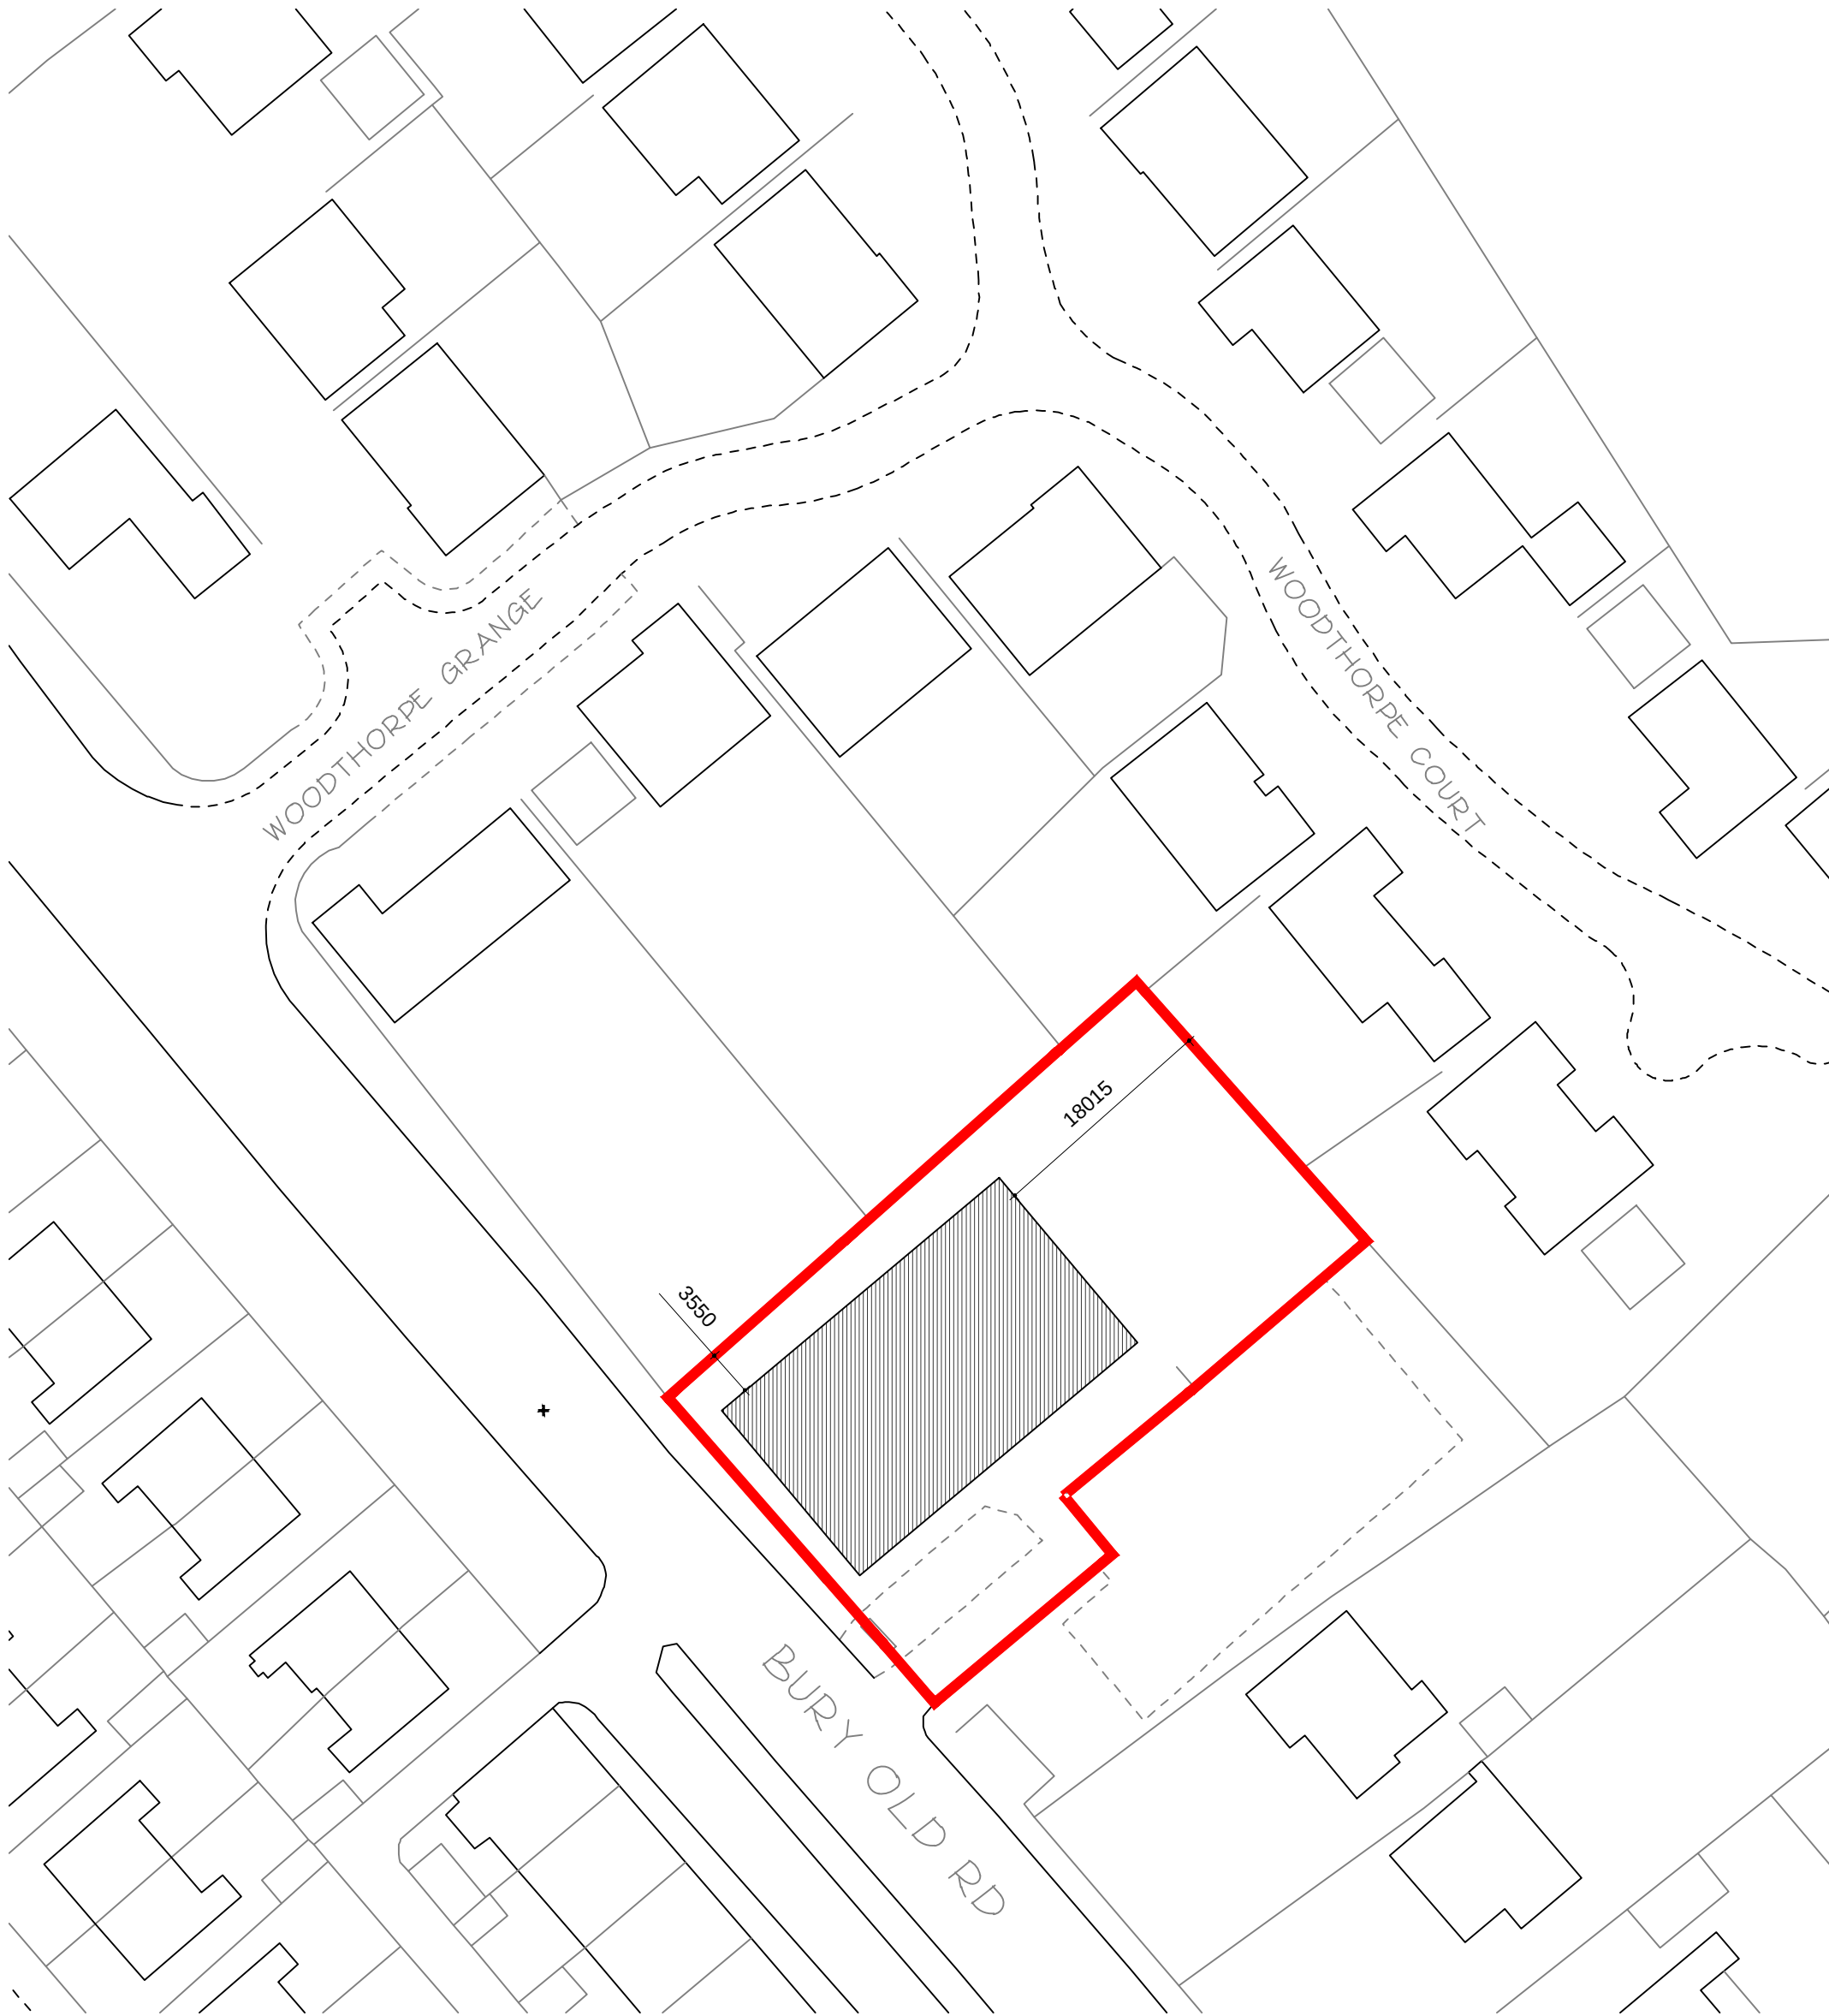

BLOCK PLAN
1:500

Revisions		
revision	date	comments

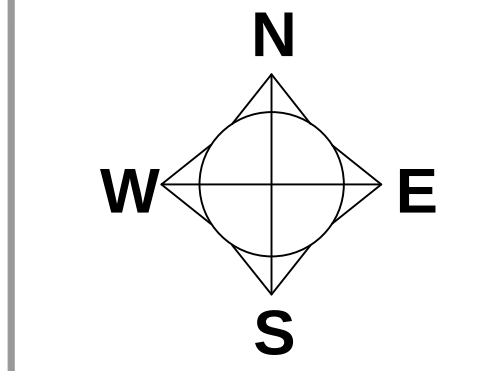

Job Title
Demolition of existing Al-Bilal Mosque and erection of new purpose built Islamic Community Centre

Site Address
Al Bilal Islamic Centre
52 Bury Old Rd
Prestwich
M25 0ER

Drawing Title
Site plans

Scale
As shown @ A1

Date
07.10.22

Drawn
uf

A., 275a Upper Brook St
Manchester
M13 0HR
T., 07894401574
E., info@lumitektion.com