



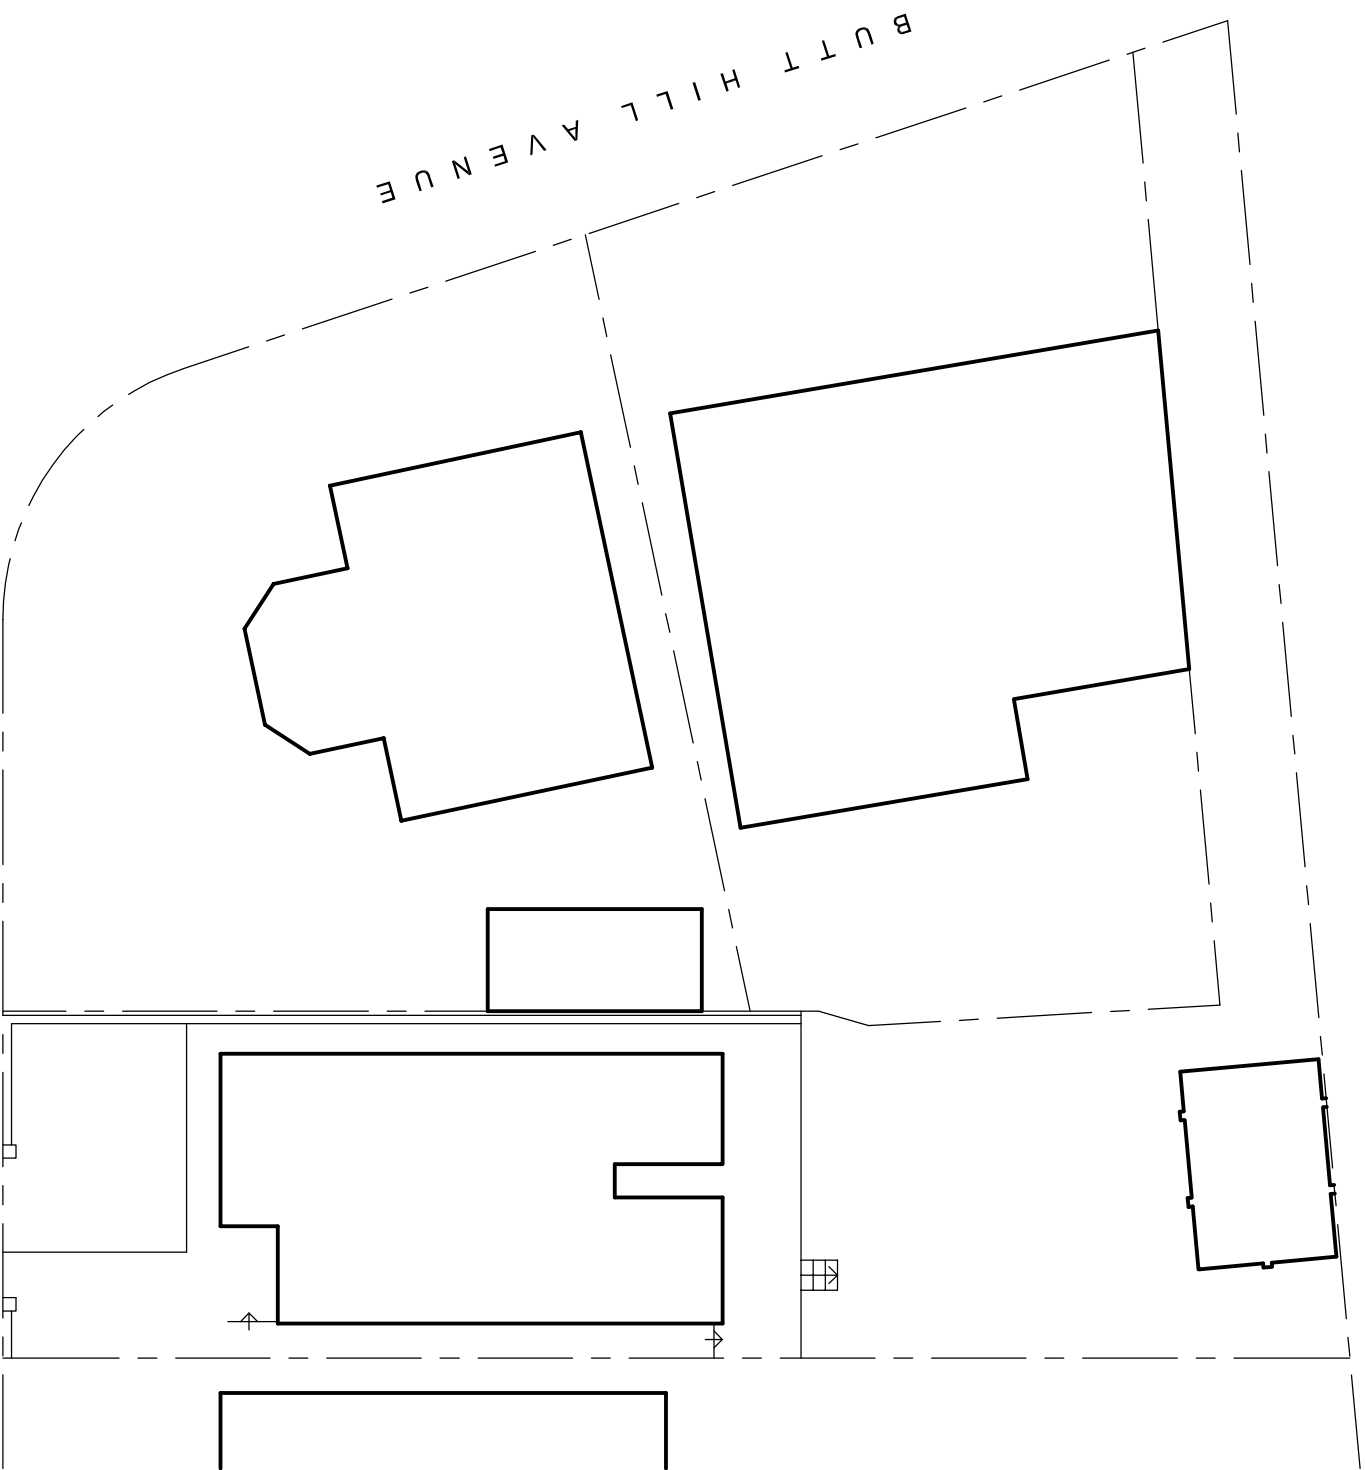

Existing Site Plan 1:200

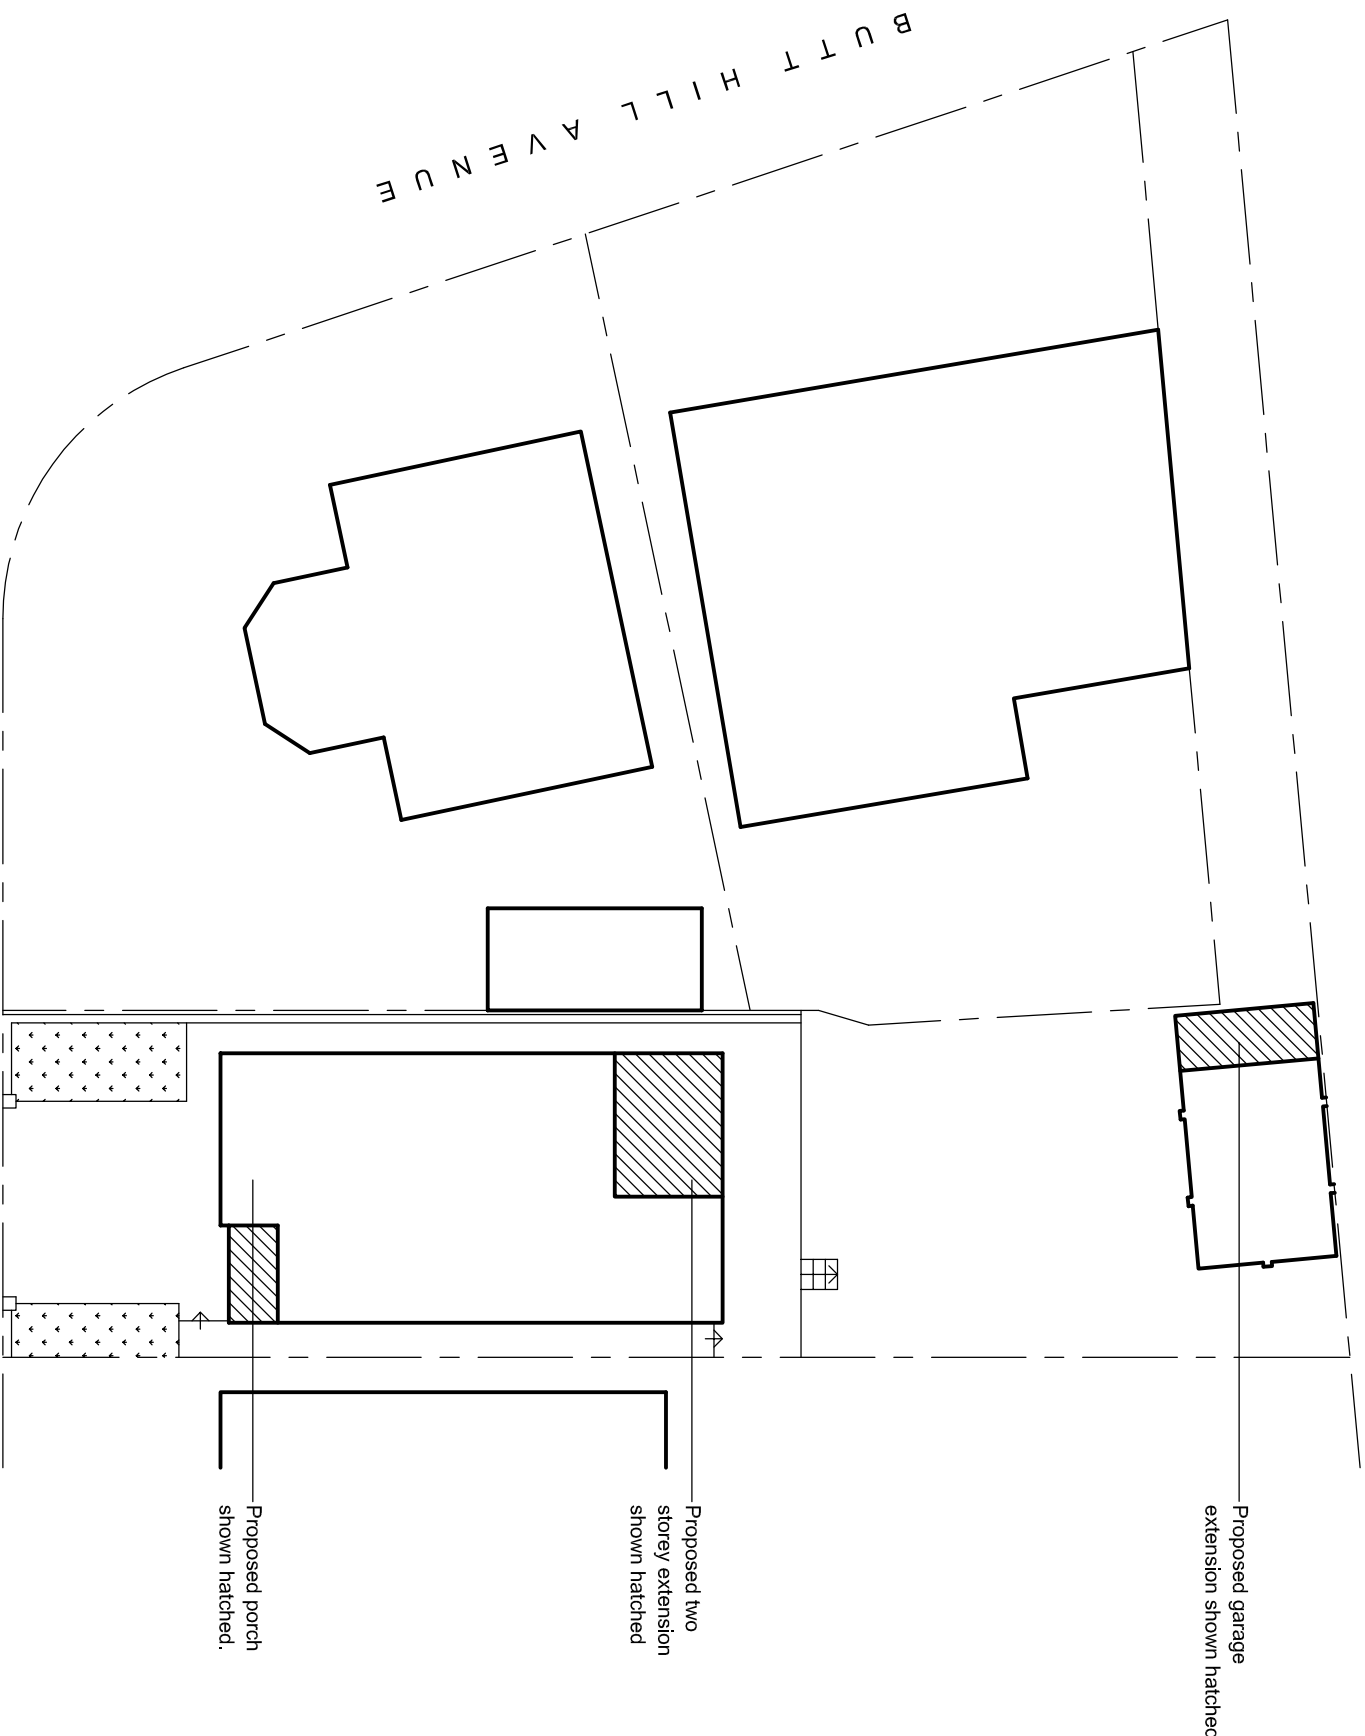

Proposed Site Plan 1:200



F
E
D
C
B
A

DAVID HAWORTH
ARCHITECTURAL DESIGN

www.davidhaworthdesign.co.uk
tel. 07976 206533 email: info@davidhaworthdesign.co.uk

client
Mir & Mrs A.Jackson

project
6 Butt Hill Drive
Prestwich

drawing
Site Plans

drawn	date	scale
e.h.	12/22	1:200
dwg no.	revision	
1520/04		