




EXISTING SITE LAYOUT

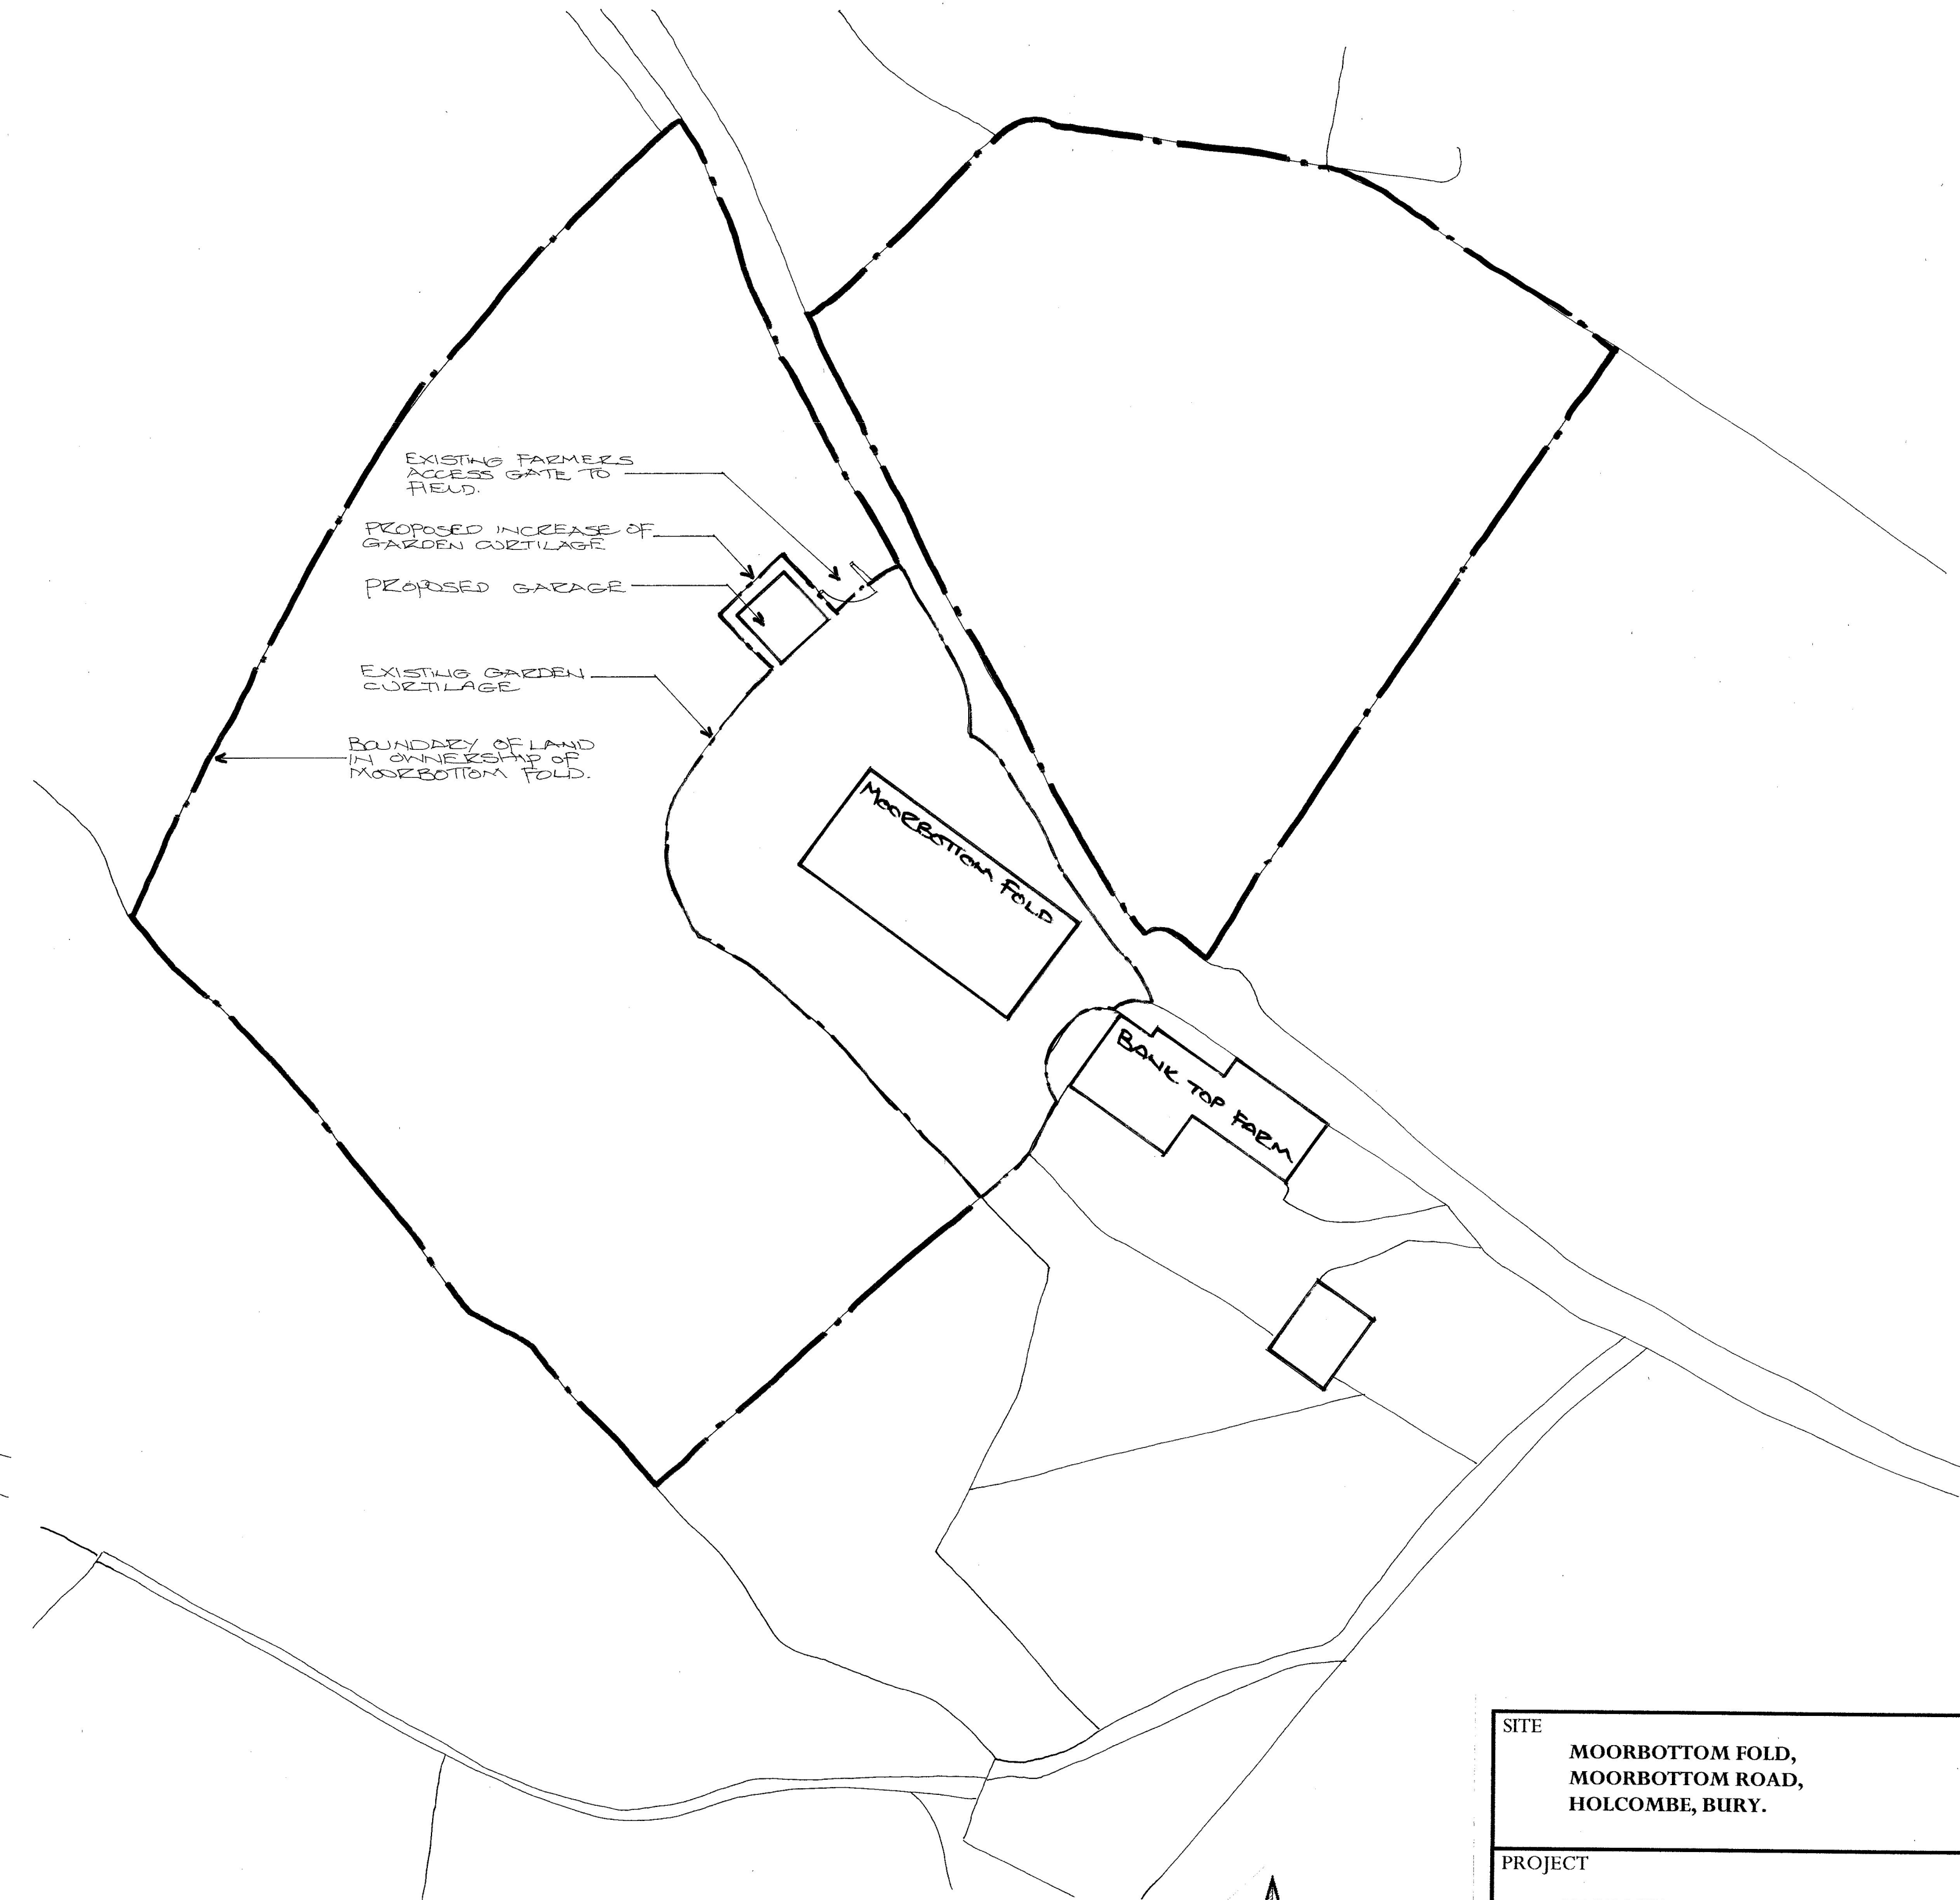

PROPOSED SITE LAYOUT

SITE MOORBOTTOM FOLD, MOORBOTTOM ROAD, HOLCOMBE, BURY.			
PROJECT PROPOSED DETACHED GARAGE AND CHANGE OF USE OF LAND TO EXTEND RESIDENTIAL GARDEN			
TITLE EXISTING AND PROPOSED SITE PLANS			
SCALE 1:500 @A1	DATE NOV 2023	DRAWN AJL	DRAWING NO BTF/PL/23/001



R T DESIGN
Architectural and Surveying Services

25 Seymour Drive,
Bradshaw,
Bolton,
BL2 3HB
Tel : 07970 636772

