




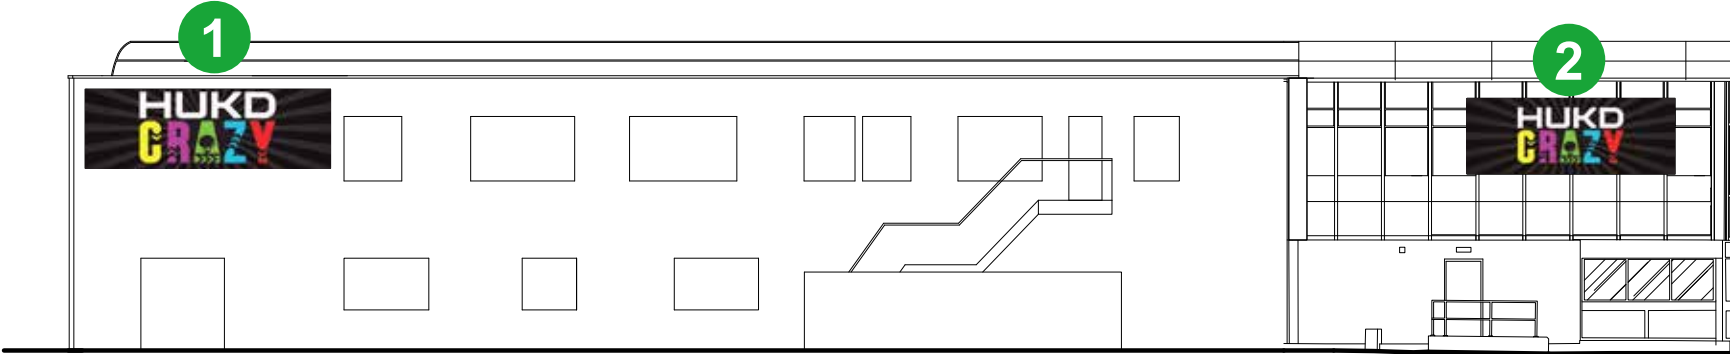


Rear Elevation
Scale 1:200

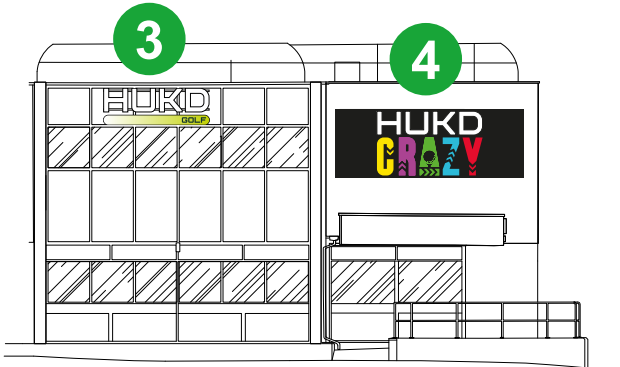

Left Hand Side Elevation
Scale 1:200

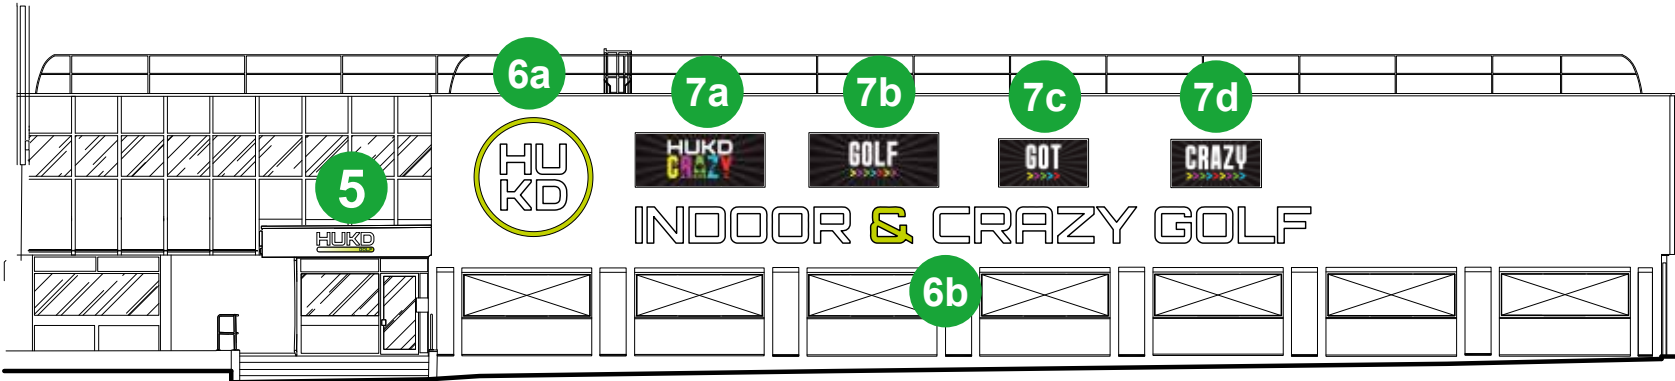

Front Rear Elevation
Scale 1:200

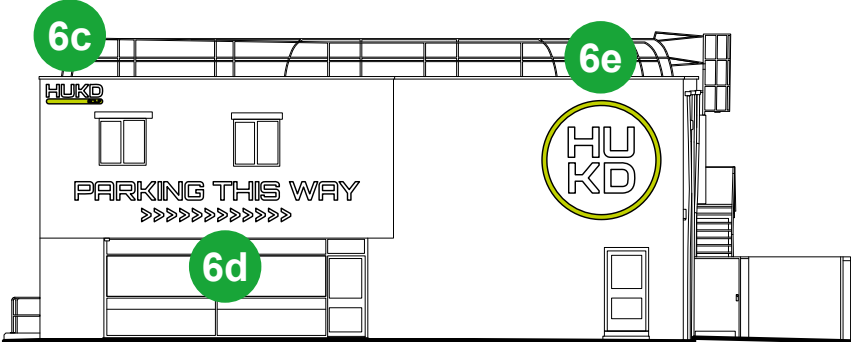

Right Hand Side Elevation
Scale 1:200

