


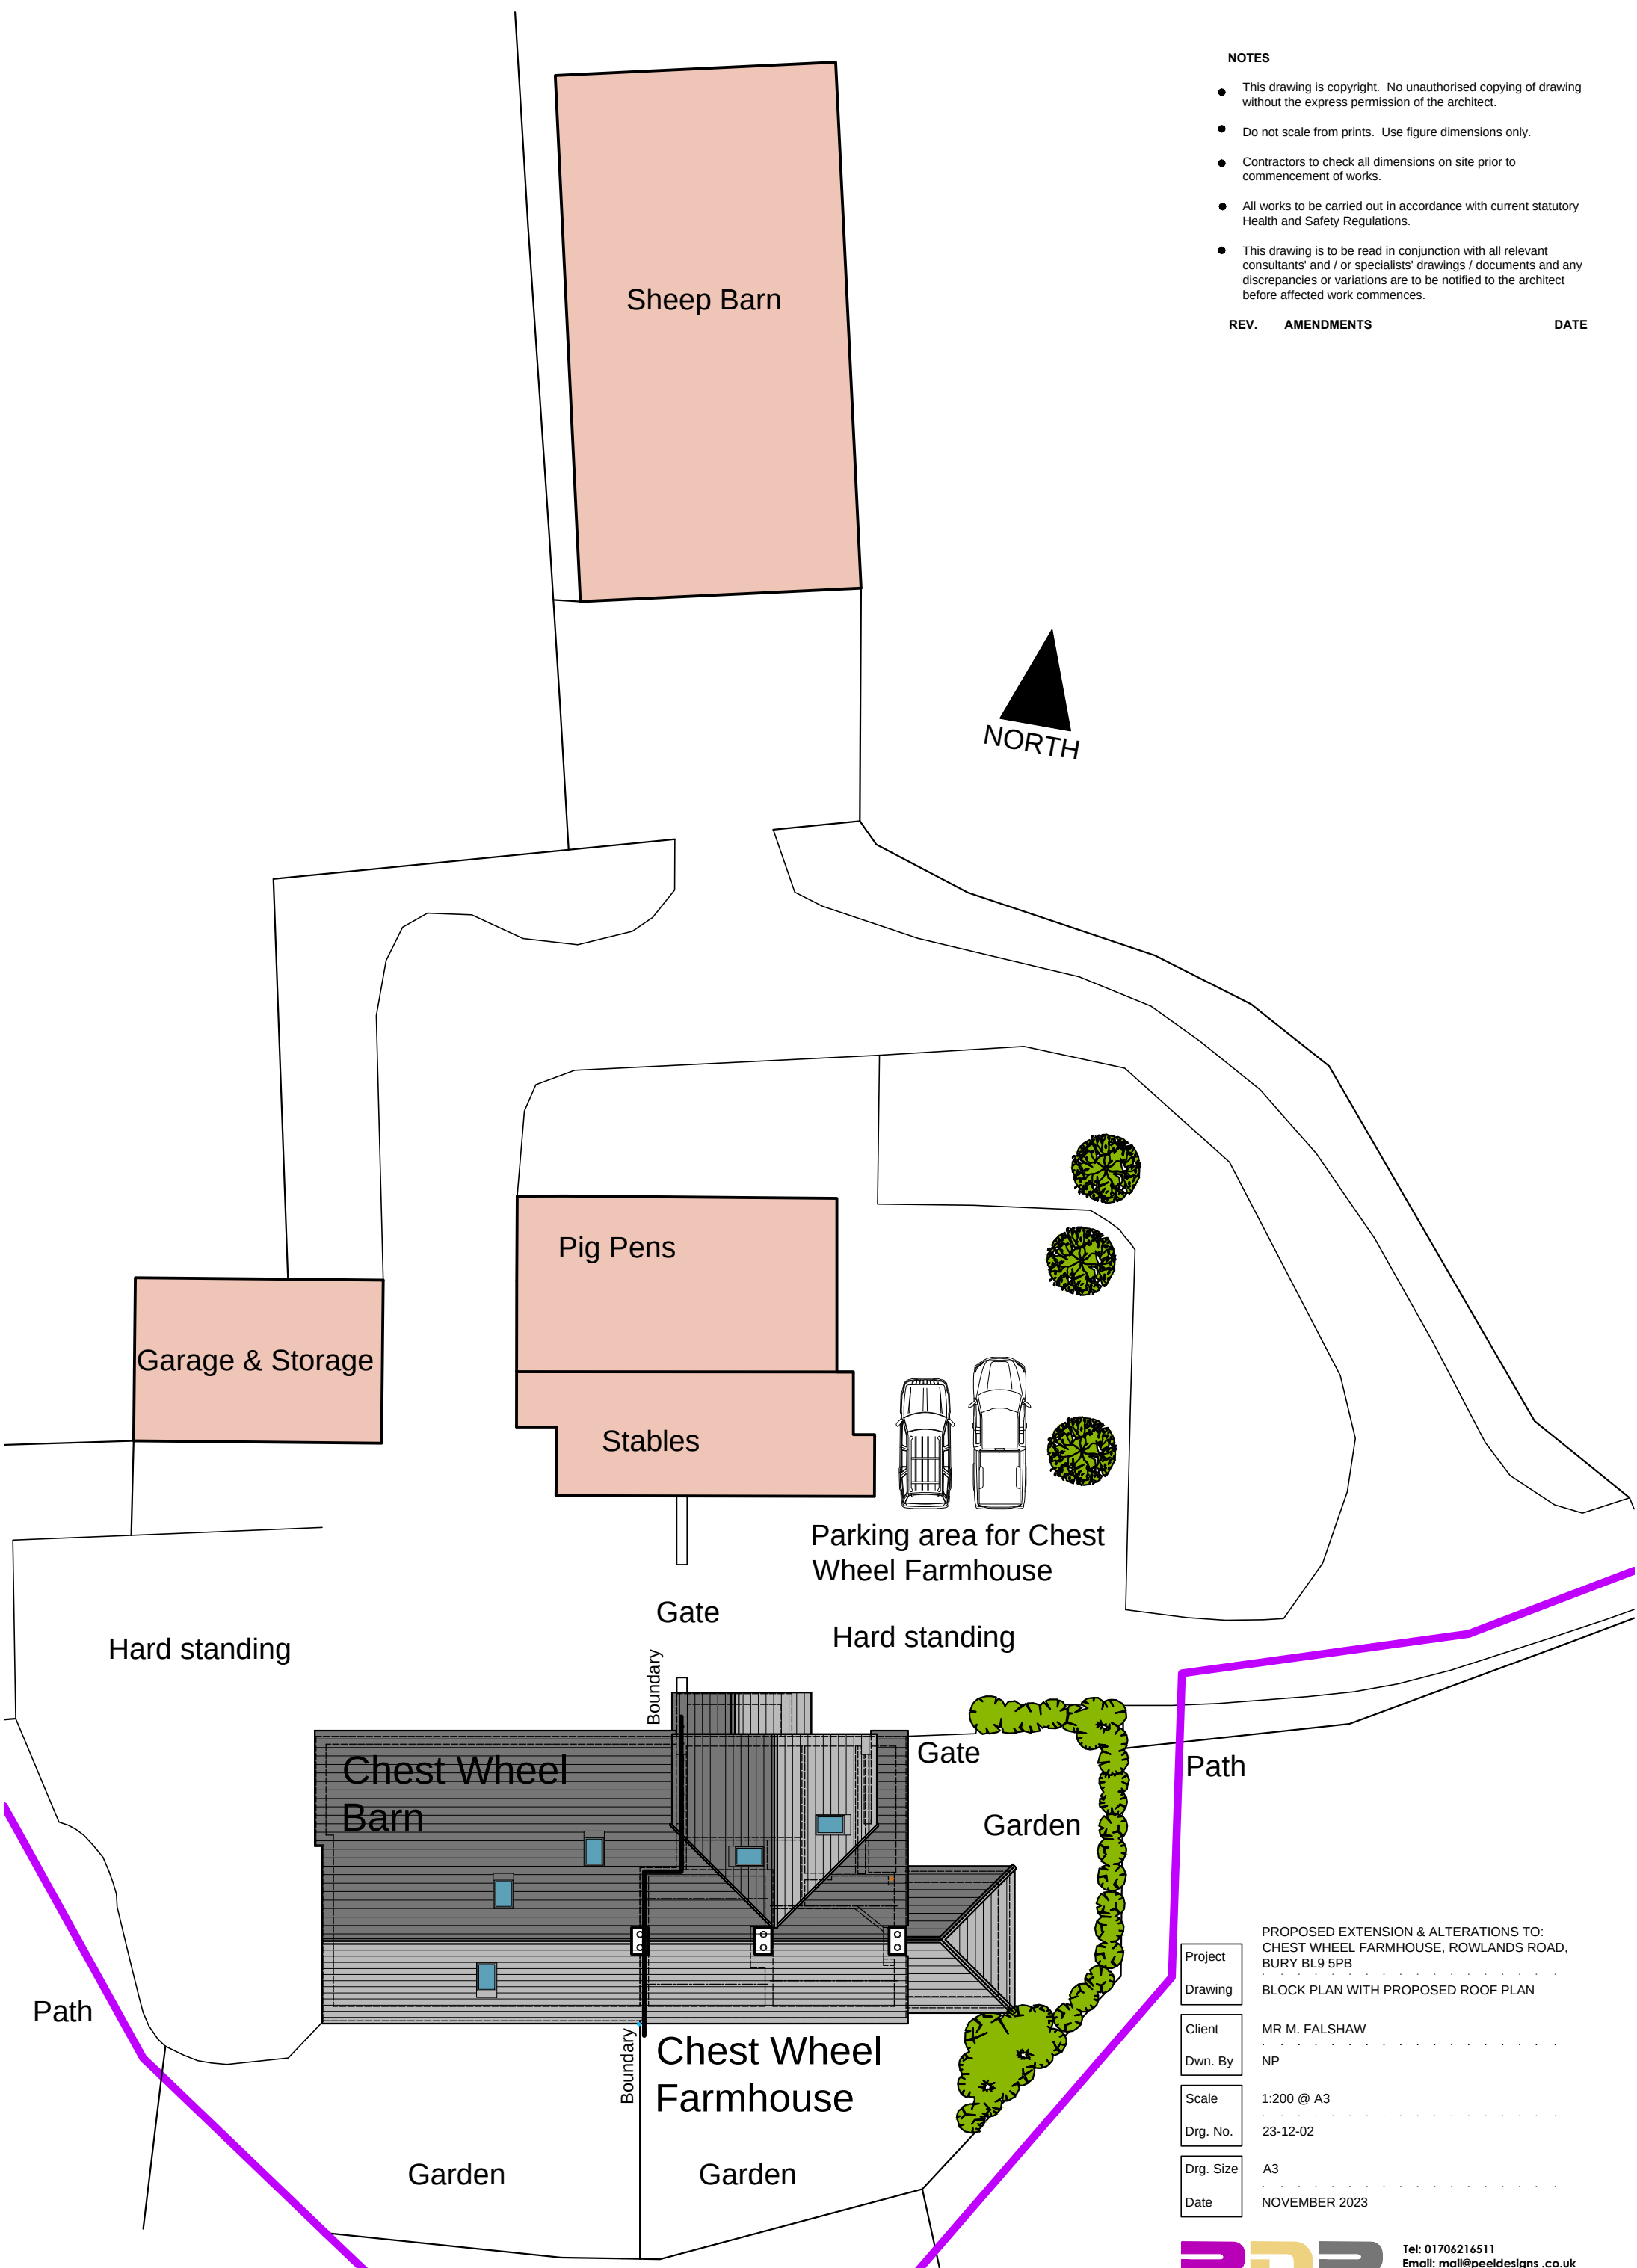


NOTES

- This drawing is copyright. No unauthorised copying of drawing without the express permission of the architect.
- Do not scale from prints. Use figure dimensions only.
- Contractors to check all dimensions on site prior to commencement of works.
- All works to be carried out in accordance with current statutory Health and Safety Regulations.
- This drawing is to be read in conjunction with all relevant consultants' and / or specialists' drawings / documents and any discrepancies or variations are to be notified to the architect before affected work commences.

REV.	AMENDMENTS	DATE
------	------------	------

Block Plan @ 1:200 at A3

 

Project	PROPOSED EXTENSION & ALTERATIONS TO: CHEST WHEEL FARMHOUSE, ROWLANDS ROAD, BURY BL9 5PB
Drawing	BLOCK PLAN WITH PROPOSED ROOF PLAN
Client	MR M. FALSHAW
Dwn. By	NP
Scale	1:200 @ A3
Drg. No.	23-12-02
Drg. Size	A3
Date	NOVEMBER 2023