

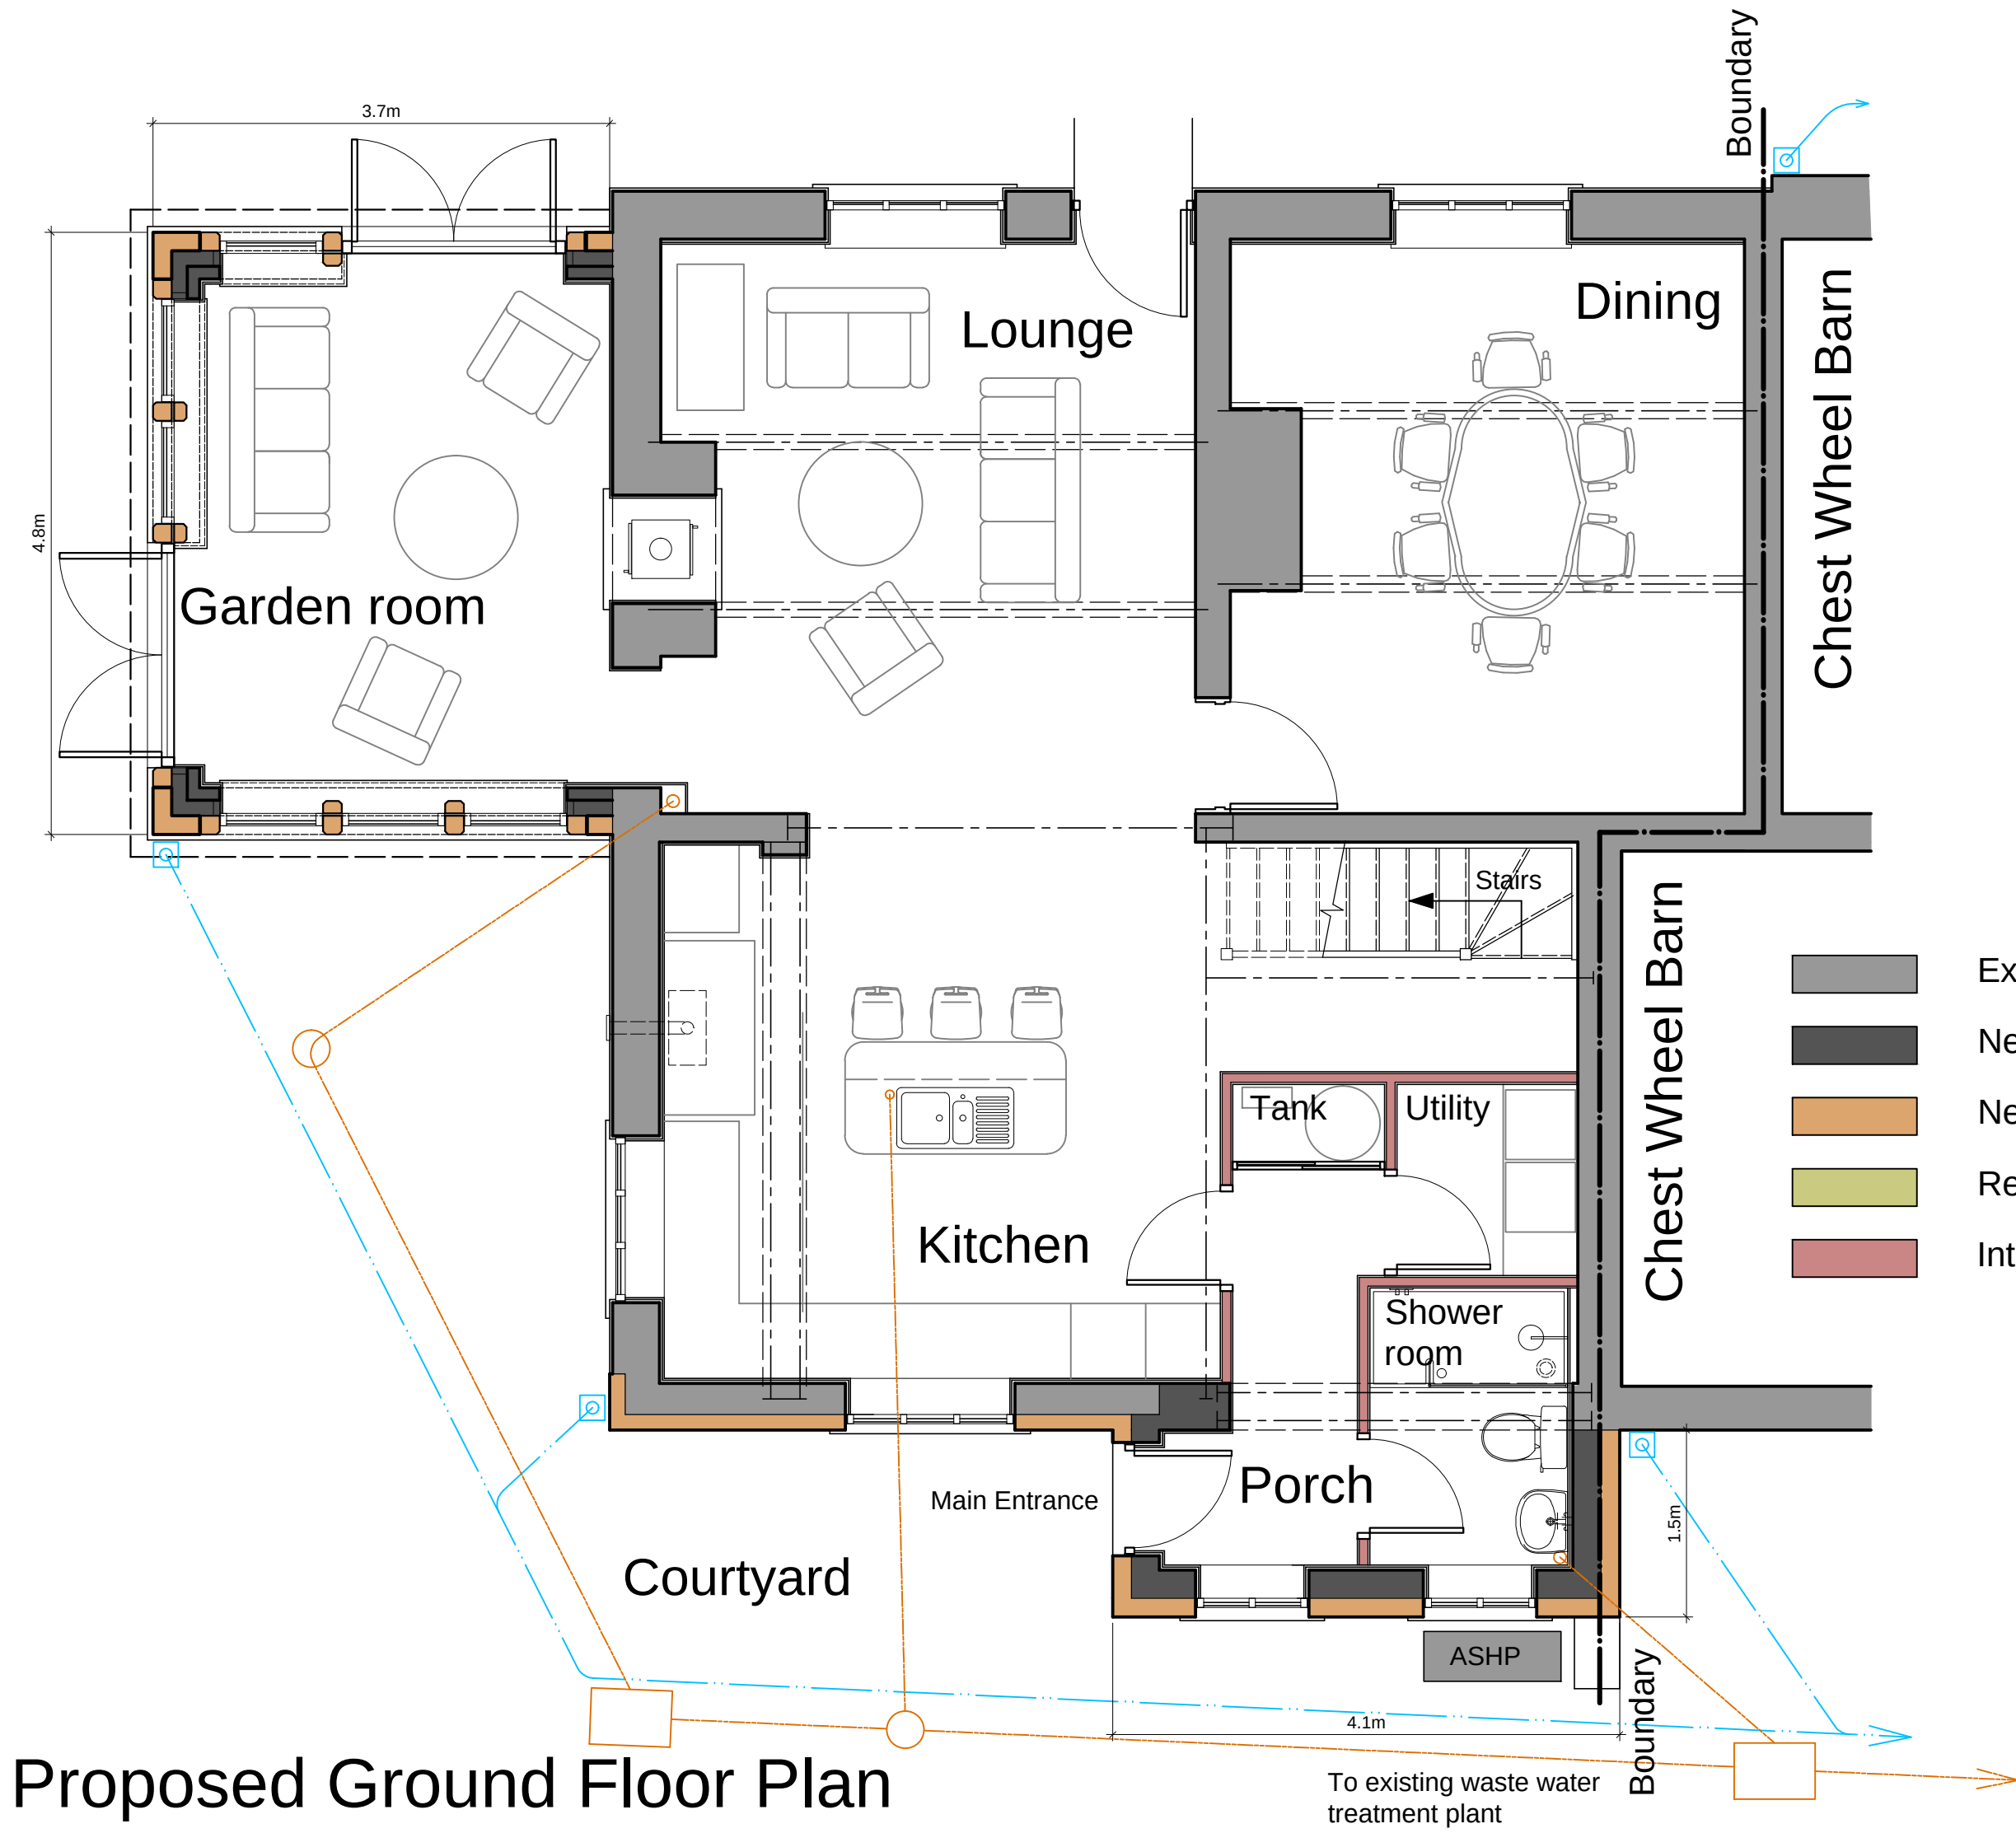


Proposed Floor Plans @1:50

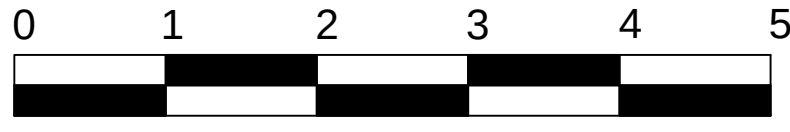


Proposed Ground Floor Plan

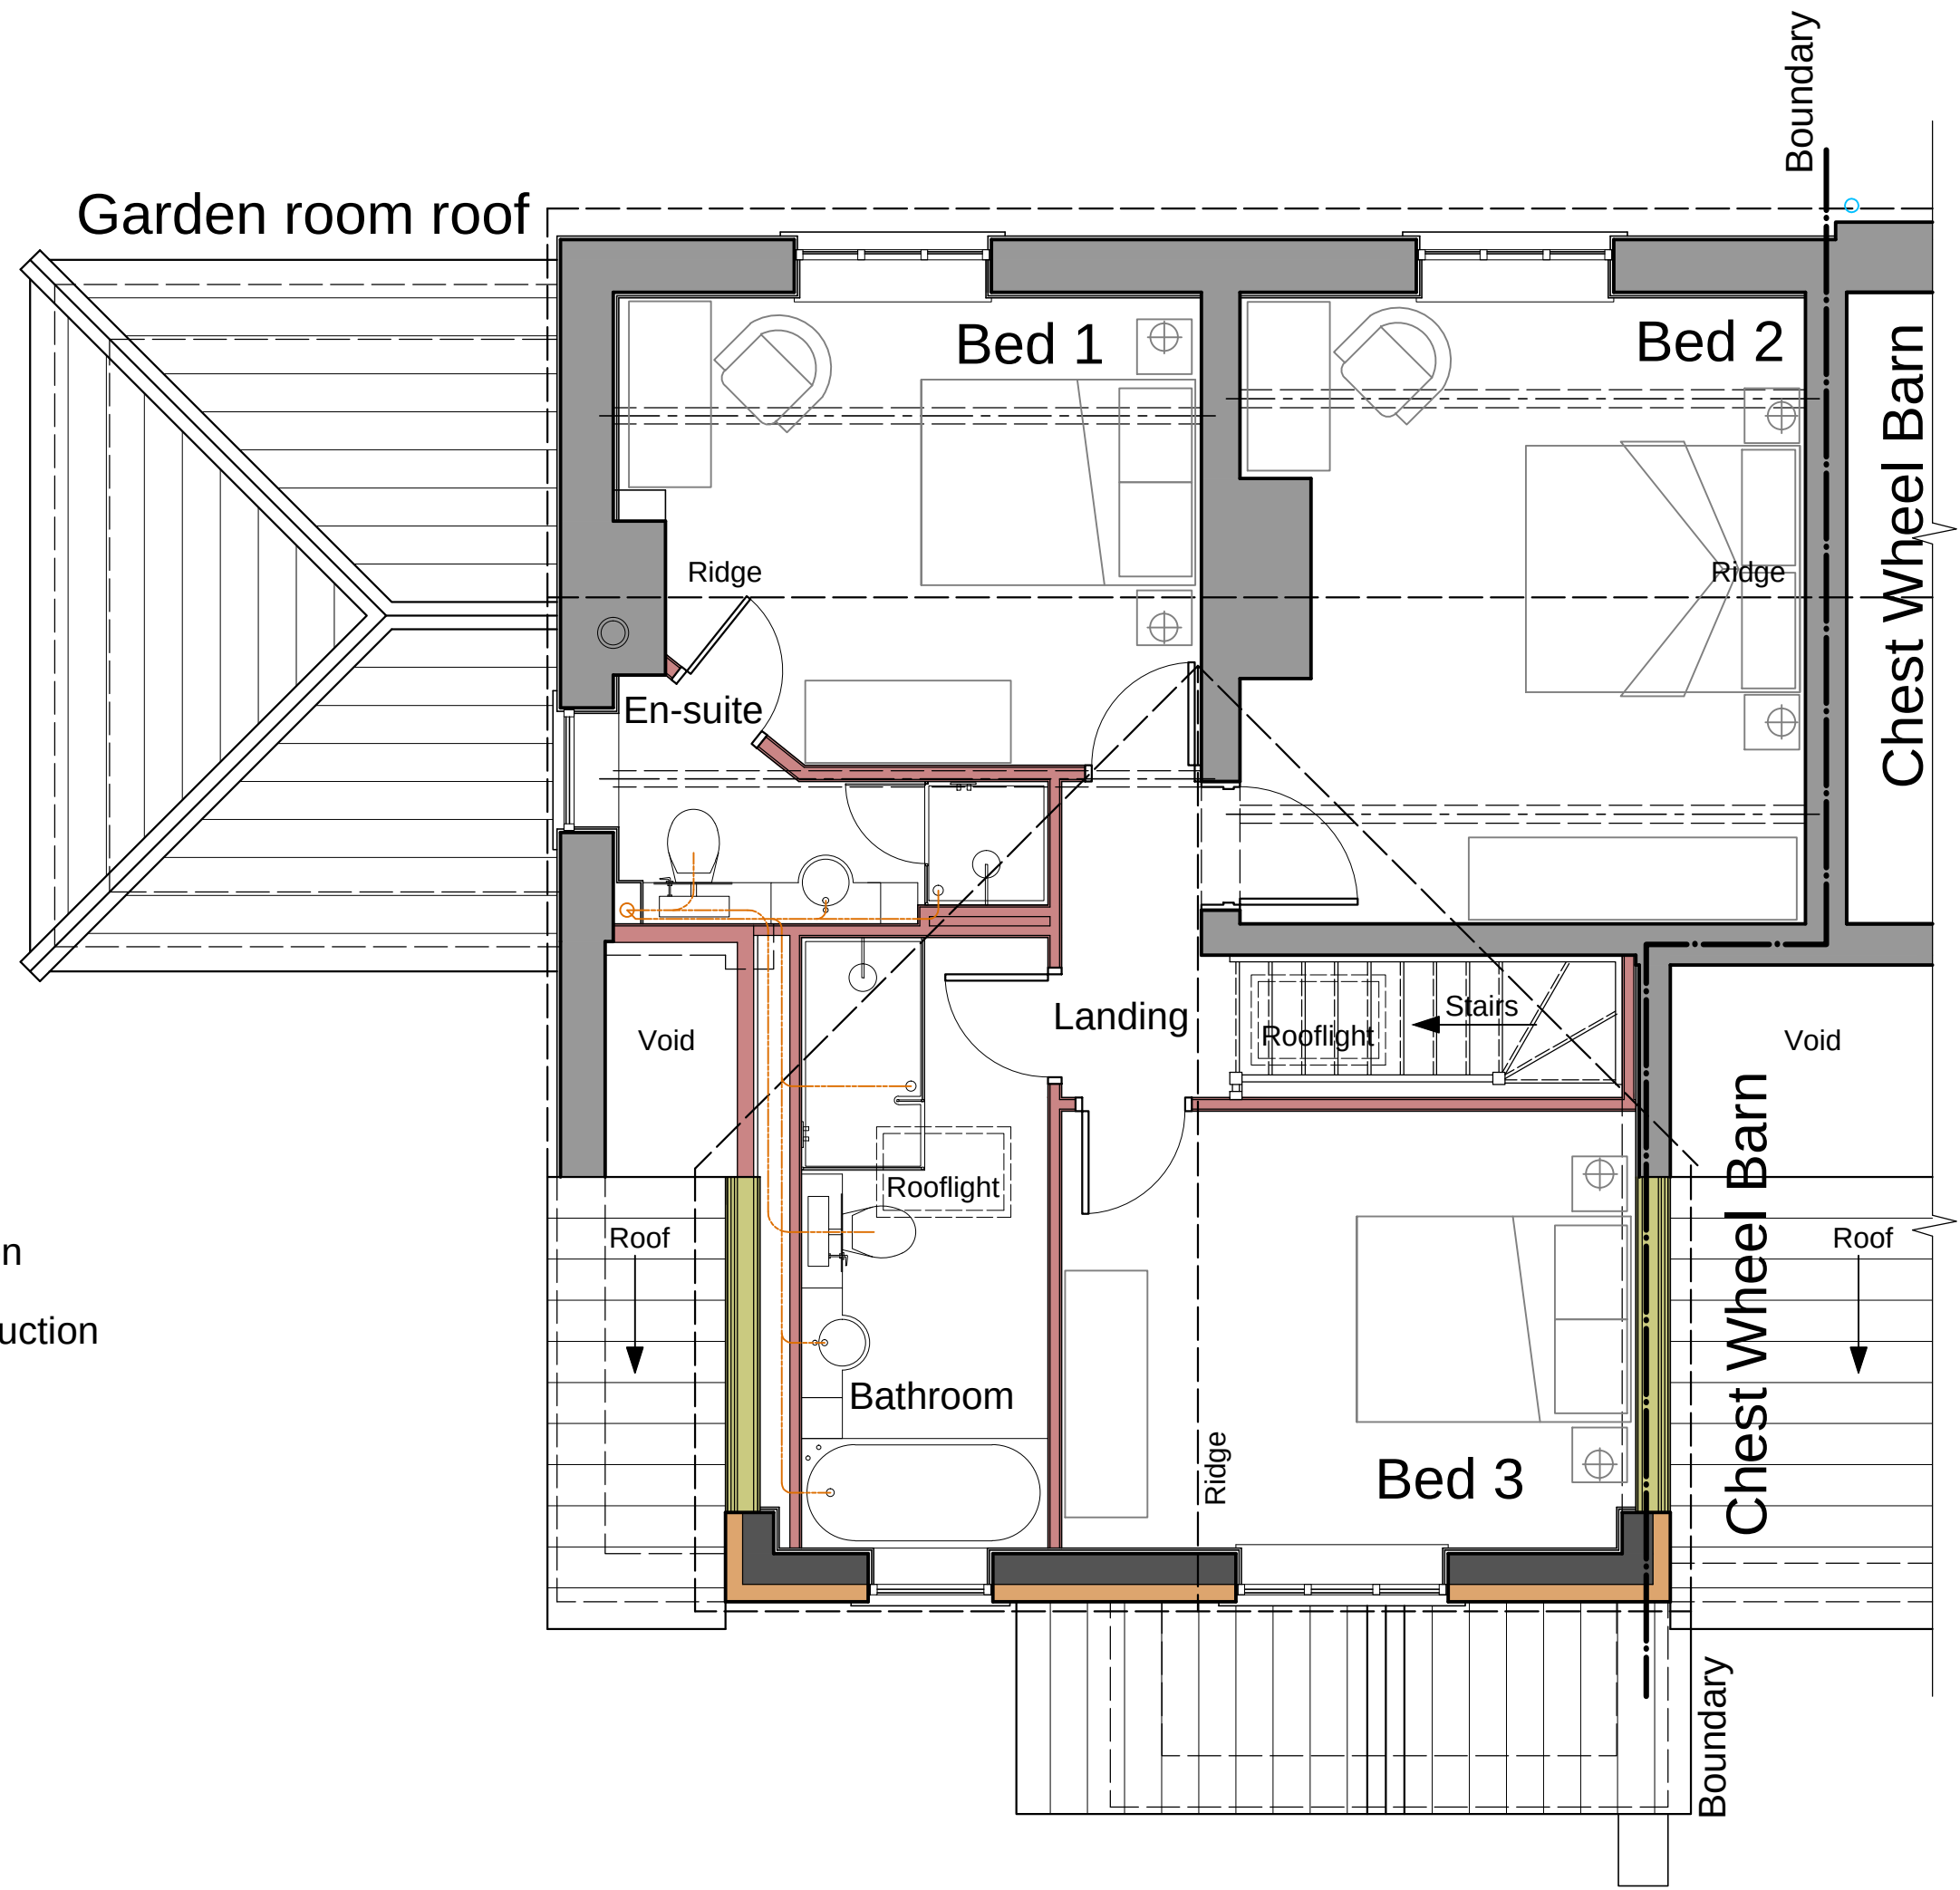


Proposed First Floor Plan

- NOTES
- This drawing is copyright. No unauthorised copying of drawing without the express permission of the architect.
 - Do not scale from prints. Use figure dimensions only.
 - Contractors to check all dimensions on site prior to commencement of works.
 - All works to be carried out in accordance with current statutory Health and Safety Regulations.
 - This drawing is to be read in conjunction with all relevant consultants' and / or specialists' drawings / documents and any discrepancies or variations are to be notified to the architect before affected work commences.


REV.	AMENDMENTS	DATE
------	------------	------

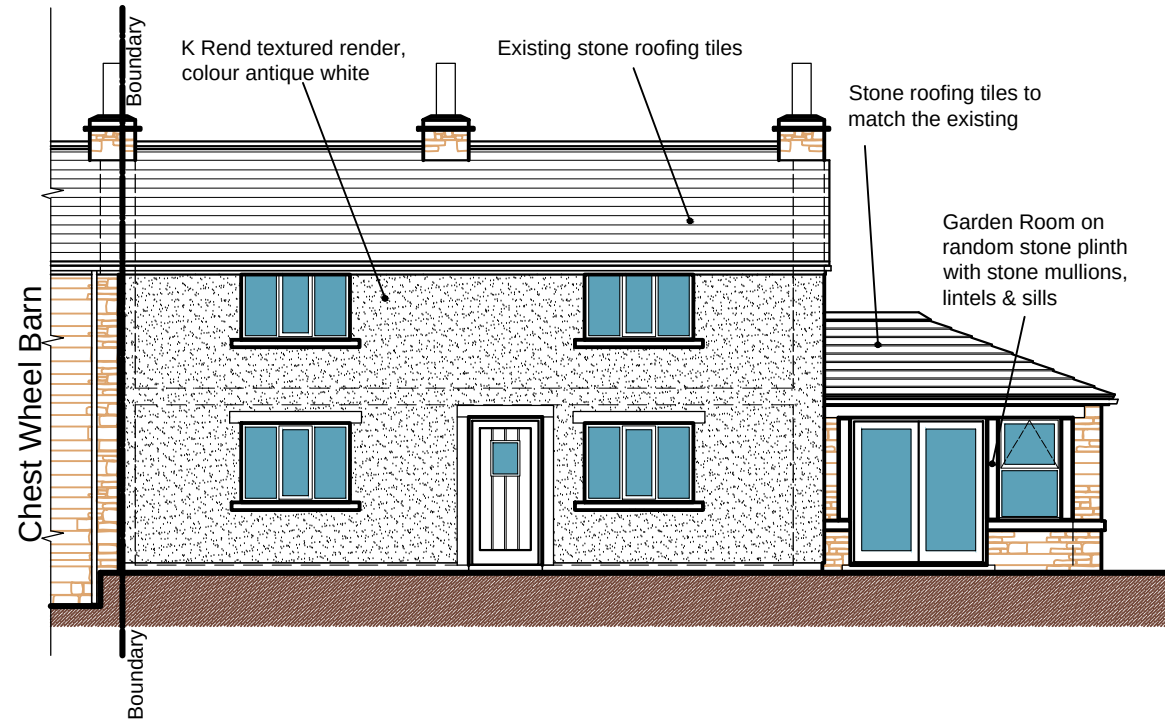


Proposed South Elevation

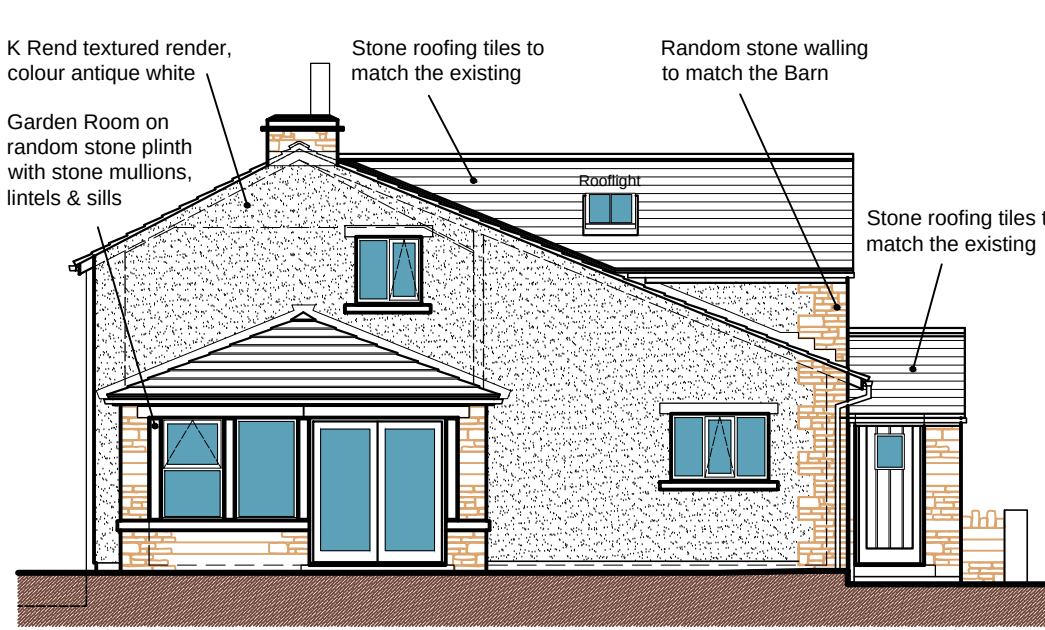


Proposed East Elevation

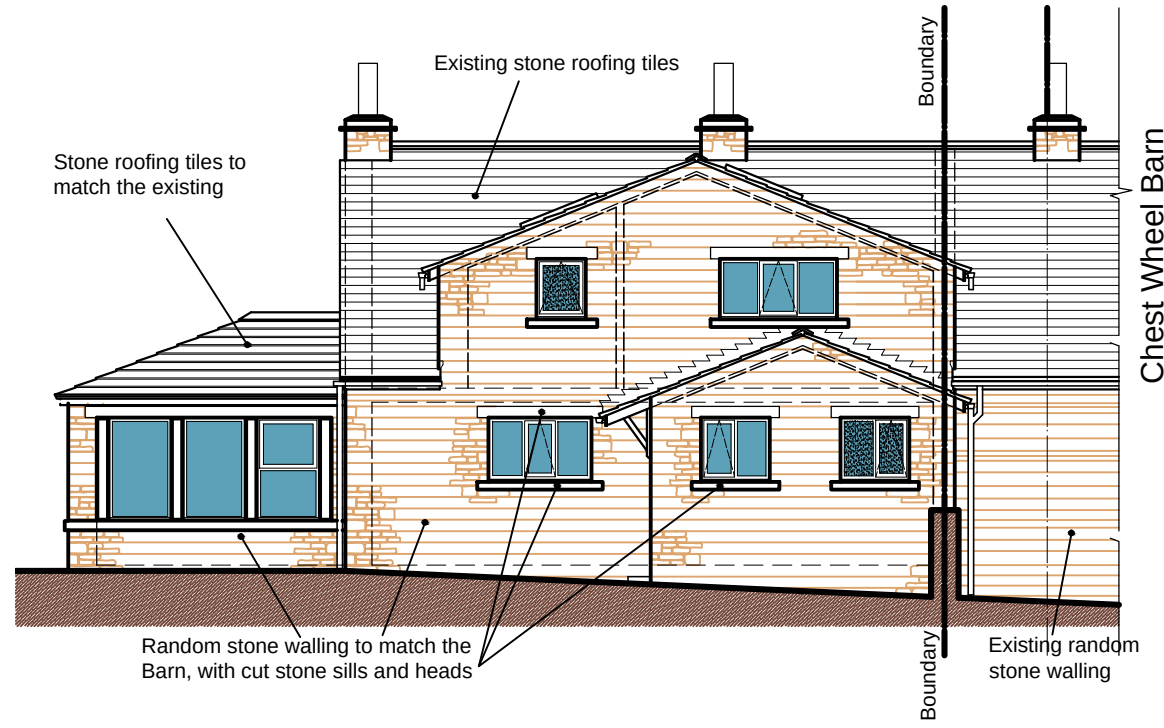

Proposed North Elevation

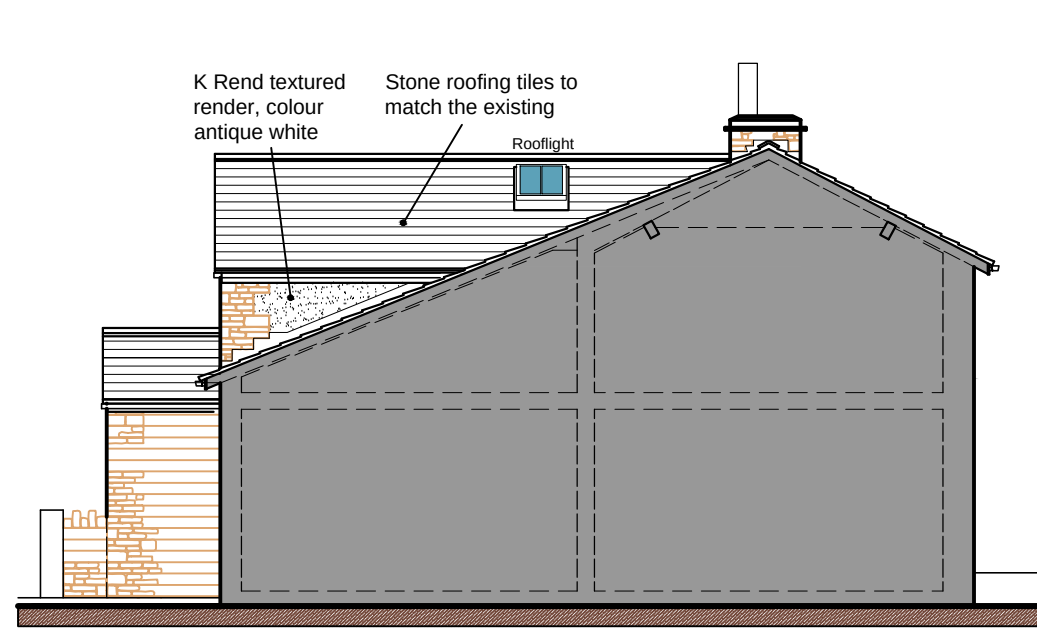


Proposed Part West Elevation

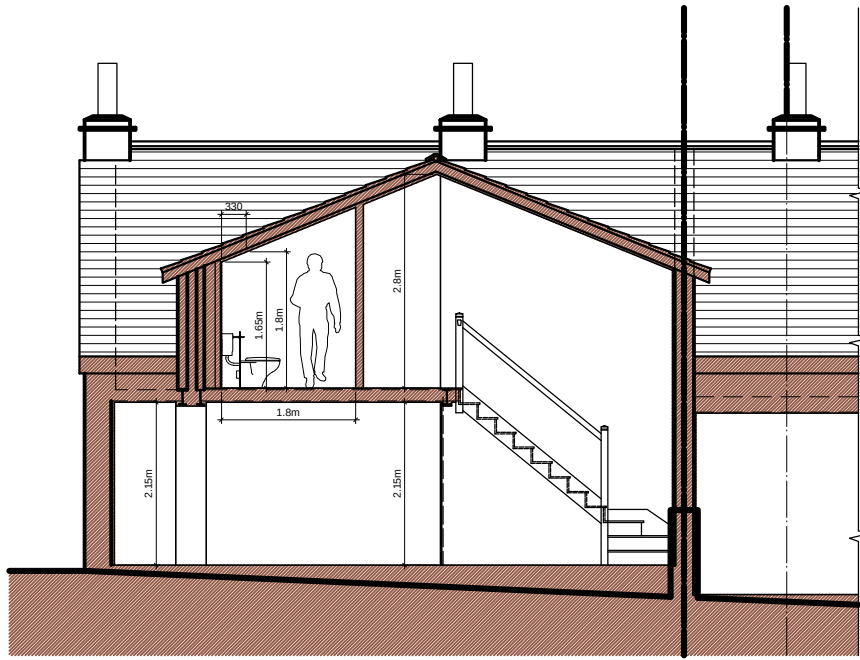

Proposed Section

Proposed Elevations @1:100

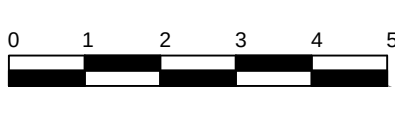

Project	PROPOSED EXTENSION & ALTERATIONS TO: CHEST WHEEL FARMHOUSE, ROWLANDS ROAD, BURY BL9 5PB
Drawing	PROPOSED GROUND & FIRST FLOOR PLANS & PROPOSED ELEVATIONS
Client	MR M. FALSHAW
Dwn. By	NP
Scale	1:50 & 1:100 @ A1
Drg. No.	23-12-10
Drg. Size	A1
Date	OCTOBER 2023