


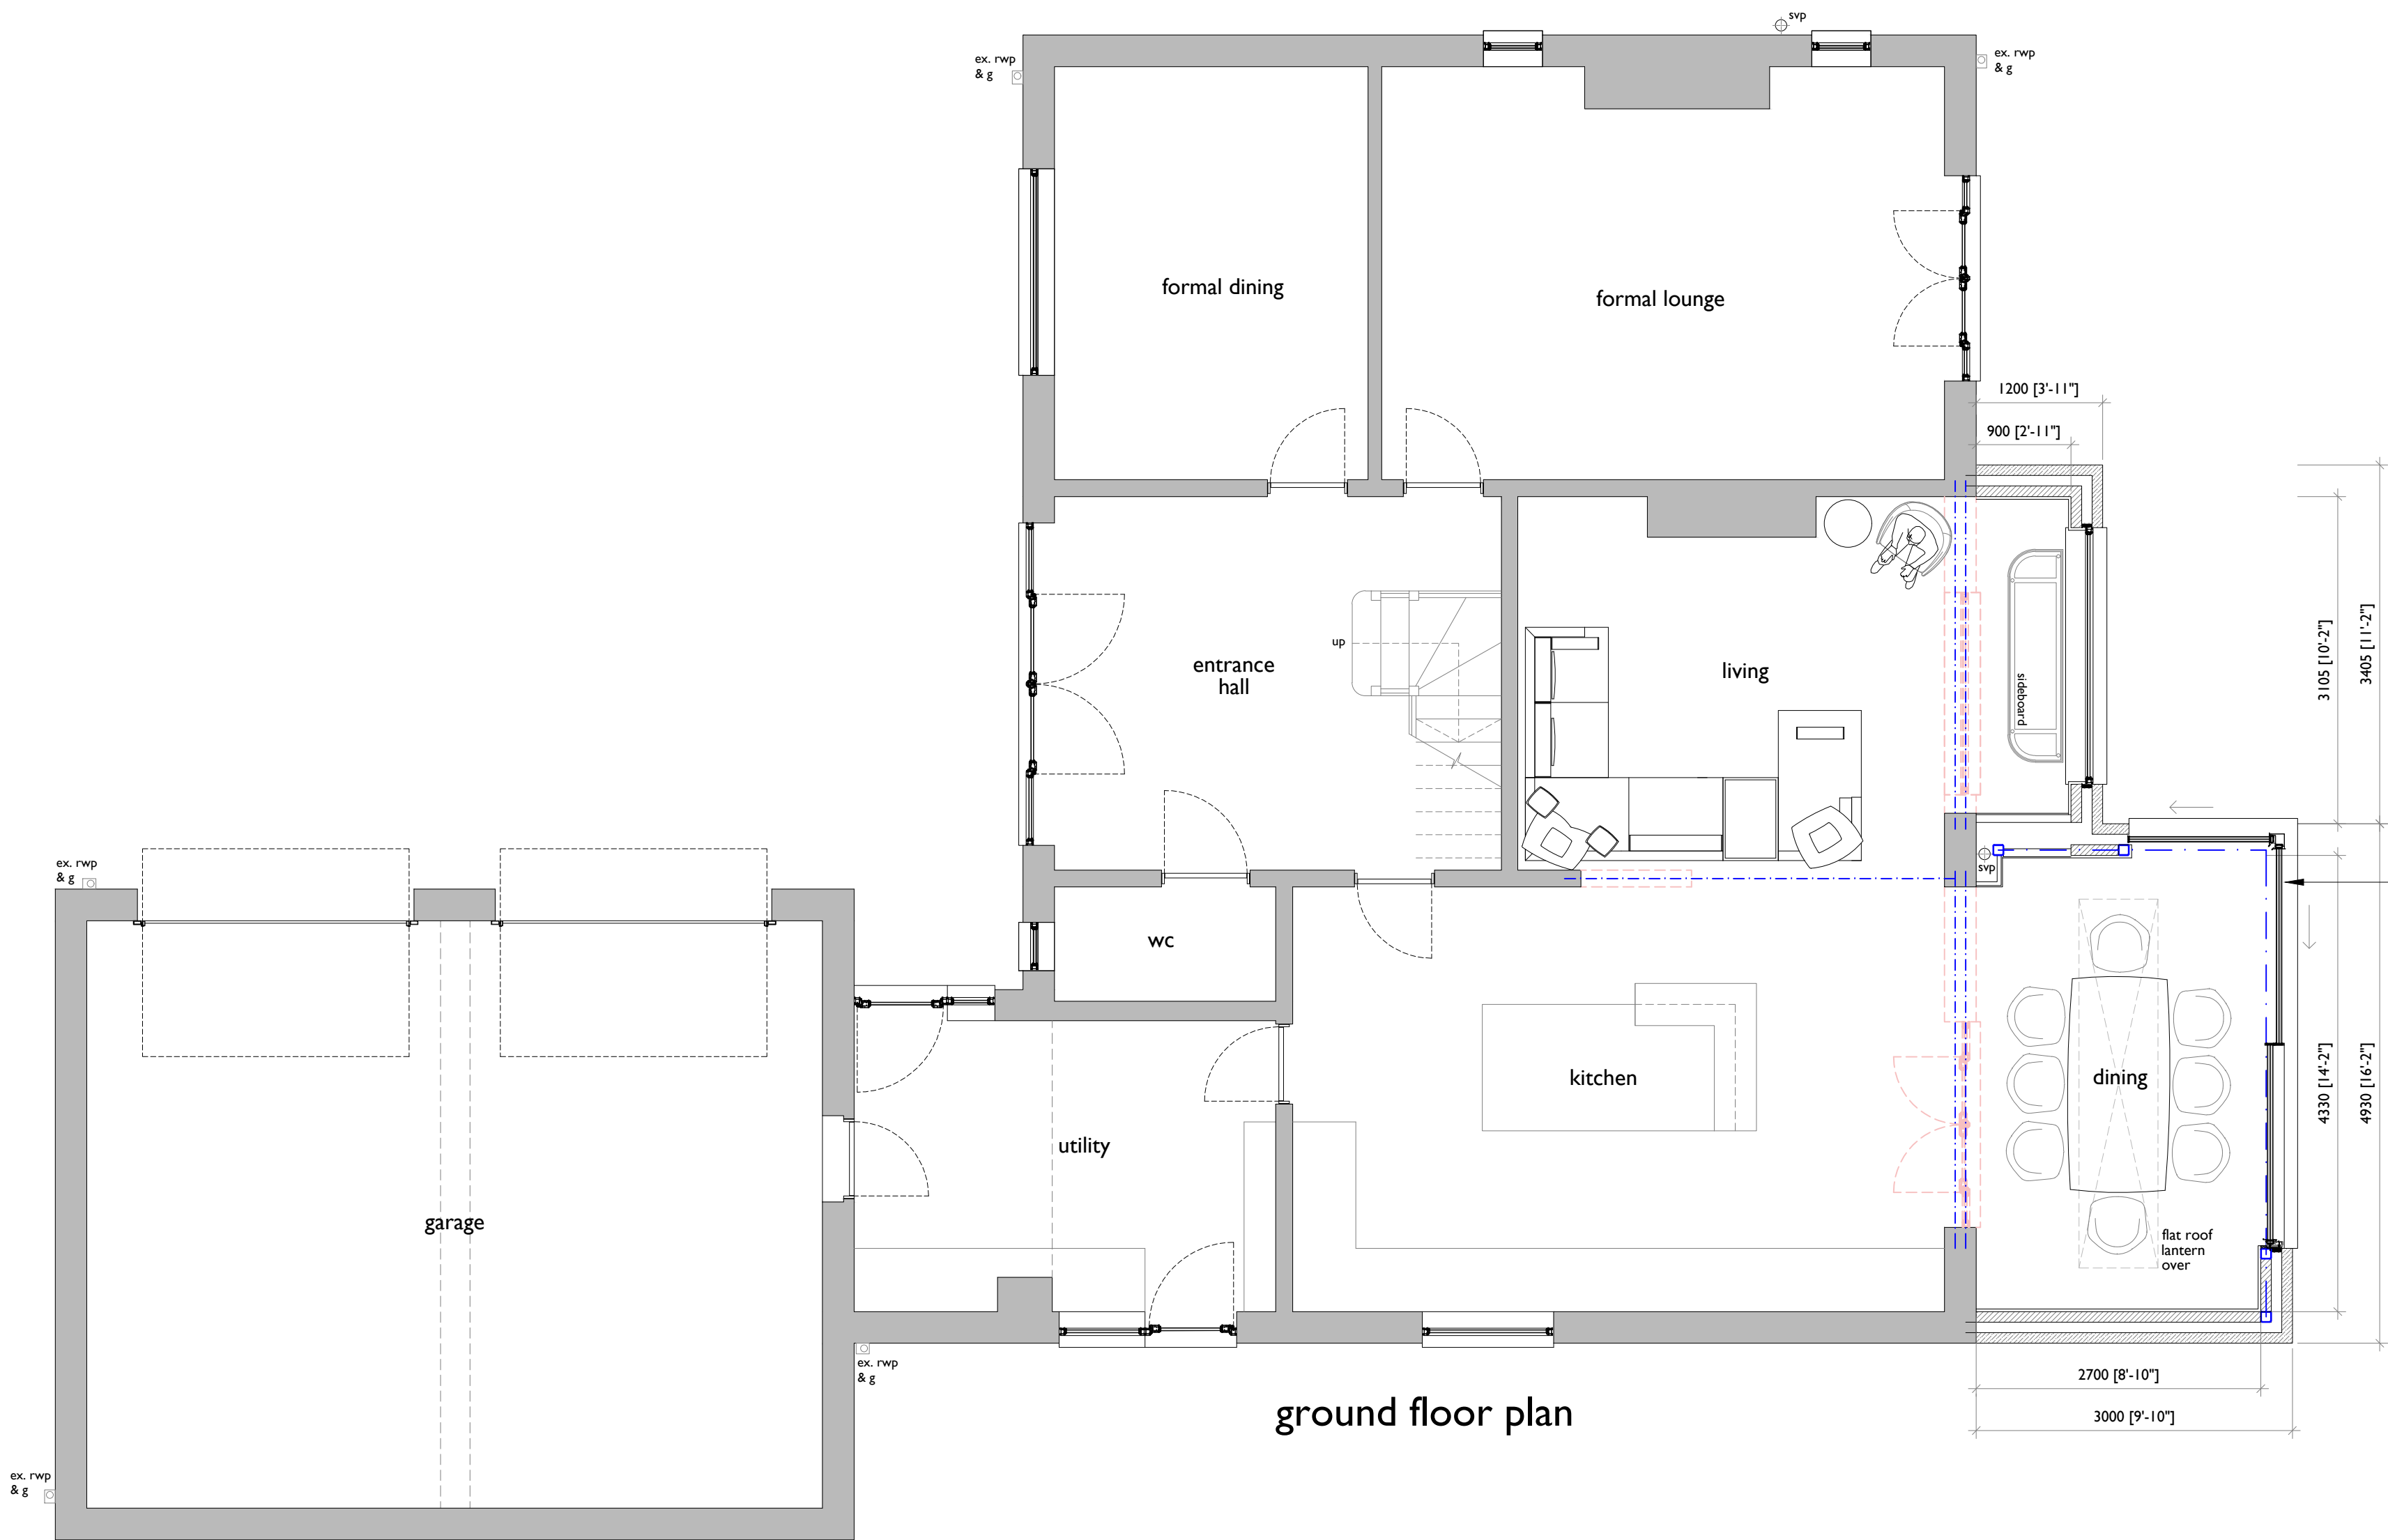


ground floor plan

Materials Schedule

External walls	Reconstituted buff colour stone facade in random widths to match existing at 150mm coursing Smooth finished artstone surrounds in buff colour to match existing Smooth finished artstone quoins to extrnal corners in buff colour to match existing Aluminium proprietary capping to parapet wall in matt grey finish
Roof	Rubber flat roof finish
Doors & Windows	New - uPVC framed fittings in colour: anthracite grey Existing - All existing windows and doors to receive spary finish in colour: anthracite grey

notes:

- red dashed lines indicate extent of existing construction to be removed
- shaded areas indicate extent of existing construction to be retained

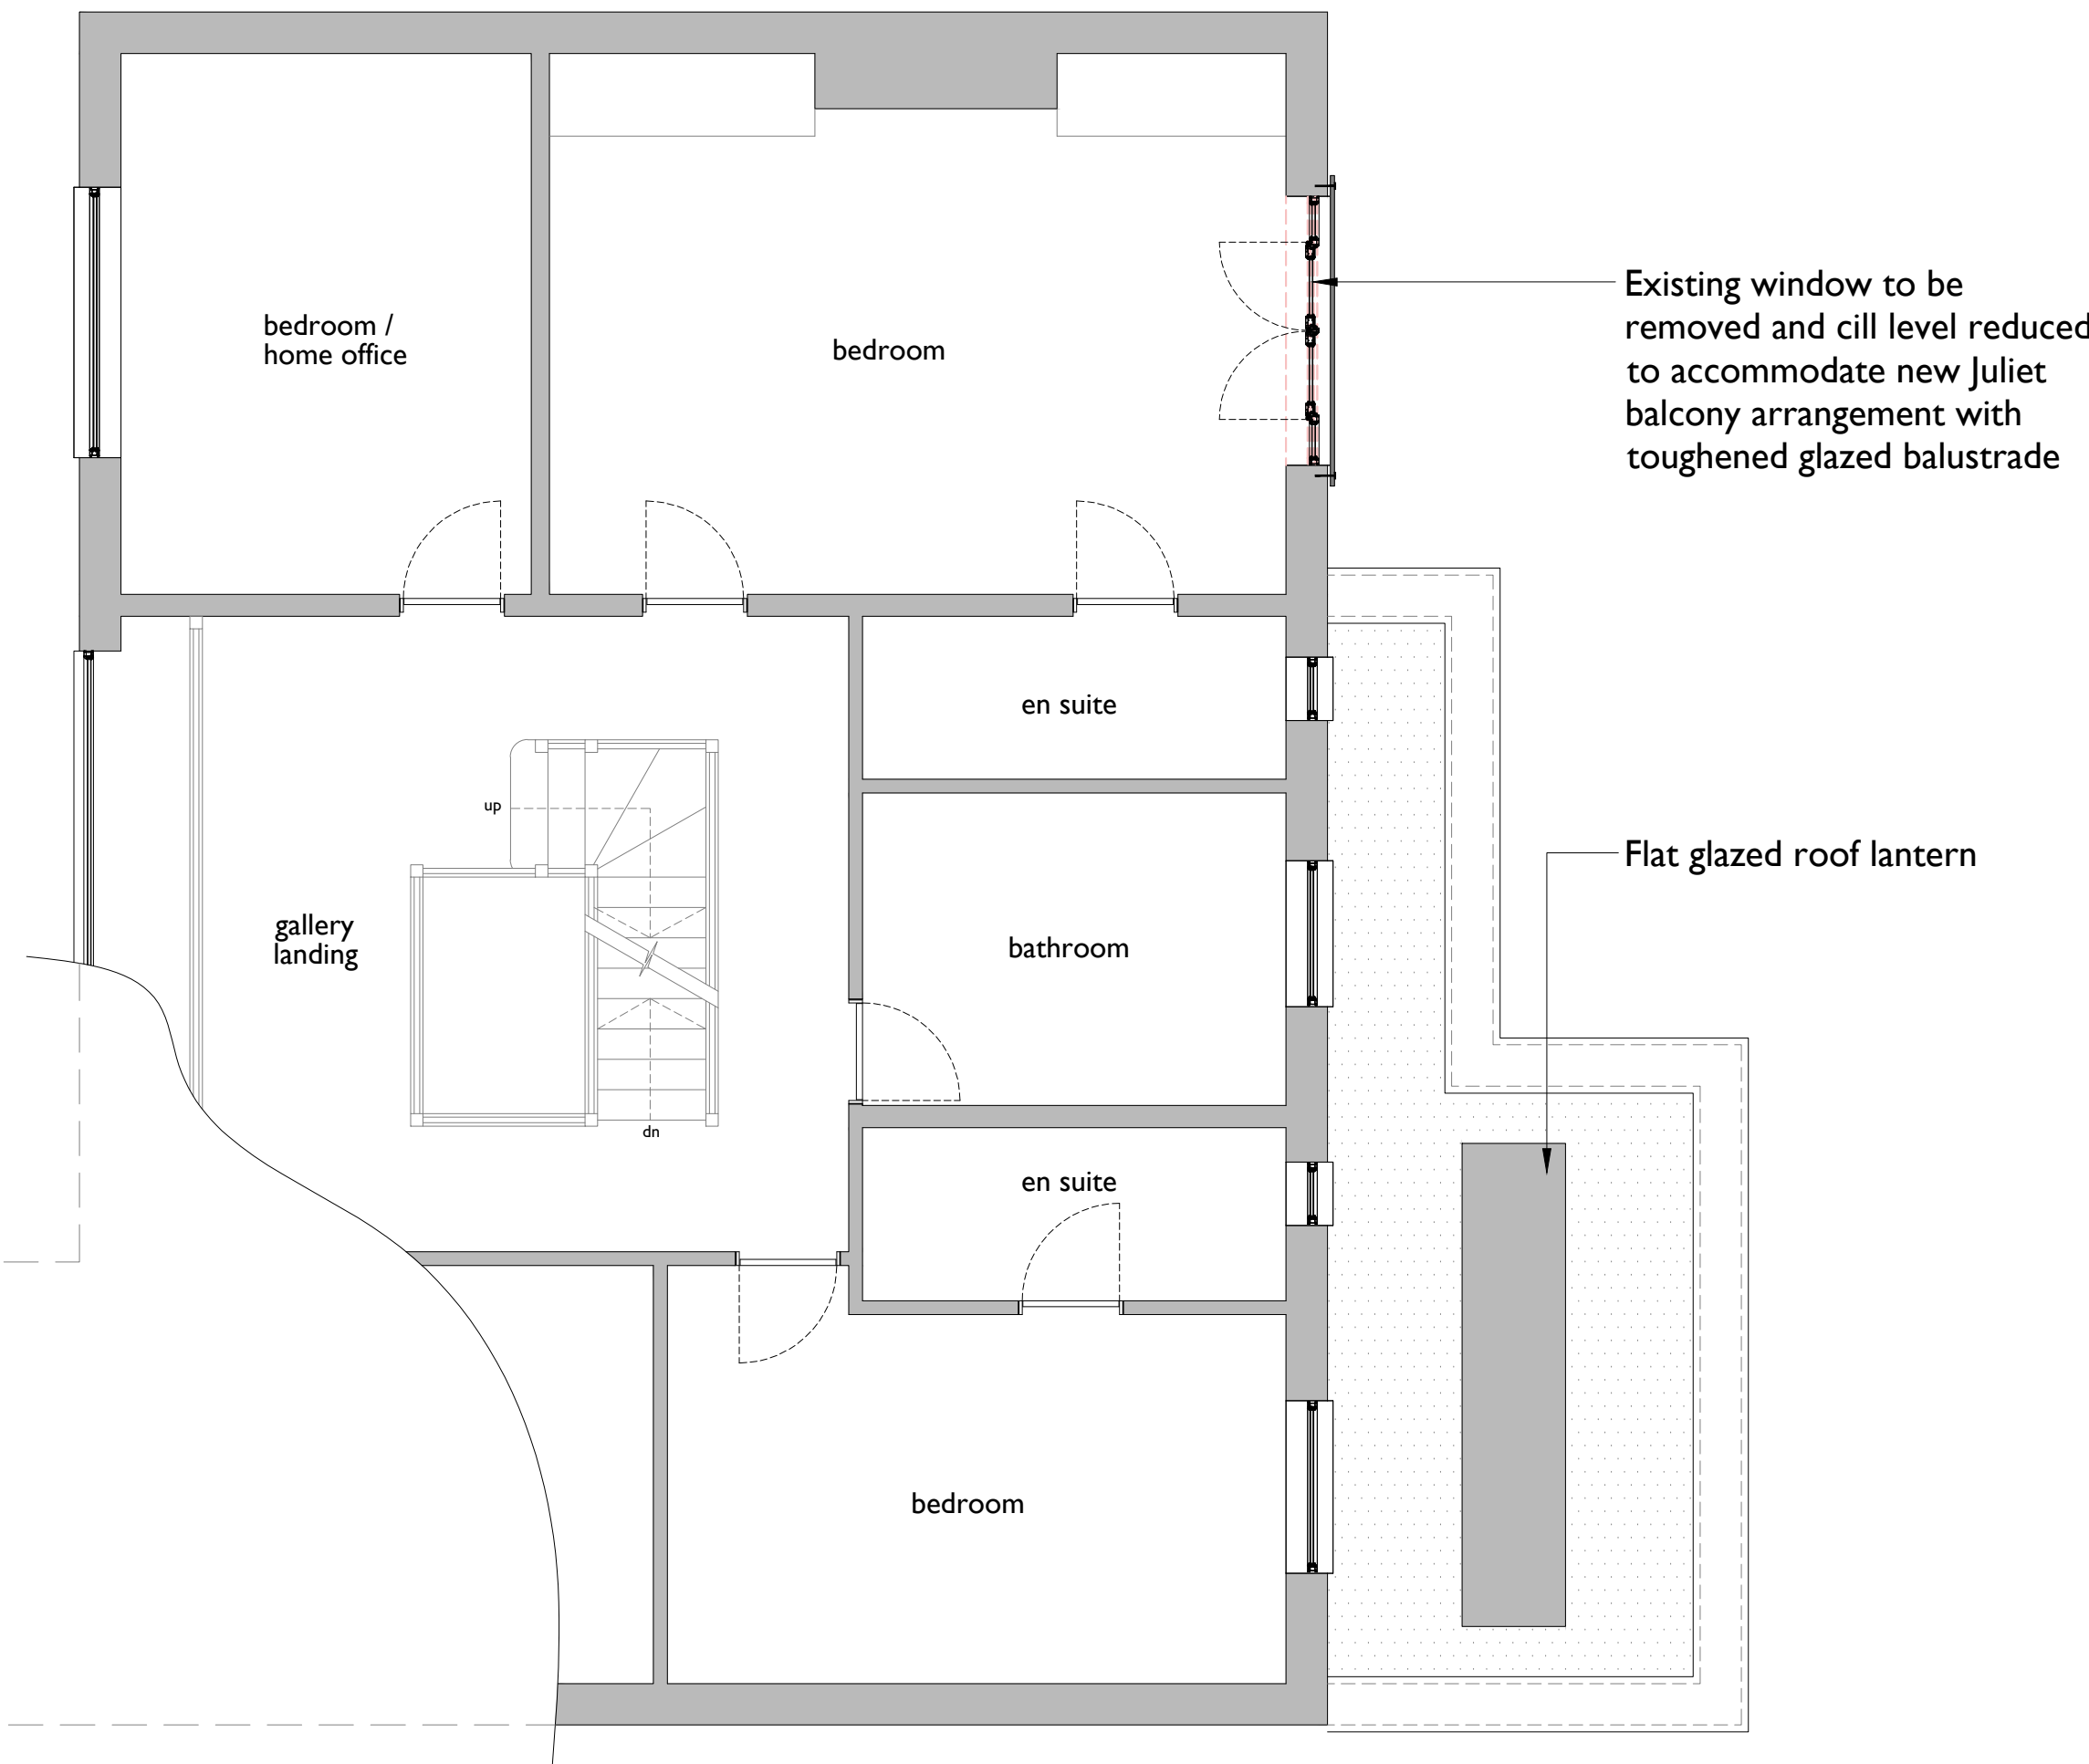

first floor plan

SKY architecture, design & consulting	e: james@skyarchitecture.co.uk t: 07743644720 w: www.skyarchitecture.co.uk	Client Mr. Simon Bourne	Drawing Title Proposed Floor Plans	Job Number 23029	Date October 2023	Paper Size A1	Revision -
		Site Address 14 Higher Summerseat, Bury, BL0 9UG		Drawing Number 101	Stage Planning	Scale 1:50	