



refer to archs. dwg. nos. 20/580.18 & 20/580.19

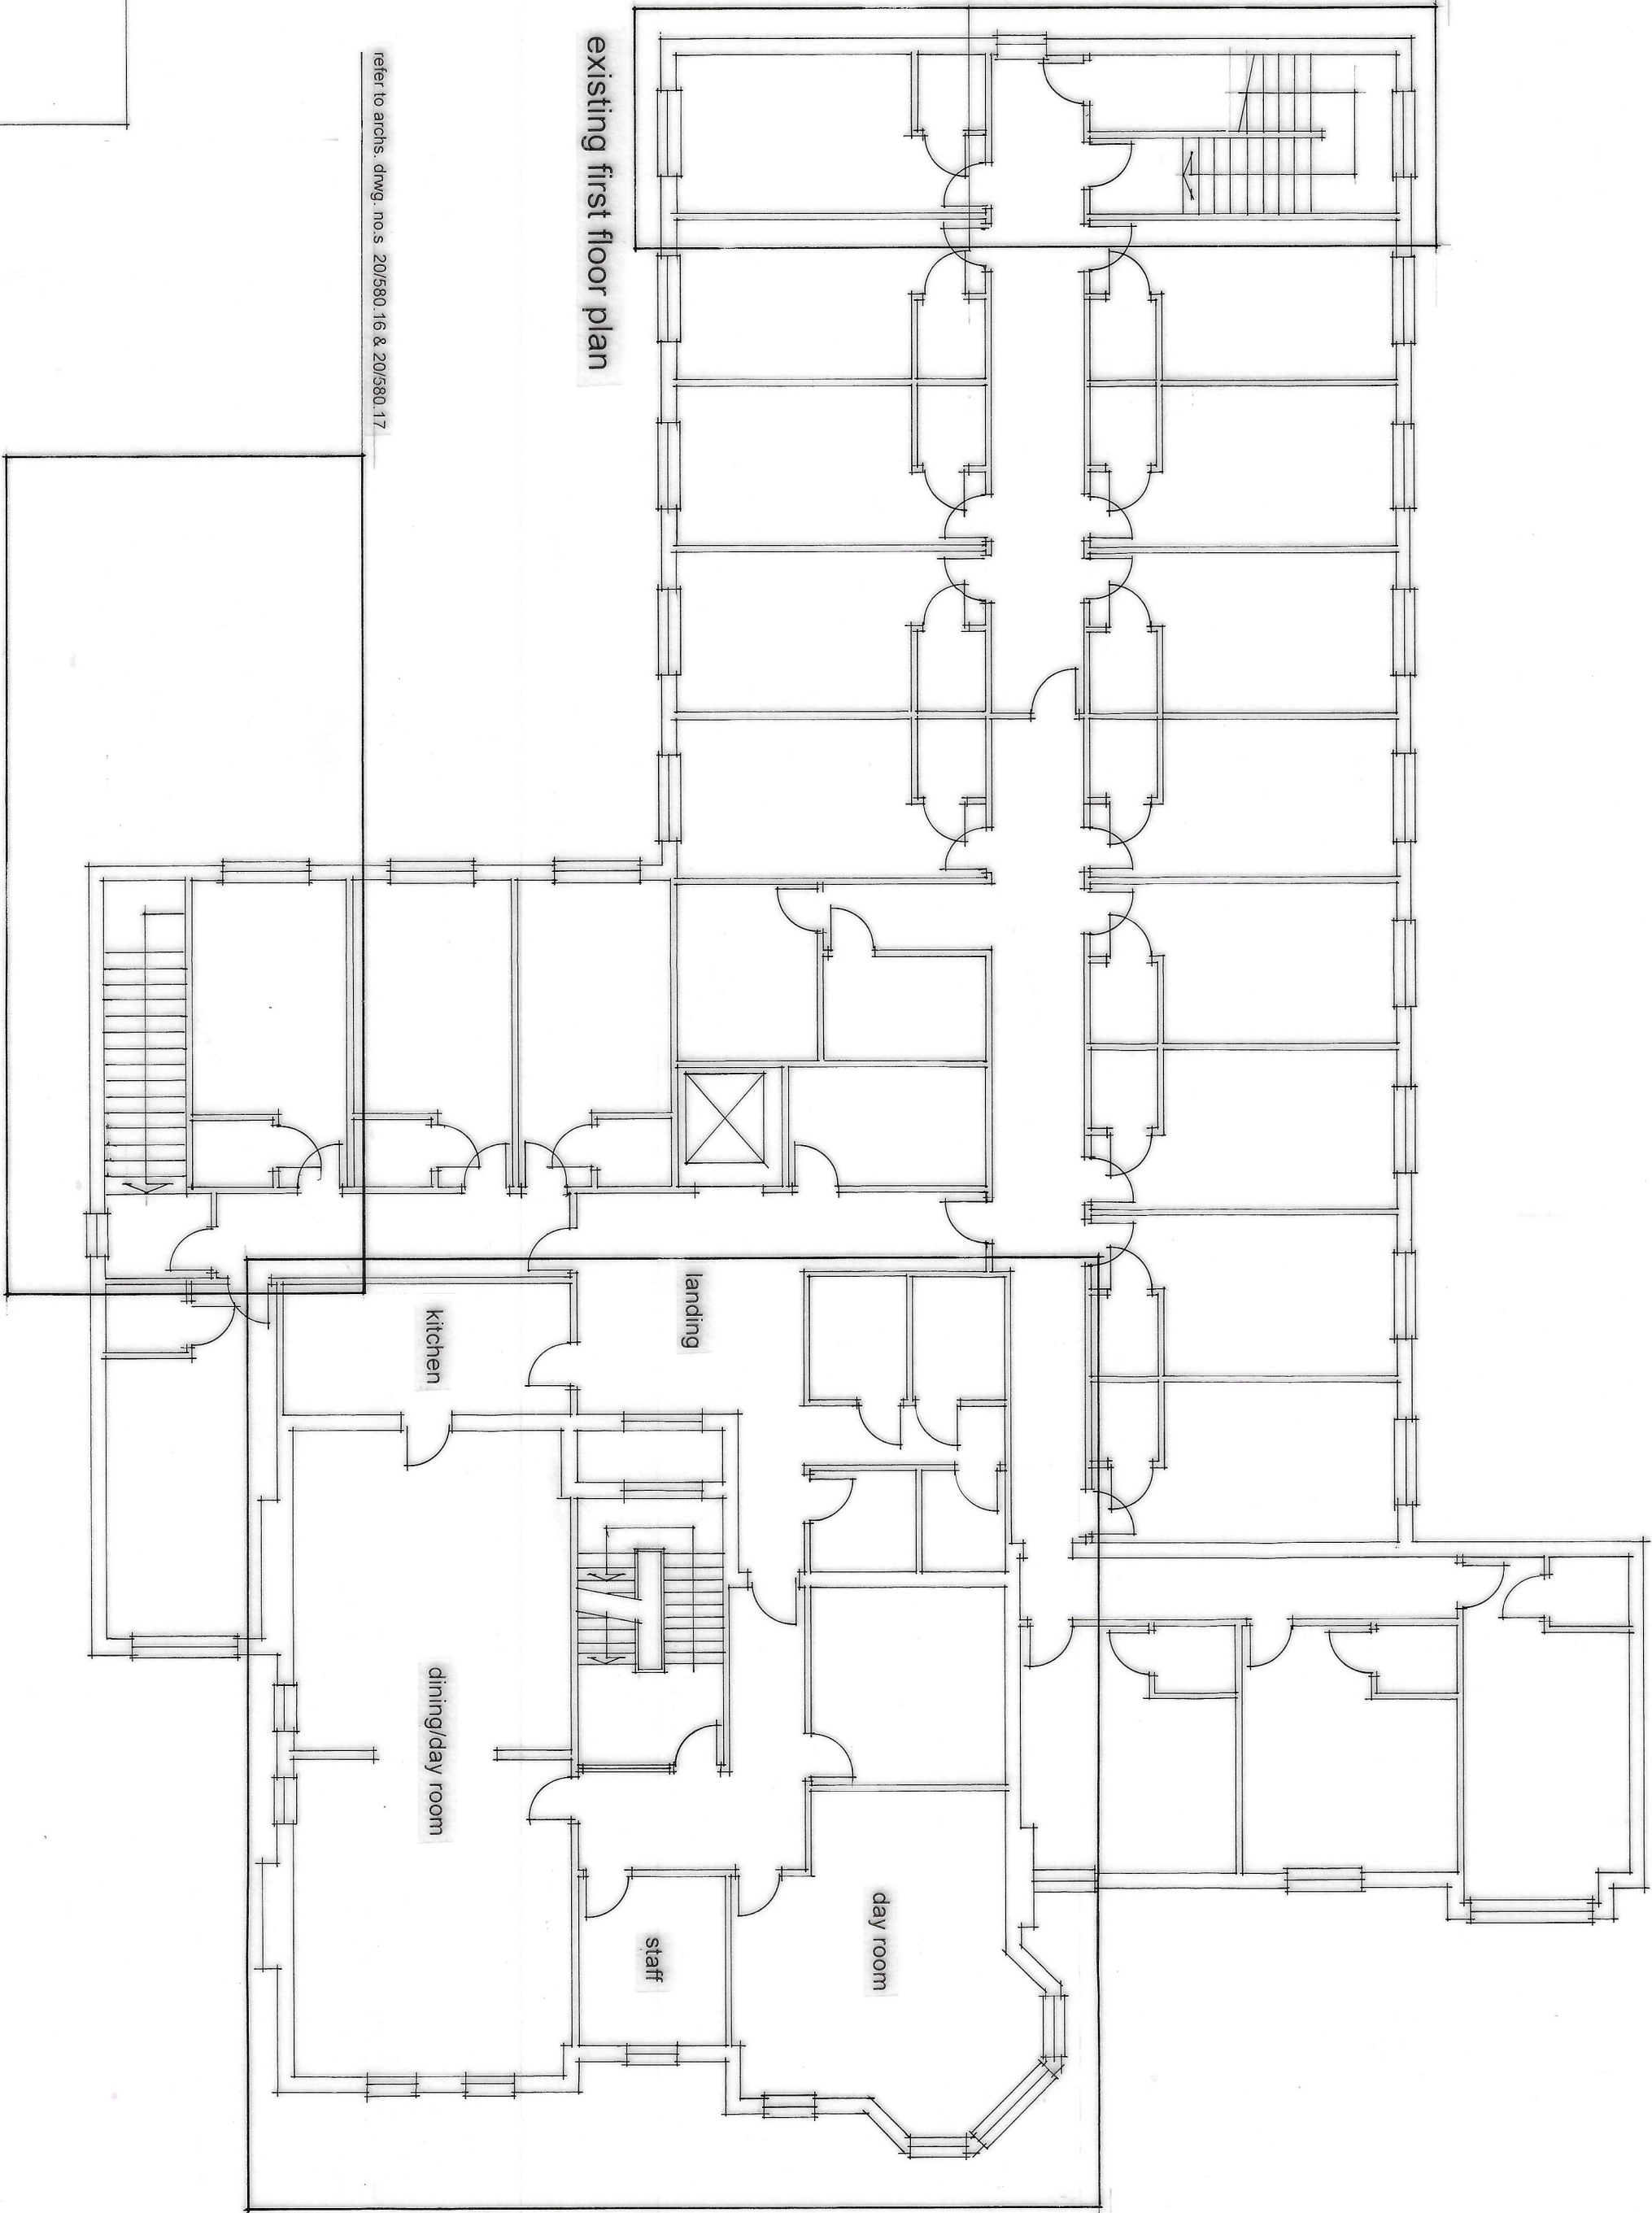

refer to archs. dwg. no.s. 20/580.20

existing first floor plan


refer to archs. dwg. nos. 20/580.16 & 20/580.17

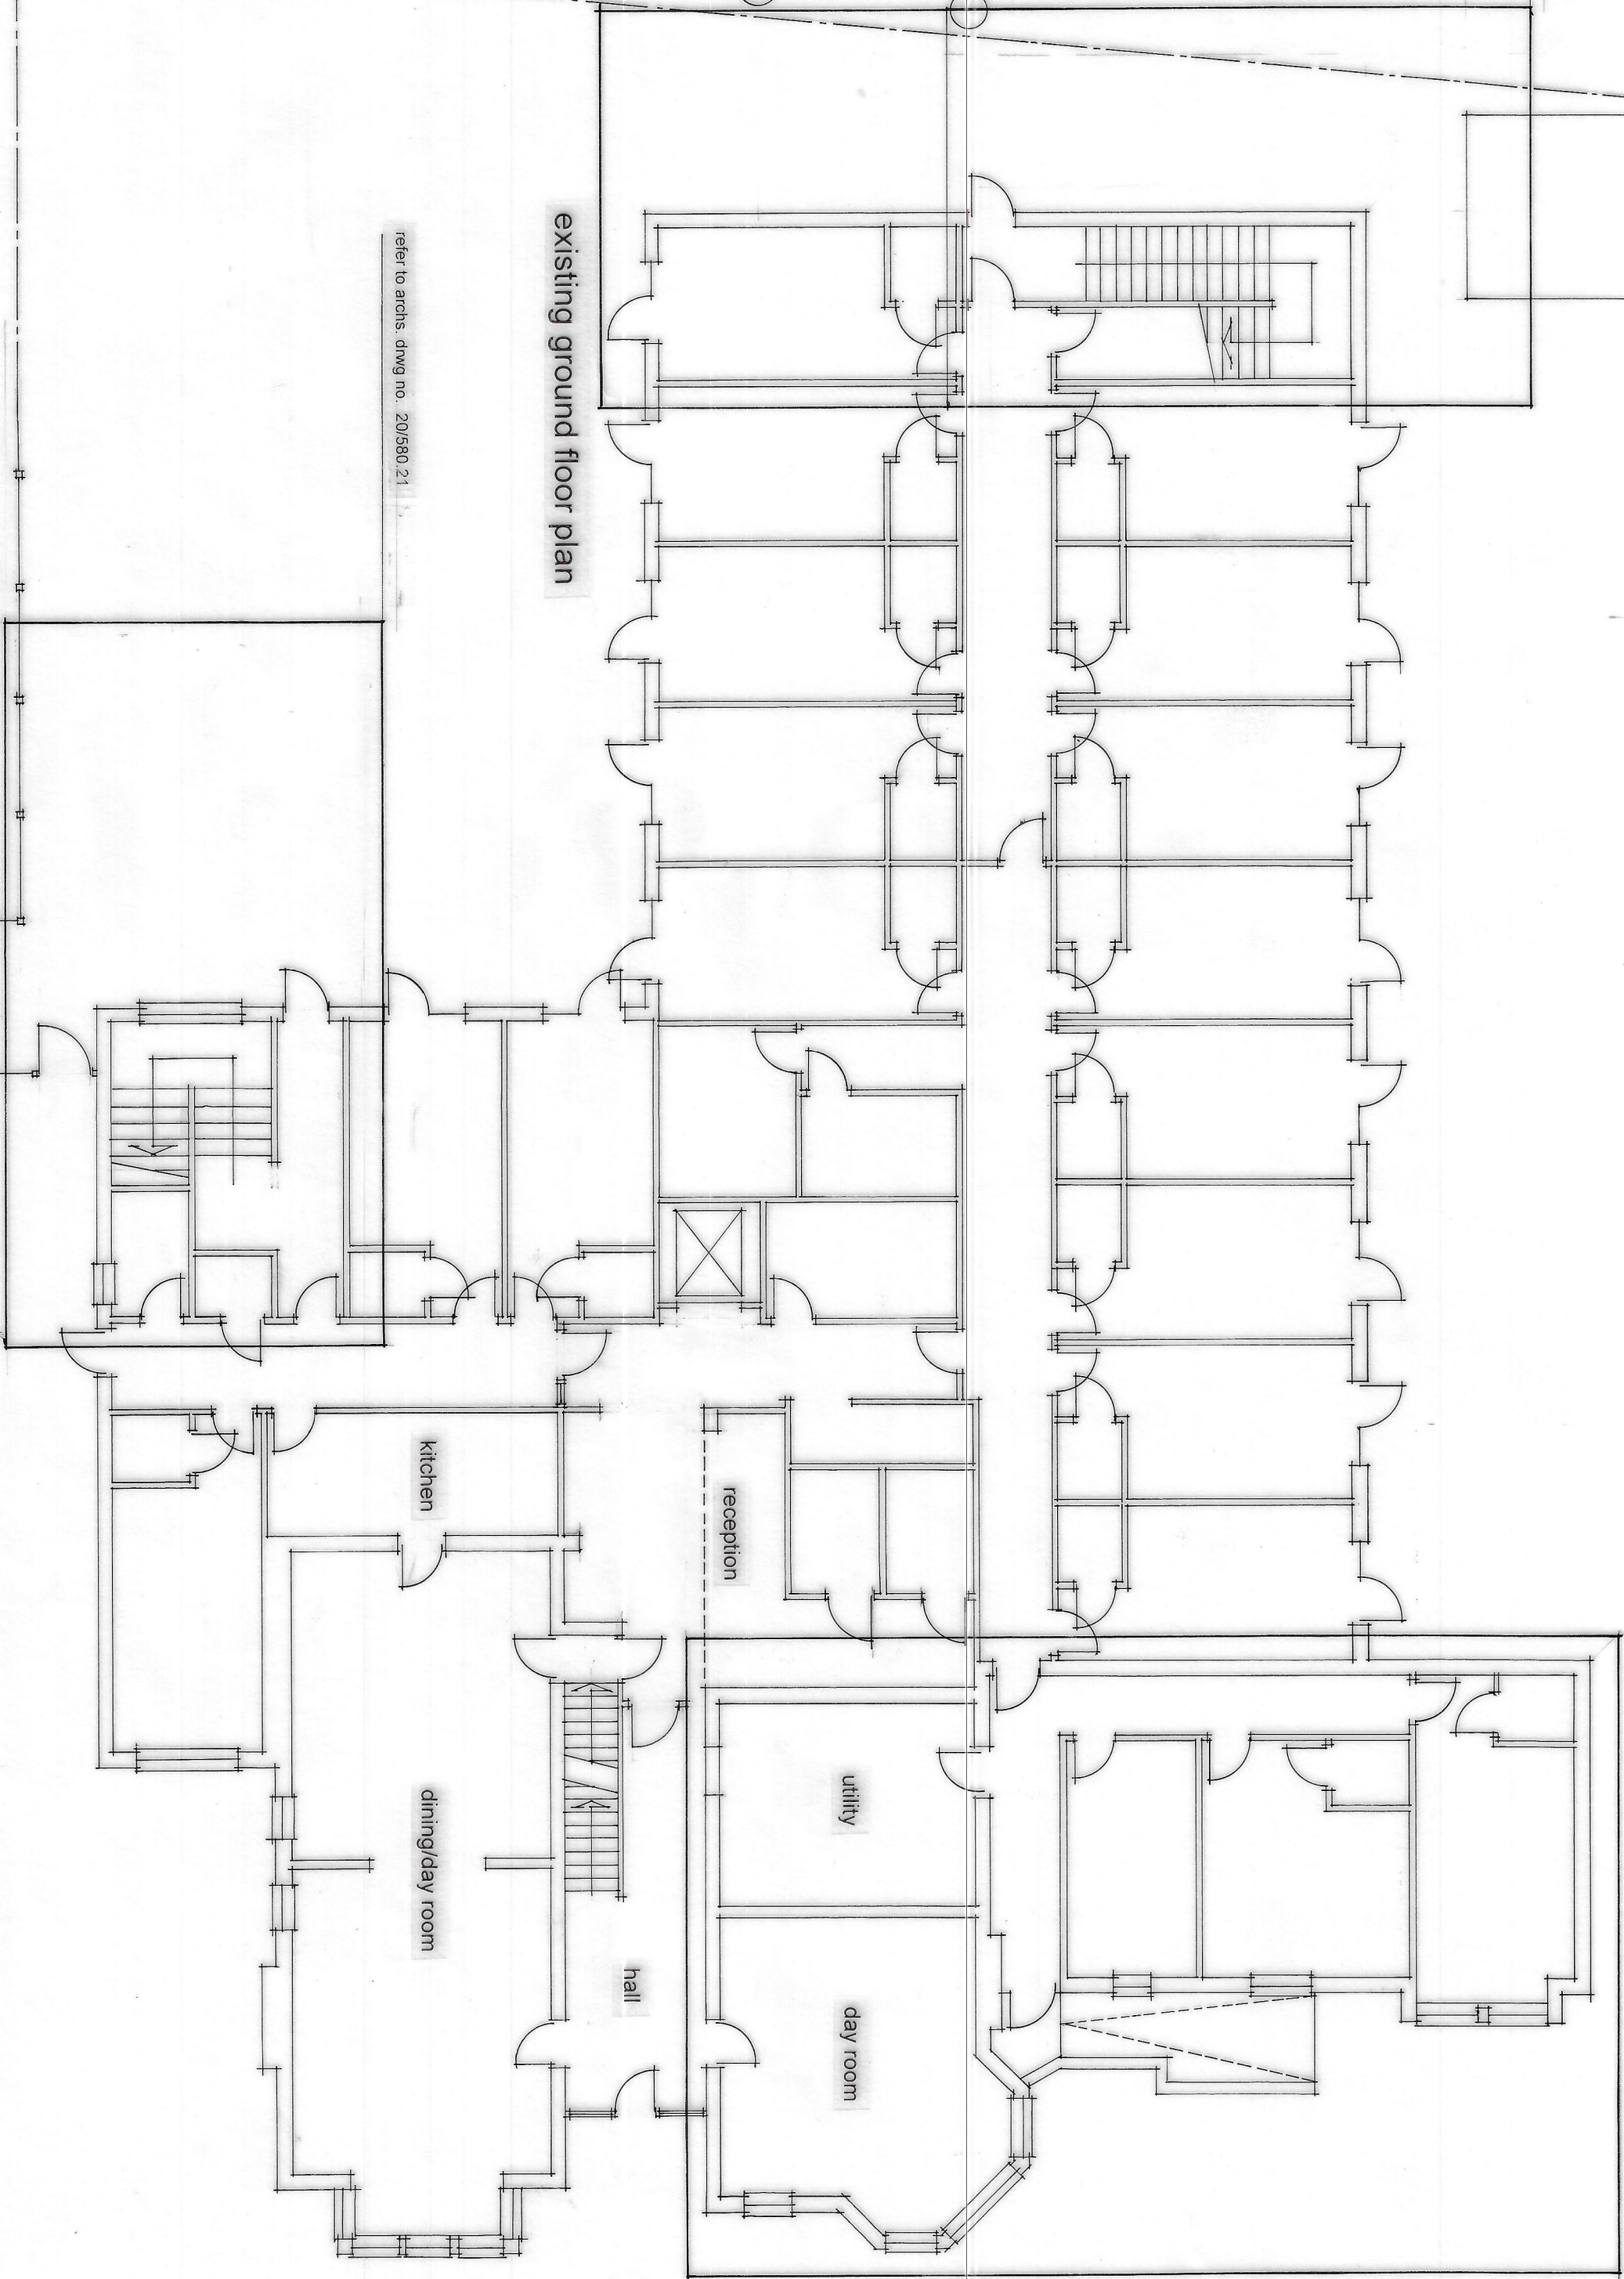

refer to archs. dwg. nos. 20/580.15

existing ground floor plan

refer to archs. dwg. no. 20/580.21

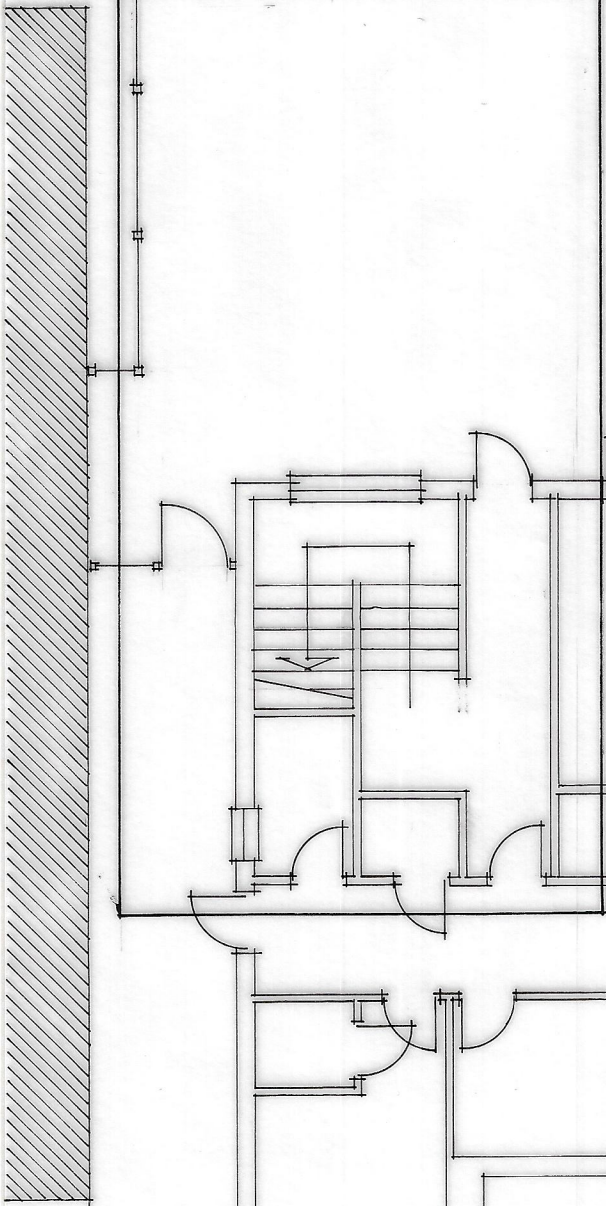

boundary with no. 28 church lane

NOTES

- This drawing is copyright. No unauthorised copying of drawing without the express permission of the architect.
- Do not scale from prints. Use figure dimensions only.
- Contractors to check all dimensions on site prior to commencement of works.
- All works to be carried out in accordance with current statutory Health and Safety Regulations.
- This drawing is to be read in conjunction with all relevant contracts, specifications and / or specialist drawings / documents and any discrepancies or variations are to be notified to the architect before affected work commences.

REV.	AMENDMENTS	DATE
A	GARDEN ROOM DRWG. NO. REFERENCE	18.08.20
	UPDATED	

Project	EXTENSIONS & ALTERATIONS, WHITEFIELD HOUSE.
Drawing	EXISTING FLOOR PLANS
Client	WHITEFIELD HOUSE RESIDENTIAL CARE HOME
Dwn. By	WJH
Scale	1:100
Dwg. No.	20/580.08 A
Dwg. Size	A1
Date	JULY 2020

JOHN HOLT ARCHITECTS LTD.

9 MANCHESTER ROAD BURY LANCASHIRE BL9 0QS
TELEPHONE 0161 794 8314 FACSIMILE 0161 764 8985
E-MAIL info@johnholtarchitects.co.uk
DO NOT SCALE DRAWING