




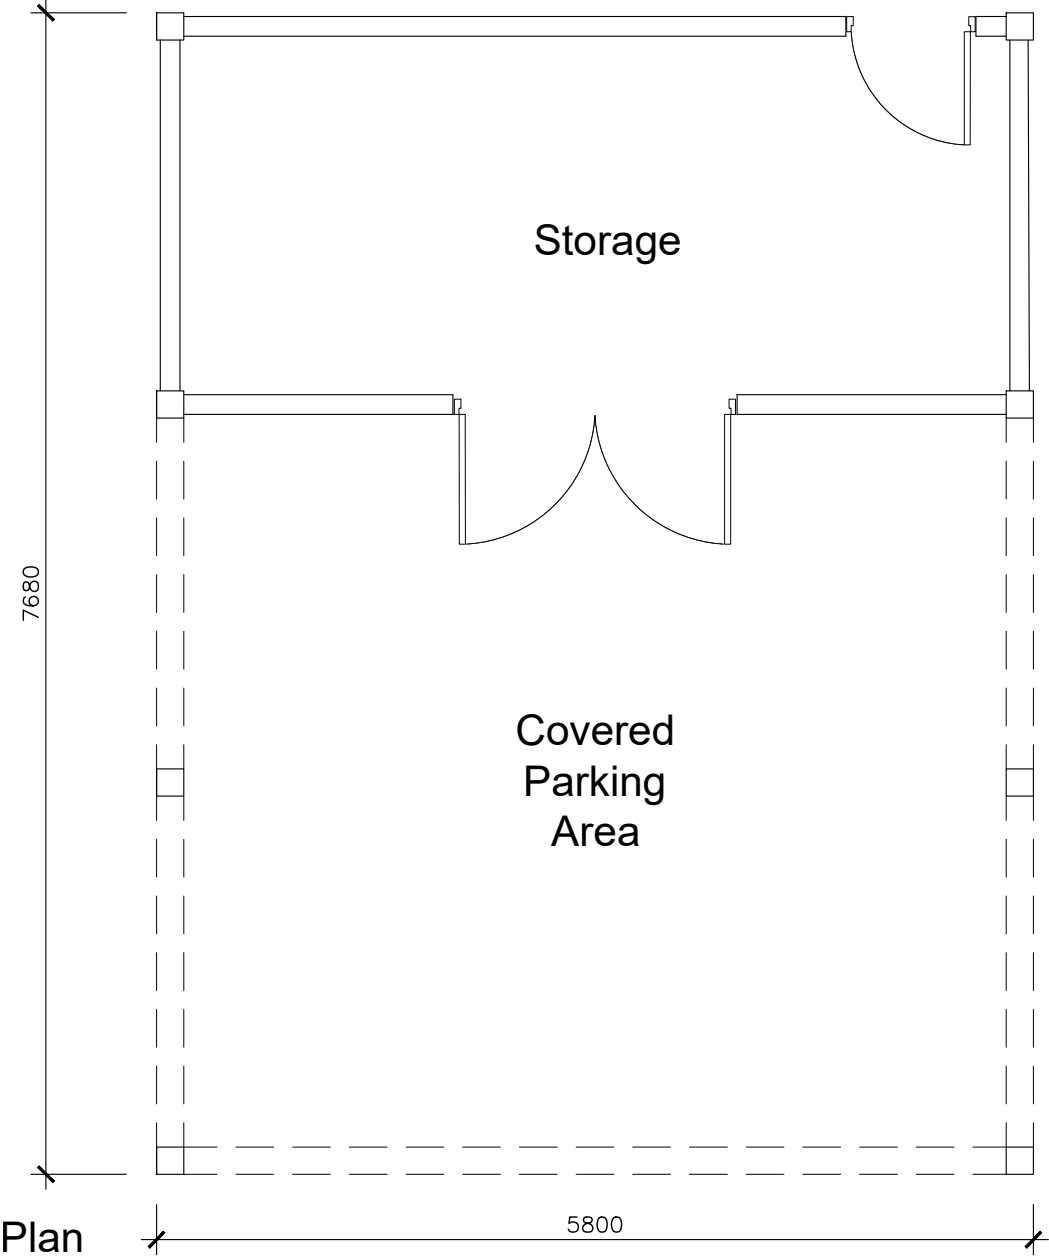



Plan

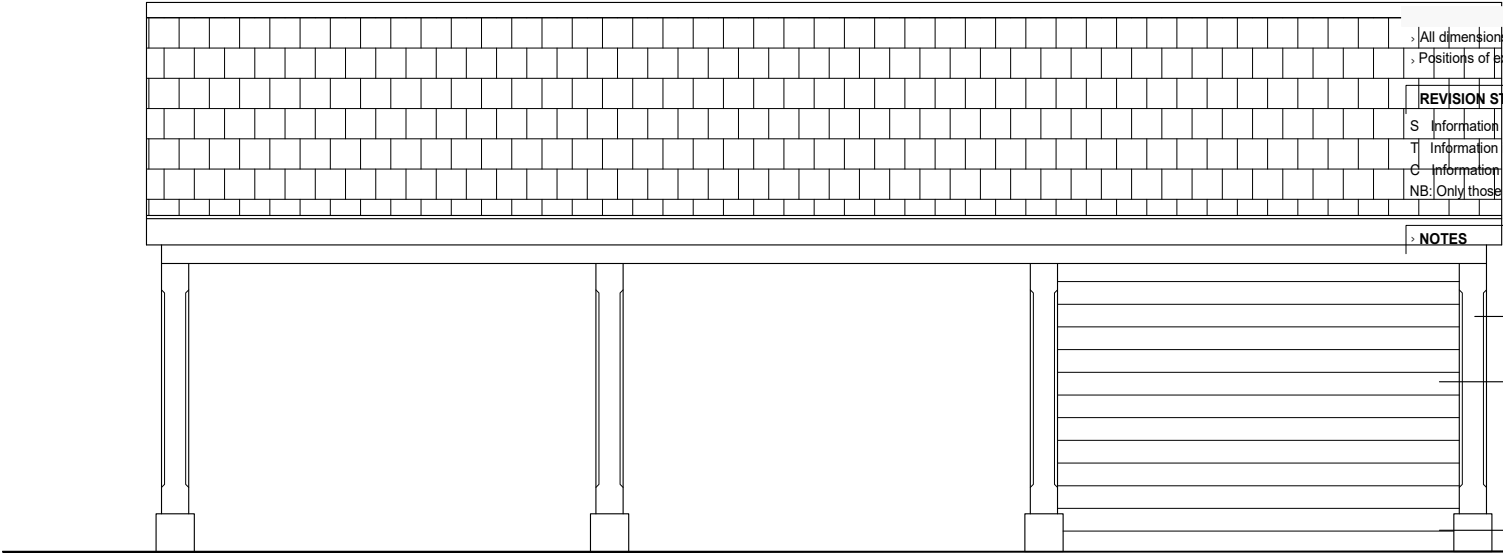


East Elevation (side)

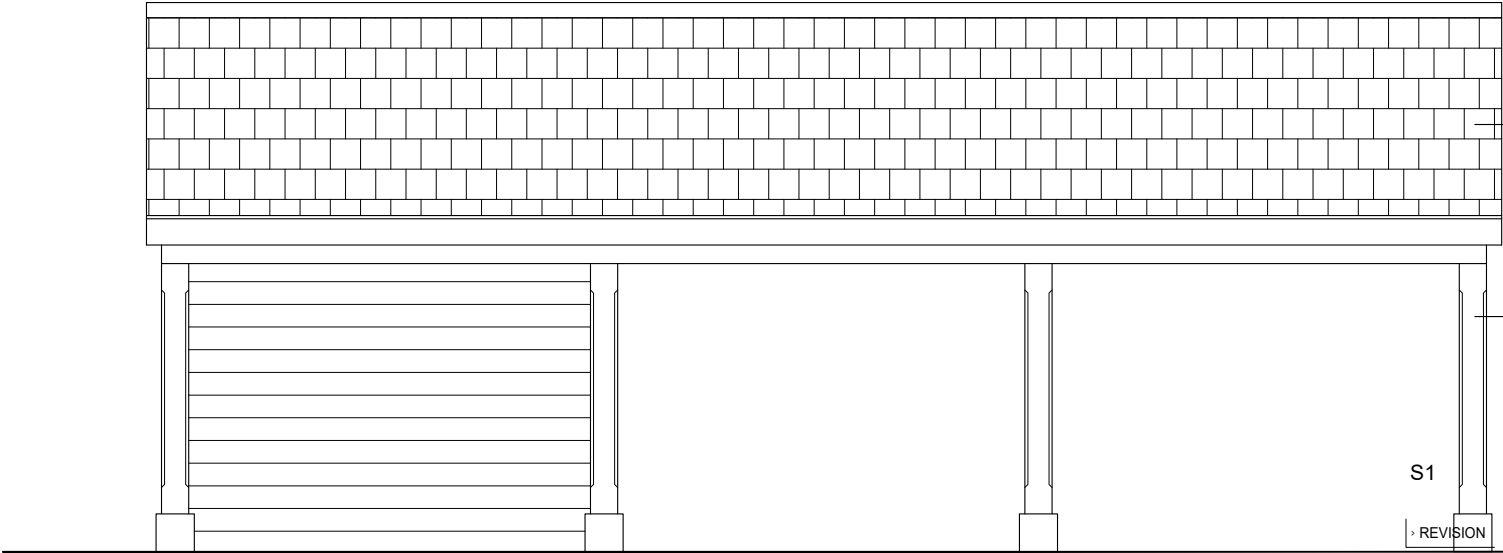

West Elevation (side)

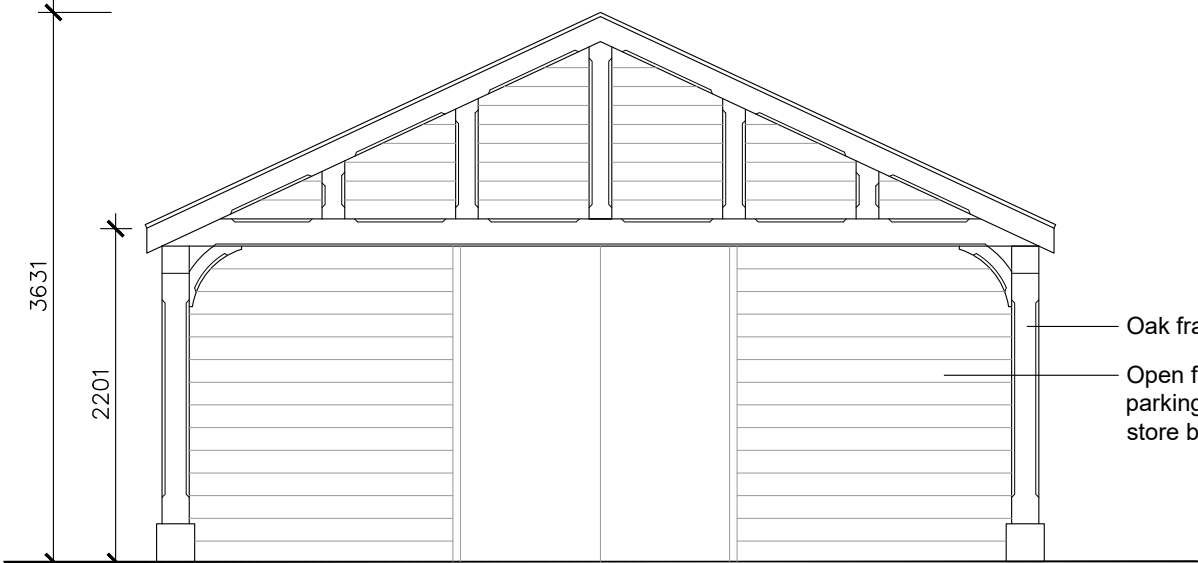 

South Elevation (front)

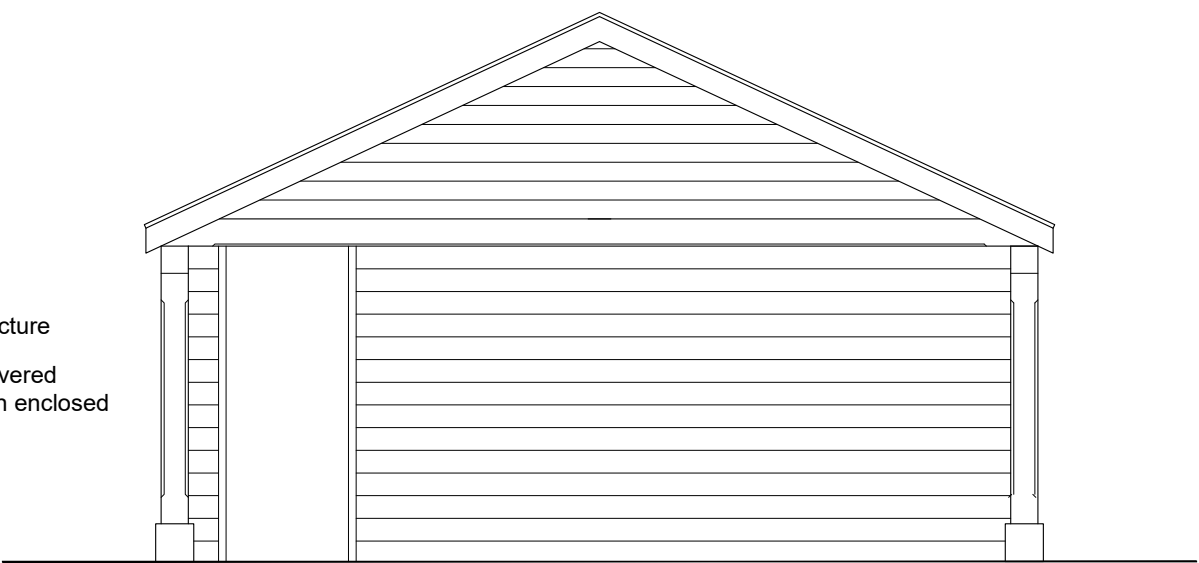

North Elevation (rear)

IMPORTANT		
© This drawing is copyright and remains the property of this practice		
All dimensions to be checked on site		
Positions of existing services to be confirmed prior to proceeding		
REVISION STATUS		
S	01.02.24	Information issued for feasibility or scheme design.
T		Information issued for tender purposes only.
C		Information issued for Construction.
NB: Only those drawings containing a C revision to be used for construction.		

NOTES		
Oak framed structure		
Shiplap cladding to enclosed storage		
Staddlestone plinth		
Slate roof		
Oak framed structure		
S1	01.02.24	Size reduced to be 33% of volume of dwelling
REVISION	DATE	DESCRIPTION

CLIENT Lorne Entwistle			
PROJECT Alterations & Refurbishment to 9 Castle Street, Ramsbottom, BB9 5NG			
DRAWING TITLE Proposed Cover Parking Structure & Store			
SCALE 1:50@A3	DATE Jan '23	DRAWN PRH	CHECKED PRH
DRG NO. EAD_226_07			REVISION S1
Evolve Architectural Design Ltd 2 St Matthews School House Stanhill Lane Oswaldtwistle Accrington Lancashire BB5 4PZ T 01254 469702 M 07957 592102 E paul@evolvead.co.uk www.evolvead.co.uk			