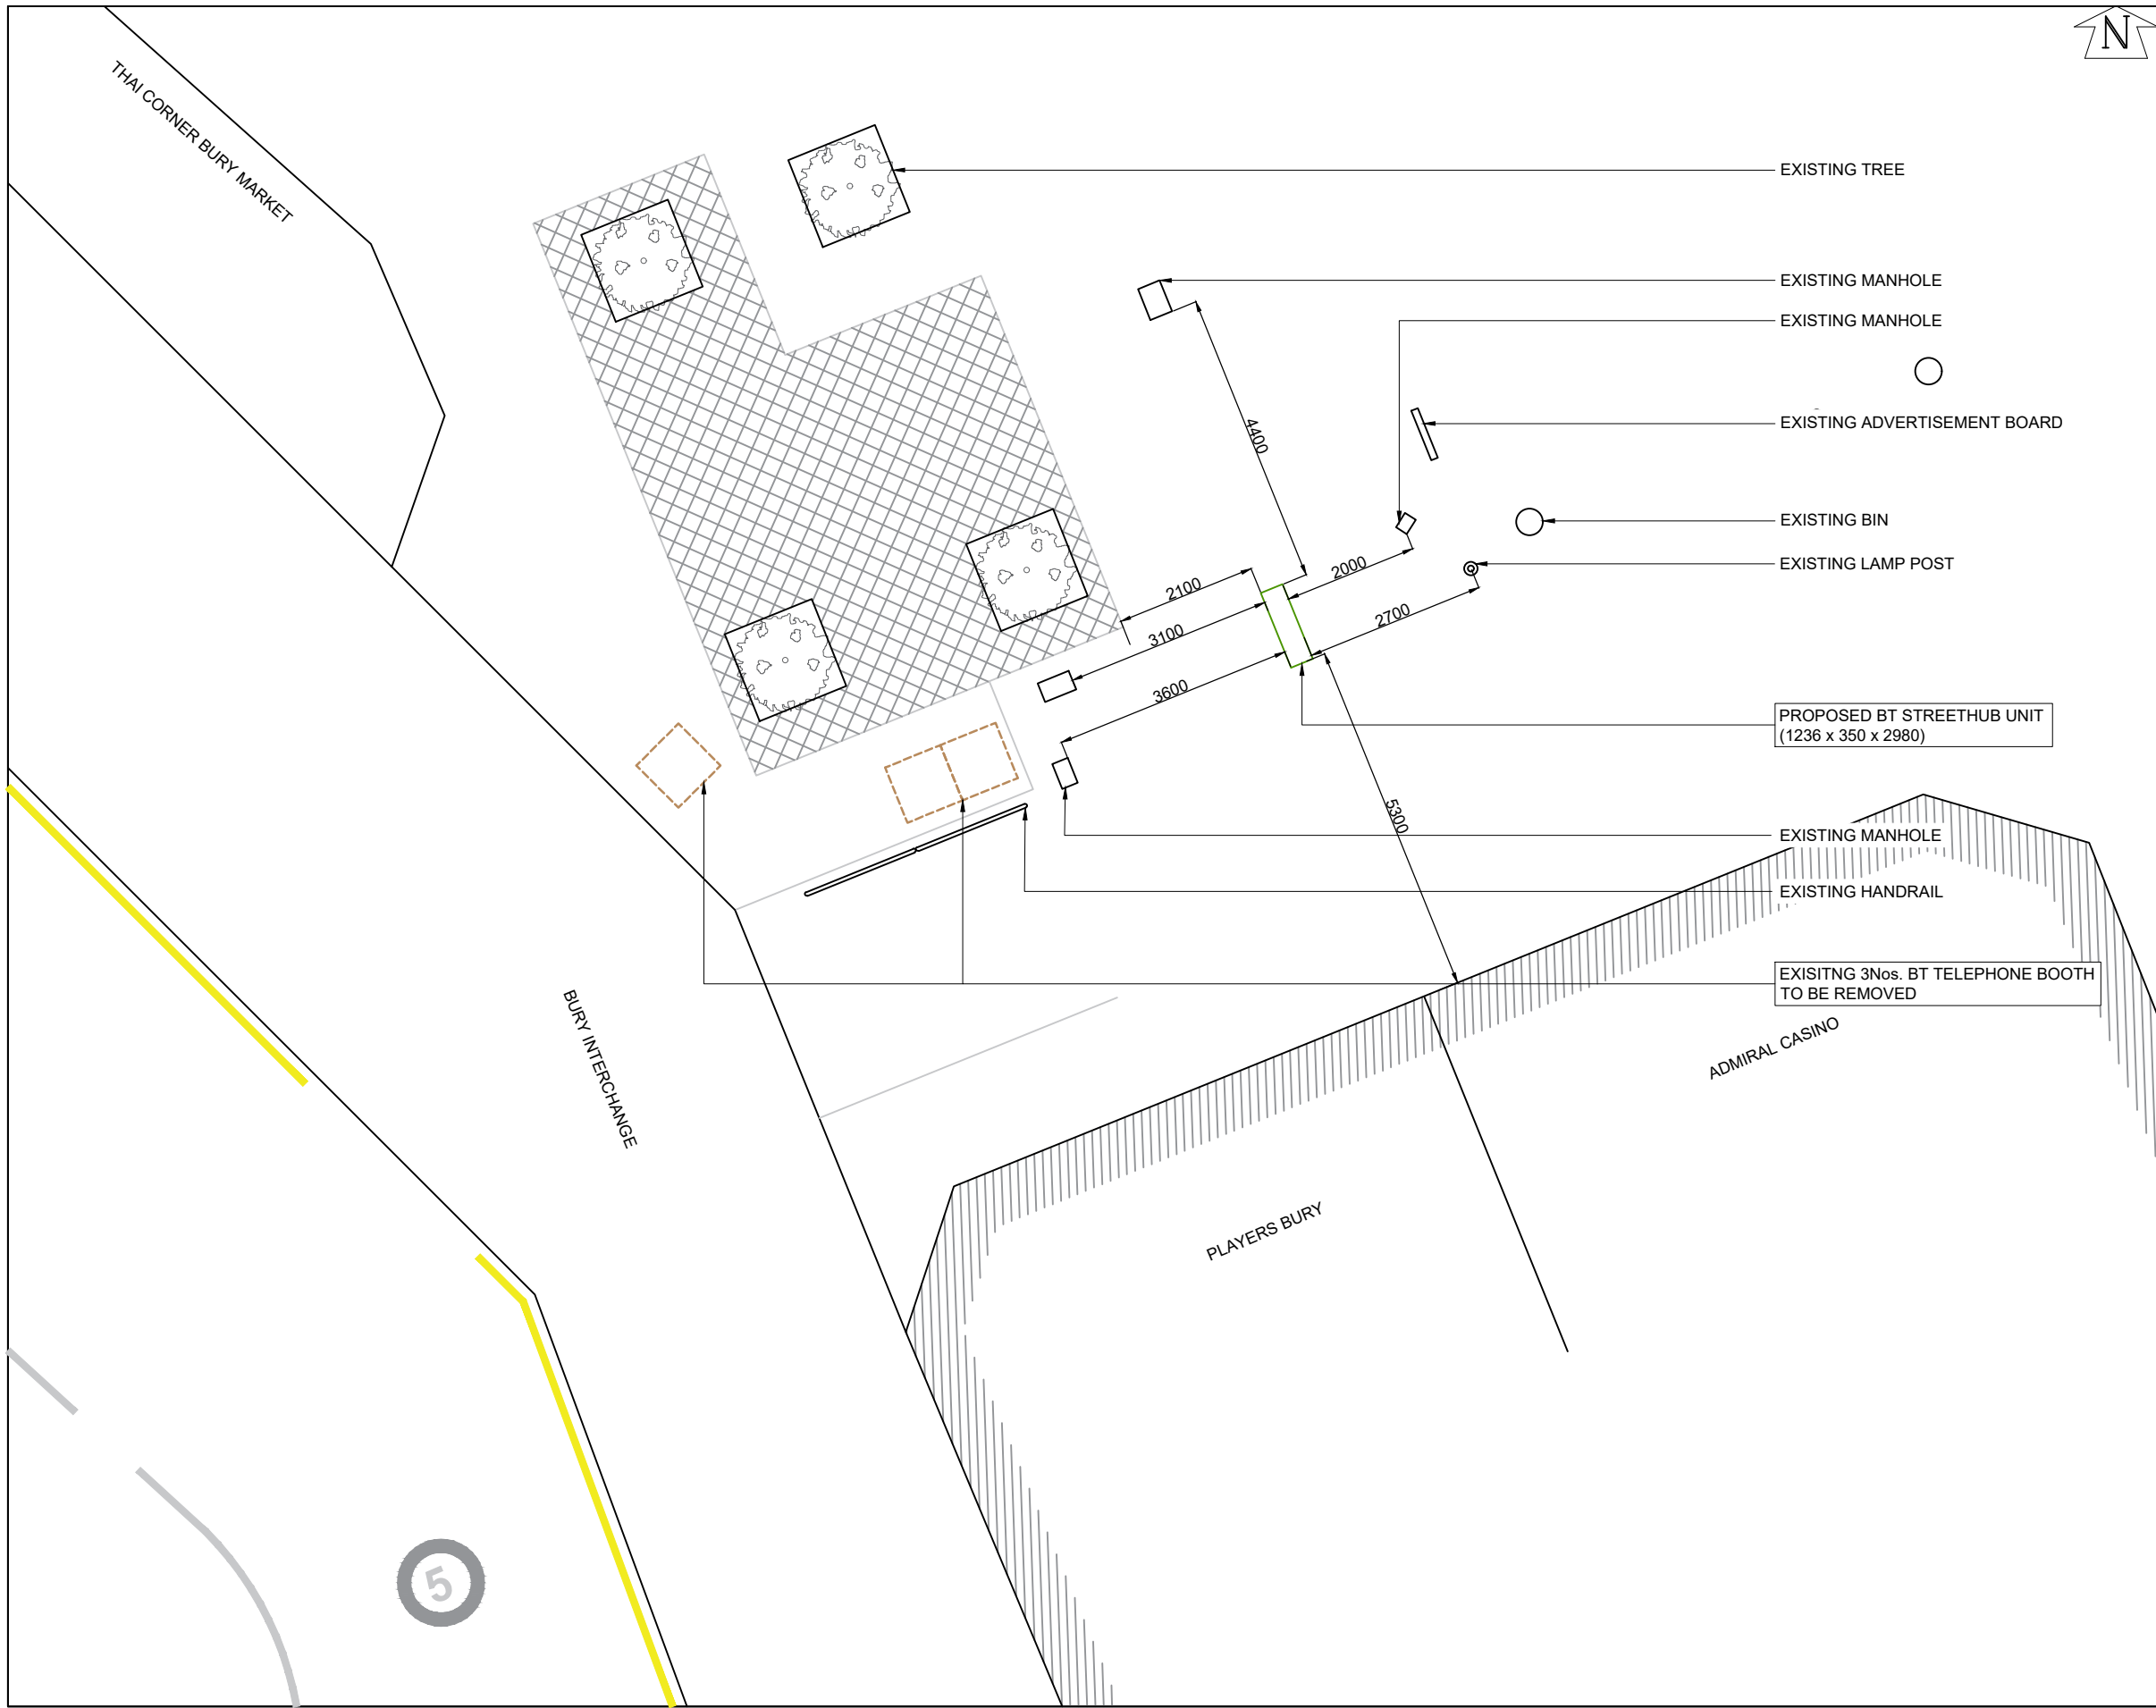


PROPOSED SITE PLAN
SCALE 1:100

GENERAL NOTES

Use written dimensions only, do not scale from drawing. Use latest revision of all referenced information.

Rev	Date	Description	Drawn	Chkd
A	21.03.22	New BT Streethub Structure	MD	JE

mono # MONO CONSULTANTS LIMITED
70-76 Steam Packet House
Cross Street
Manchester, M2 4JG
t. 44 (0)161 839 8839
www.monoconsultants.com



Drg Status
PLANNING

Cell No. & Name

BRY001

Site Name & Address

Pavement at Princess Parade,
near Bury Interchange Stand E,
Bury, BL9 0QL.

Drawing Title
PROPOSED SITE PLAN

Scale 1:100 Date 21.03.2022

Drawn By MD Checked By JE

Drawing Number 002 Revision A