





FRONT ELEVATION & STREET SCENE. 1:100

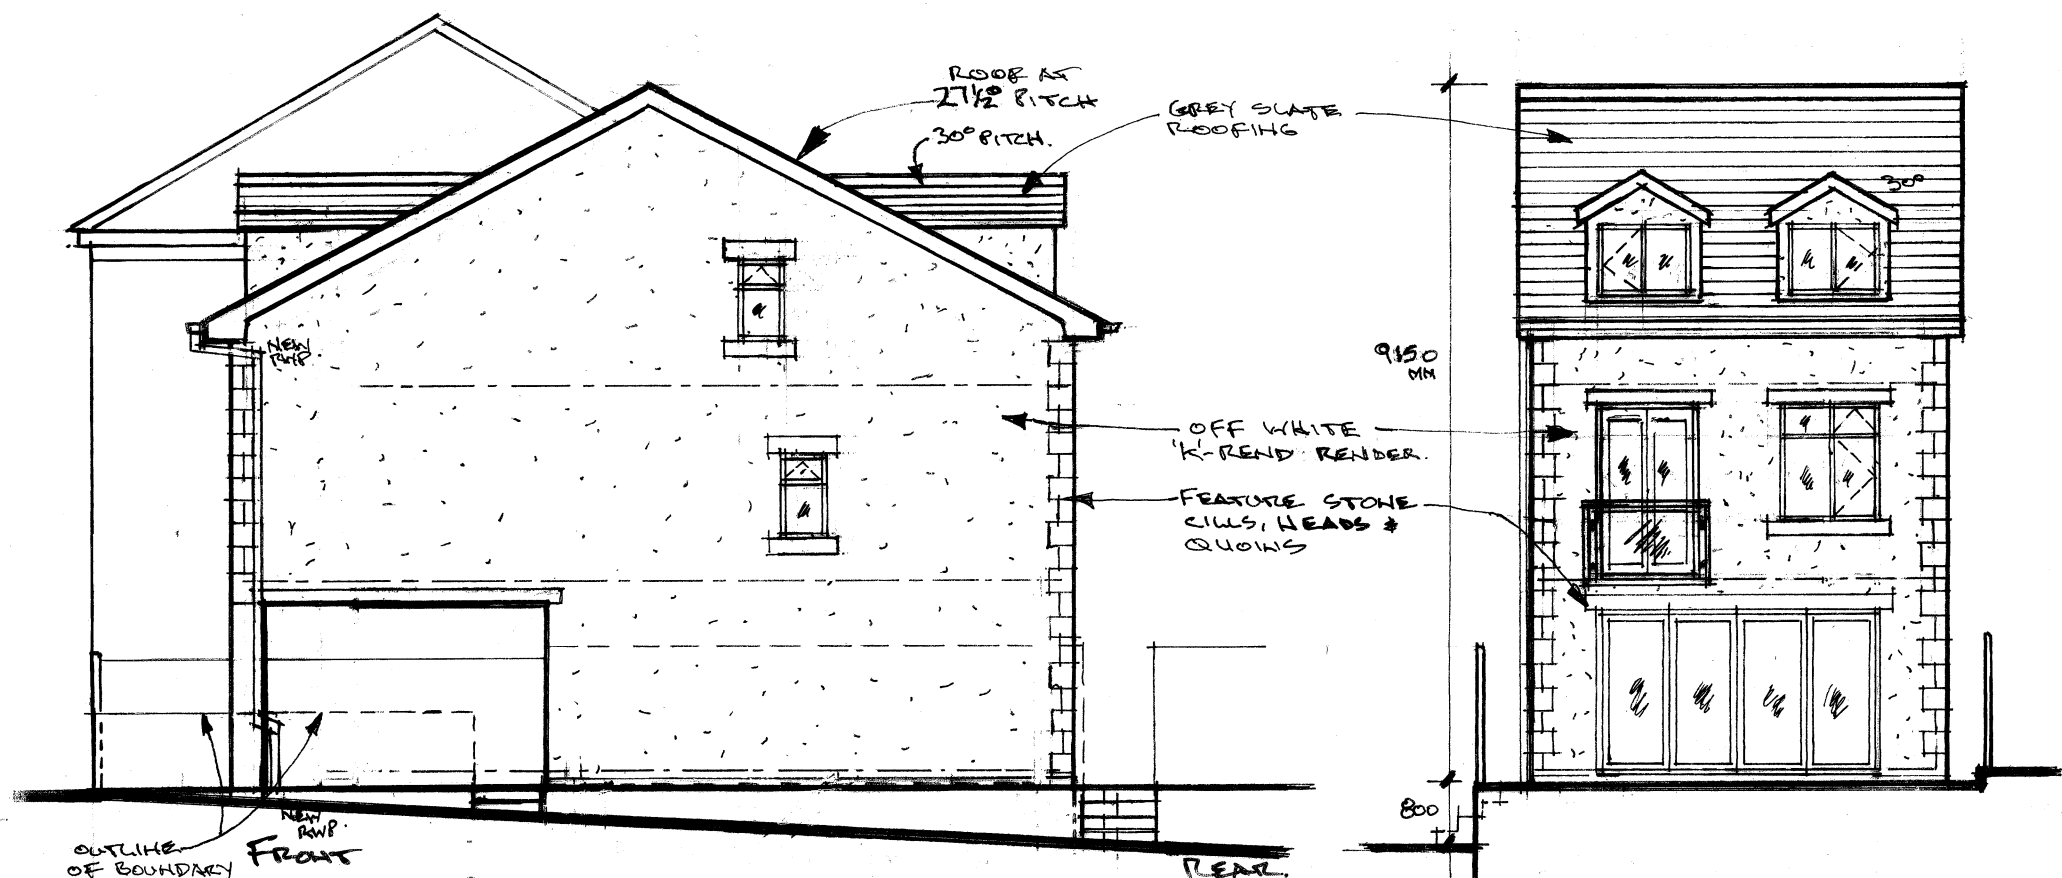


R.H. SIDE ELEVATION


REAR ELEVATION

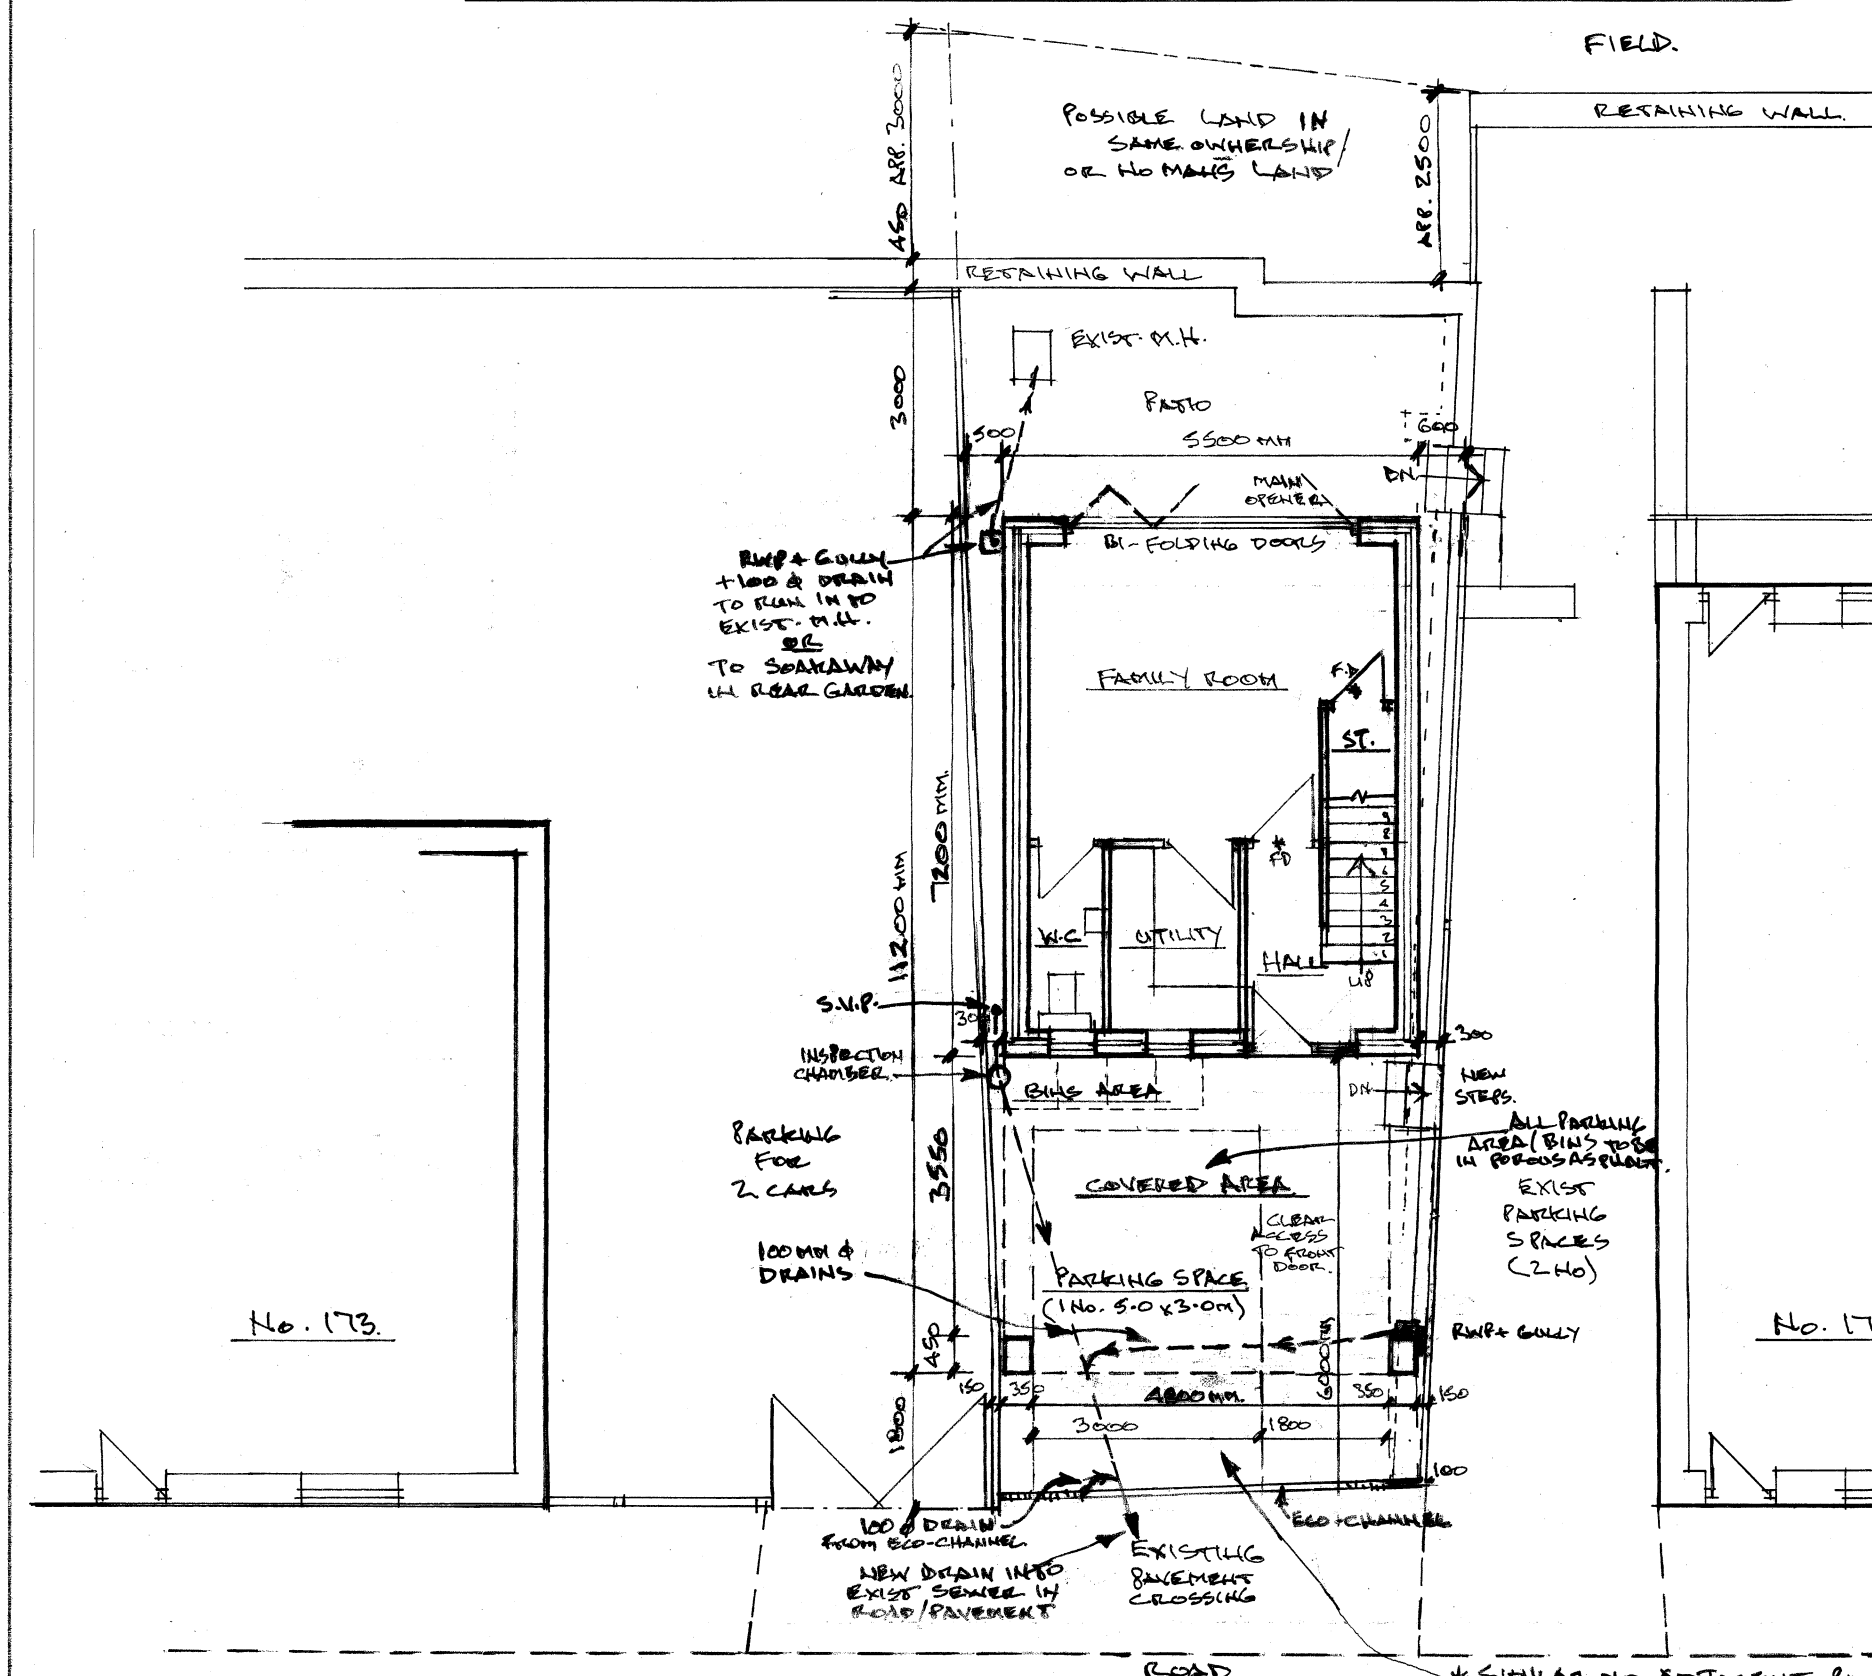


PROPOSED SITE PLAN / GROUND FLOOR PLAN. 1:100

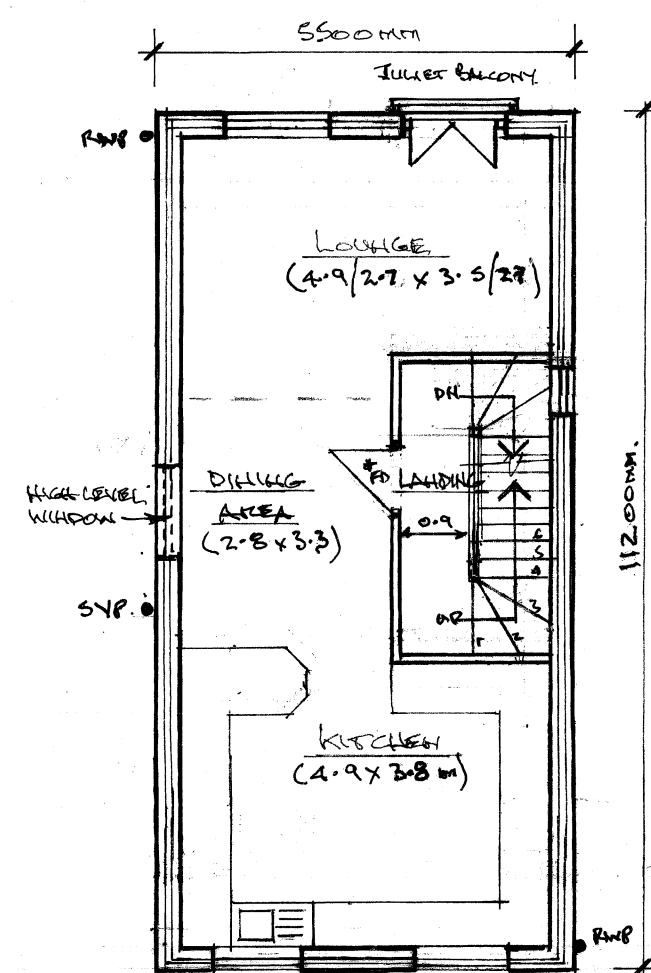

FIRST FLOOR PLAN.

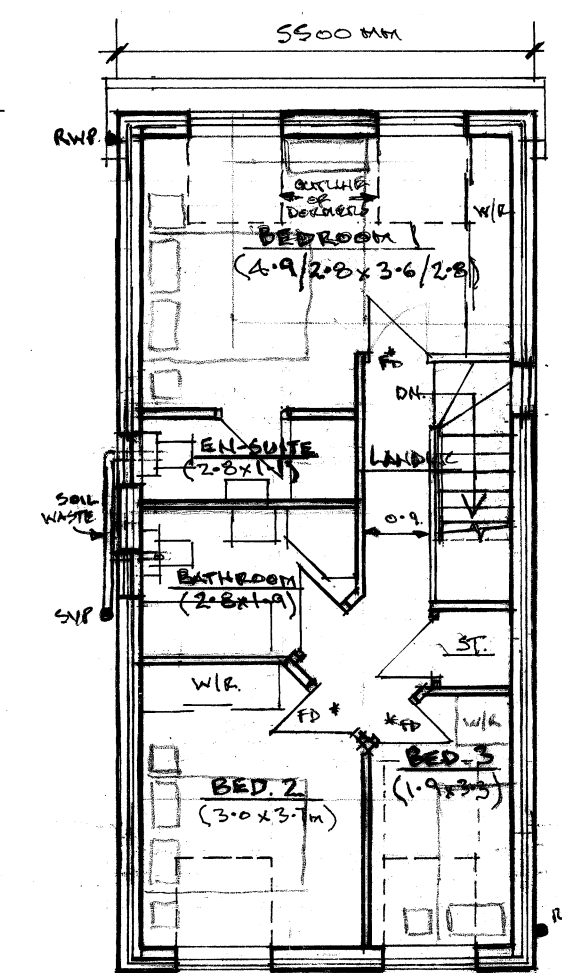

SECOND FLOOR PLAN.

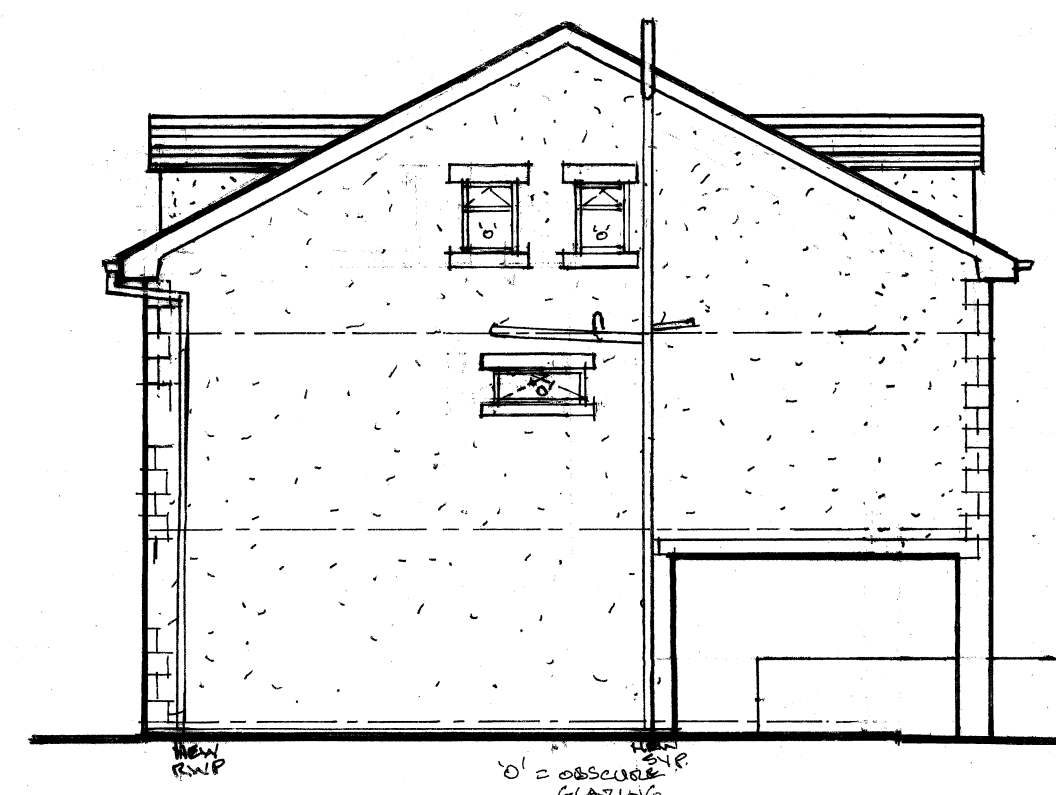

L.H. SIDE ELEVATION.



Architectural & Building Services

NEIL BUTTERWORTH

Tel:
Mobile: 07795 275483

89 Higher Ainsworth Road, Radcliffe,
Manchester, M26 4JJ.

Job Title PROPOSED DETACHED HOUSE ON SPARE
LAND ADJACENT.
173 WHALLEY ROAD, RAMSBOTTOM, BURY.
(BELONGING TO 183).

Drawing Title PLANS & ELEVATIONS (PROPOSED)

Scale
1:100

Date
AUG. 23

Drawn by
N.B.

Drawing No.
2