




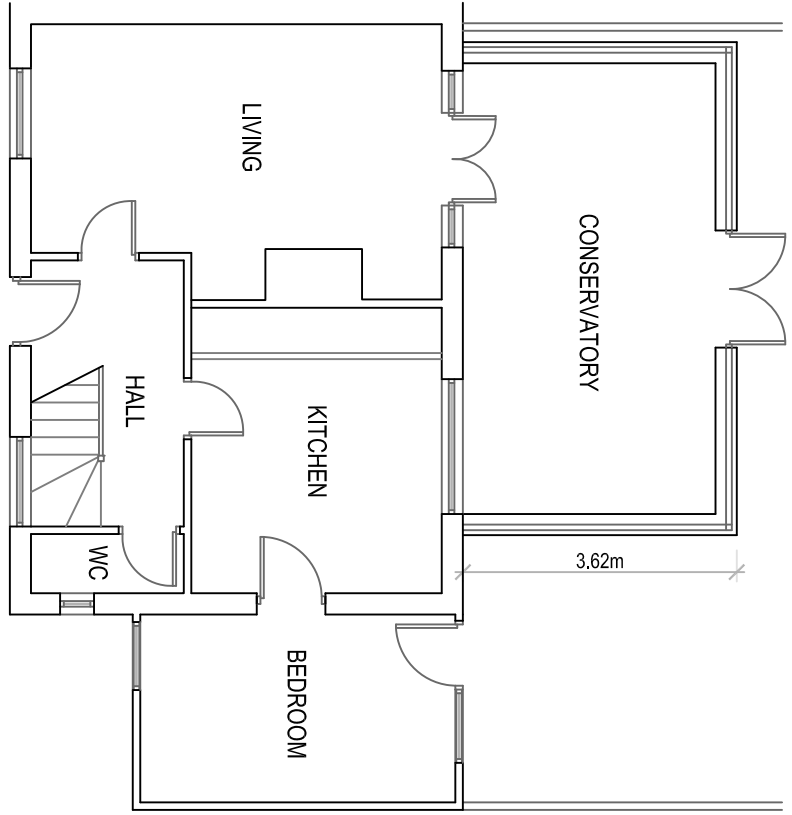


EXISTING GF PLAN 1:100

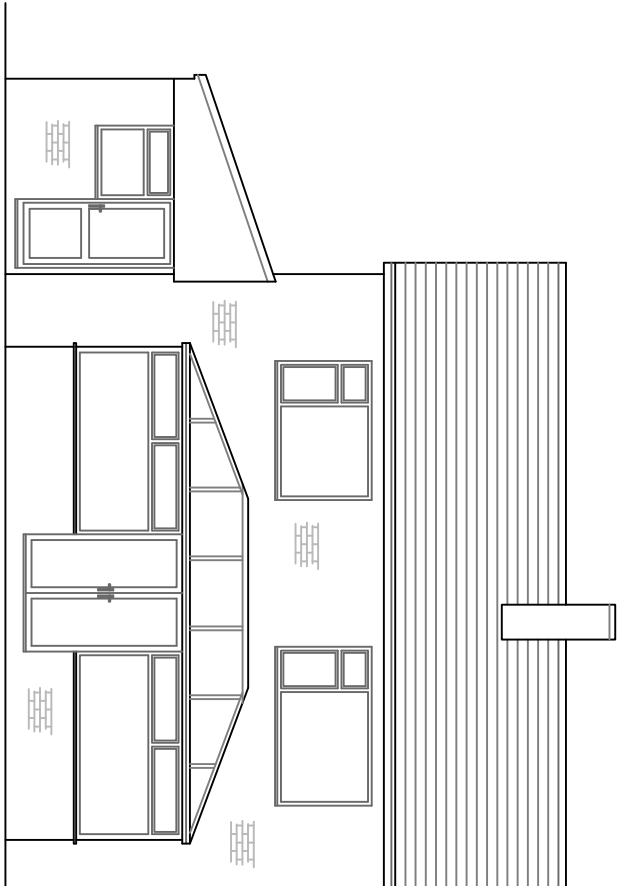


EXISTING REAR ELEVATION 1:100

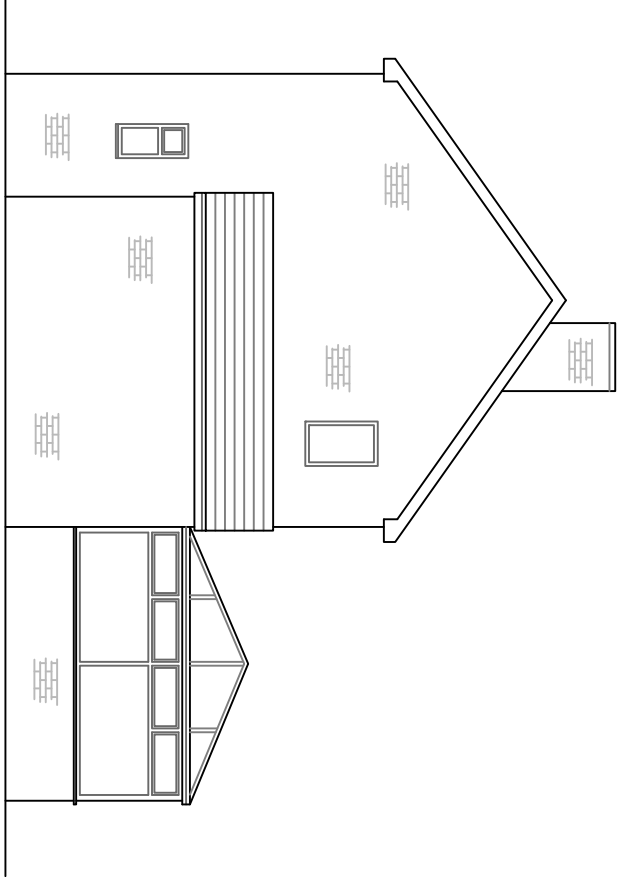


EXISTING SIDE ELEVATION 1:100

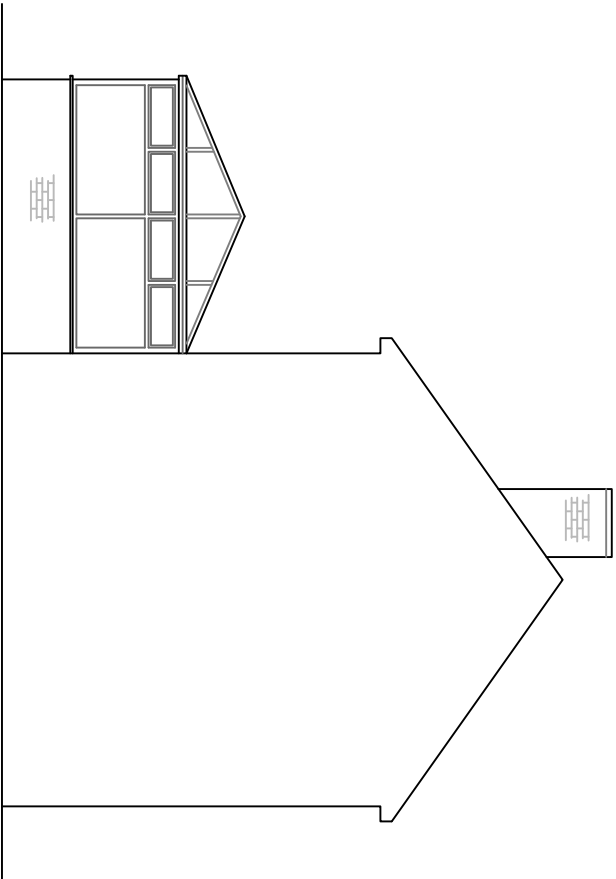


EXISTING SIDE ELEVATION 1:100

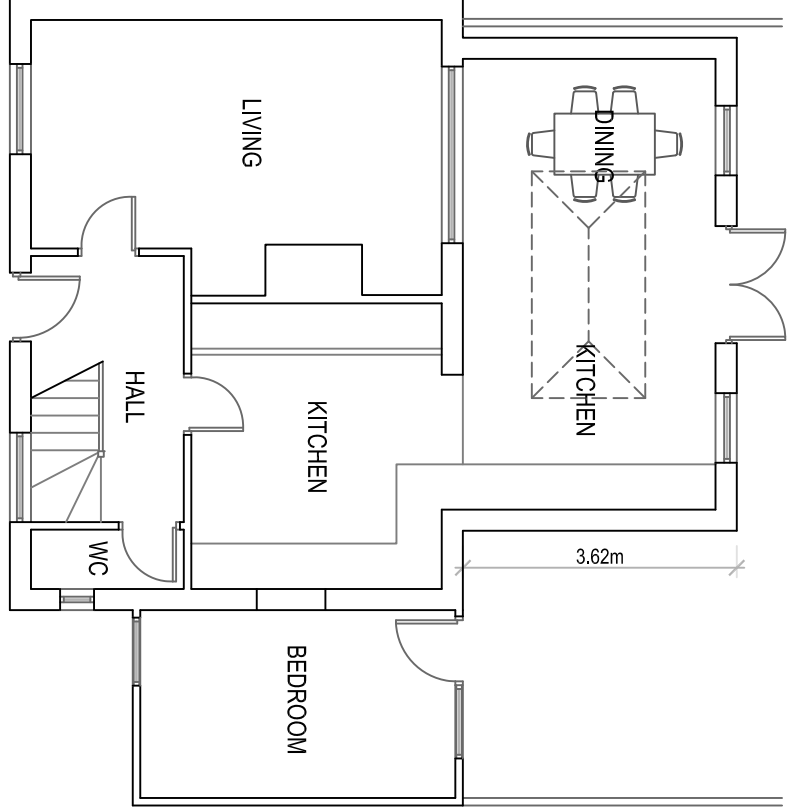


PROPOSED GF PLAN 1:100

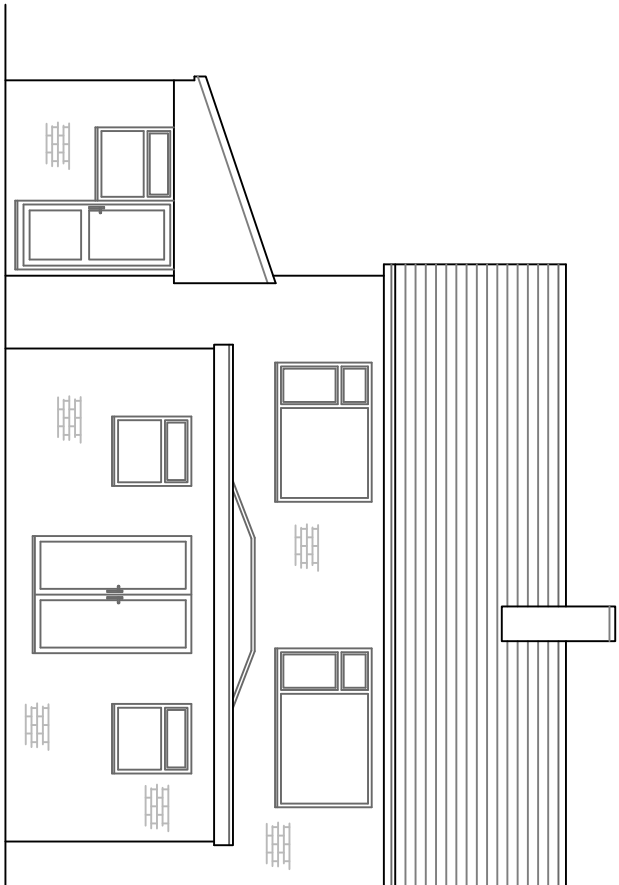


PROPOSED REAR ELEVATION 1:100

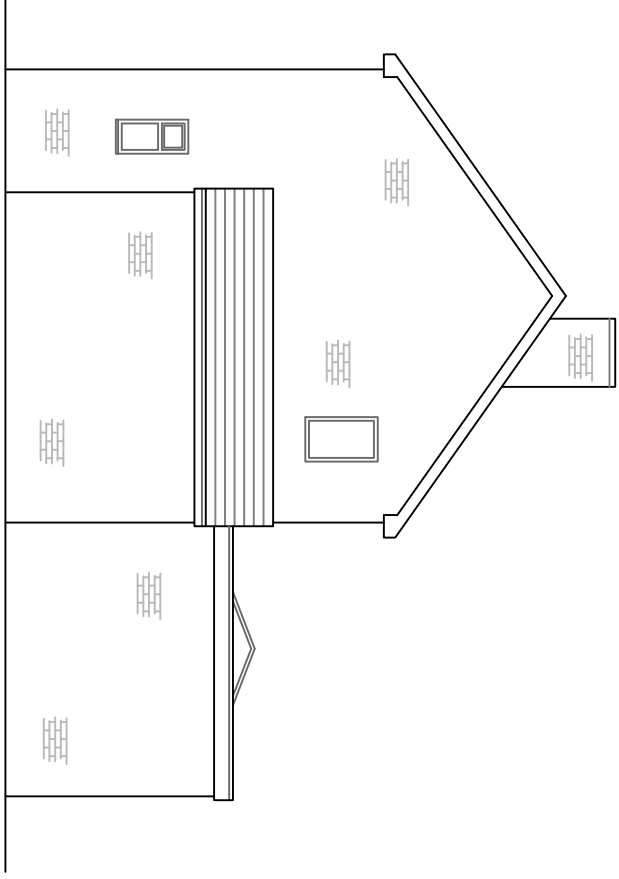



PROPOSED SIDE ELEVATION 1:100

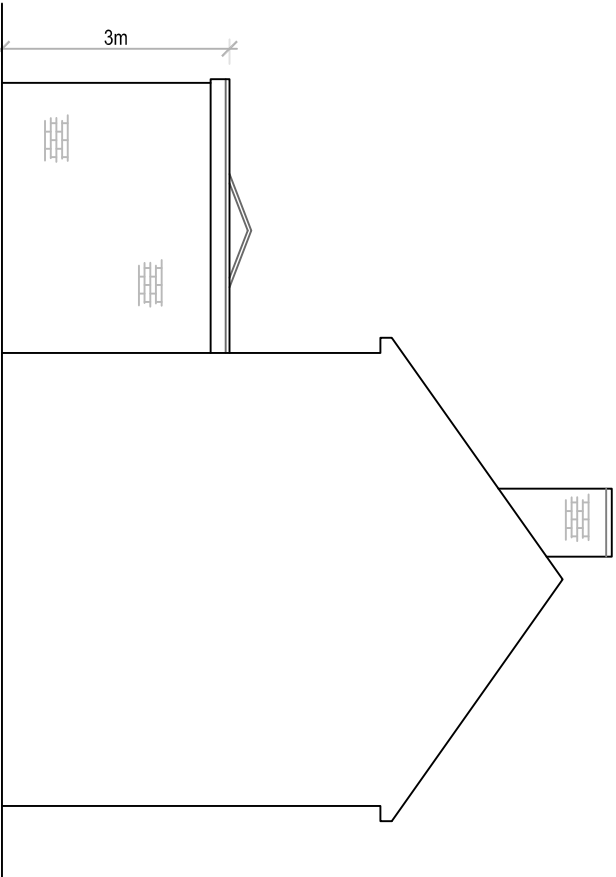



PROPOSED SIDE ELEVATION 1:100

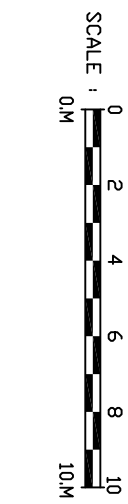

EXISTING SITE PLAN 1:200

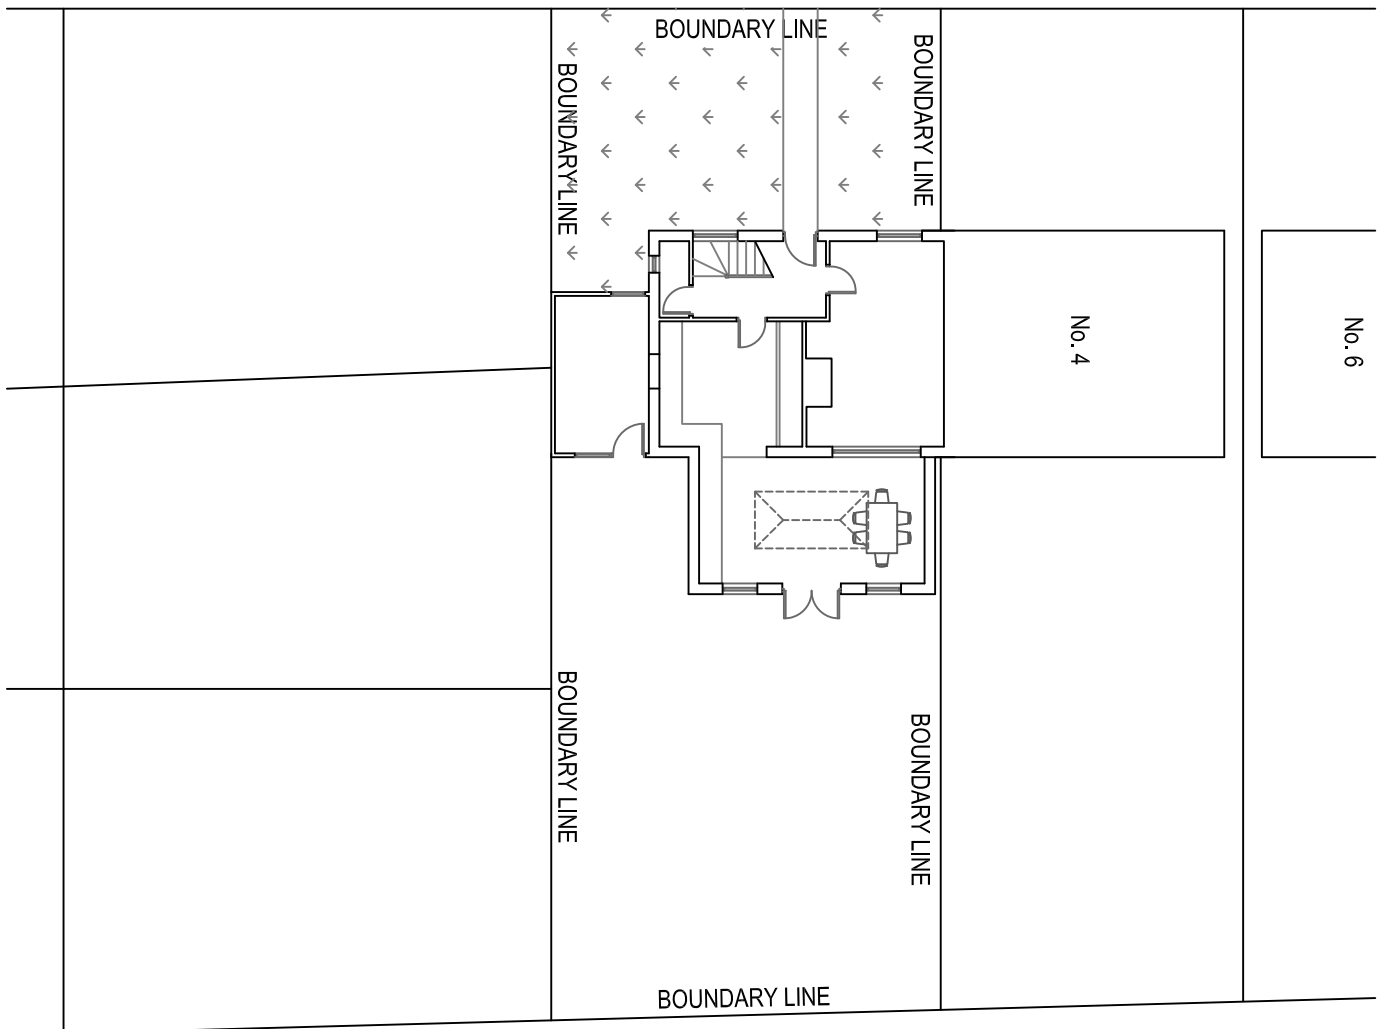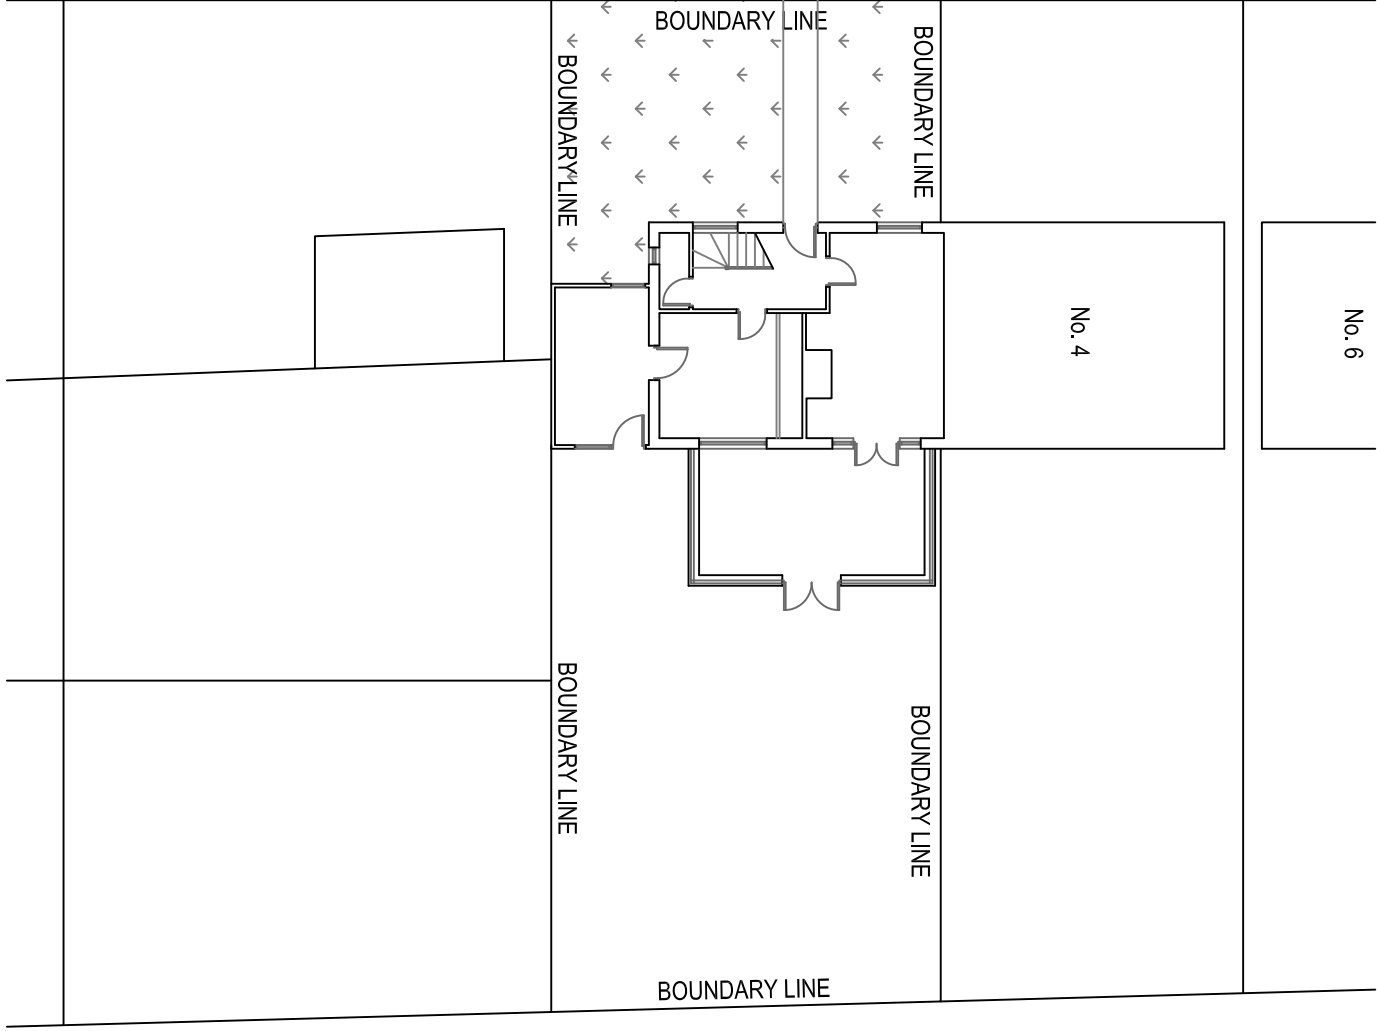

PROPOSED SITE PLAN 1:200

 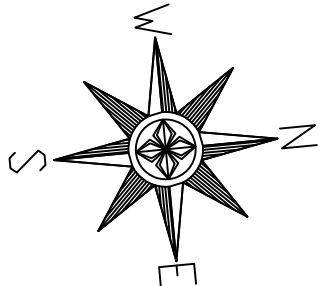

CONVERSION OF CONSERVATORY INTO
DINING ROOM & KITCHEN

2 Hazel Avenue
Tottington, Bury
BL8 3EQ

Existing & Proposed Plans
and Elevations

Drawn: CDW/
Scale: 1:100 & 1:200 @ A1
Date: July 2022

2448_TOT_01_Planning