
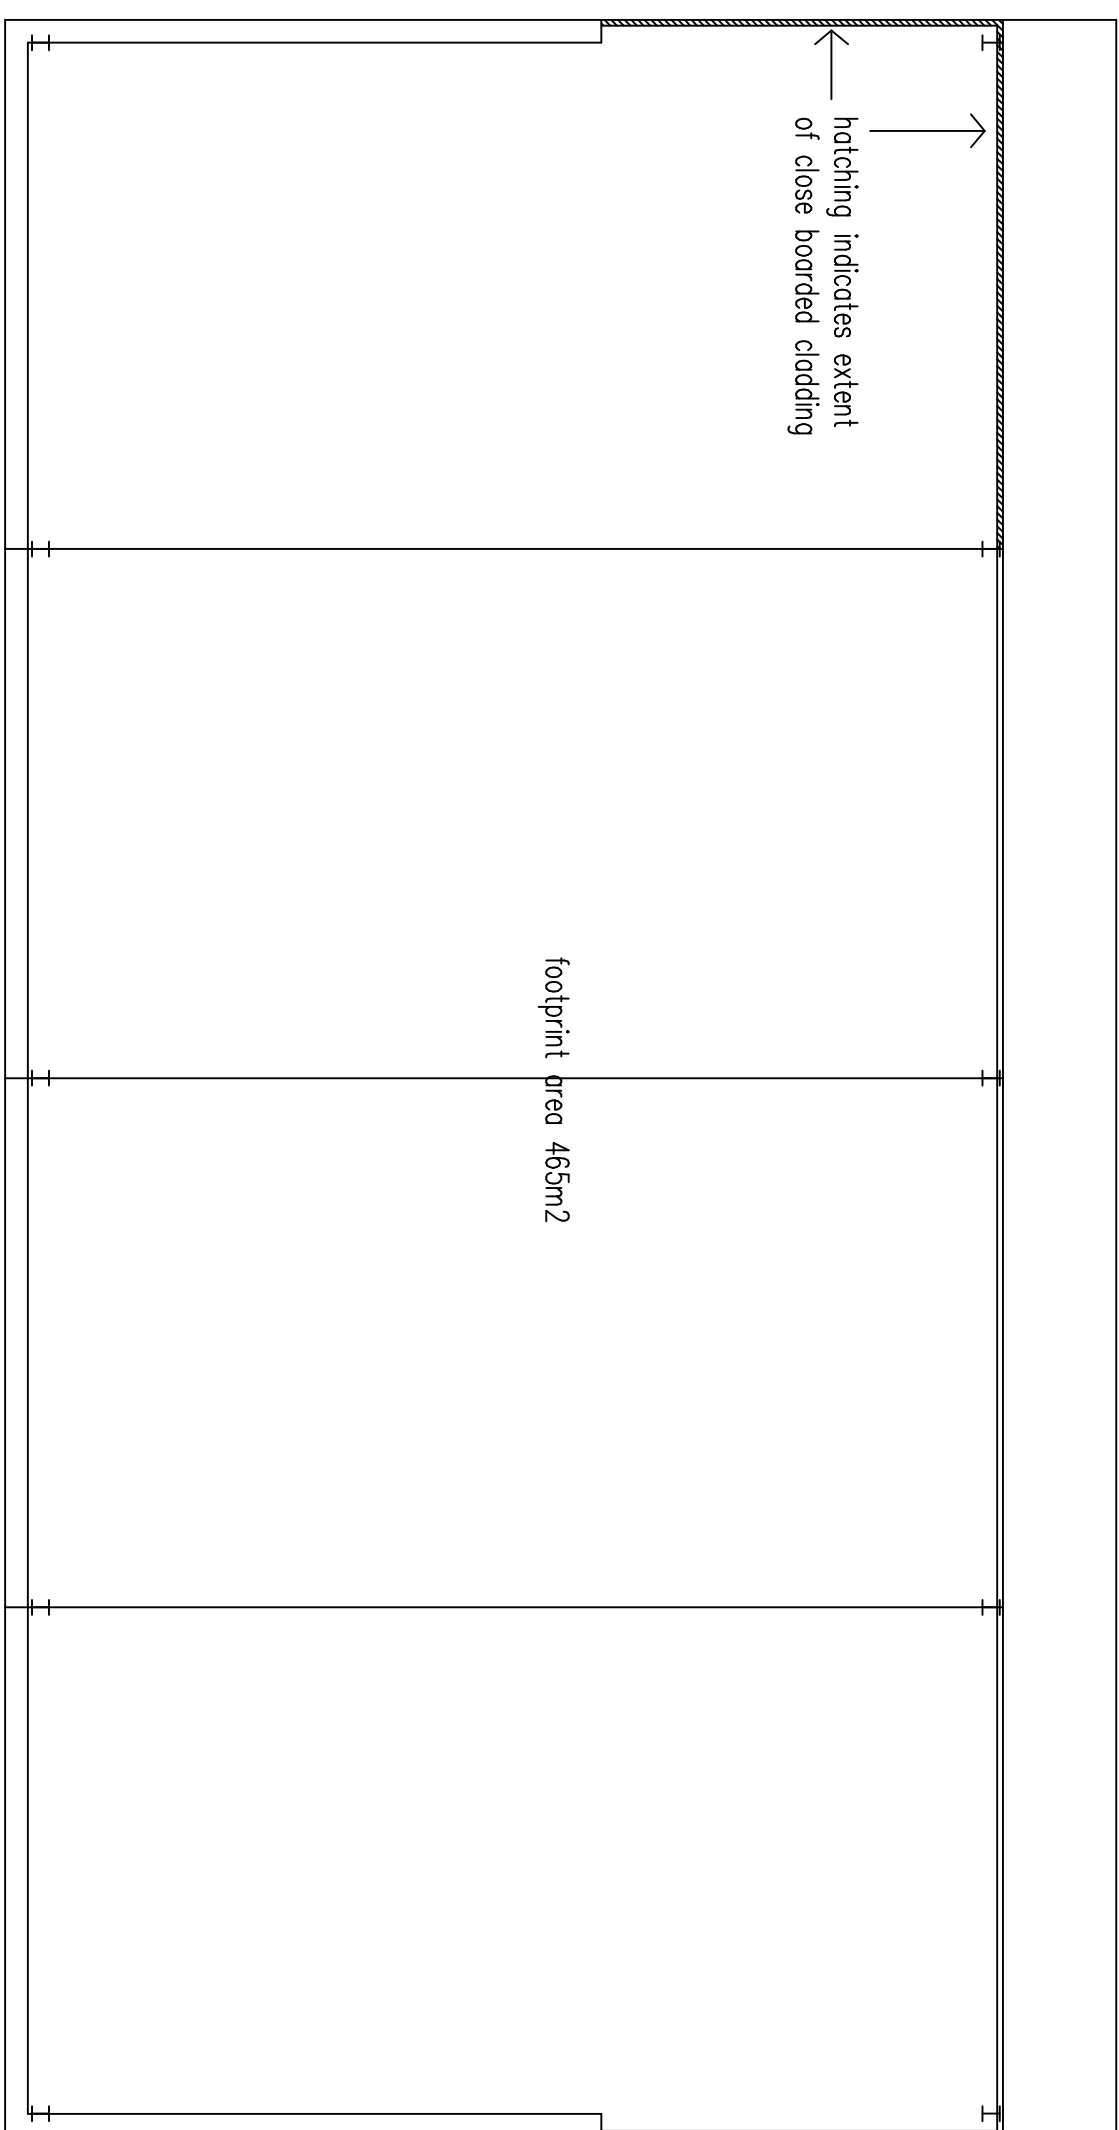
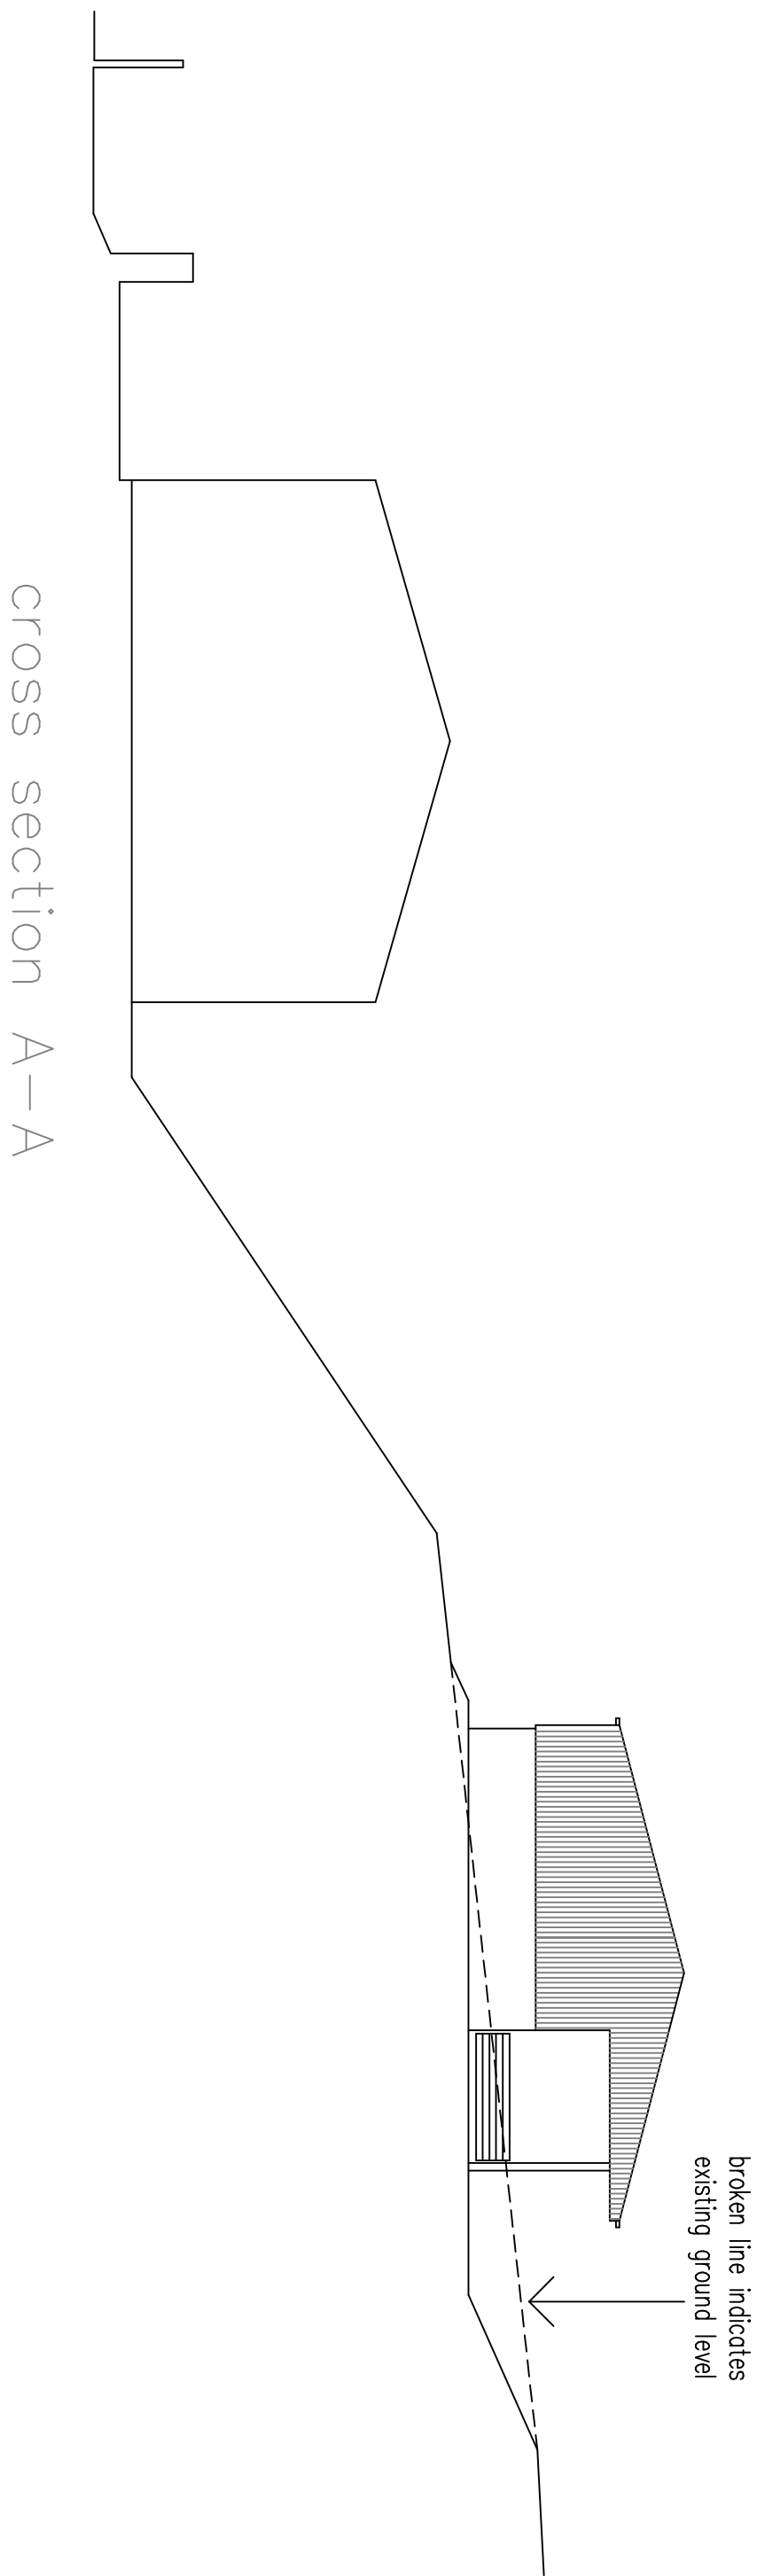
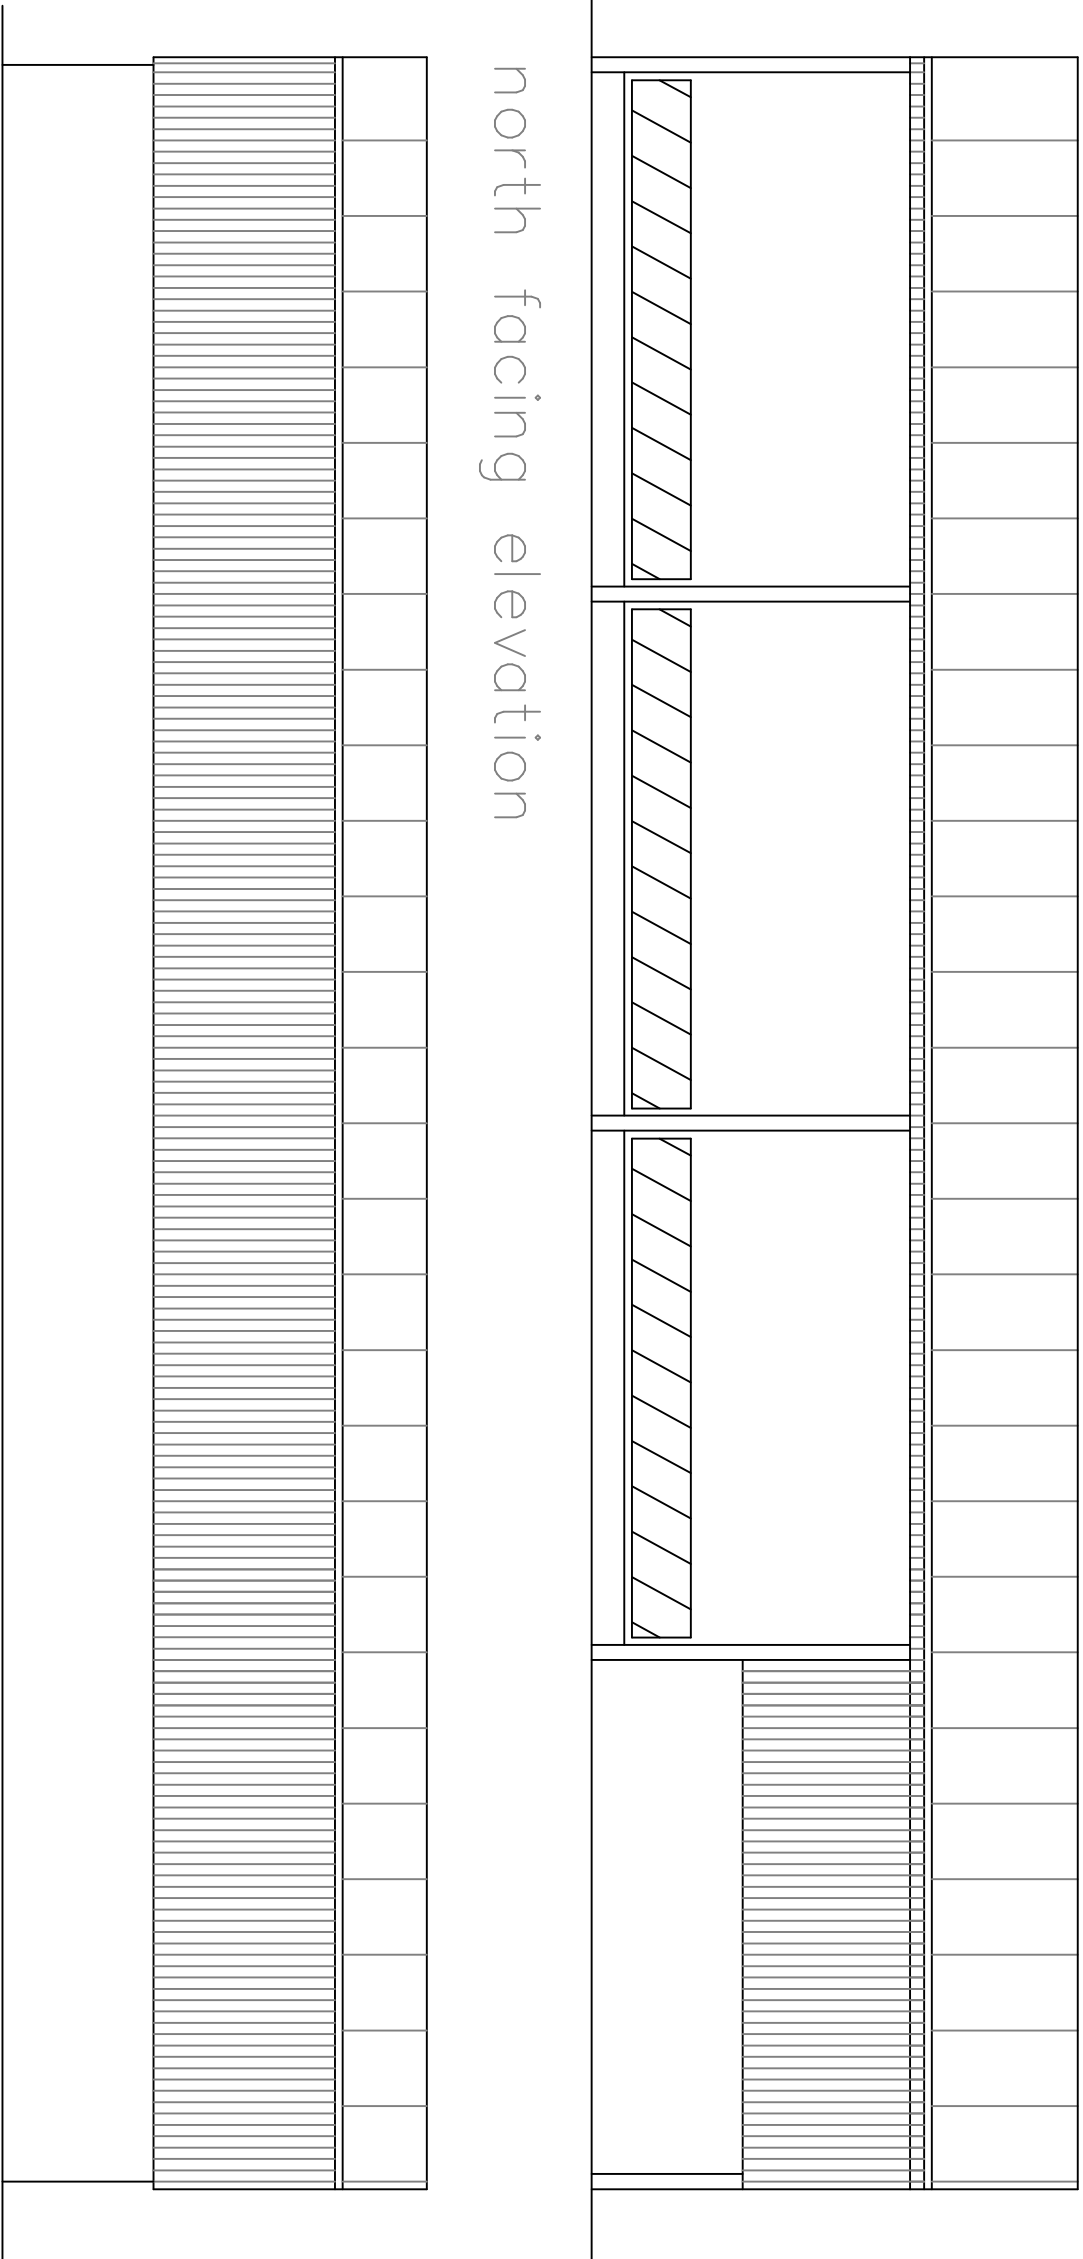


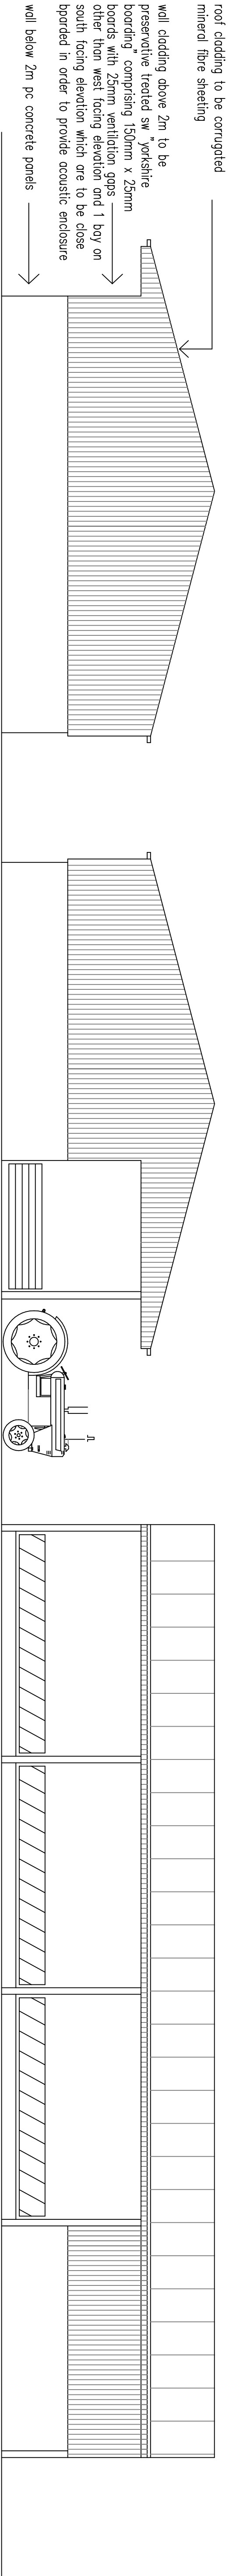

floor plan

amended 24-03-25
yorkshire boarding to be close boarded
as indicated to improve acoustic enclosure

proposed agricultural building at
Twine Valley Farm
Bamford Road
Edenfield

scale 1:100 1:200 @ A1
0m 10m
linear scale 1:100 @ A1

drawing number JB-24-03-25