


All dimensions are to be checked on site, any discrepancies are to be reported to the client before any works are commenced. Do not scale from this drawing.

This drawing is to be read in conjunction with all relevant consultants and specialists drawings / documents, any discrepancies are to be reported to the client before the affected work commences.

All structural components shown are Indicative only. Details / calculations of structural members are to be provided by the Structural Engineer. It is the responsibility of the contractor to ensure compliance with Building Regulations.

This drawing is copyright.

A First Issue 05/04/2020

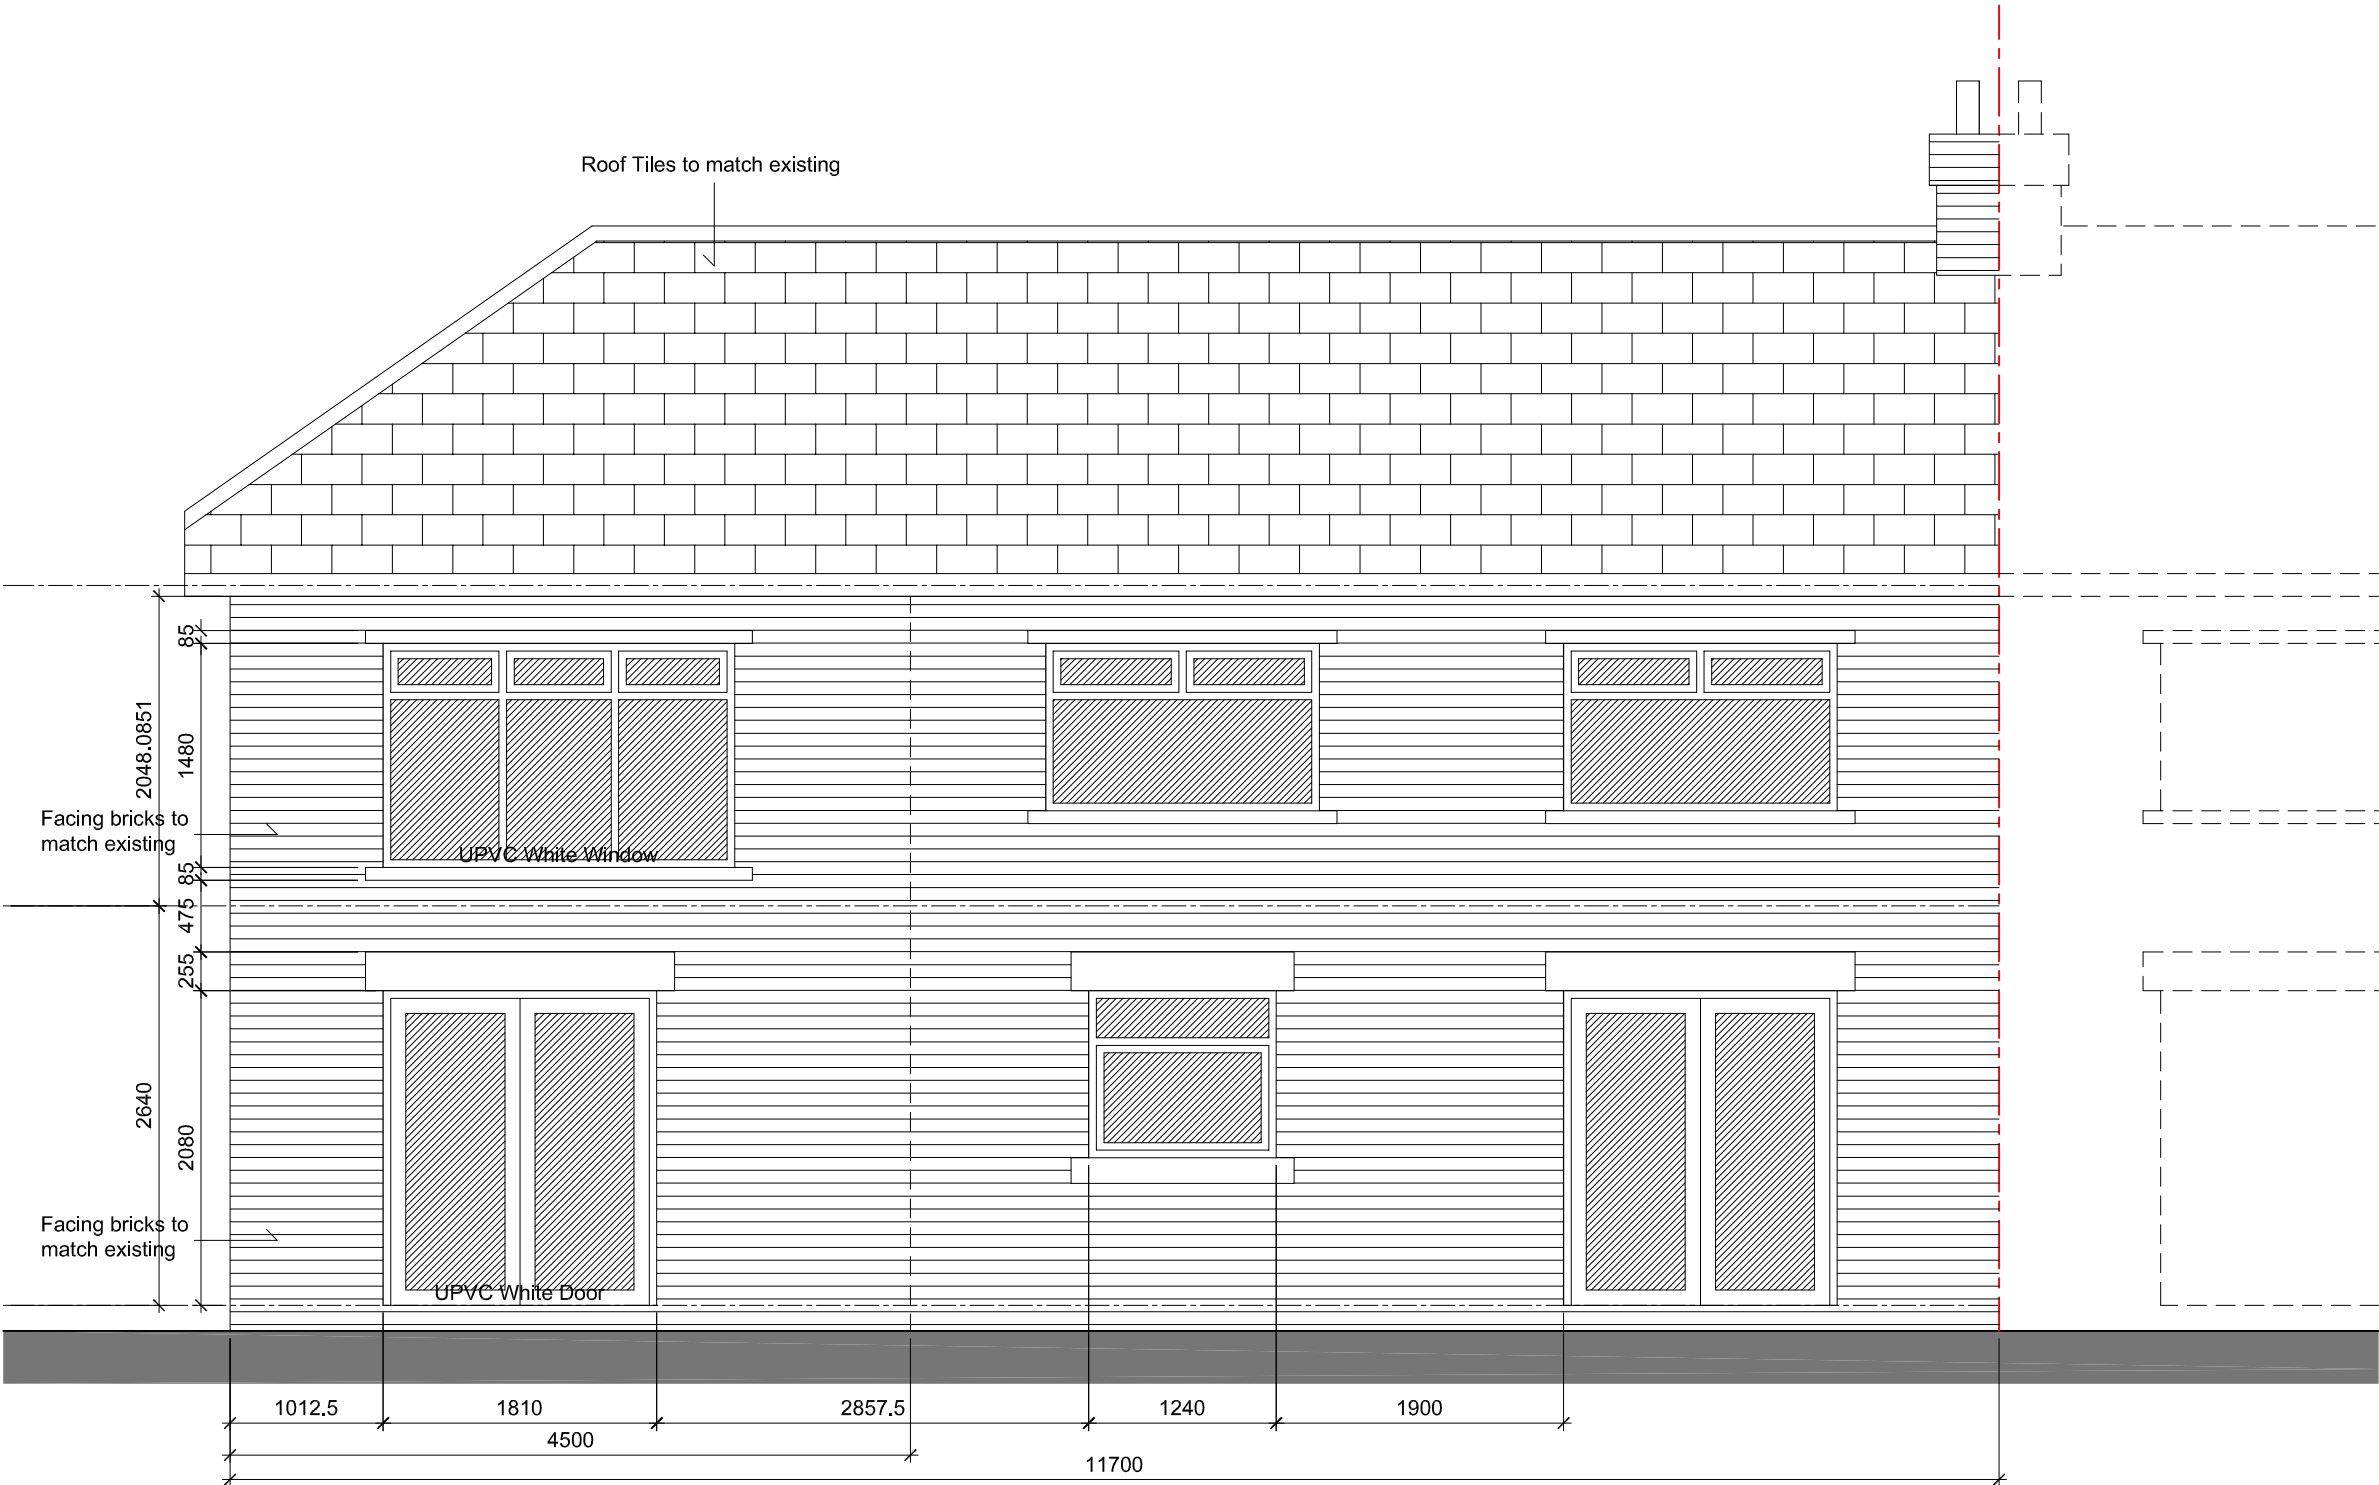

Drawing By:
Hidayatullah Hatami

Client:
Mr. Zalmai

Project:
488 Bury Old Road, Prestwich Manchester M25 1NL

Drawing Title:
Proposed Rear Elevation

Scale: 1:50 @ A3 Date: April 2020

Drawing No: 002/106 Revision: A