


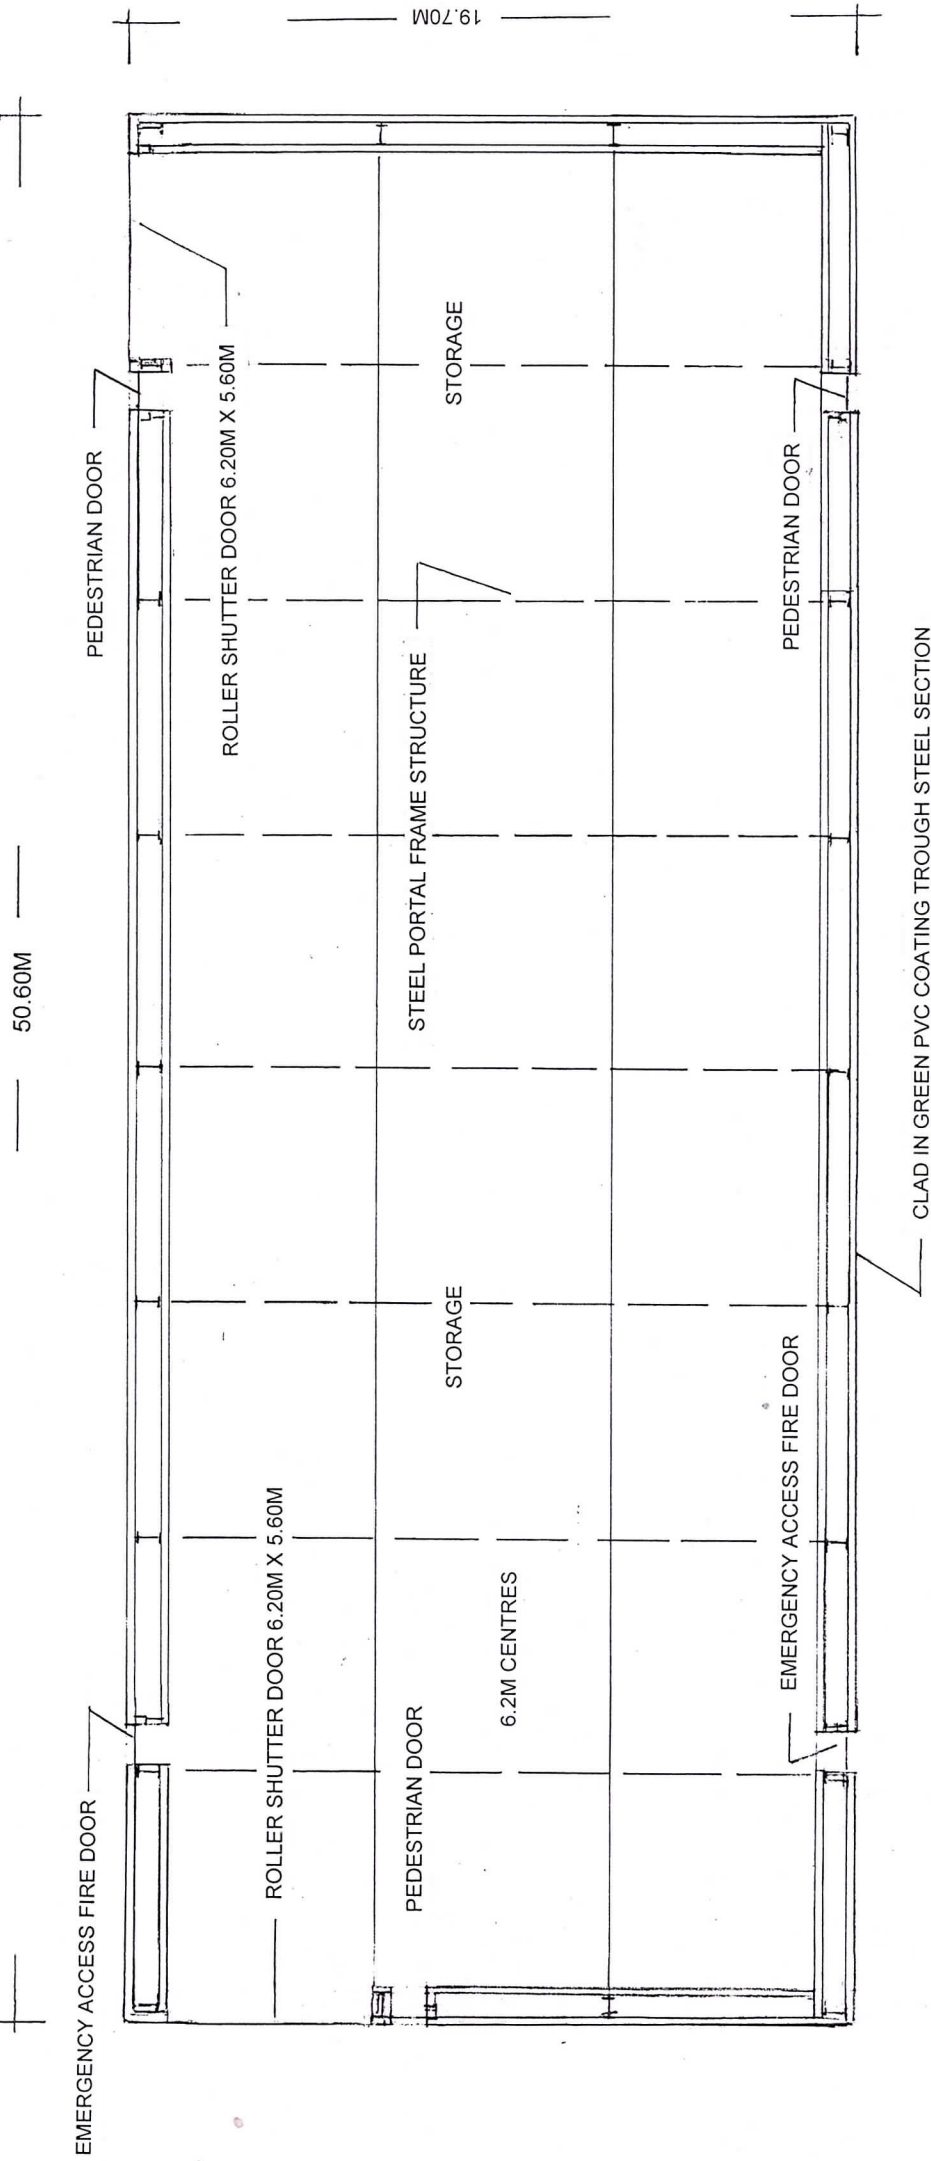

**STEELWORK NOTES**

ALL STEELWORK TO BE GRADE S355 TO BS EN 10025 UNLESS NOTED OTHERWISE.

ALL HOLLOW SECTION STEELWORK (CHS, RHS, SHS) IS TO BE GRADE S355J2H TO BS EN 10210 UNLESS NOTED OTHERWISE.

CONNECTIONS NOT DETAILED ARE TO BE DESIGNED BY THE FABRICATOR.

BOLTED CONNECTIONS TO HAVE MINIMUM 8 No. M20 BOLTS U.S.O.

ALL BOLTS TO BE GRADE 8.8 ALL WELDS TO BE CONTINUOUS BUTT FILLET WELDS UNLESS NOTED OTHERWISE.

ALL STEELWORK TO BE SHOT BLASTED TO SA 2.5 STANDARD TO REMOVE MILLSCALE, RUST, GREASE ETC. AND PAINTED WITH 2 COATS OF PRIMER PRIOR TO DELIVERY.

EXTERNAL STEELWORK TO BE HOT DIP GALVANISED OR PAINTED WITH EQUIVALENT CORROSION PROTECTION SYSTEM.

FIRE PROTECTION TO STEELWORK TO BE IN ACCORDANCE WITH ARCHITECTS DETAILS.

FLOOR PLAN

29 Bradford Road Eccles Manchester M30 9FF  
Tel: +44 (0)7966 470358 info@oakbaydesign.com

|             |              |      |               |
|-------------|--------------|------|---------------|
| Scale       | 1 : 200 @ A3 | Date | DECEMBER 2024 |
| Drawing No. | Z344. 001    | Rev. | 1             |

Job Title

WELLINGTON STREET BURY

All dimensions must be checked on site and not scaled from this drawing

Drawing Title

WAREHOUSE FLOOR PLAN

SCALE BAR

