


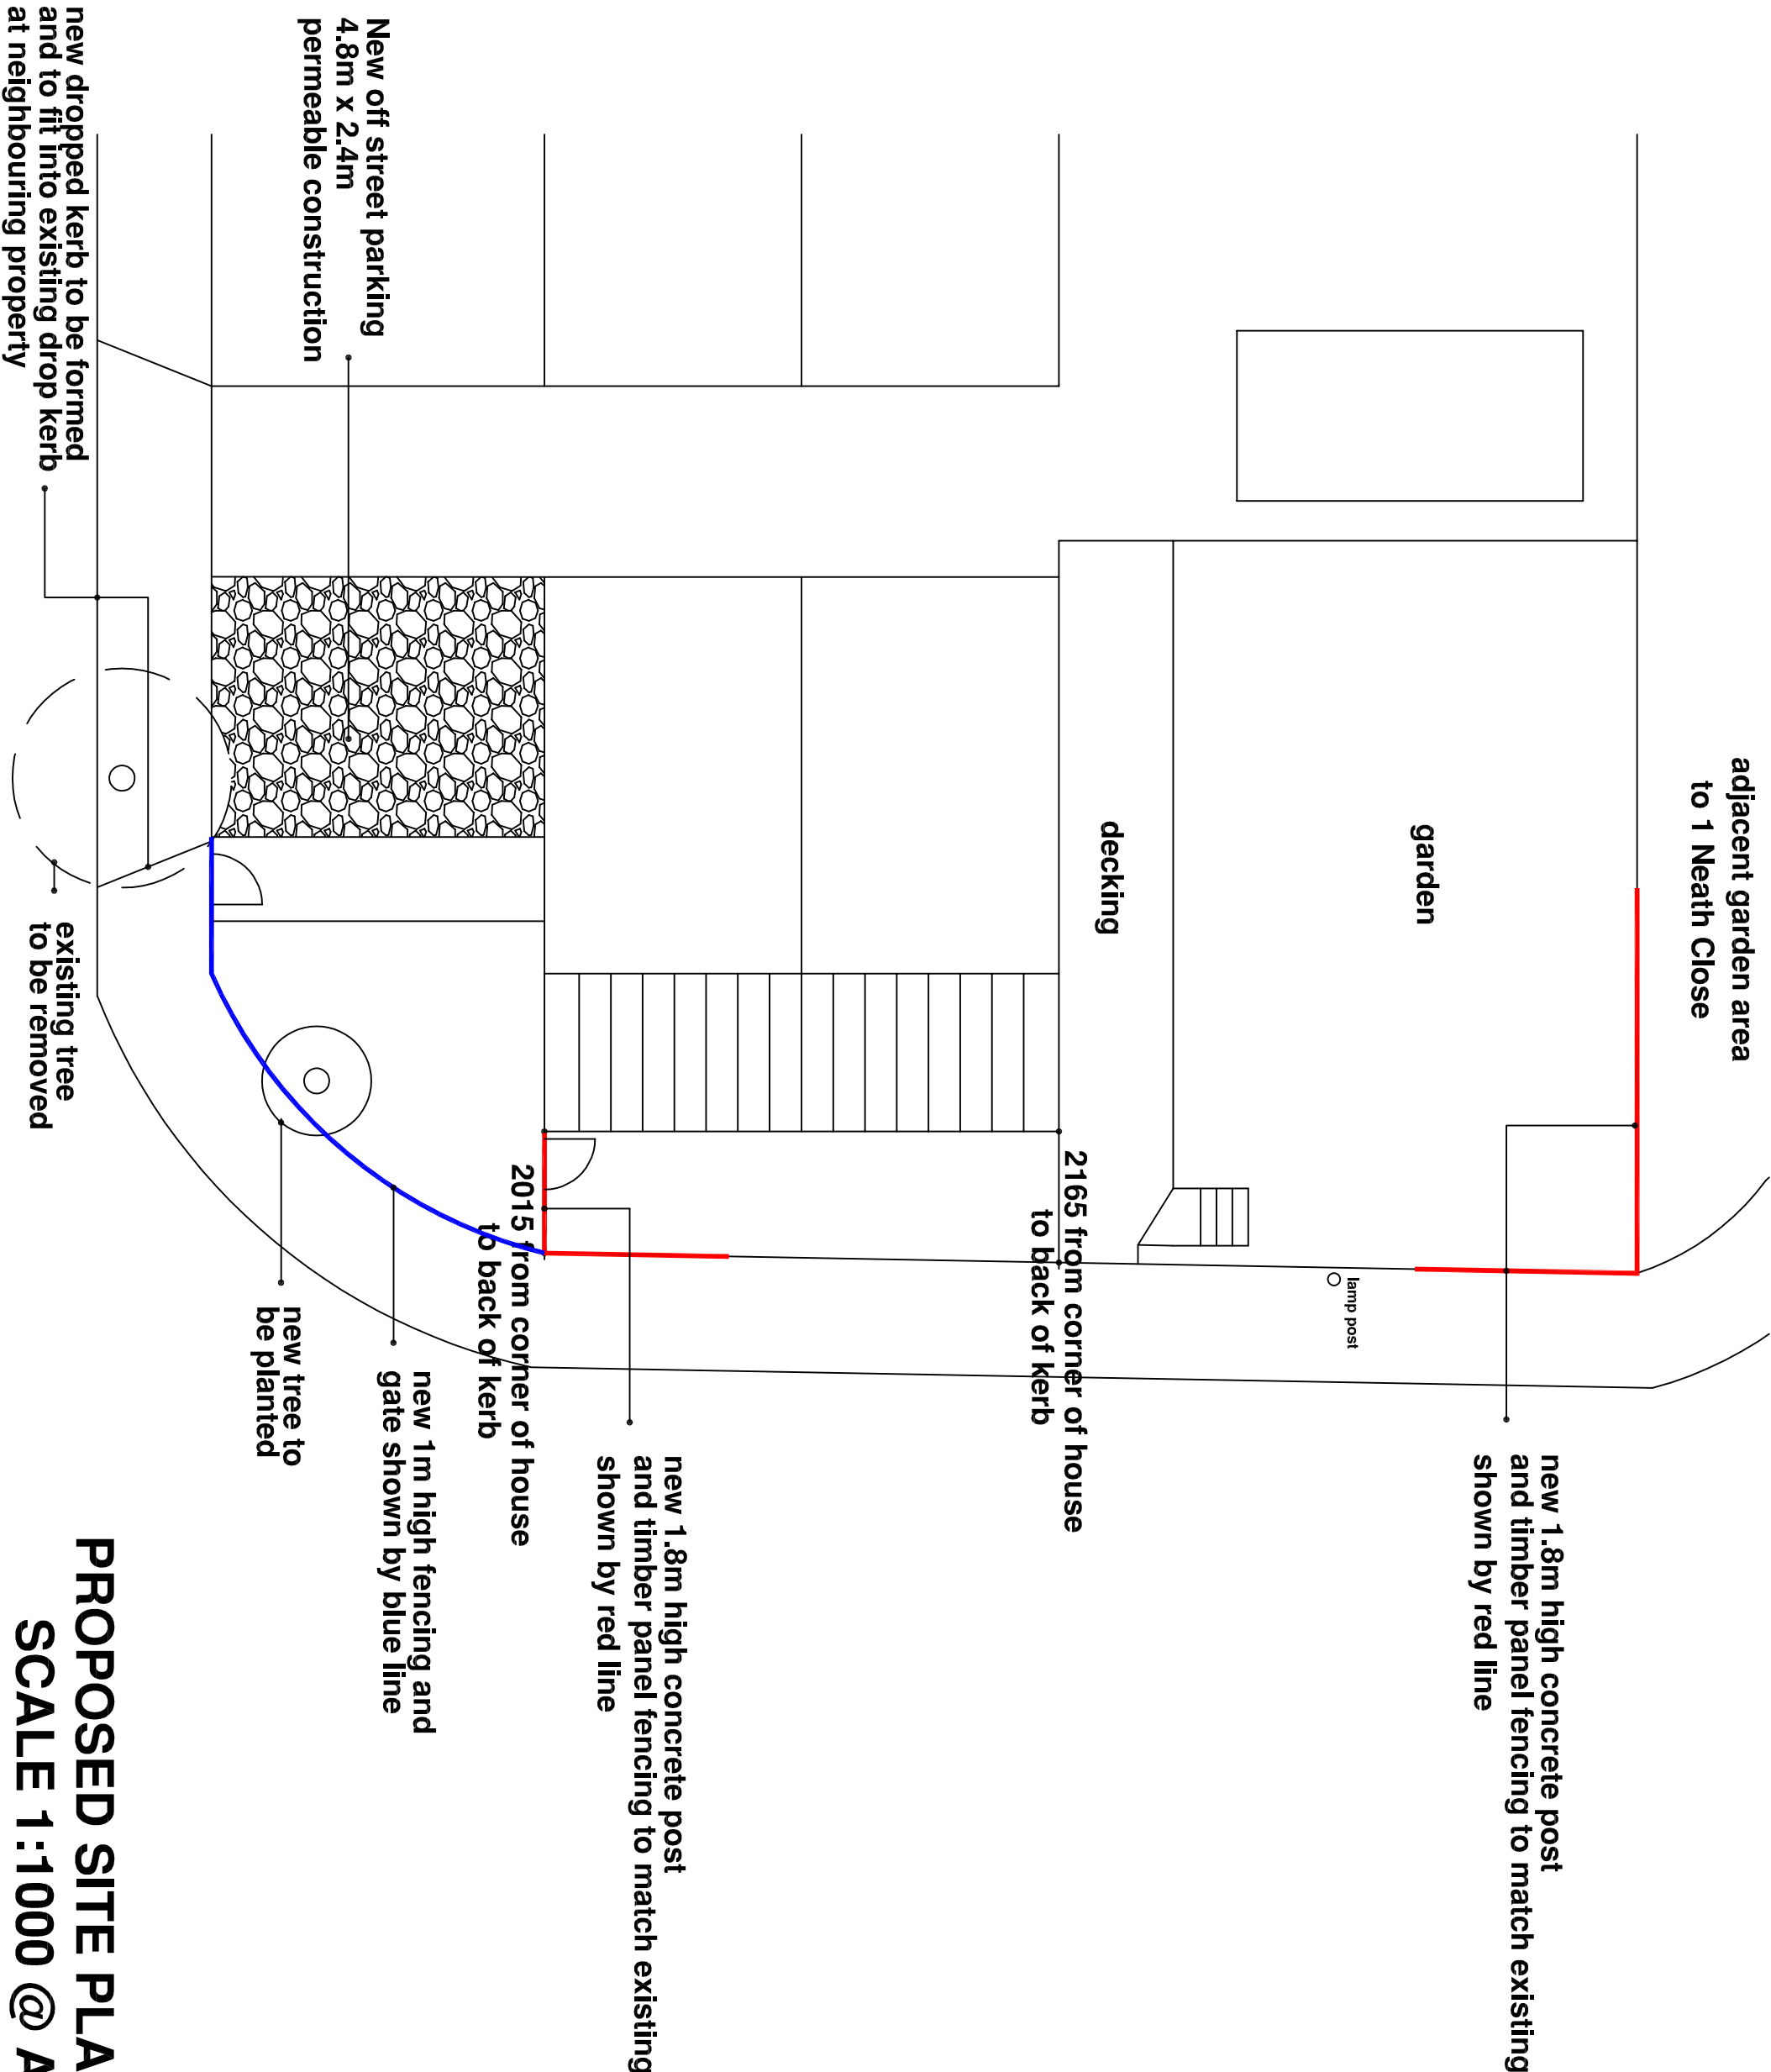

**PROPOSED SITE PLAN**  
**SCALE 1:1000 @ A3**  
**07**