


DO NOT SCALE FROM THIS DRAWING.
This drawing is to be read in conjunction with all related drawings. All dimensions must be checked and verified on site before commencing any work or material production. The originator should be notified immediately of any discrepancy.




Ronson
building design

Tel: 07926826016
craig@ronsonbuildingdesign.co.uk

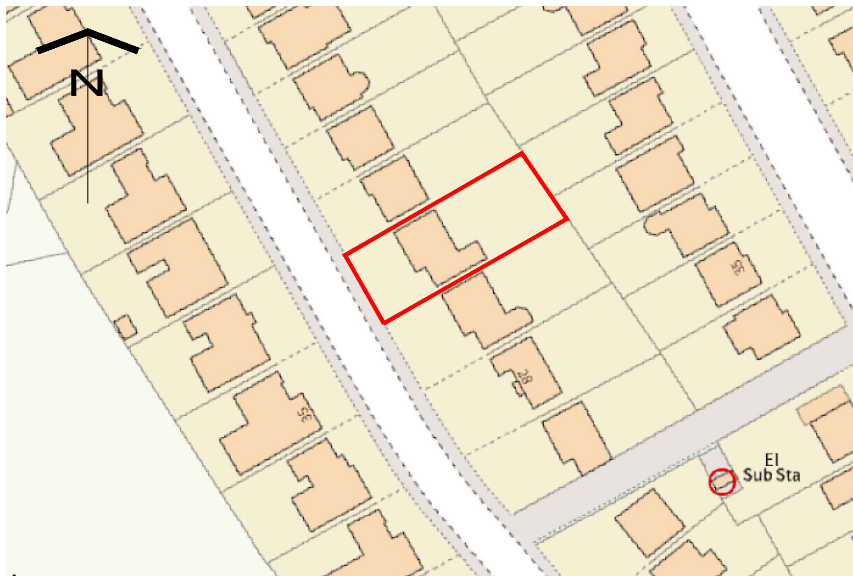

Location Plan (Scale - 1:1250)


0m 10 20 30 40 50 60m

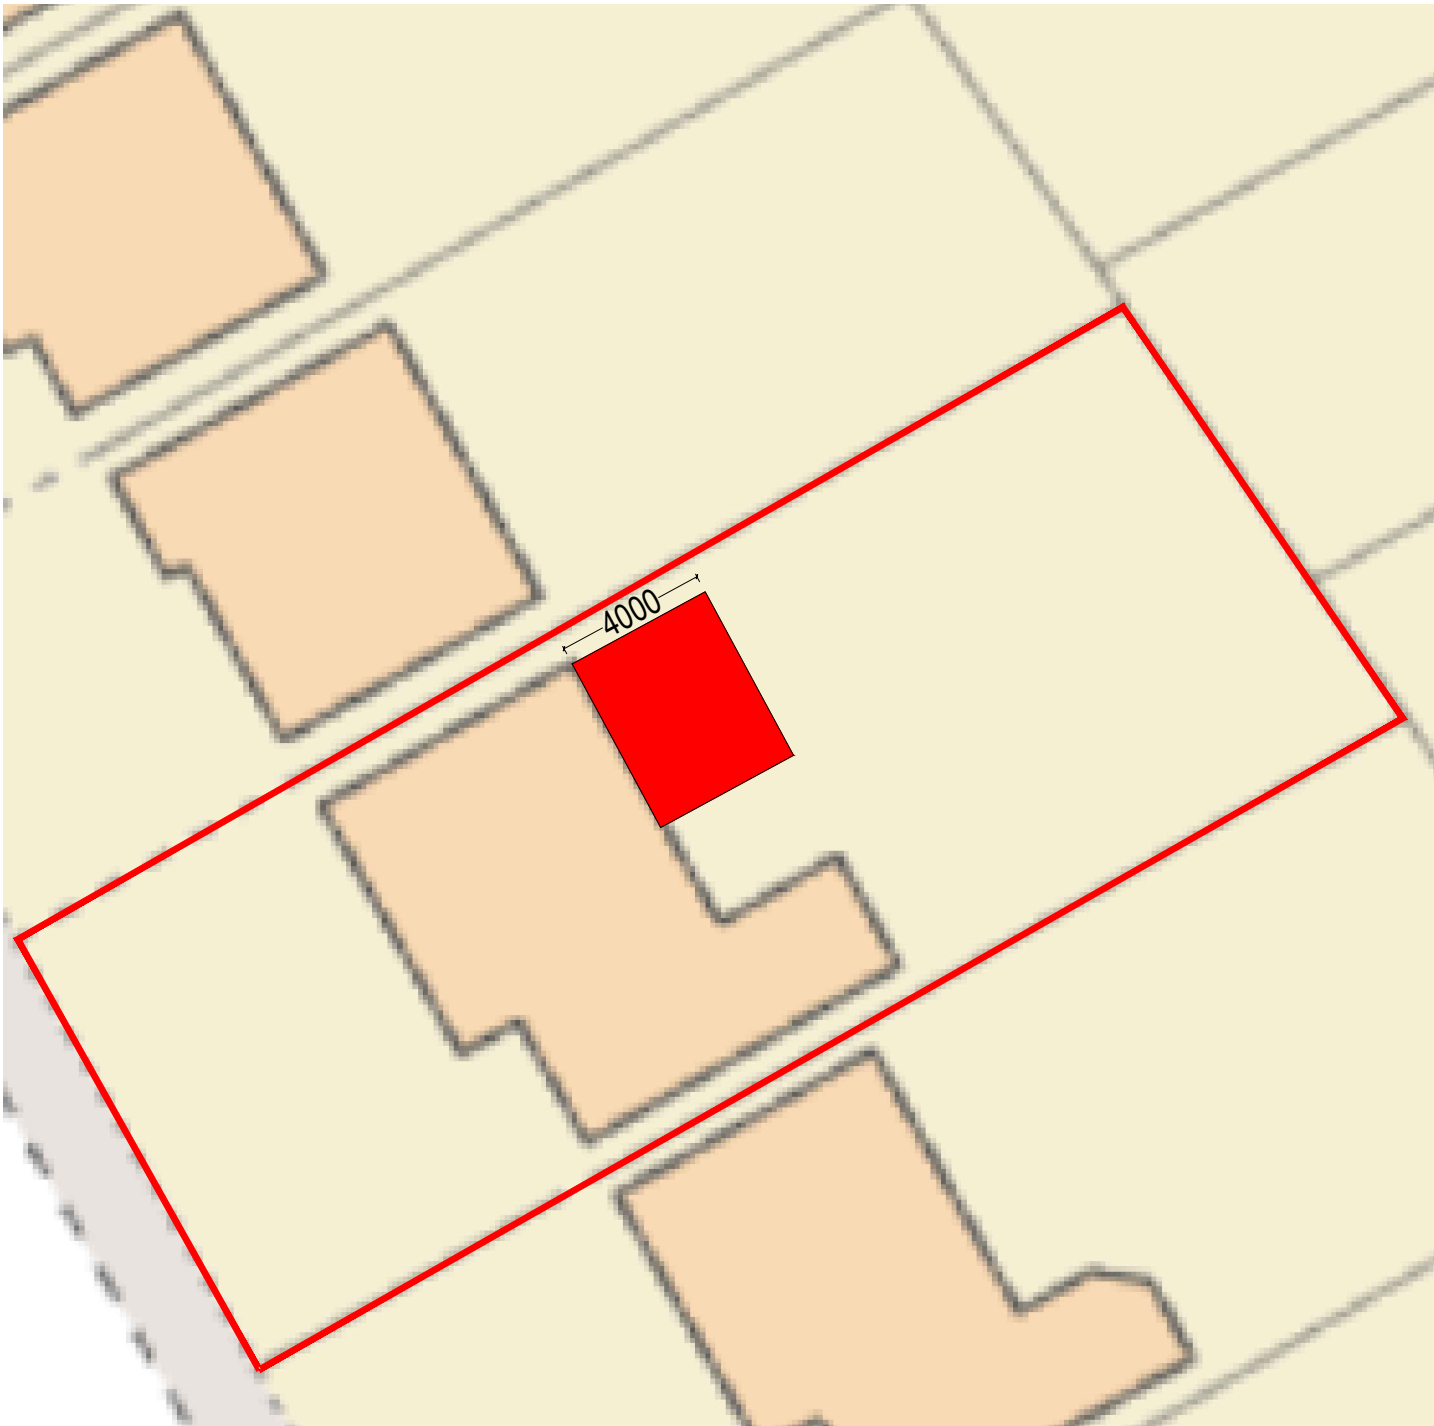


Site Plan (Scale - 1:200)

0m 2 4 6 8 10m


Rev	Date	Description
Issued For : INFORMATION PURPOSES ONLY		
Client Mr Grocott		
Project 32 Freckleton Drive Bury		
Scheme - Drawing Title Location & Site Plan		
-/	01	Date 14-09-2022
Project No.	Drawing No.	Revision Scale As Noted @ A3

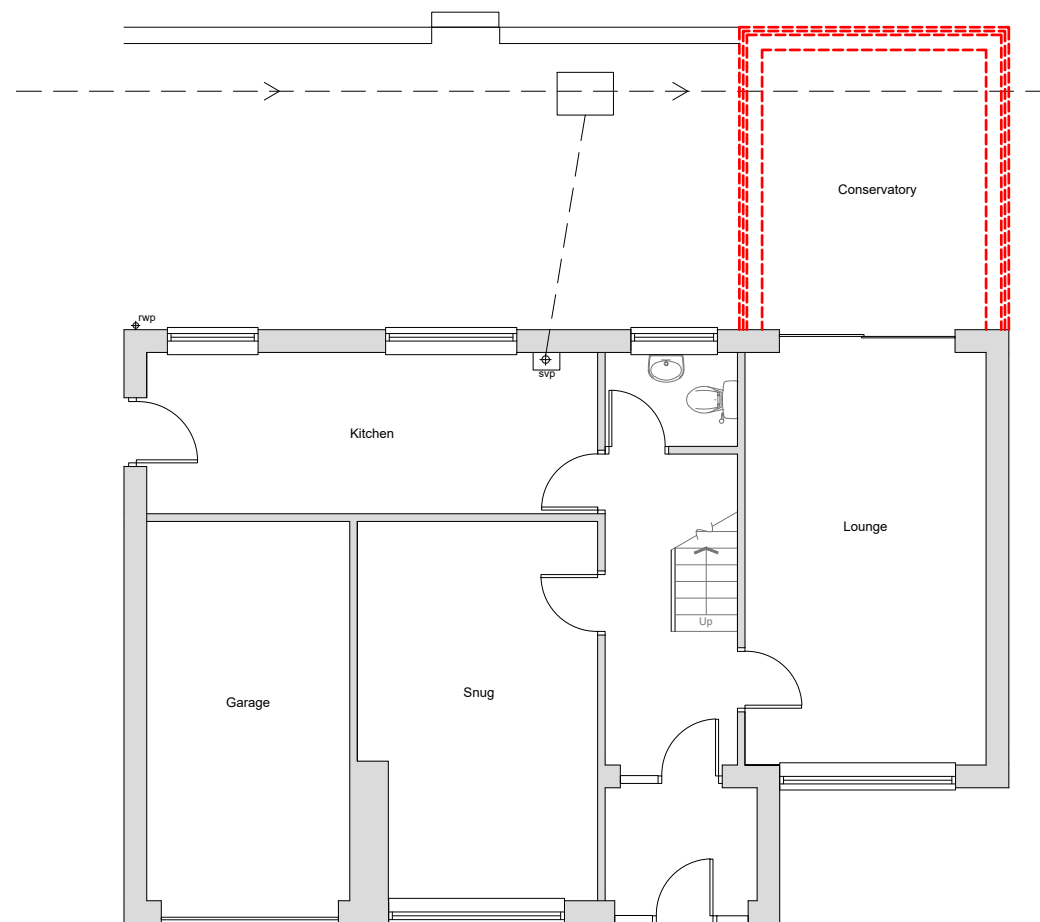


Existing GF Plan

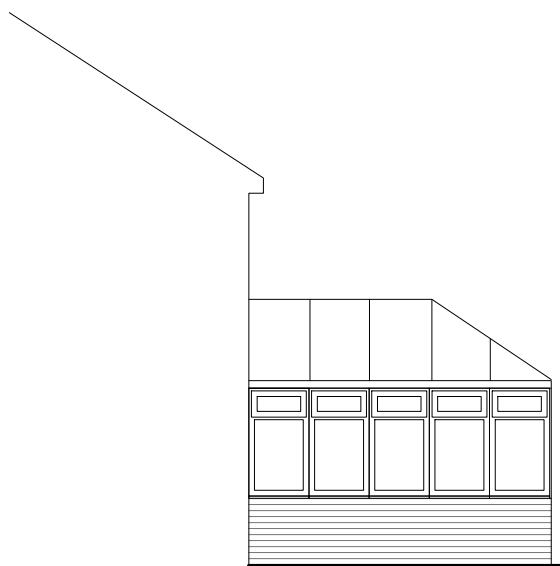

Side Elevation

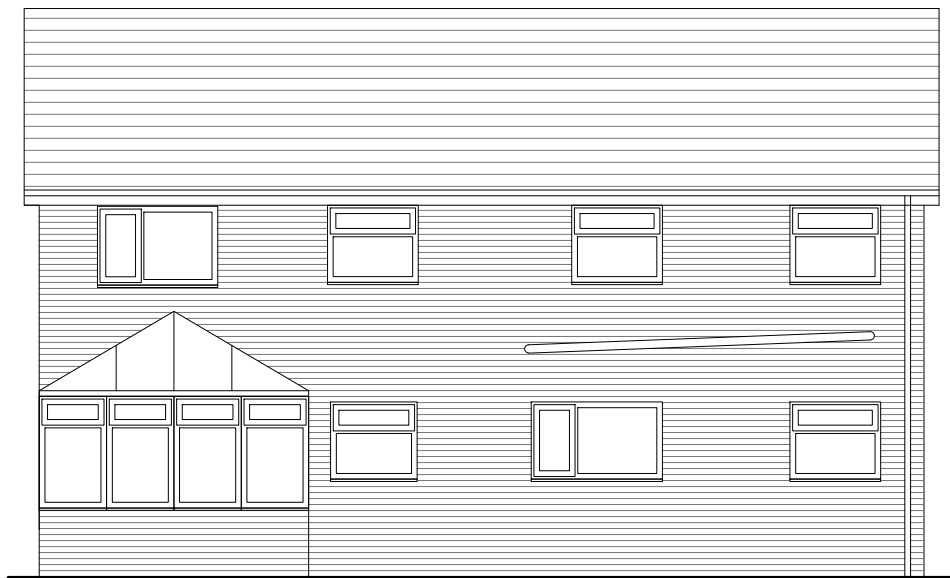

Rear Elevation

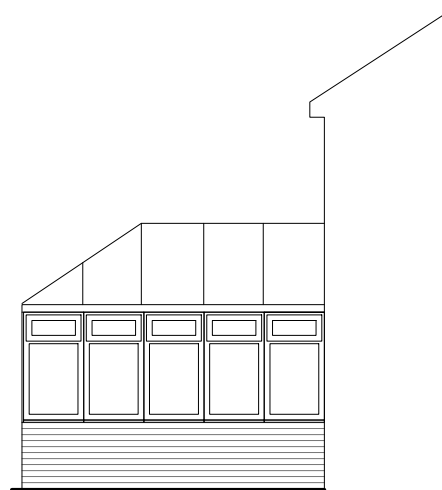

Side Elevation

DO NOT SCALE FROM THIS DRAWING.
This drawing is to be read in conjunction with all related drawings. All dimensions must be checked and verified on site before commencing any work or material production. The originator should be notified immediately of any discrepancy.

Ronson
building design
Tel: 07926826016
craig@ronsonbuildingdesign.co.uk

Rev	Date	Description
-----	------	-------------


Issued For : **INFORMATION PURPOSES ONLY**

Client
Mr Grocott

Project
**32 Freckleton Drive
Bury**

Scheme - Drawing Title
Existing Plans & Elevations

-/	02	-	Date	14-09-2022
Project No.	Drawing No.	Revision	Scale	1:100 @A3

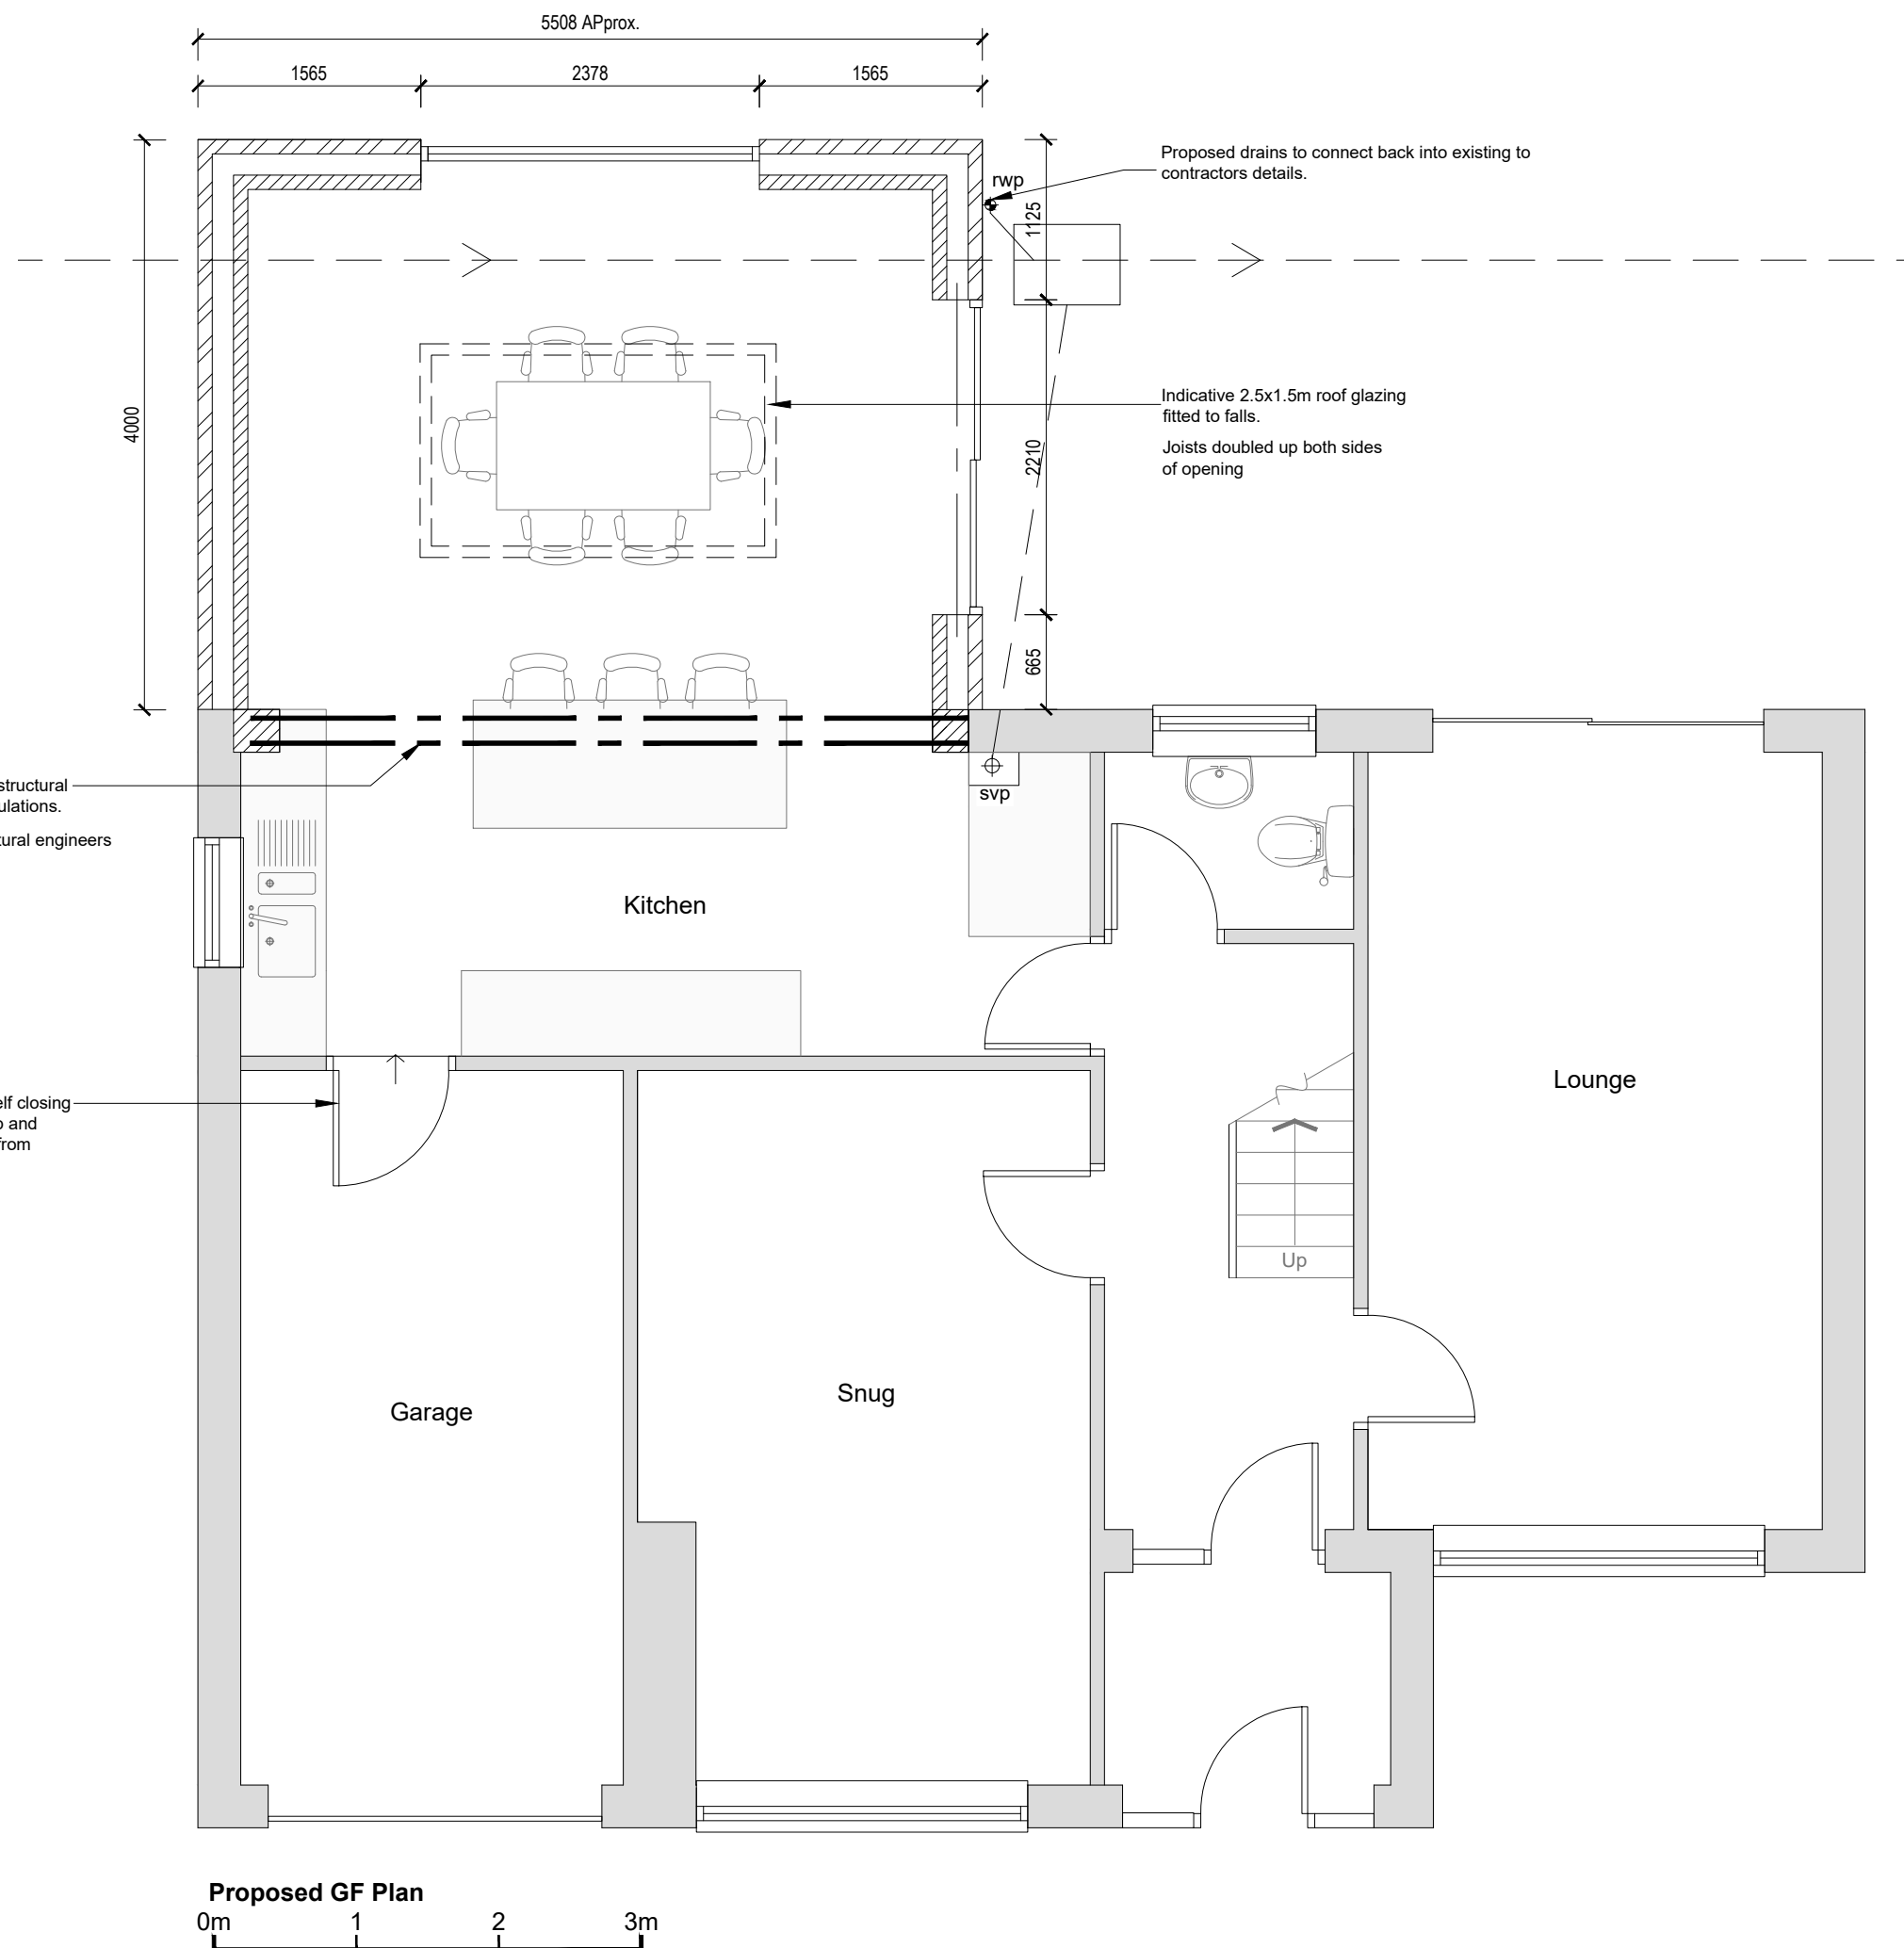

DO NOT SCALE FROM THIS DRAWING.
This drawing is to be read in conjunction with all related drawings. All dimensions must be checked and verified on site before commencing any work or material production. The originator should be notified immediately of any discrepancy.

Ronson
building design

Tel: 07926826016
craig@ronsonbuildingdesign.co.uk



A		16-01-22		Planning	
Rev	Date	Description			
Issued For : INFORMATION PURPOSES ONLY					
Client					
Mr Grocott					
Project					
32 Freckleton Drive					
Bury					
Scheme - Drawing Title					
Proposed Plans					
-/		03		A	
Project No.		Drawing No.		Revision	

DO NOT SCALE FROM THIS DRAWING.
This drawing is to be read in conjunction with all related drawings. All dimensions must be checked and verified on site before commencing any work or material production. The originator should be notified immediately of any discrepancy.



Ronson
building design

Tel:07926826016
craig@ronsonbuildingdesign.co.uk

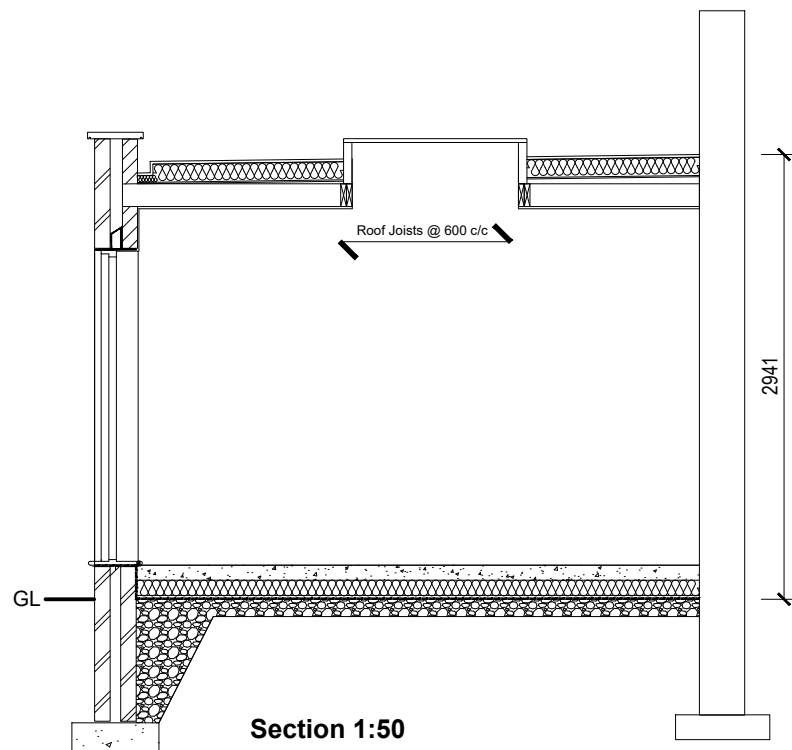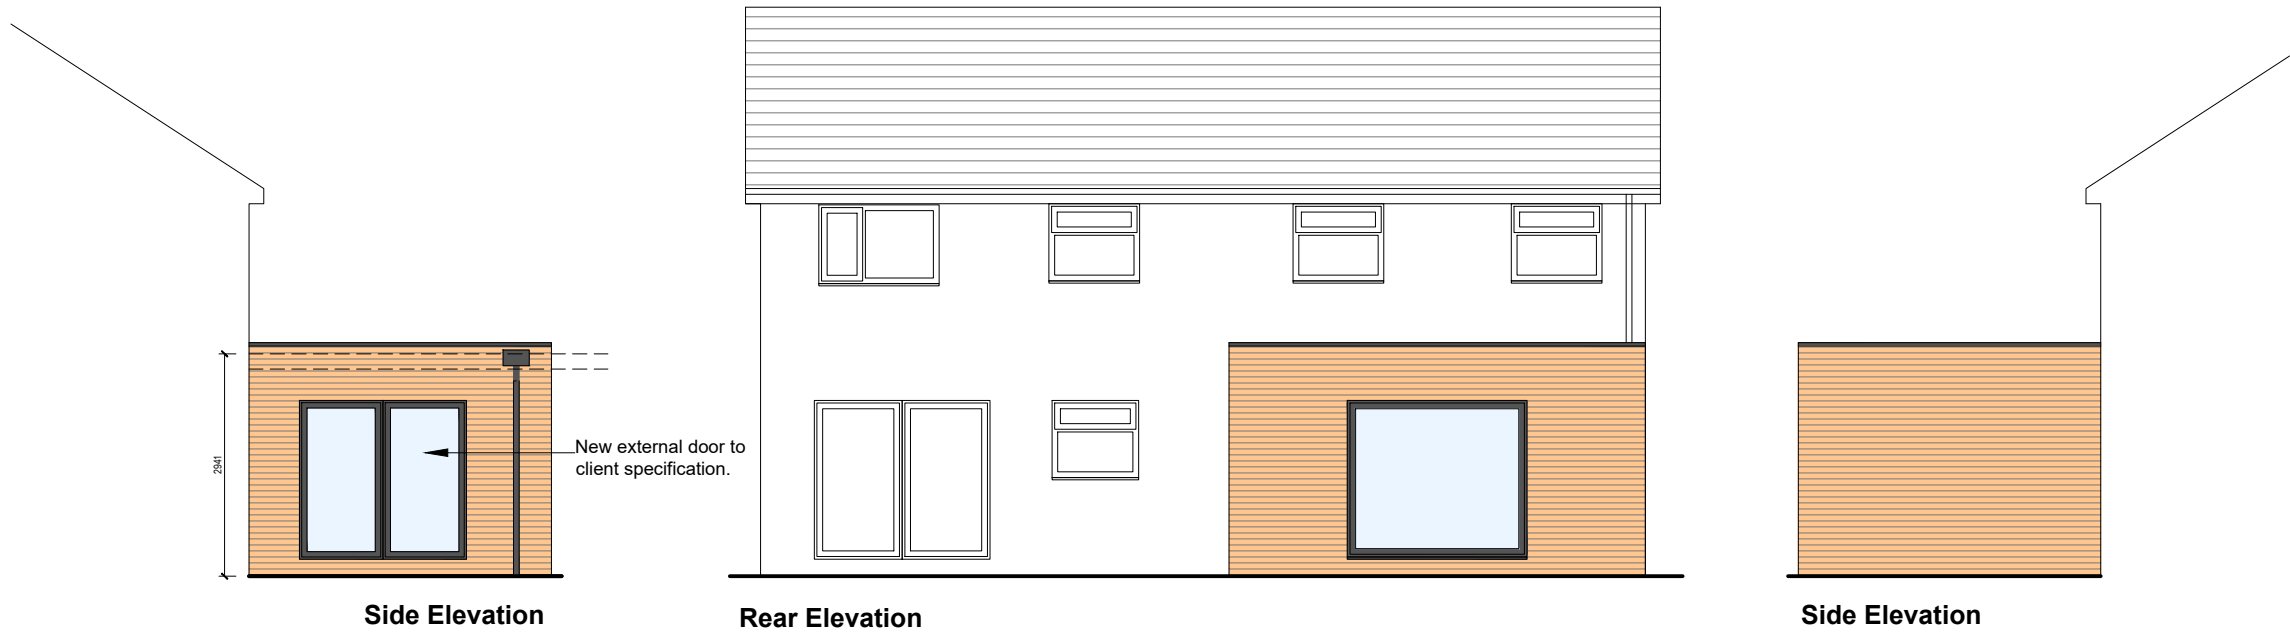

A 16-01-22 Planning

Rev	Date	Description
-----	------	-------------

Issued For : **INFORMATION PURPOSES ONLY**

Client
Mr Grocott

Project
**32 Freckleton Drive
Bury**

Scheme - Drawing Title
Proposed Elevations

Project No.	Drawing No.	Revision	Scale	Date
-/	04	A	1:100 @A3	14-09-2022