



ALL DIMENSIONS ARE FOR REFERENCE
PURPOSES ONLY DISCRPENCIES ARE TO BE
REPORTED TO THE DRAWINGS AUTHOR. DO NOT
SCALE FROM DRAWING.

DENOTES CAR PARKING &
DRIVEWAY BOUNDARY

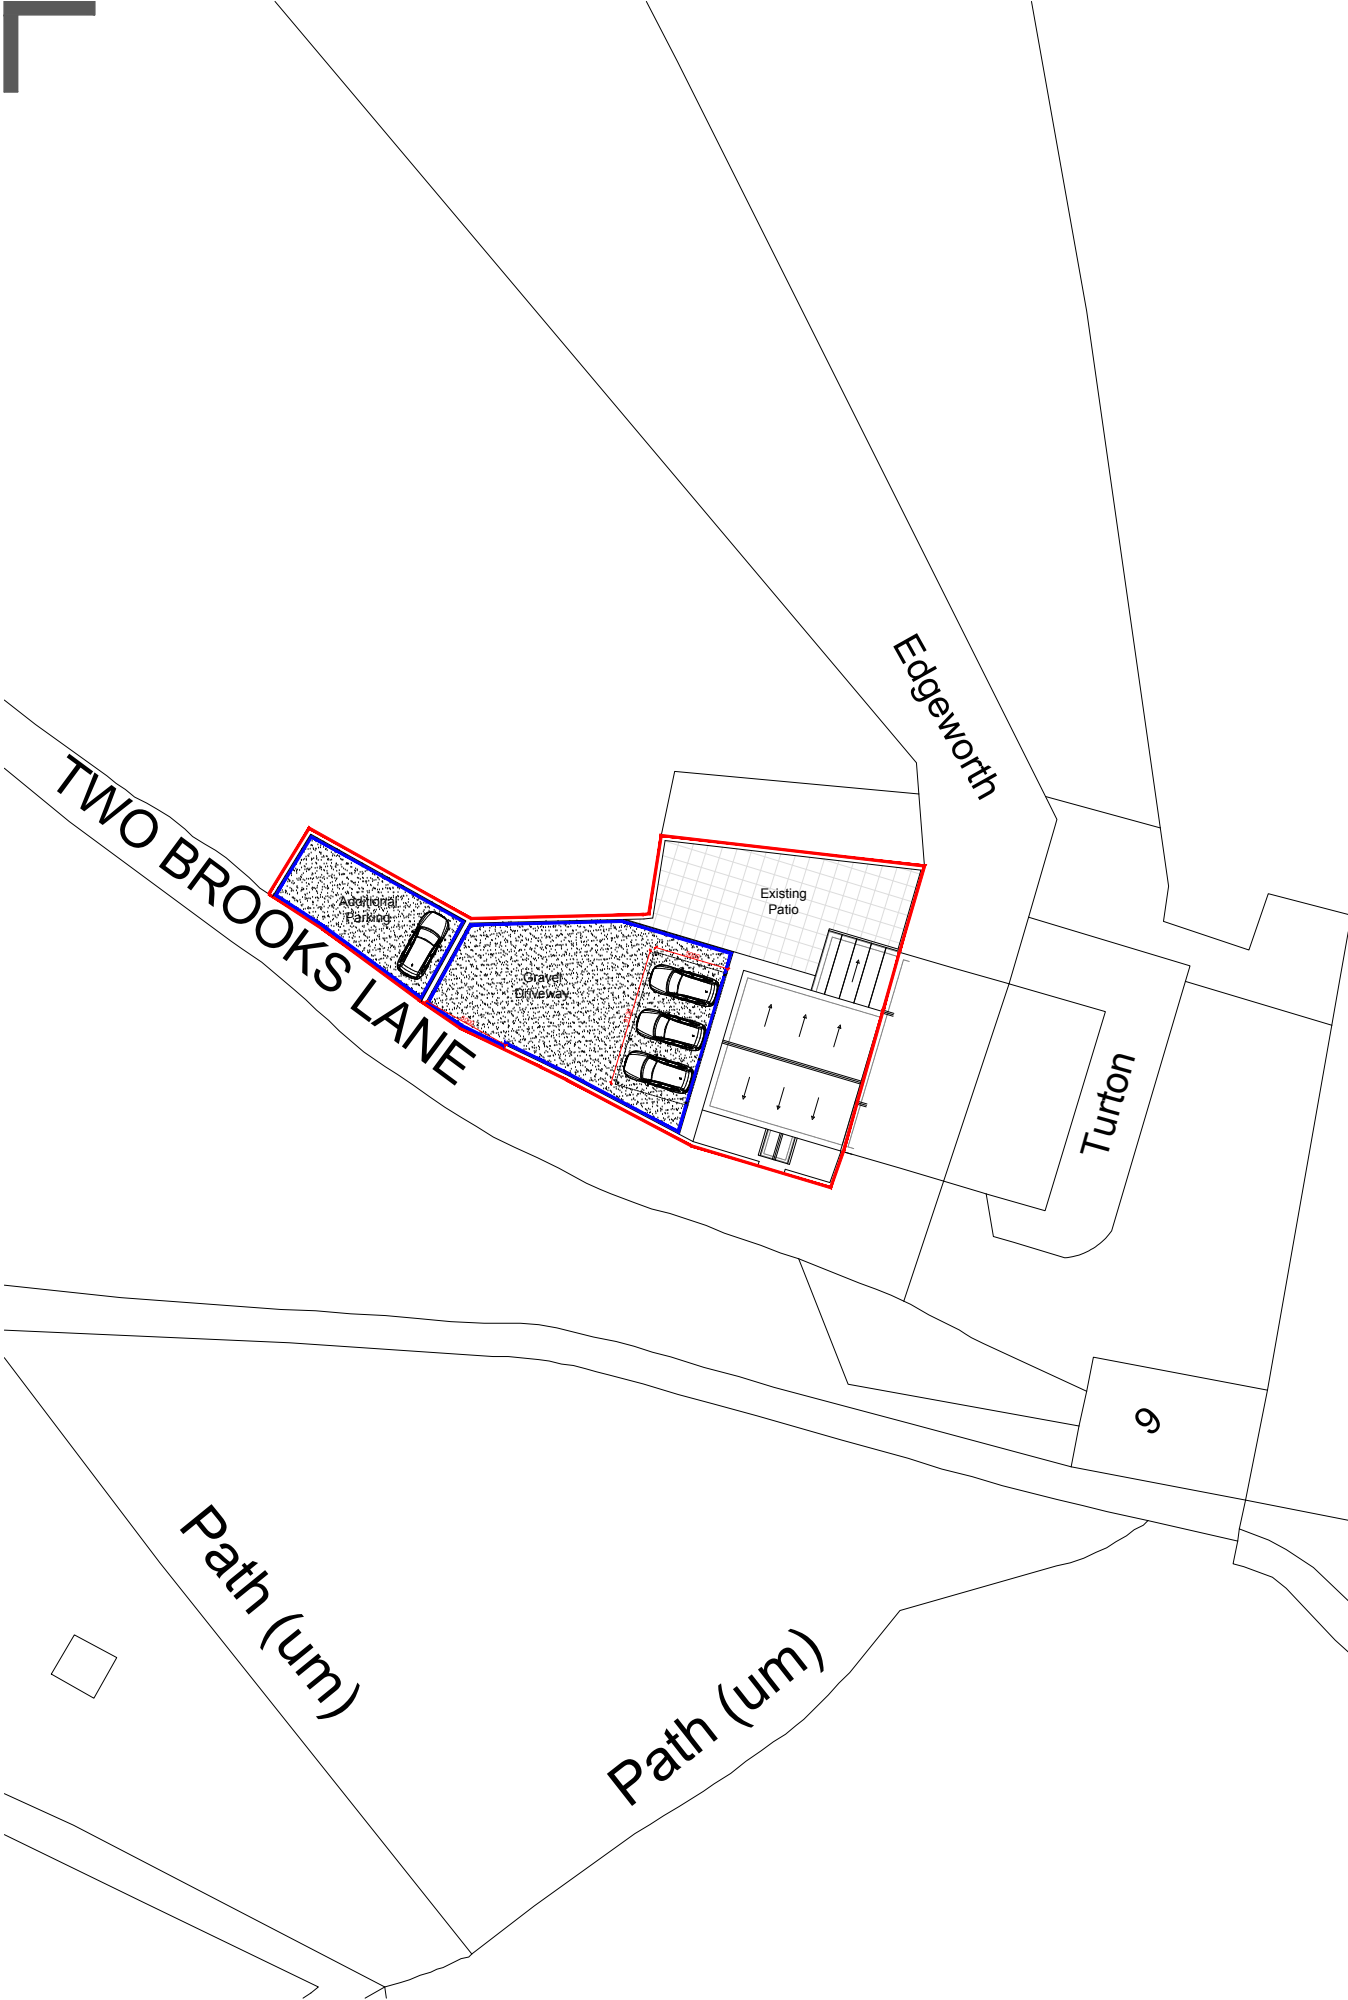

EXISTING SITE PLAN

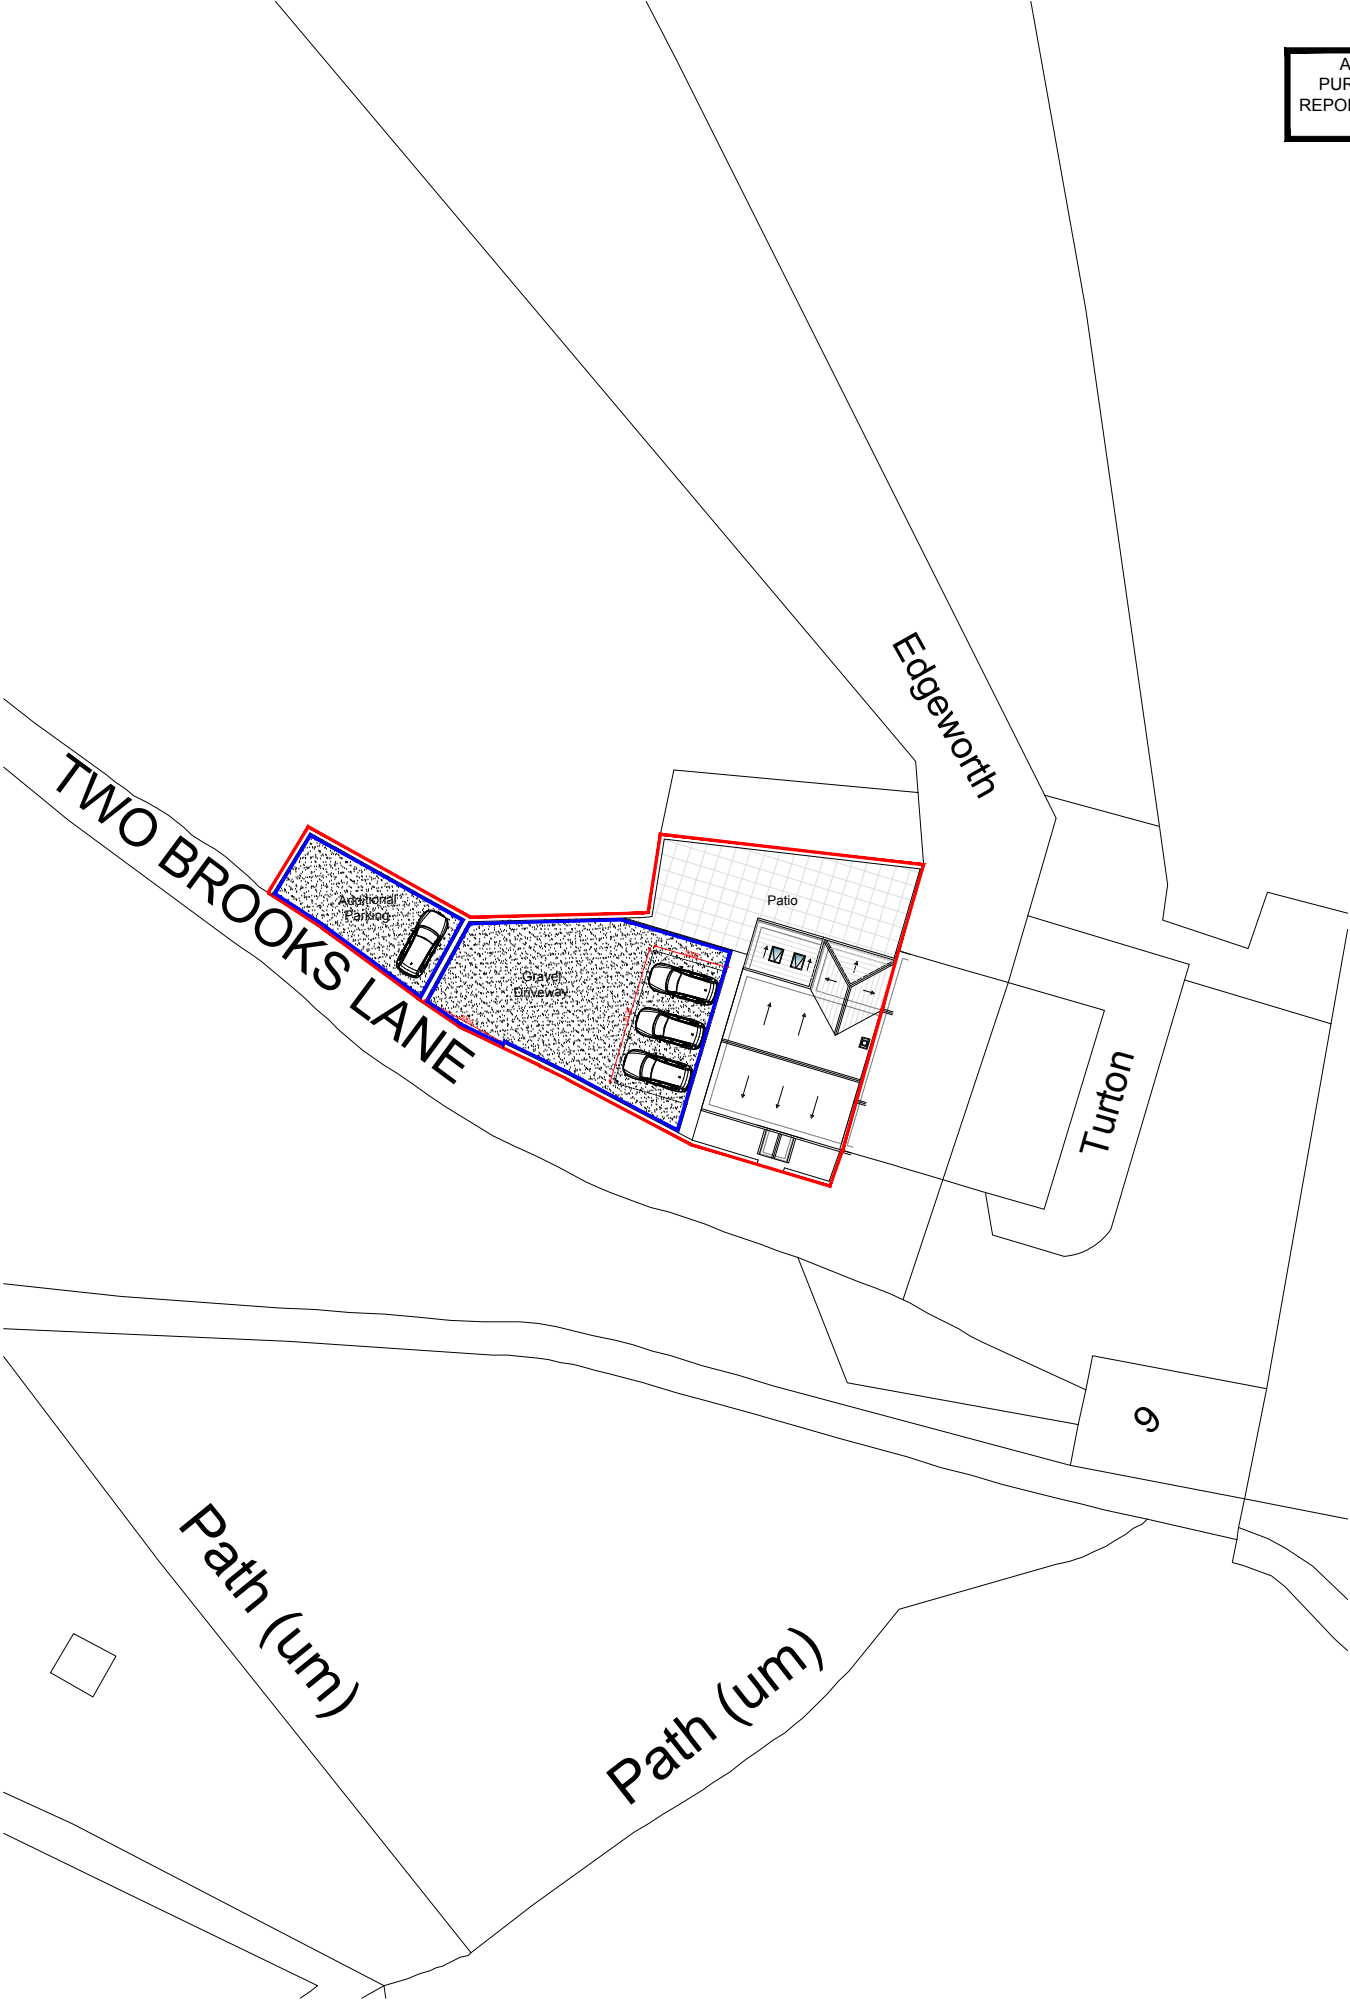

PROPOSED SITE PLAN

X	XXX	XXX	XXX	XXX
Rev	Date	Description	Rev By	CHK'd By
Drawing Title		SITE PLANS		
Job-Dwg No		036BUR-301		
Project Title		EXTENSION WITH INT. REMODEL 1 TWO BROOKS LANE HAWKSHAW TOTTINGTON BL8 4LA		
Client		MRS BAMFORD		
Status		PLANNING		
Scale		1:500	Drawing Size	A3
Date		12/22		