




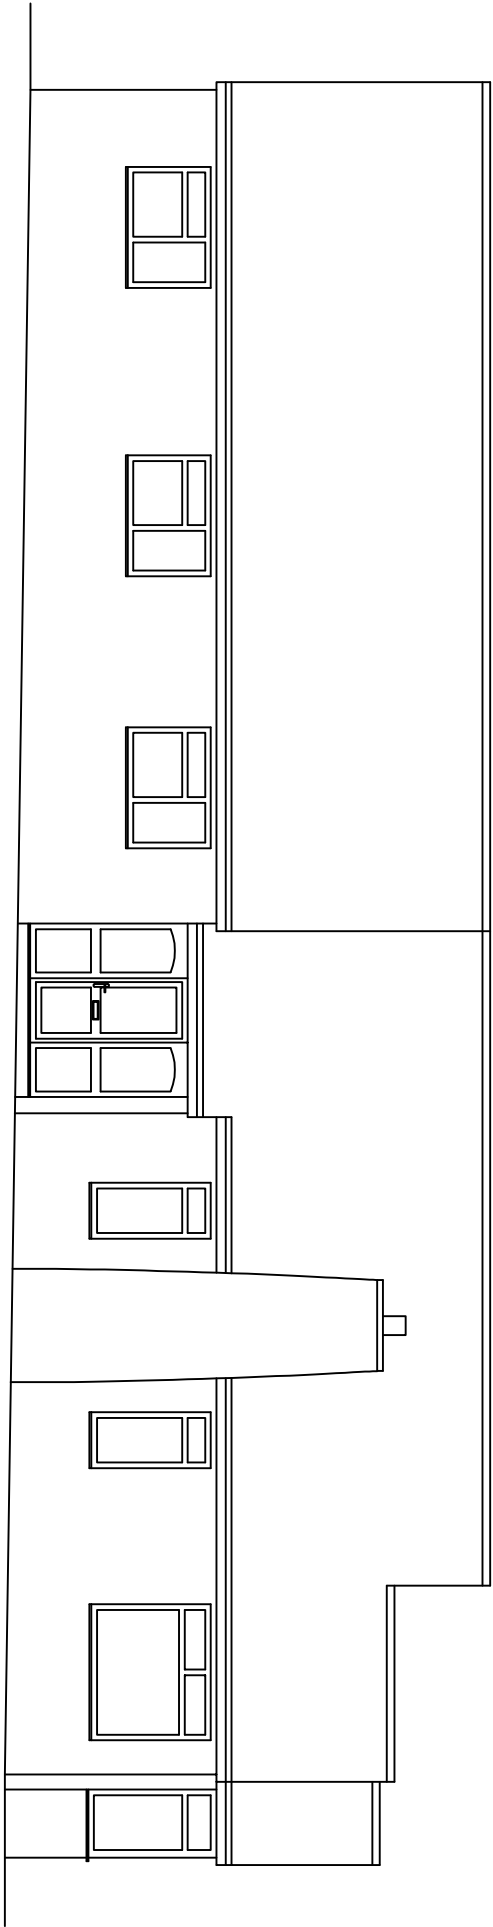


EXISTING NORTH ELEVATION

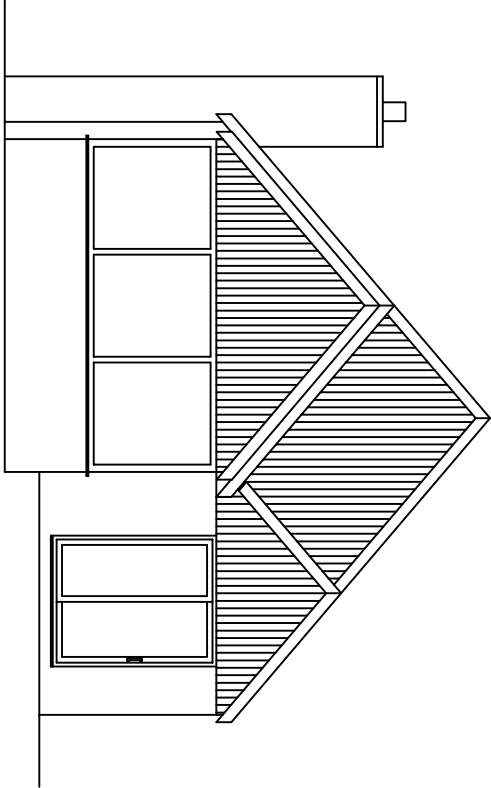


EXISTING WEST ELEVATION

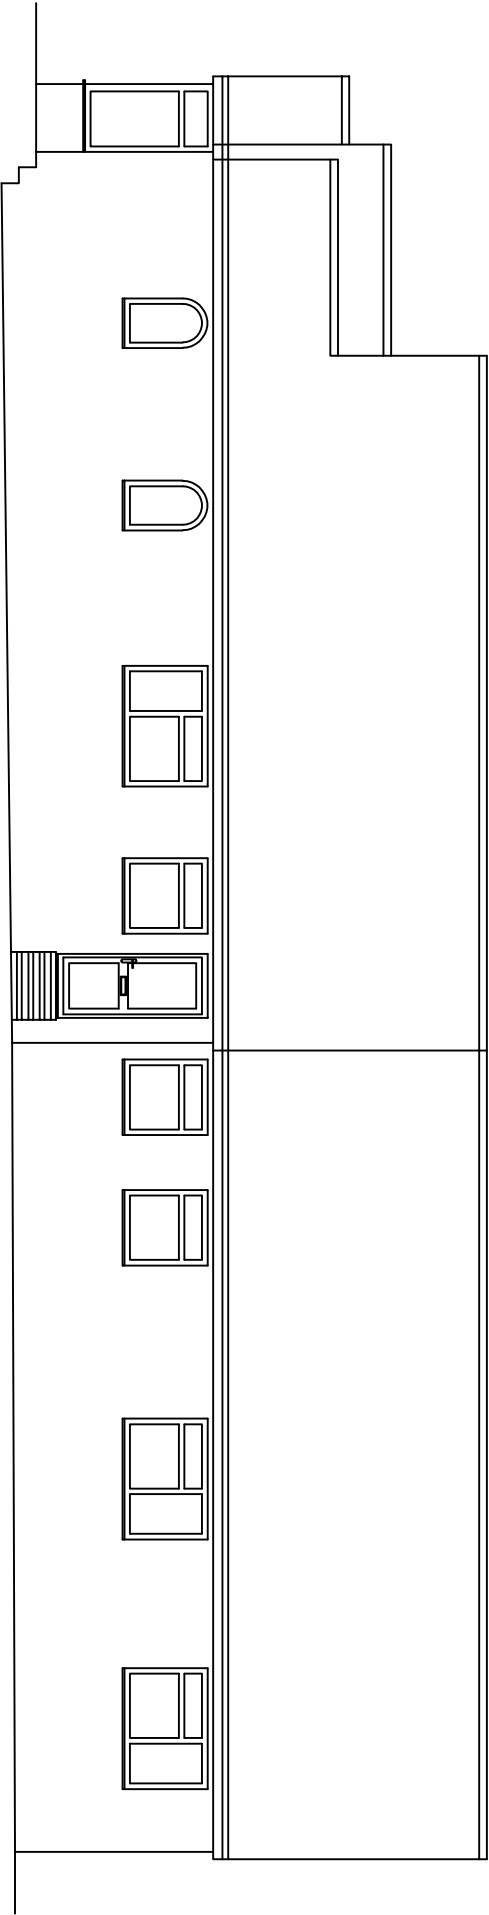

EXISTING SOUTH ELEVATION

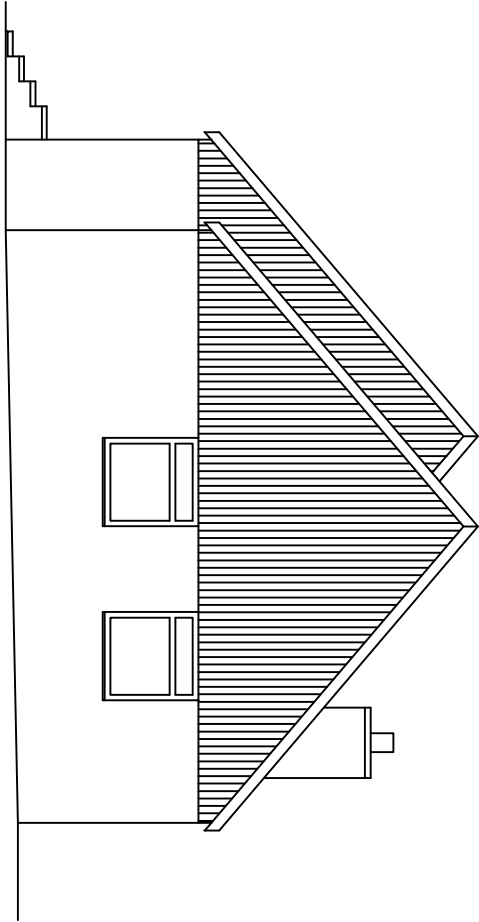

EXISTING EAST ELEVATION

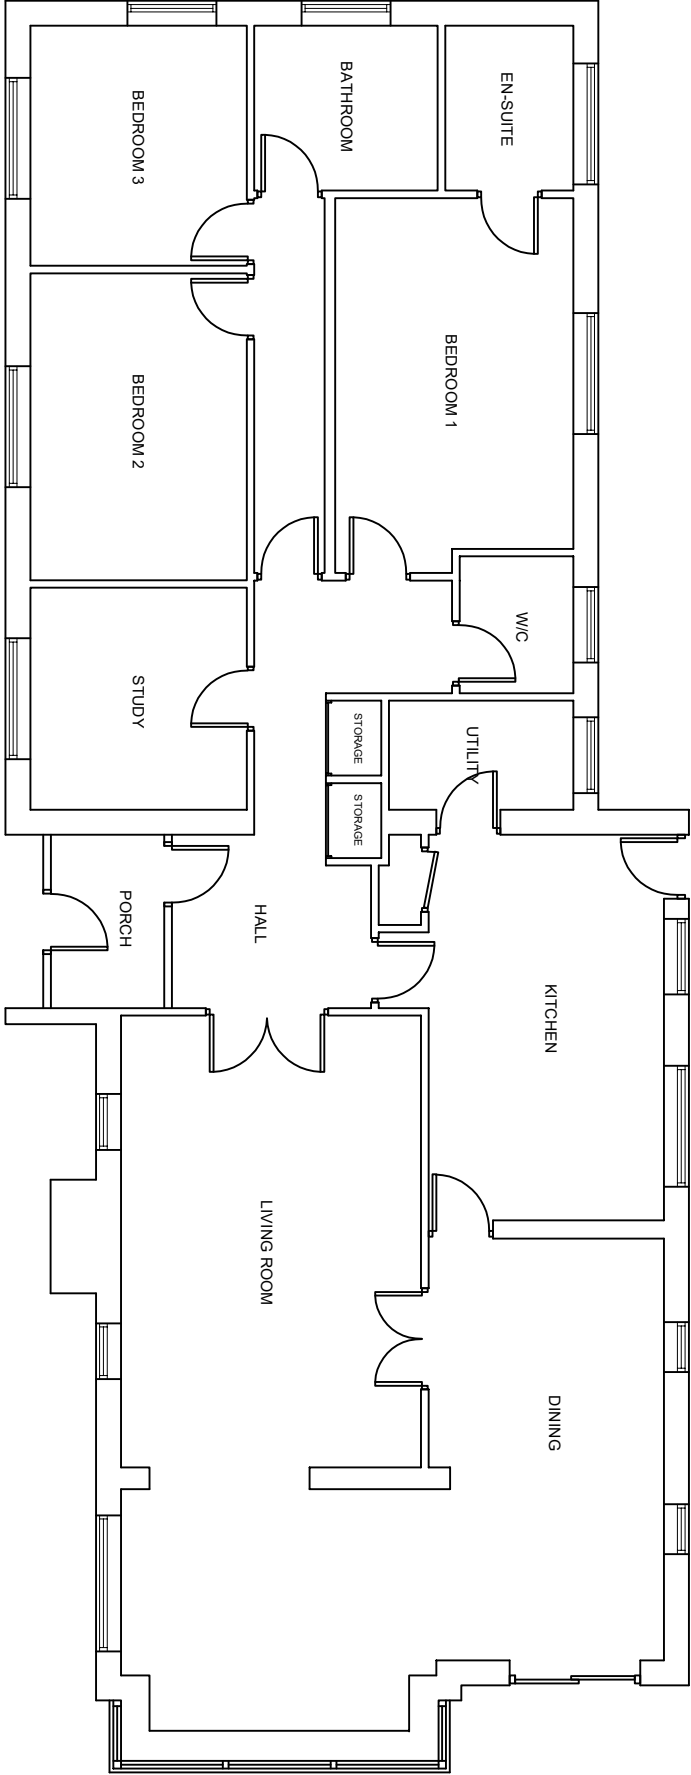

EXISTING GROUND FLOOR PLAN

This drawing is subject to copyright and is not to be reproduced in part or whole without approval.

Figured dimensions must be taken, do not take scaled measurements from the drawing. Any discrepancies must be reported immediately to the Contract Administrator. Contractors are deemed to have visited the site during the tender preparation period. Contractors must check all dimensions on site.

MM Design Tech Ltd

PROPERTY

**THE FAIRWAYS
HOVE CLOSE
GREENMOUNT
BURY**

CLIENT

GH

TITLE

**EXISTING FLOORPLAN
& ELEVATIONS**

SCALE 1:100

@A3

DRG. No.

DATE 16/09/20

MMD081.01.20.01

Dn. MM

REV