




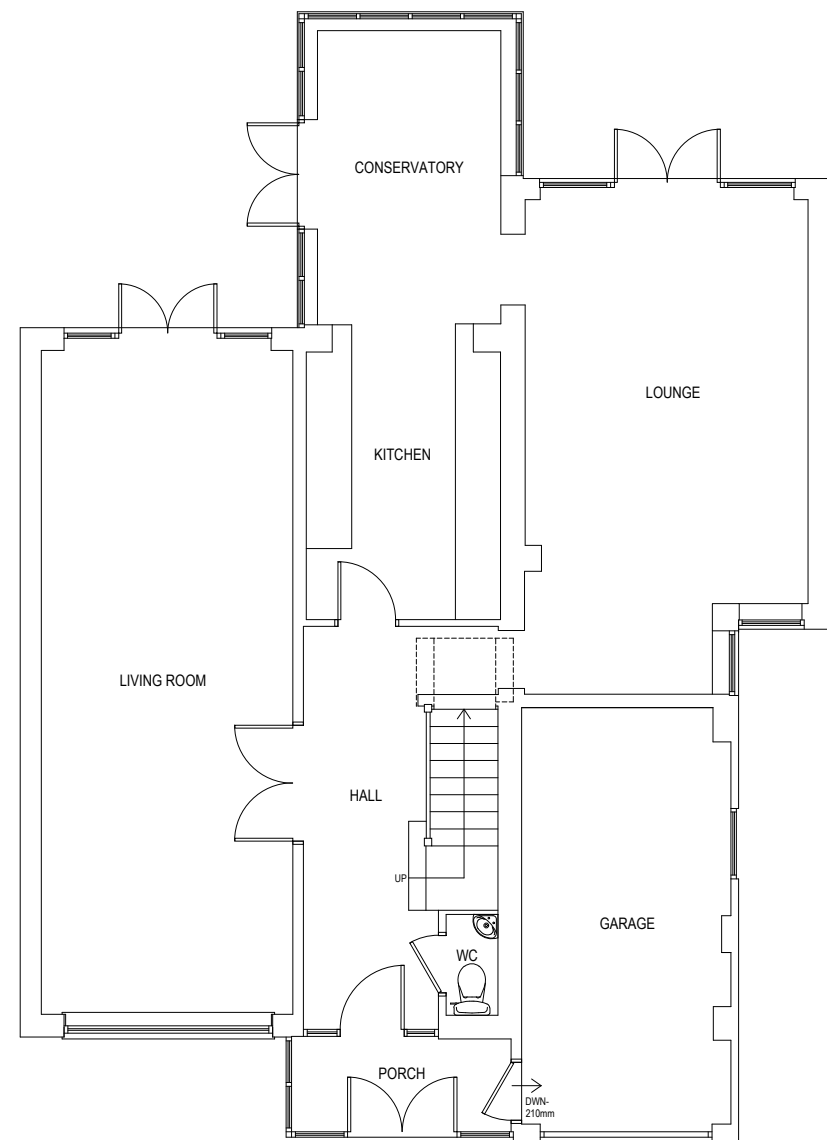

EXISTING GROUND FLOOR PLAN

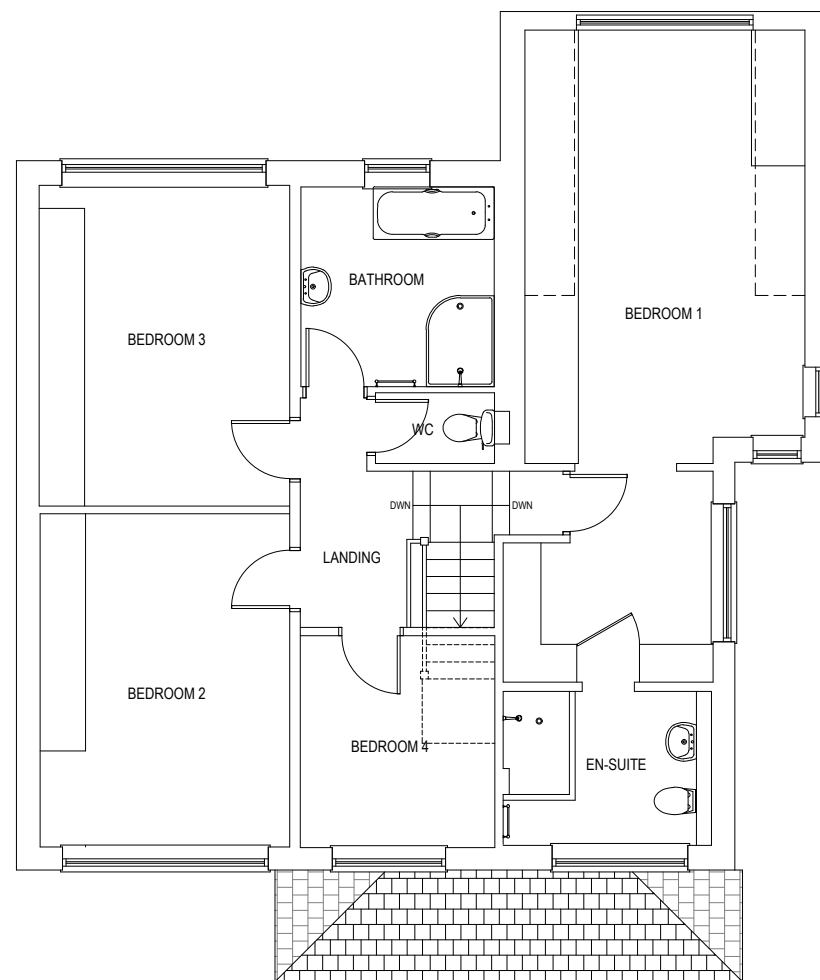

EXISTING FIRST FLOOR PLAN

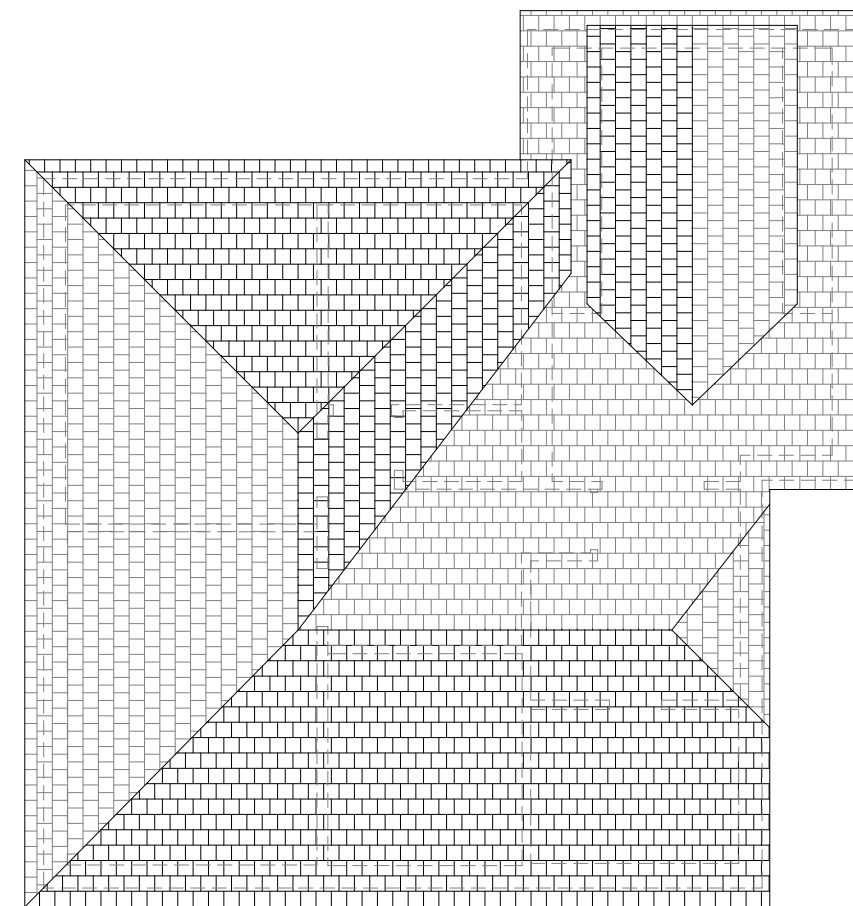


EXISTING ROOF PLAN



SCALE 1:100




EXISTING FRONT ELEVATION

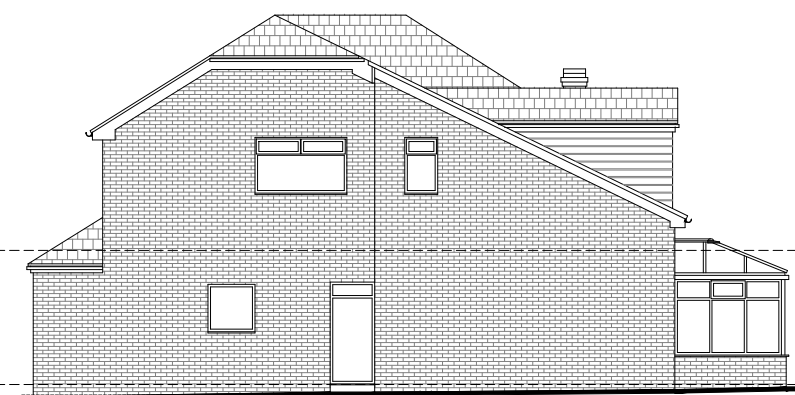

EXISTING SIDE ELEVATION



EXISTING REAR ELEVATION

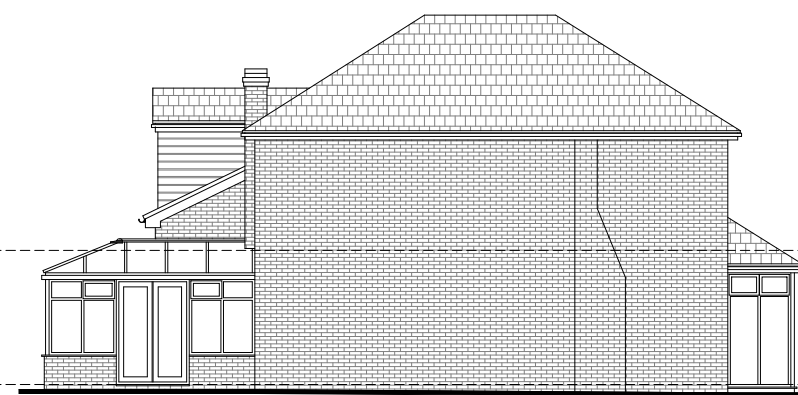

EXISTING SIDE ELEVATION

PROJECT	PROPOSED ALTERATIONS 23 HILLINGDON ROAD WHITEFILED, MANCHESTER M45 7QQ	TITLE	EXISTING PLANS AND ELEVATIONS	DATE	24.11.22	DRG No.	801/01
	CLIENT MR BRYAN BENNETT			SCALE	1:100 (A3) PLANS 1:150 (A3) ELES	AMENDMENT	A