


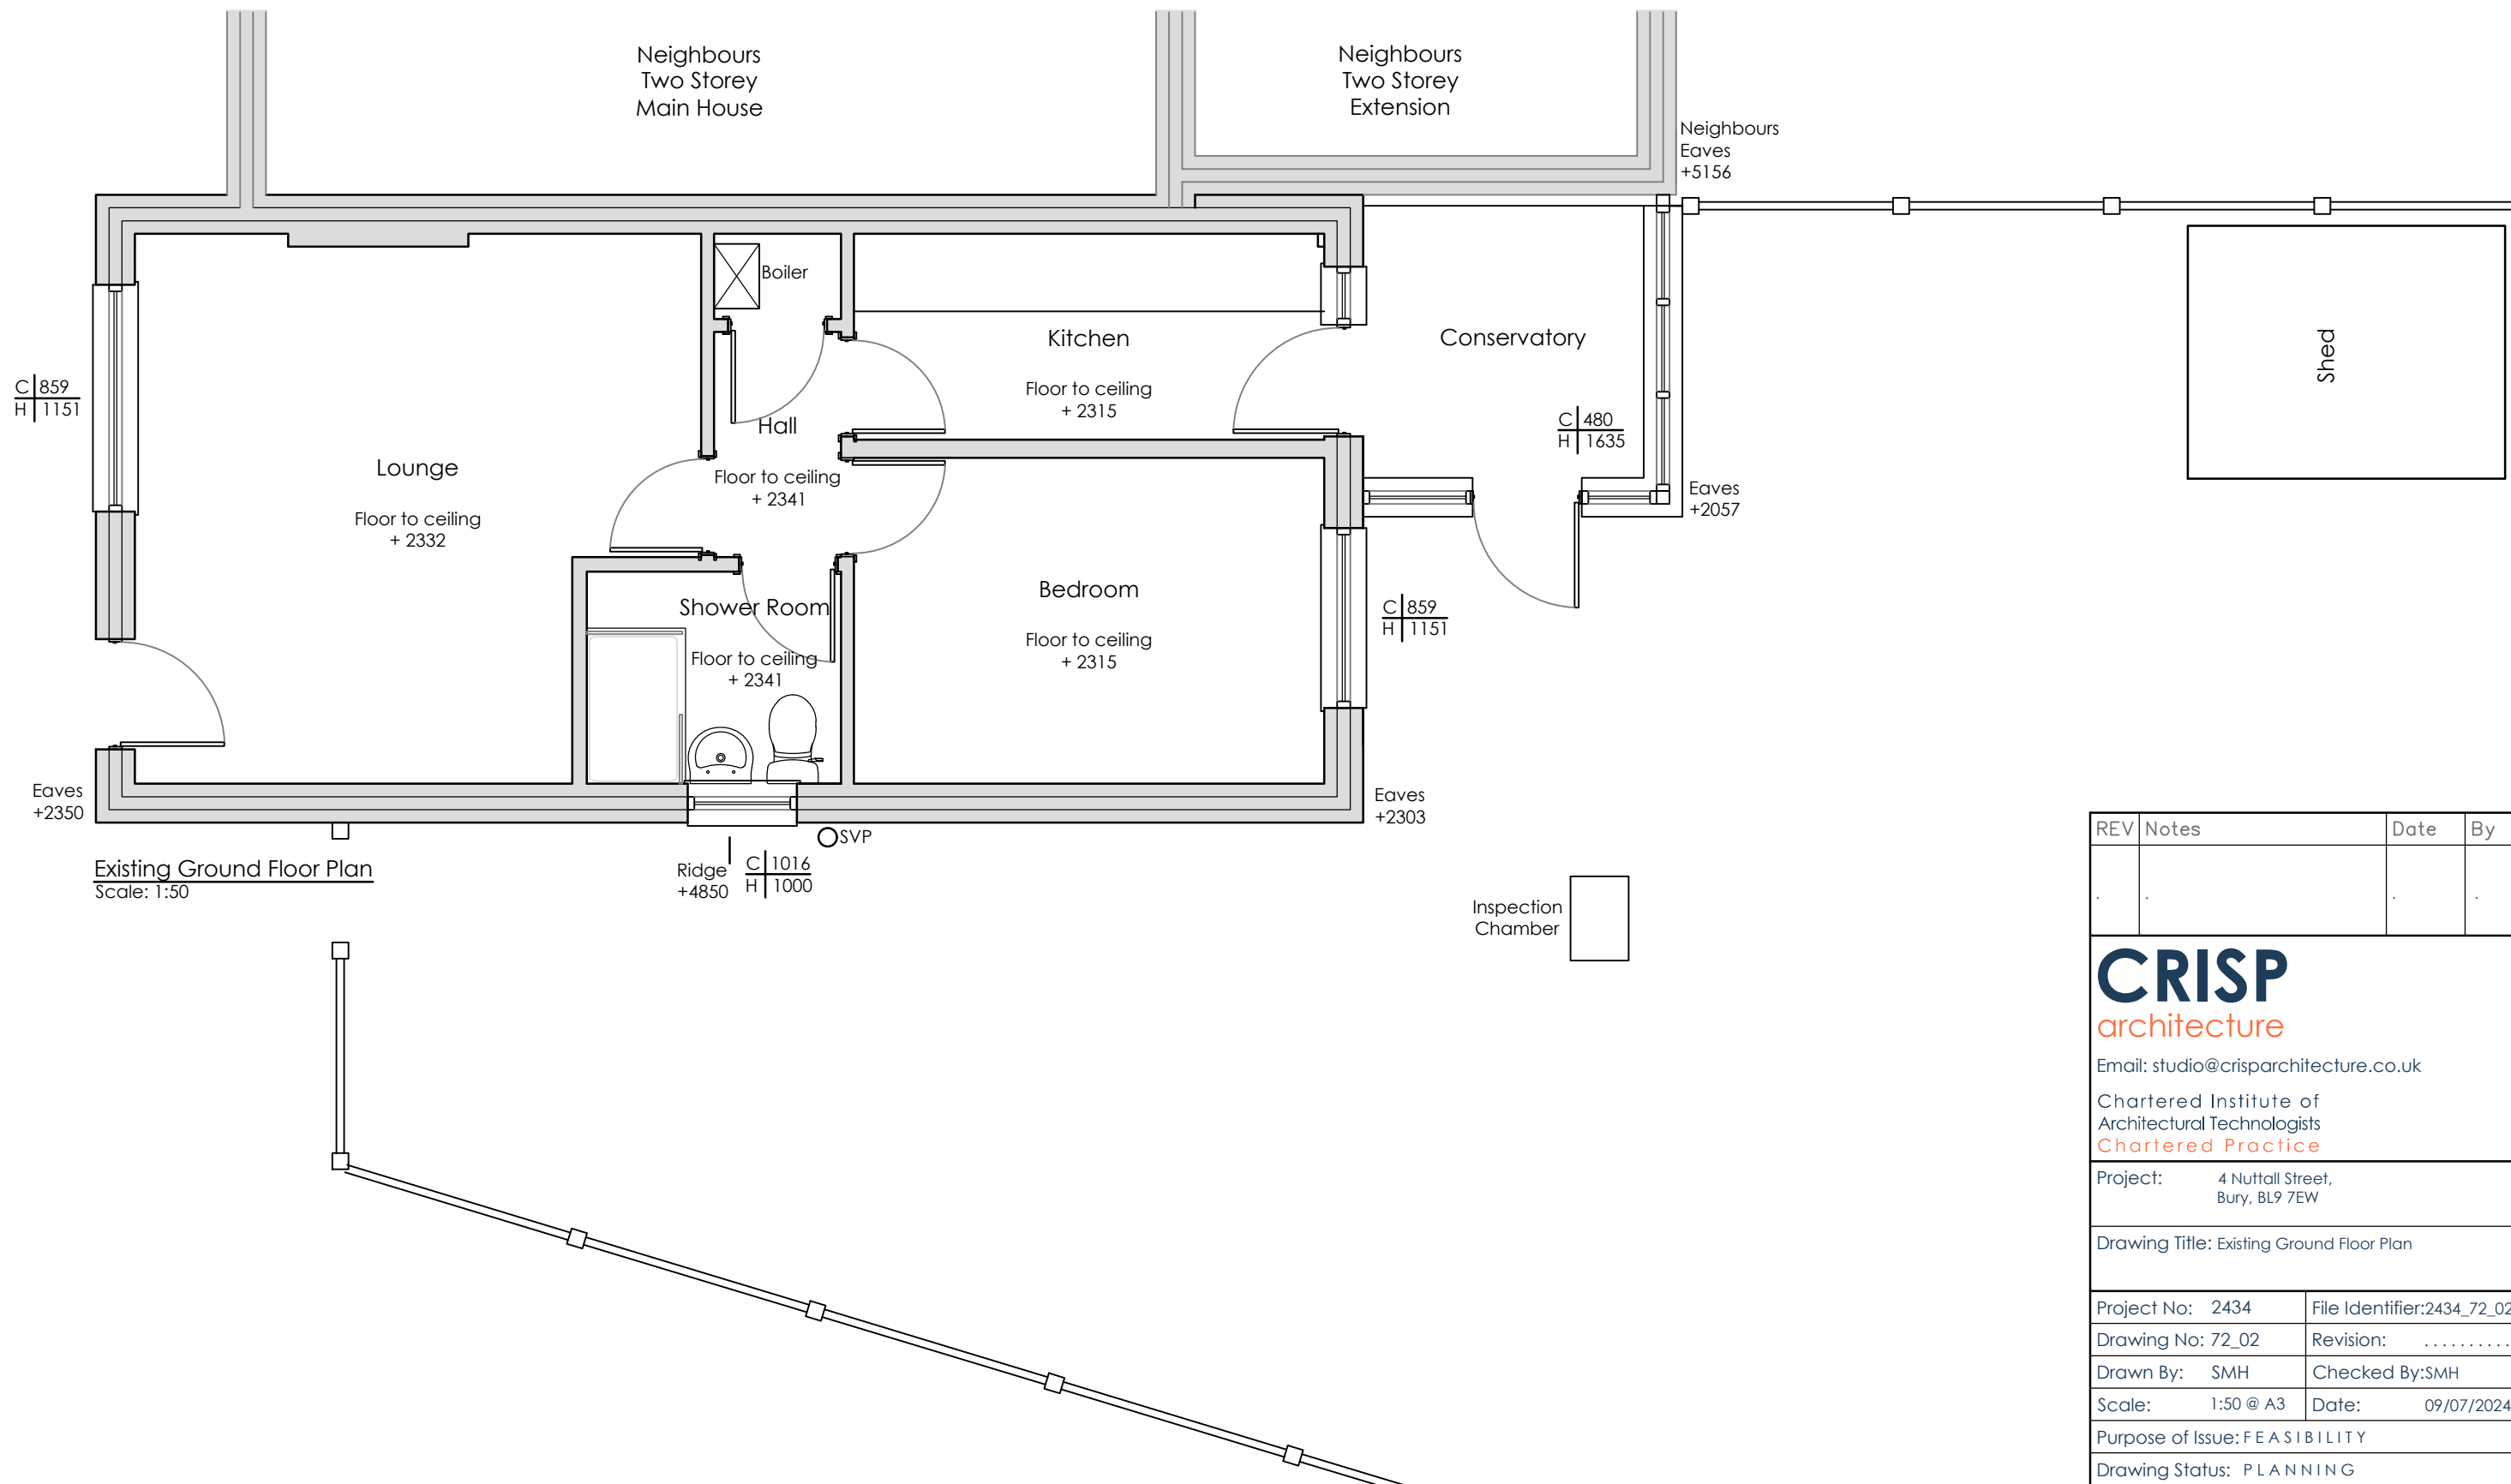

REV	Notes	Date	By
1	Initial Design	09/07/2024	SMH
2	Revised Design	09/07/2024	SMH
3	Final Design	09/07/2024	SMH

CRISP
architecture

Email: studio@crisparchitecture.co.uk
Chartered Institute of
Architectural Technologists
Chartered Practice

Project:	4 Nuttall Street, Bury, BL9 7EW
Drawing Title: Existing Ground Floor Plan	
Project No: 2434	File Identifier:2434_72_02
Drawing No: 72_02	Revision:
Drawn By: SMH	Checked By:SMH
Scale: 1:50 @ A3	Date: 09/07/2024
Purpose of Issue: F E A S I B I L I T Y	
Drawing Status: P L A N N I N G	