



Materials

Walls - Orange brick
Roof - Mid grey/brown concrete tile
Windows - White PVCu
Doors - White PVCu
Fascia and Soffit - White PVCu
Guttering and Downpipes - Black plastic

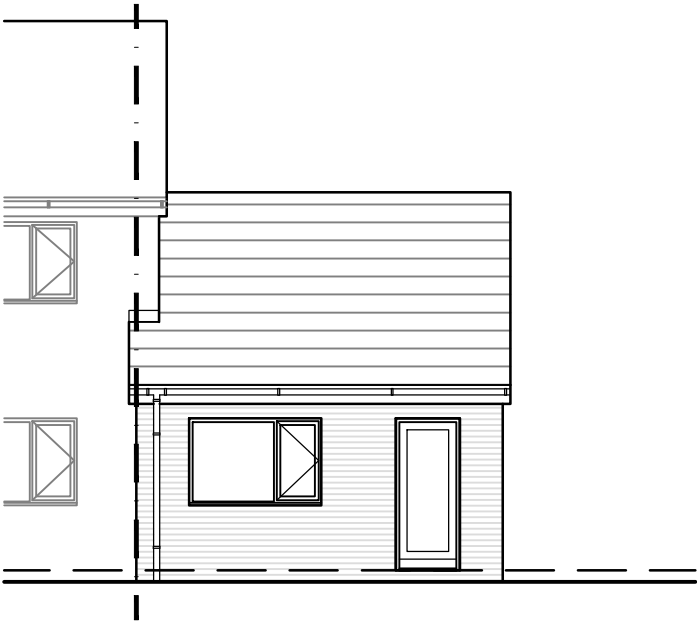

Existing Front Elevation
Scale: 1:100

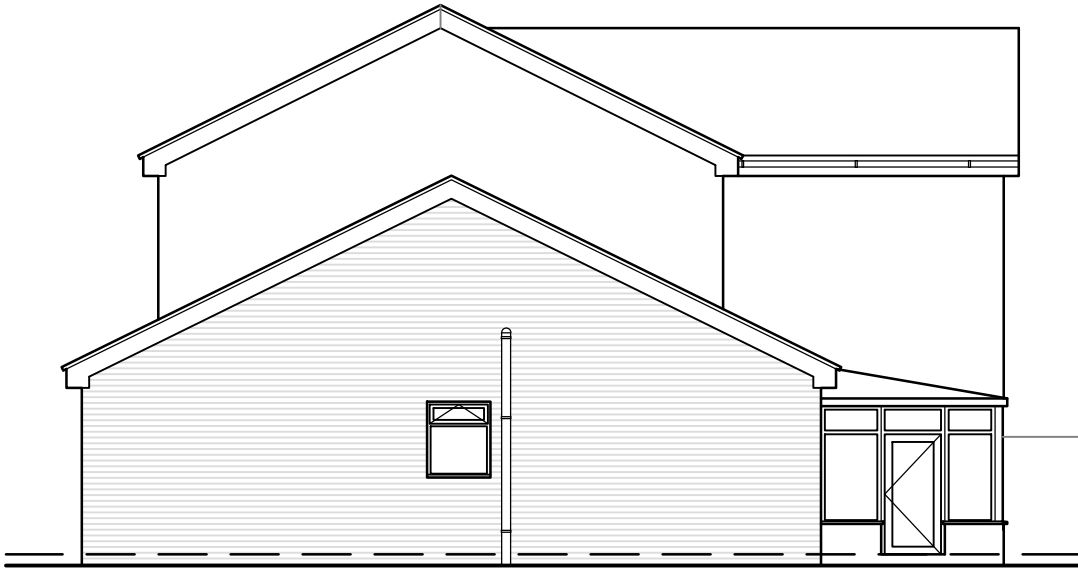

Existing Side Elevation
Scale: 1:100



Existing Rear Elevation
Scale: 1:100



Existing Side Elevation
Scale: 1:100



Site Location Plan
Scale: 1:1250



Key

 Site Boundary

Scale Bar



Scale: 1 : 100

REV	Notes	Date	By
CRISP architecture Email: studio@crisparchitecture.co.uk Chartered Institute of Architectural Technologists Chartered Practice			
Project:		4 Nuttall Street, Bury, BL9 7EW	
Drawing Title: Existing Elevations			
Project No: 2434		File Identifier:2434_72_03	
Drawing No: 72_03		Revision:	
Drawn By: SMH		Checked By:SMH	
Scale: 1:50 @ A3		Date: 09/07/2024	
Purpose of Issue: FEASIBILITY			
Drawing Status: PLANNING			