


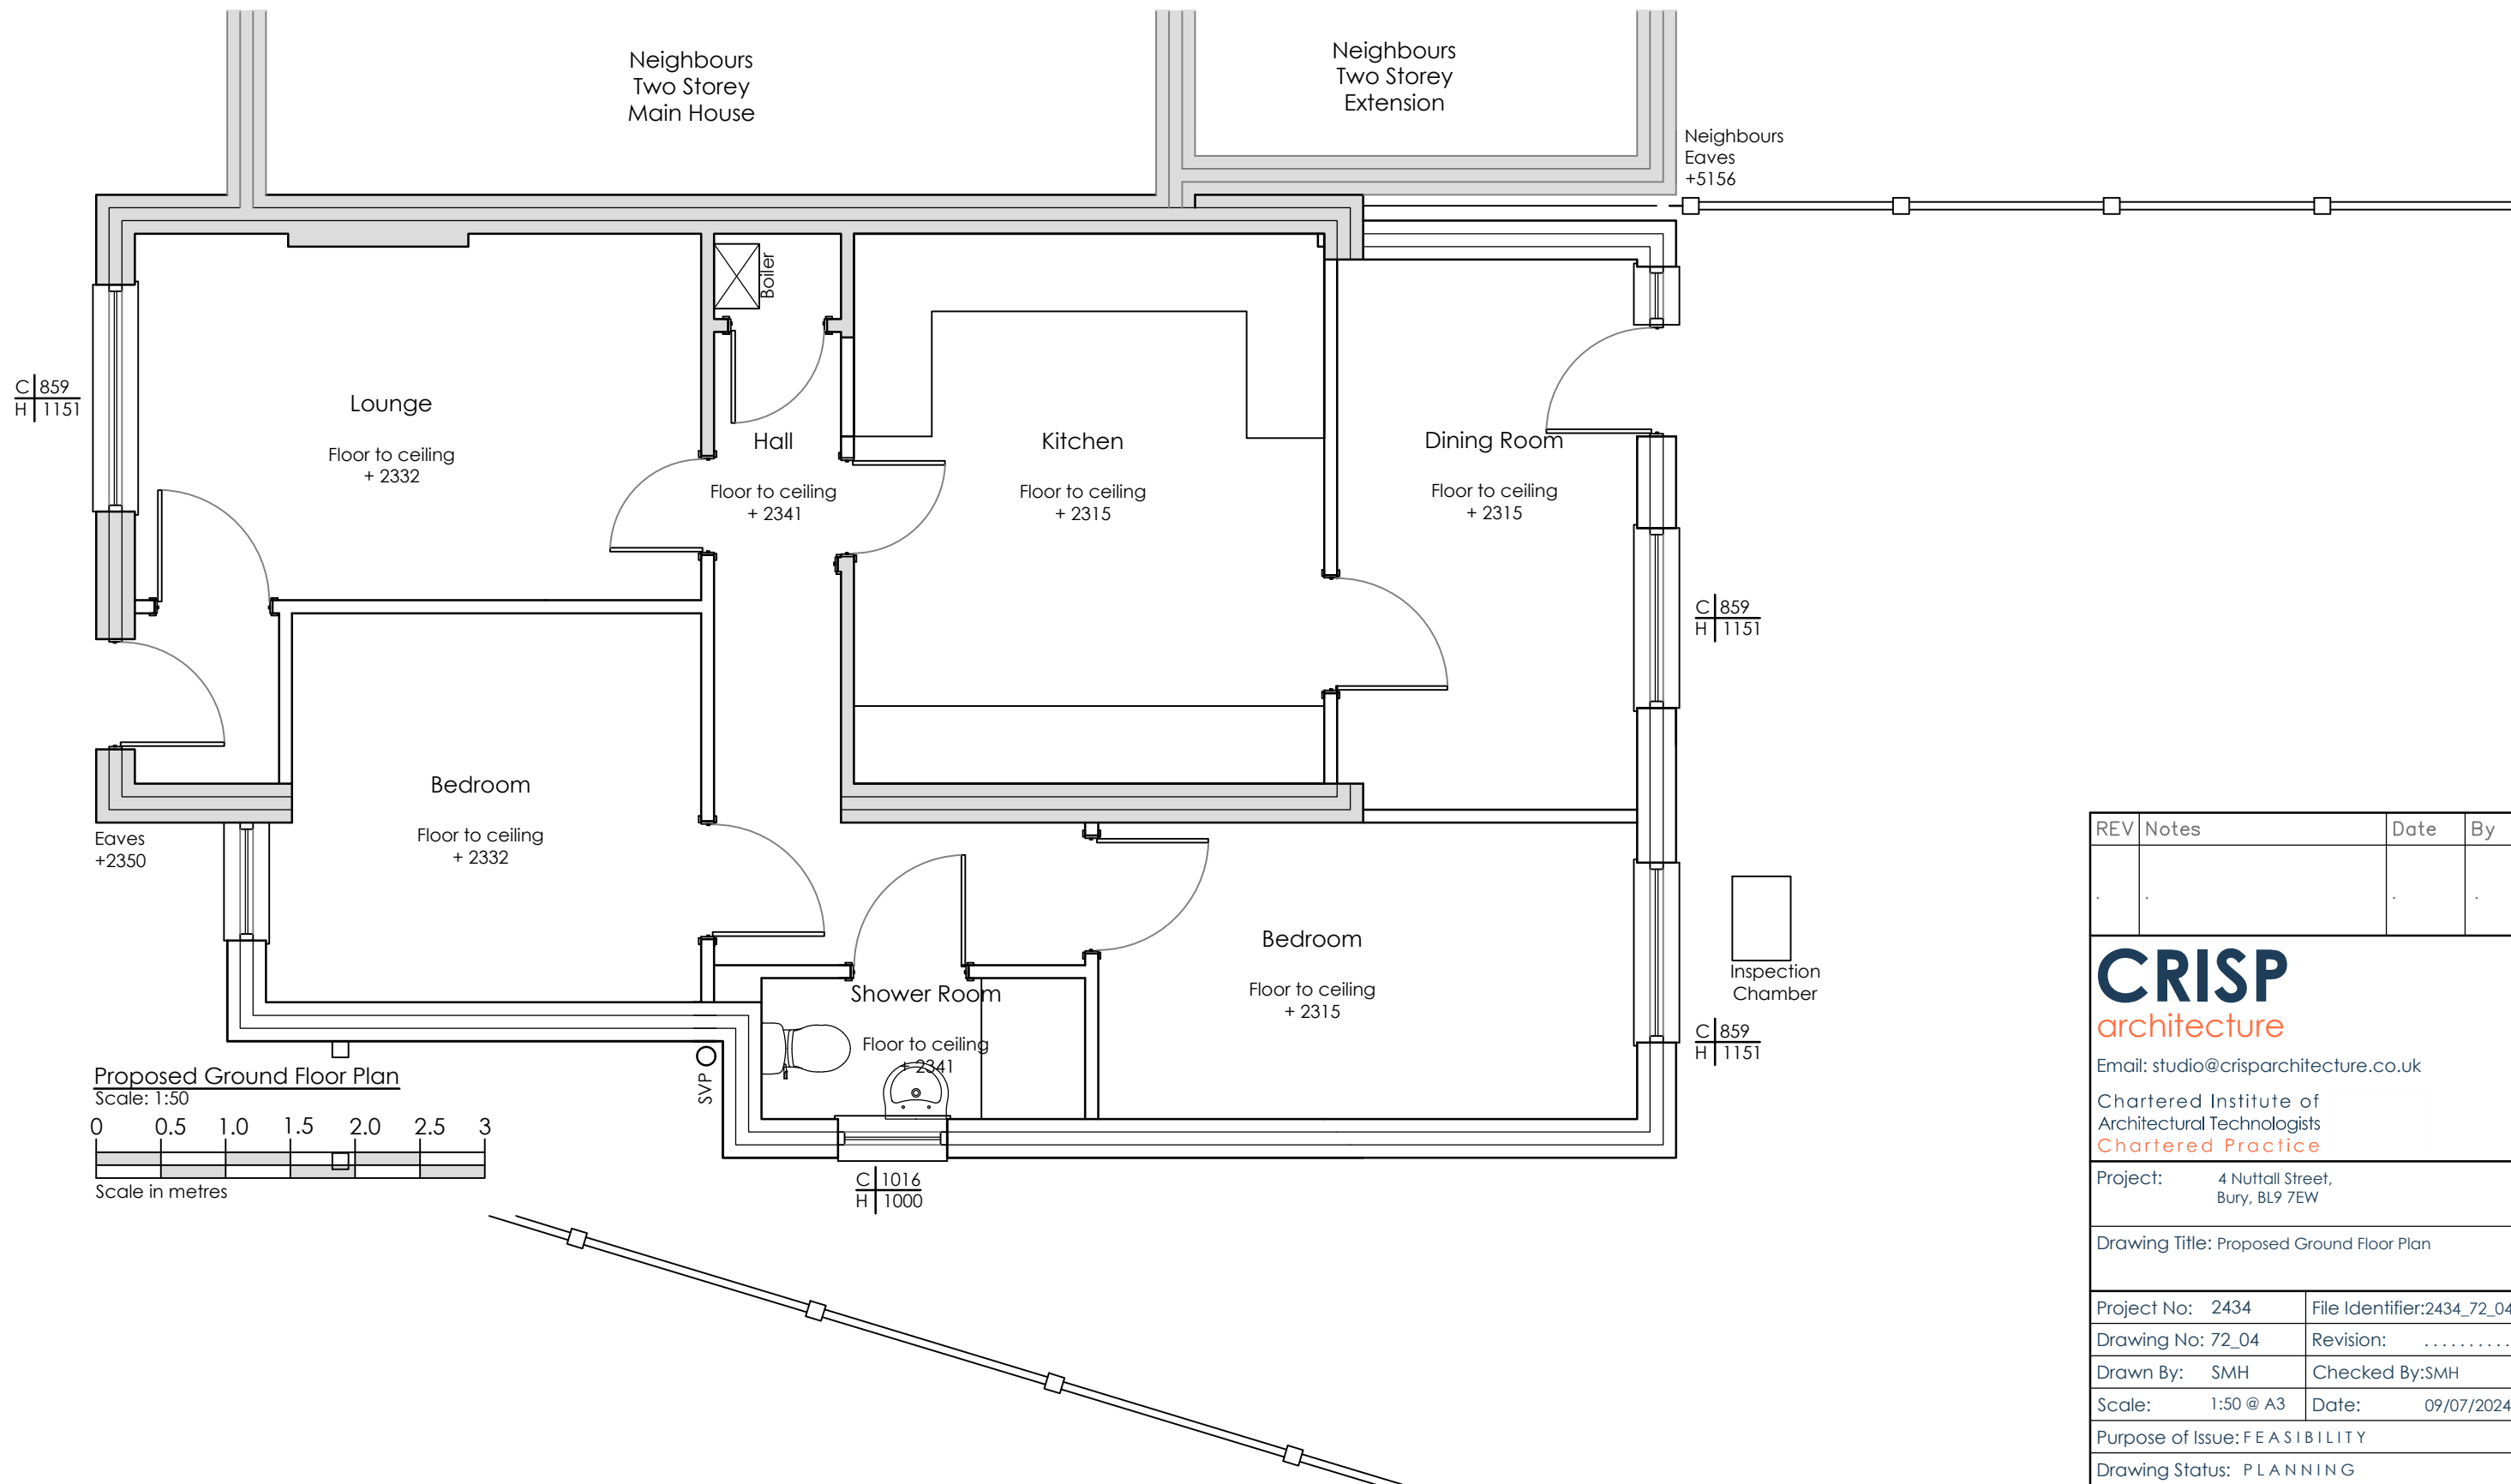

REV	Notes	Date	By
CRISP architecture Email: studio@crisparchitecture.co.uk Chartered Institute of Architectural Technologists Chartered Practice			
Project:		4 Nuttall Street, Bury, BL9 7EW	
Drawing Title: Proposed Ground Floor Plan			
Project No: 2434		File Identifier:2434_72_04	
Drawing No: 72_04		Revision:	
Drawn By: SMH		Checked By:SMH	
Scale: 1:50 @ A3		Date: 09/07/2024	
Purpose of Issue: F E A S I B I L I T Y			
Drawing Status: P L A N N I N G			