

Materials

- Walls -

Roof -

Windows -

Doors -

Fascia and Soffit -

Guttering and Downpipes -
- Orange brick


Mid grey/brown concrete tile

White PVCu


White PVCu

White PVCu


Black plastic

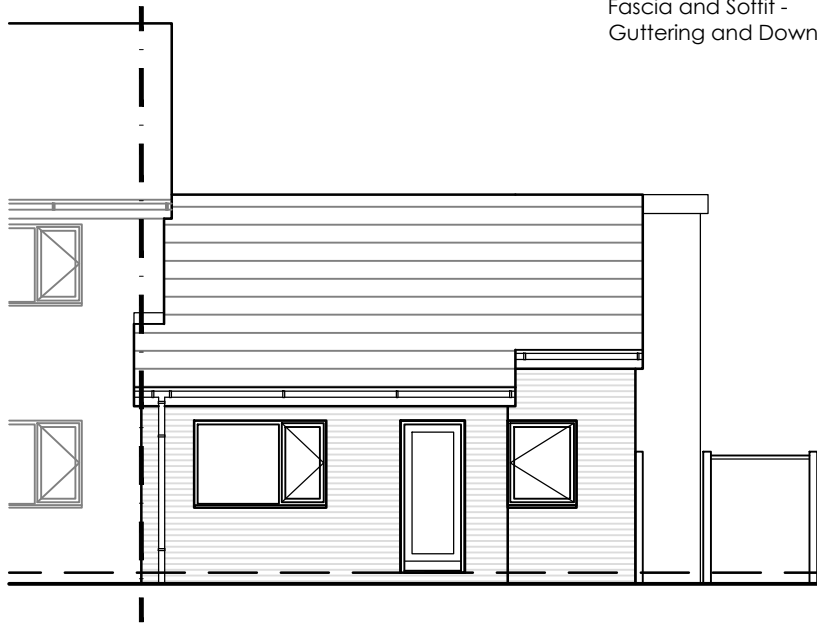


Proposed Front Elevation
Scale: 1:100

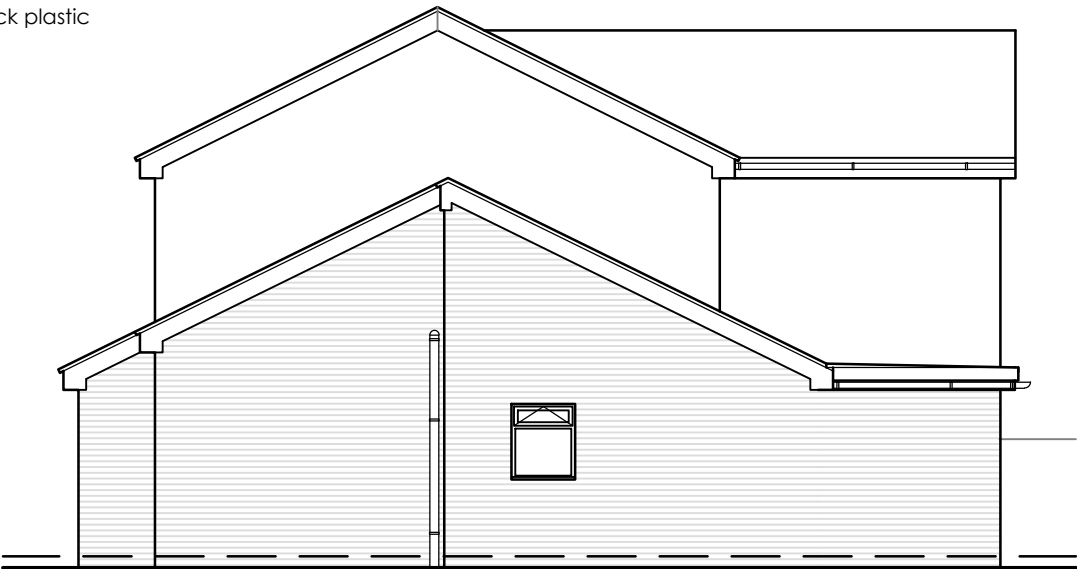

Proposed Side Elevation
Scale: 1:100

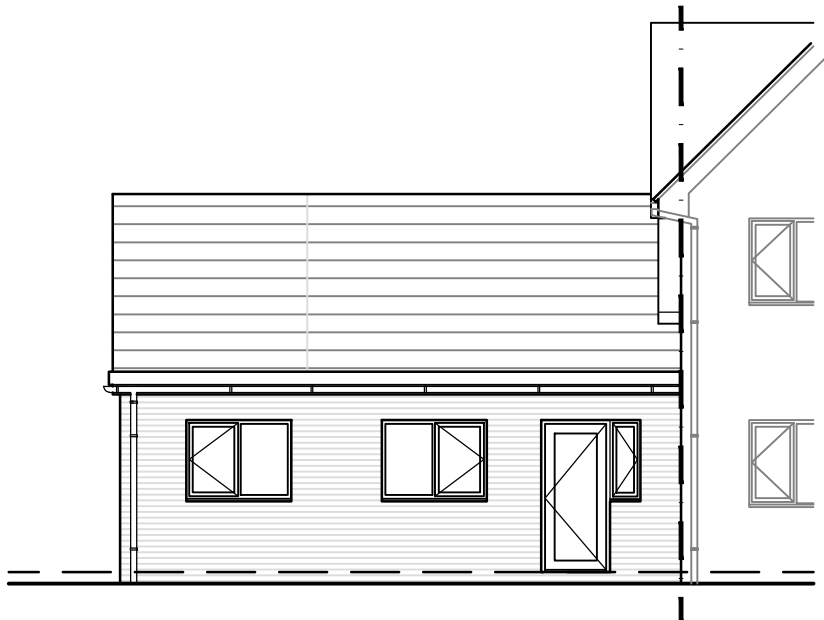

Proposed Rear Elevation
Scale: 1:100

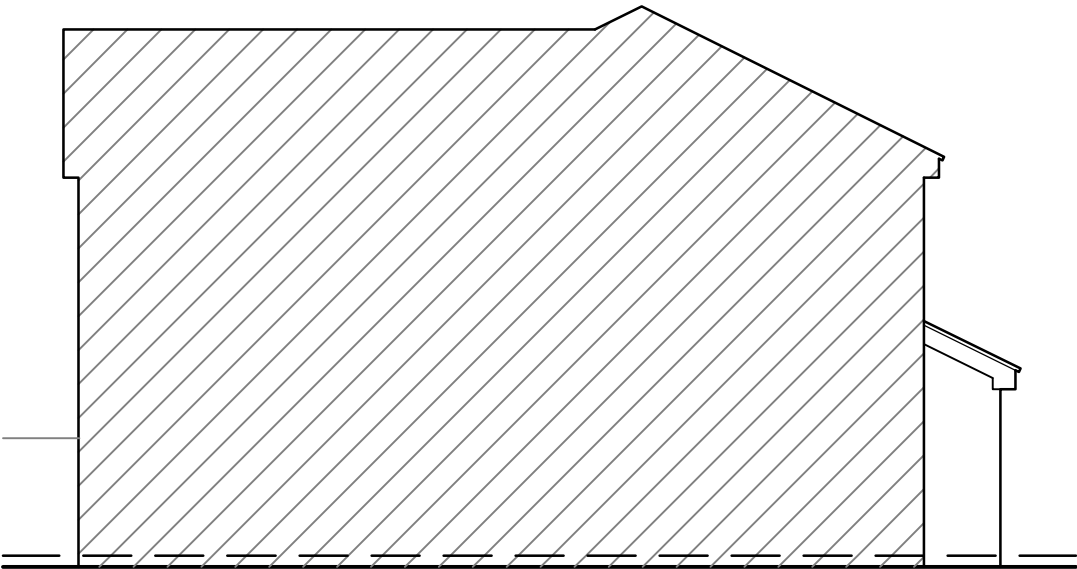

Proposed Side Elevation
Scale: 1:100



Site Location Plan
Scale: 1:1250



Key

Site Boundary

REV	Notes	Date	By
CRISP architecture Email: studio@crisparchitecture.co.uk Chartered Institute of Architectural Technologists Chartered Practice			
Project:		4 Nuttall Street, Bury, BL9 7EW	
Drawing Title: Proposed Elevations			
Project No: 2434		File Identifier:2434_72_05	
Drawing No: 72_05		Revision:	
Drawn By: SMH		Checked By:SMH	
Scale: 1:50 @ A3		Date: 09/07/2024	
Purpose of Issue: FEASIBILITY			
Drawing Status: PLANNING			