






EXISTING FRONT ELEVATION
1:100

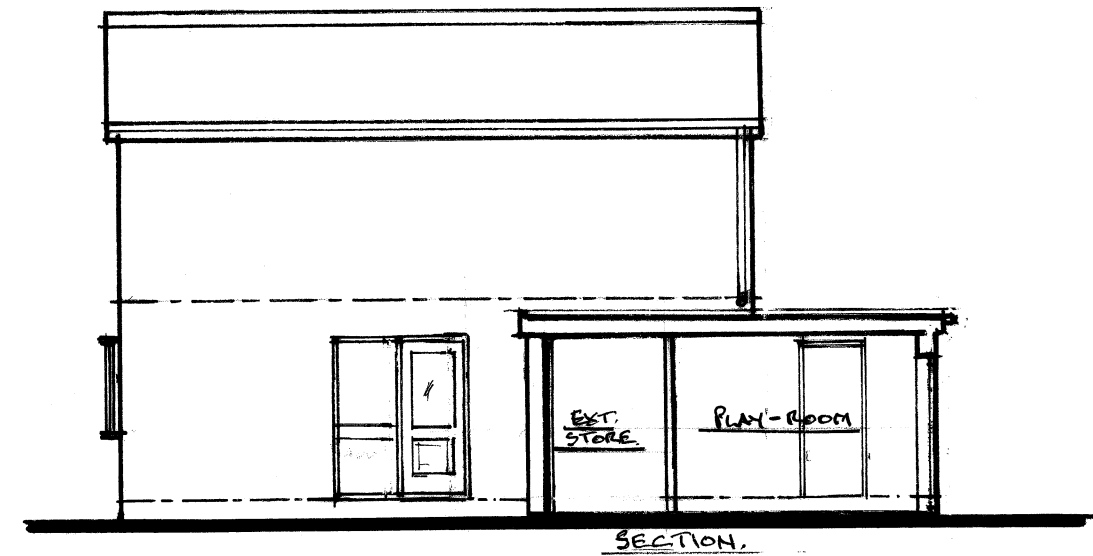


EXISTING R.H. SIDE ELEVATION

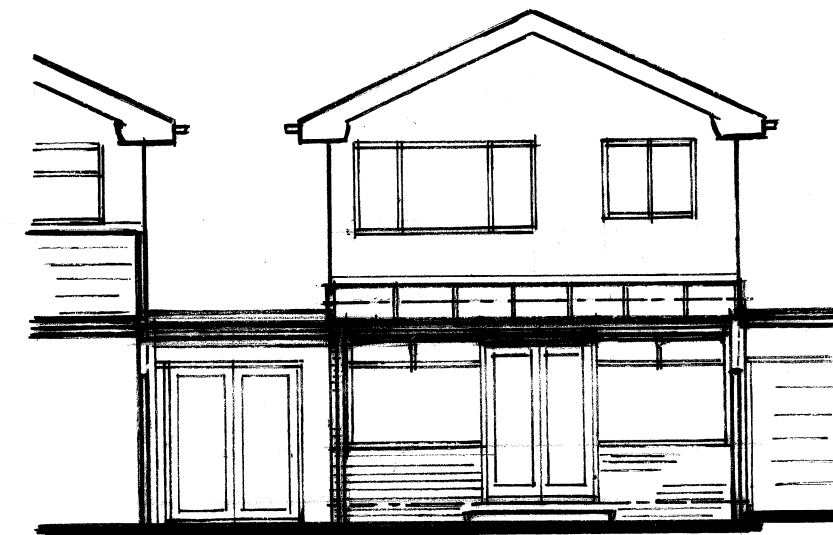


EXISTING REAR ELEVATION

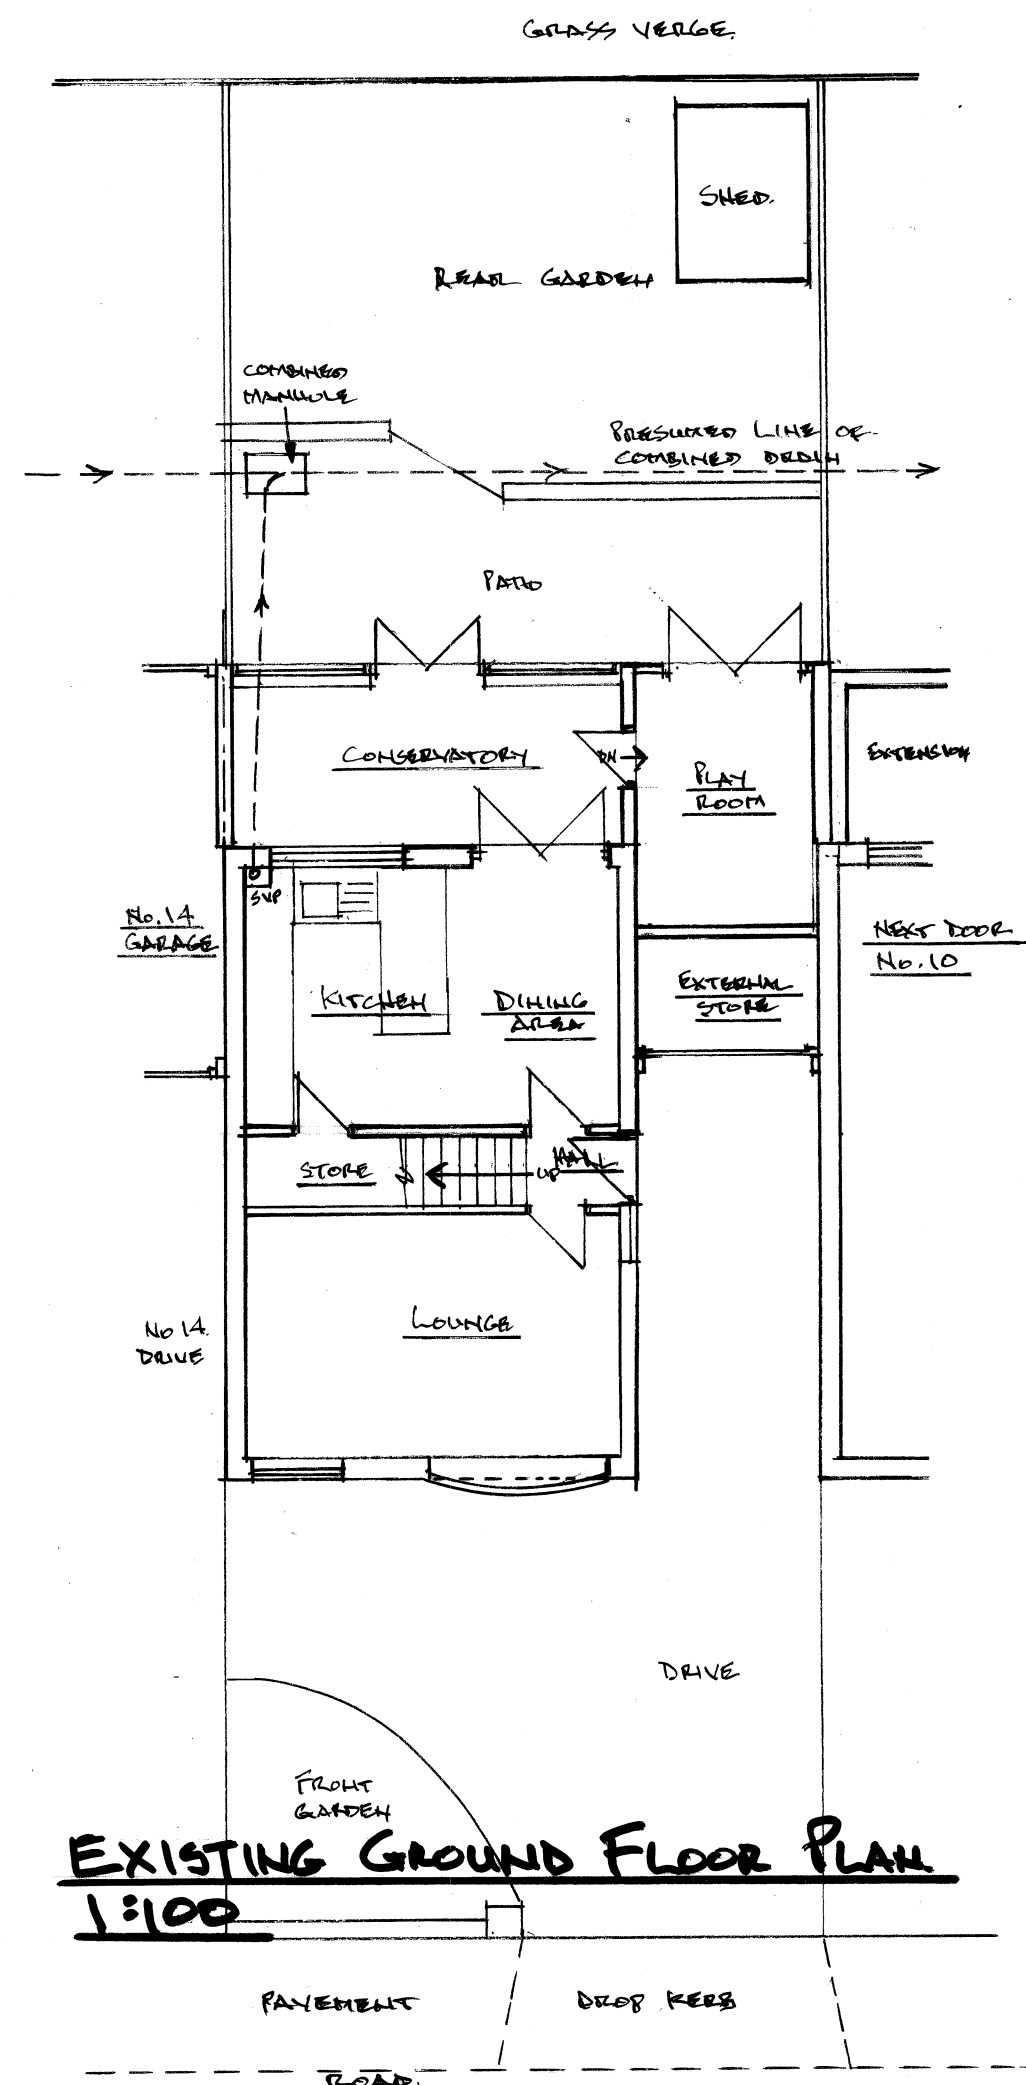

EXISTING GROUND FLOOR PLAN
1:100

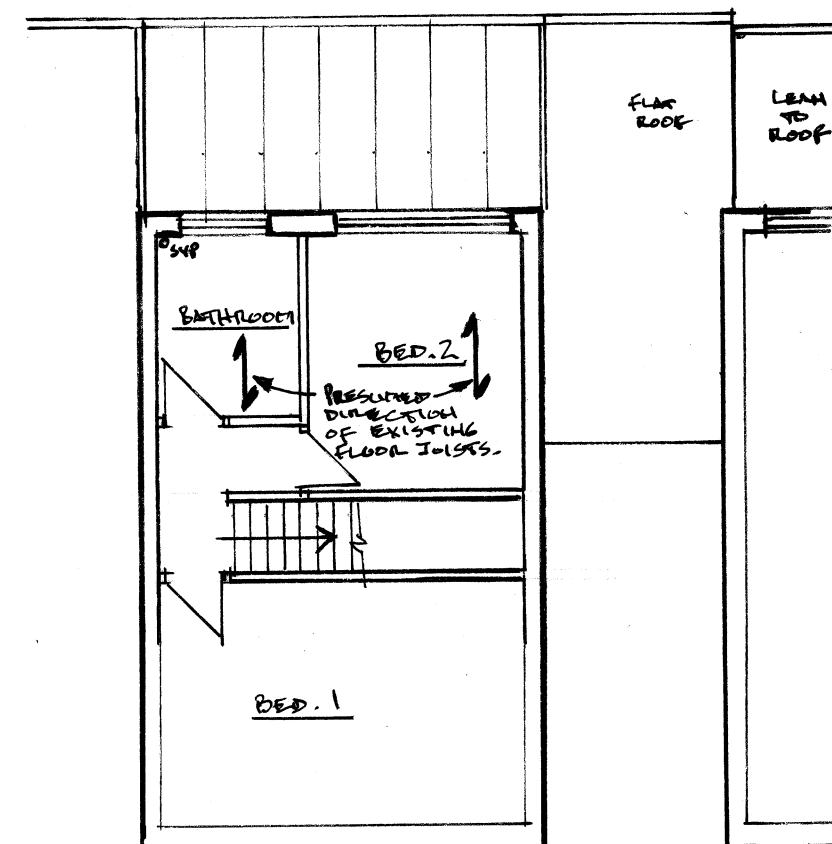

EXISTING FIRST FLOOR PLAN

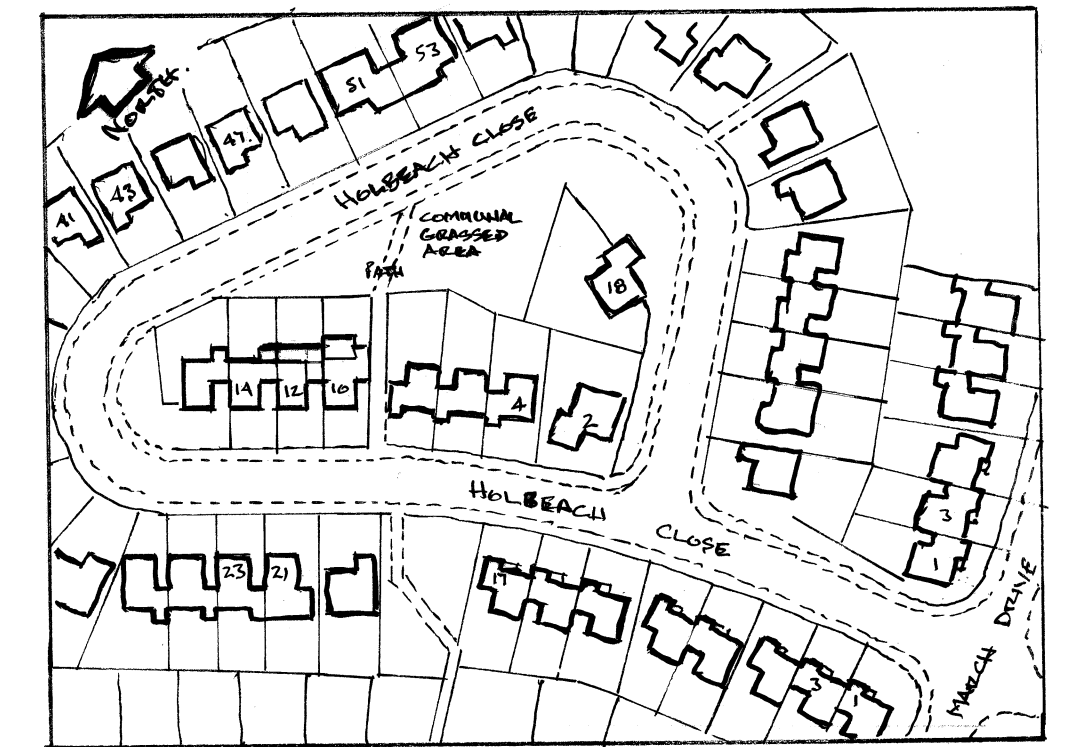

LOCATION PLAN. 1:1250



Architectural & Building Services

NEIL BUTTERWORTH

Tel:
Mobile: 07785 275483

89 Higher Ainsworth Road, Radcliffe,
Manchester, M26 4JJ.

Job Title PROPOSED SINGLE STOREY REAR/SIDE
EXTENSION,
AT 12 HOLBEACH CLOSE, BURY,
FOR MR & MRS M. HENTHORN.

Drawing Title PLANS & ELEVATIONS (EXISTING)

Scale

1:100

Date

JAN 25

Drawn by

N.B.

Drawing No.

1

© copyright.