





Proposed Front Elevation
1:100

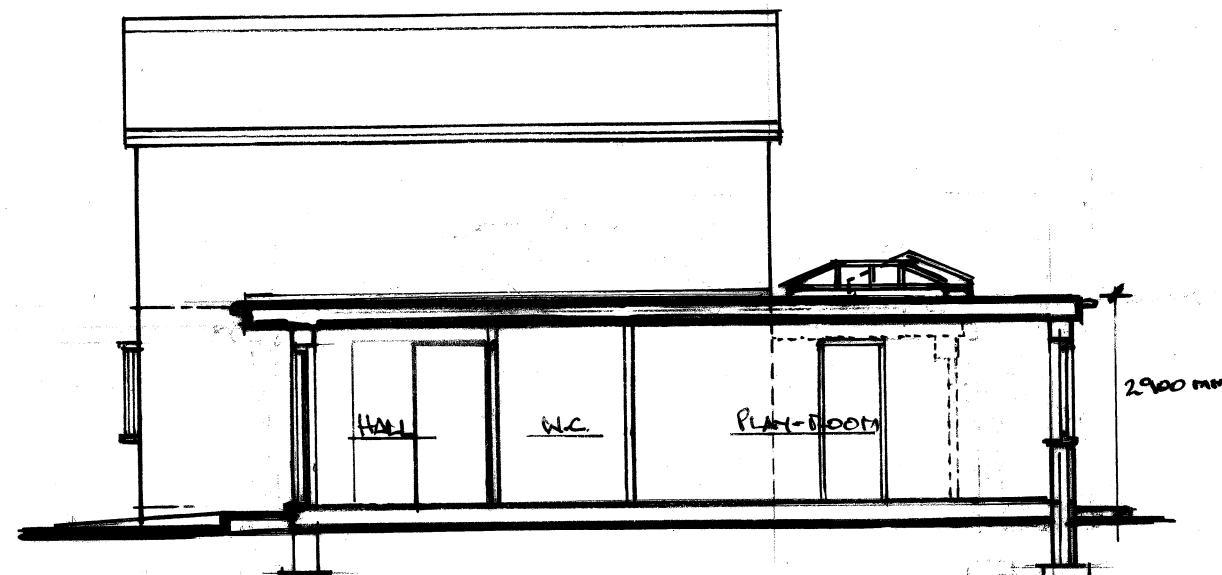


Proposed R.H. Side Elevation/Section

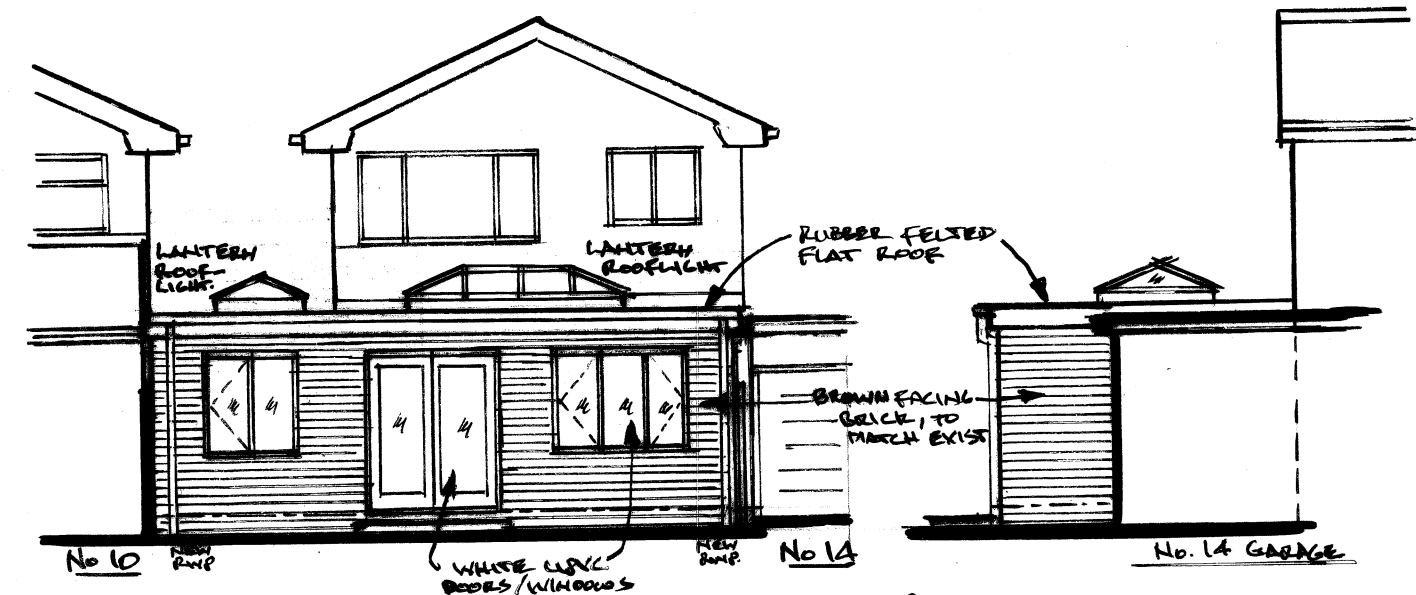


Proposed Rear Elevation


Proposed Rear R.H. Side Elev

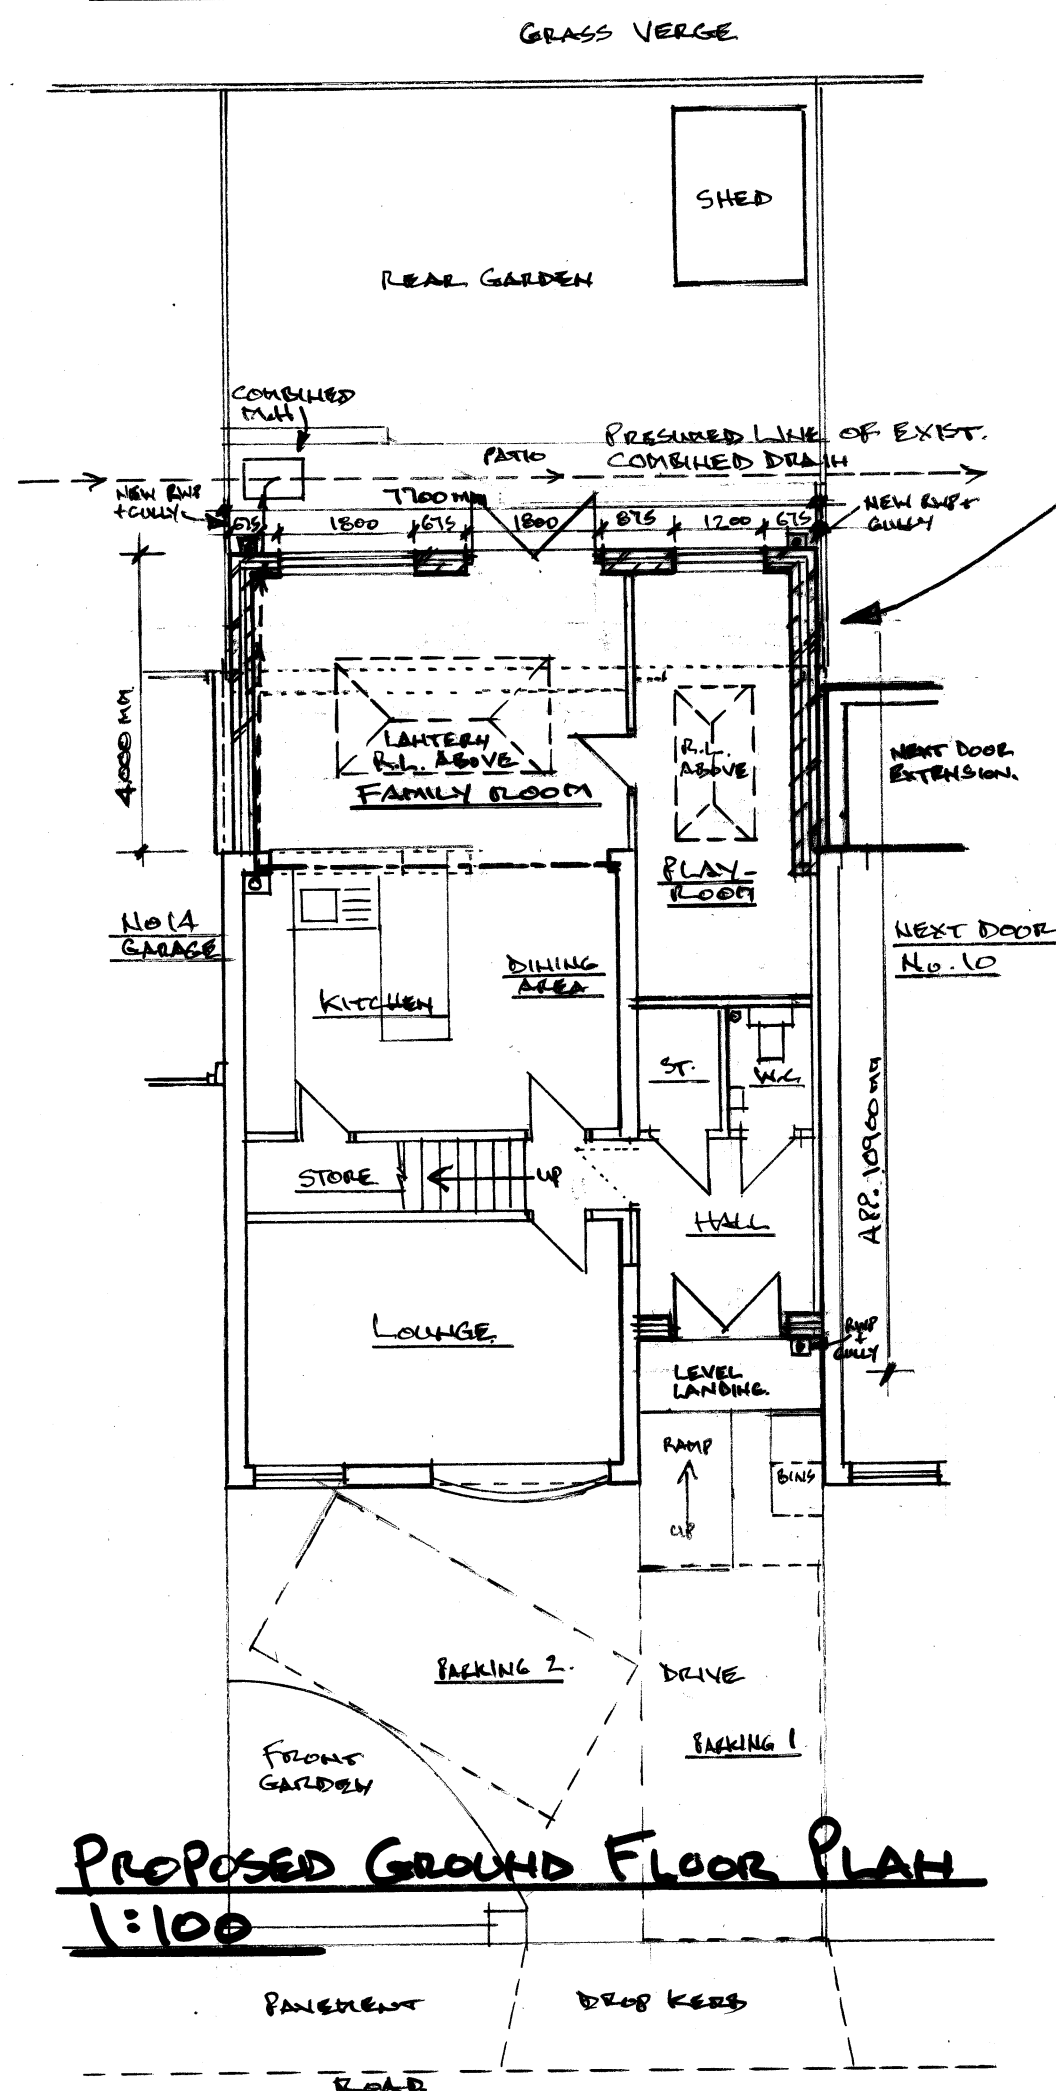

Proposed Ground Floor Plan
1:100

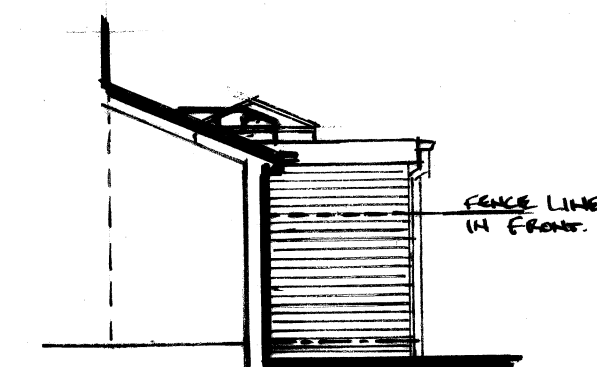

Proposed Rear L.H. Side Elevation

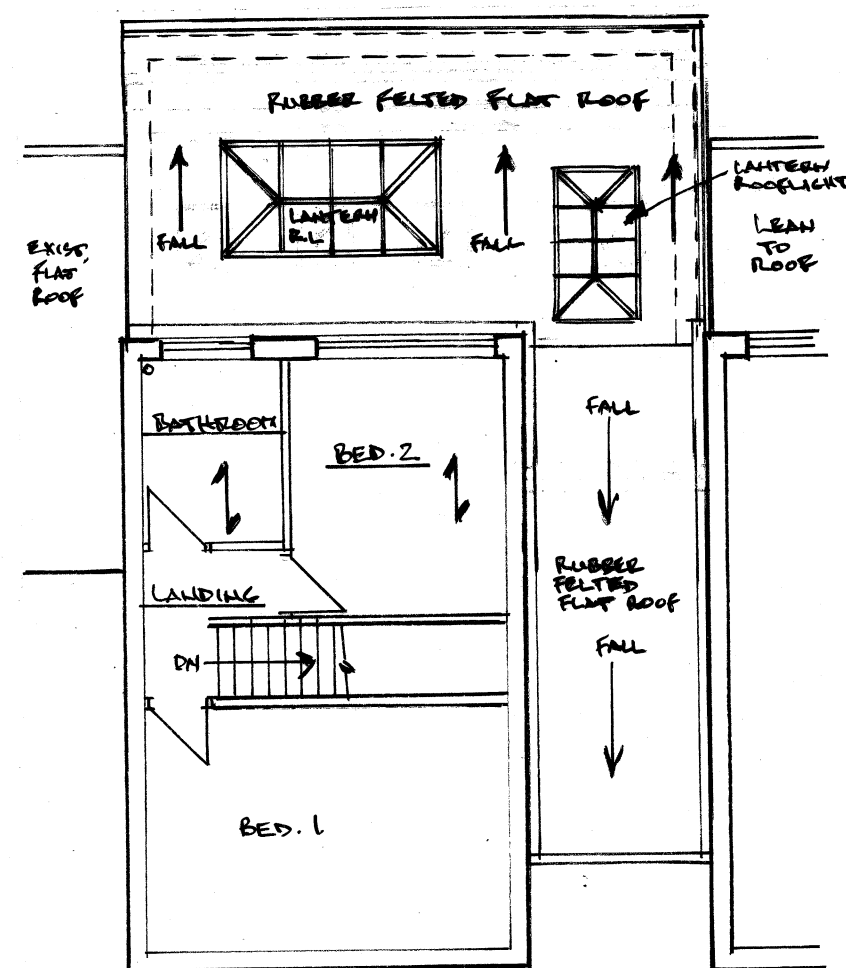

Proposed First Floor Plan



Architectural & Building Services

NEIL BUTTERWORTH

Tel:
Mobile: 07785 275483

89 Higher Ainsworth Road, Radcliffe,
Manchester, M26 4JJ.

Job Title PROPOSED SINGLE STOREY REAR/SIDE
EXTENSION,
AT 12 HOLBEACH CLOSE, BURY,
FOR MR & MRS M. HENTHORN

Drawing Title PLANS & ELEVATIONS (PROPOSED)

Scale
1:100

Date
JAN 25

Drawn by
N.B.

Drawing No.
2